



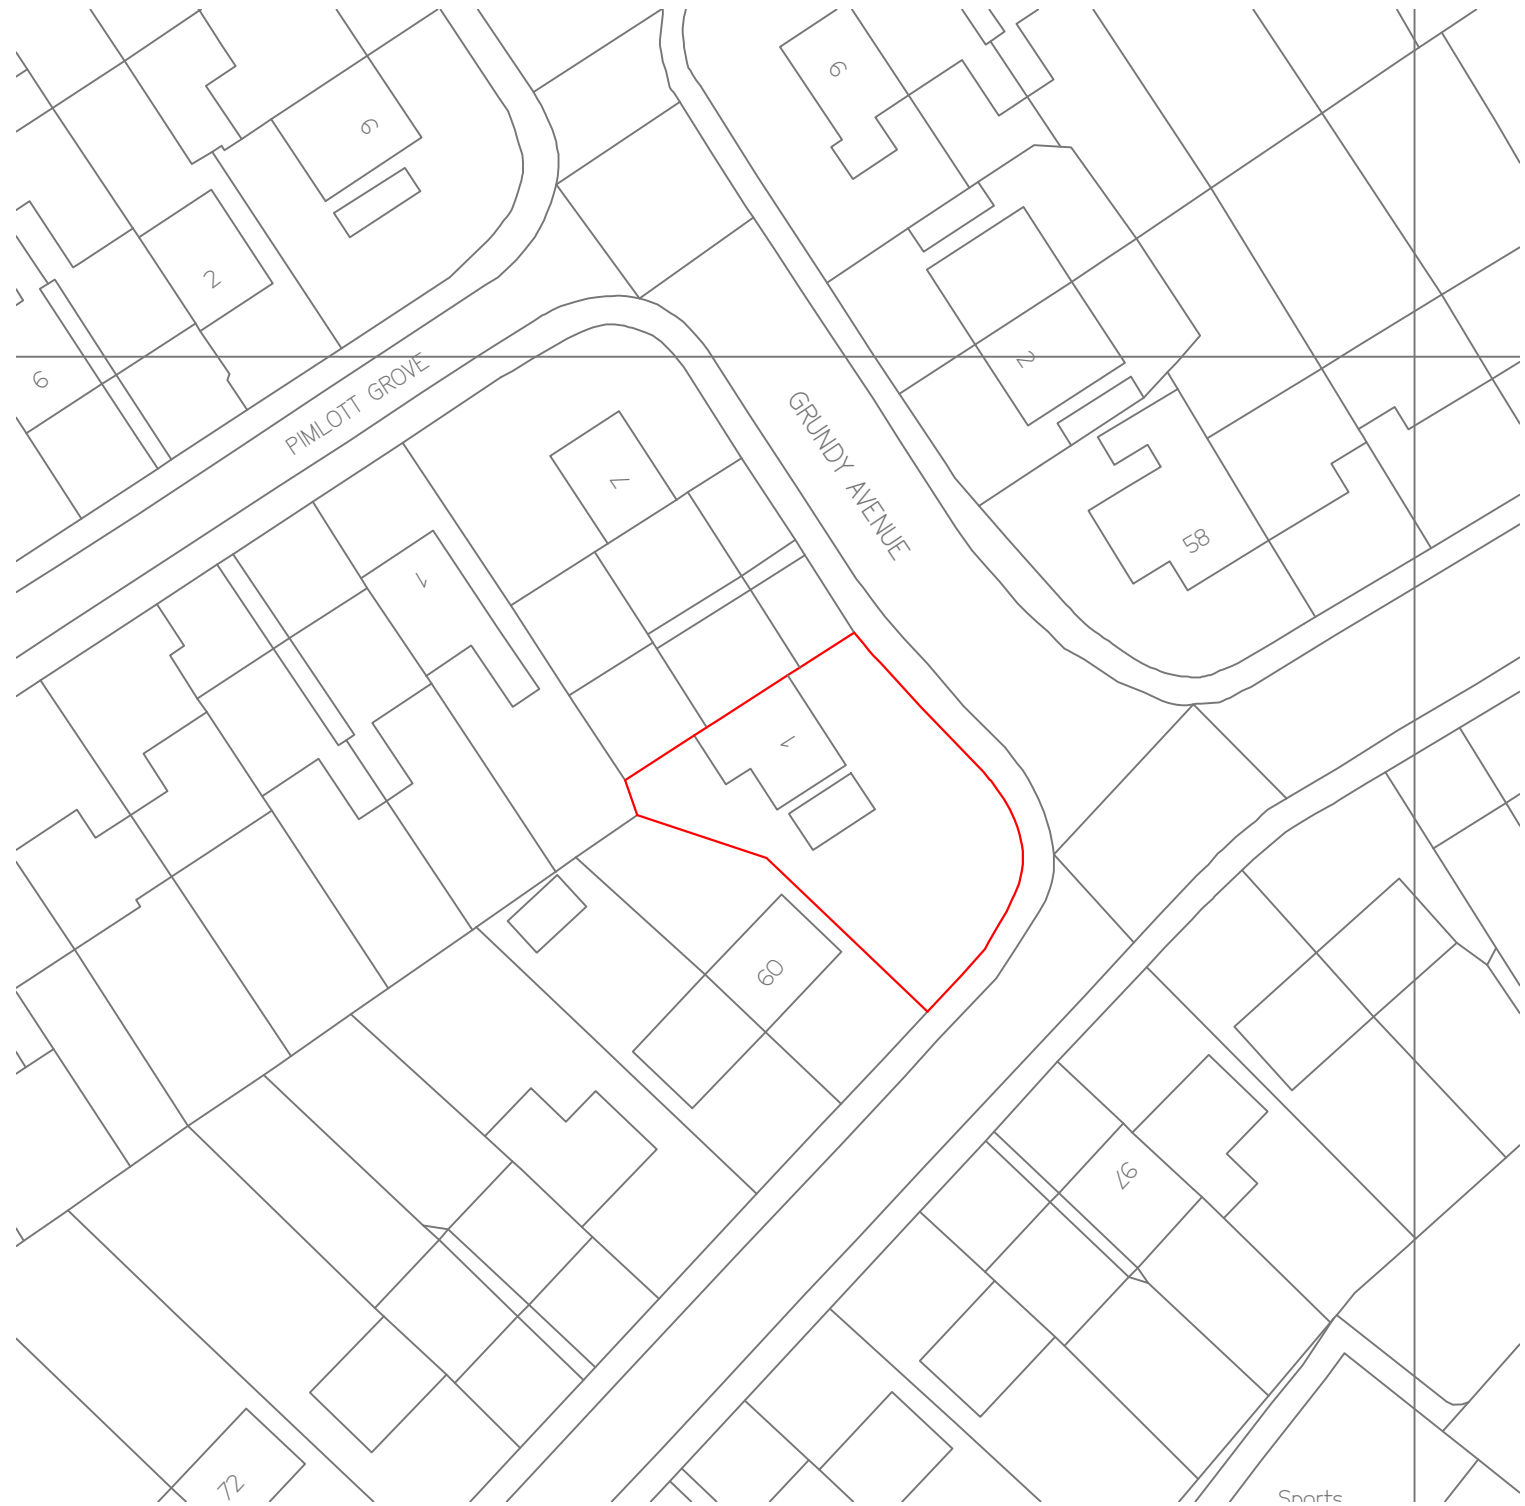

LOCATION PLAN  
SCALE 1:1250 (@A3)

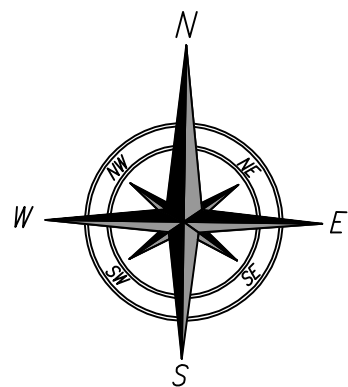

BLOCK PLAN  
SCALE 1:500(@A3)

| Revision History |      |             |      |
|------------------|------|-------------|------|
| RevID            | ChID | Change Name | Date |
|                  |      |             |      |
|                  |      |             |      |
ARCHITECTURAL DRAWING SERVICE  
4 Kemnay Avenue Stoke On Trent ST6 6UB  
mob. 07599 501 000 mob. 0799999 20 500  
info@ktkgroup.co.uk www.ktkgroup.co.uk

Client  
Mr&Ms A. J. Bienias

Project  
Double side extension, demolition  
of the existing garage and  
construction of a new one in the  
new location  
1 Grundy Avenue Prestwich Manchester M25 9TG

Drawing Name  
LOCATION PLAN  
BLOCK PLAN

Drawing Status  
Planning

|                    |                      |                    |
|--------------------|----------------------|--------------------|
| Drawn By<br>T.R.K. | Checked by<br>K.M.S. | Date<br>2020-06-20 |
|--------------------|----------------------|--------------------|

Drawing Scale  
A3@ 1:1250 1:200

|                                   |          |
|-----------------------------------|----------|
| Drawing Number<br>KTK-PL20-08-001 | Revision |
|-----------------------------------|----------|