




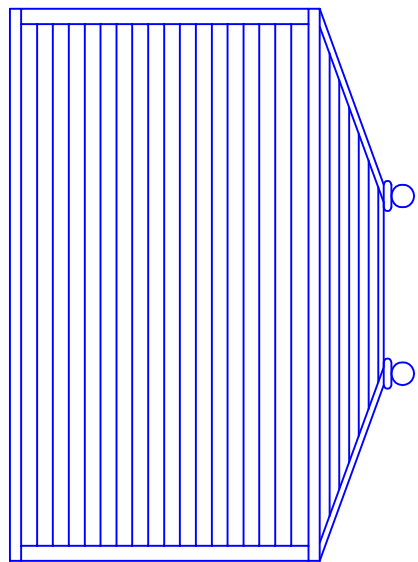


Existing Rear Elevation

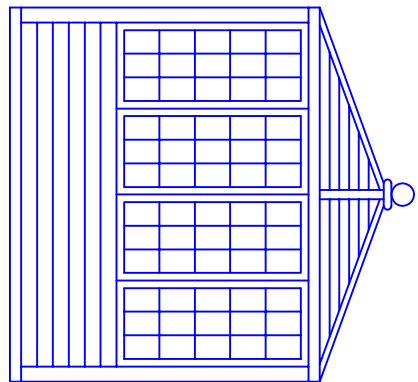


Existing Side Elevation

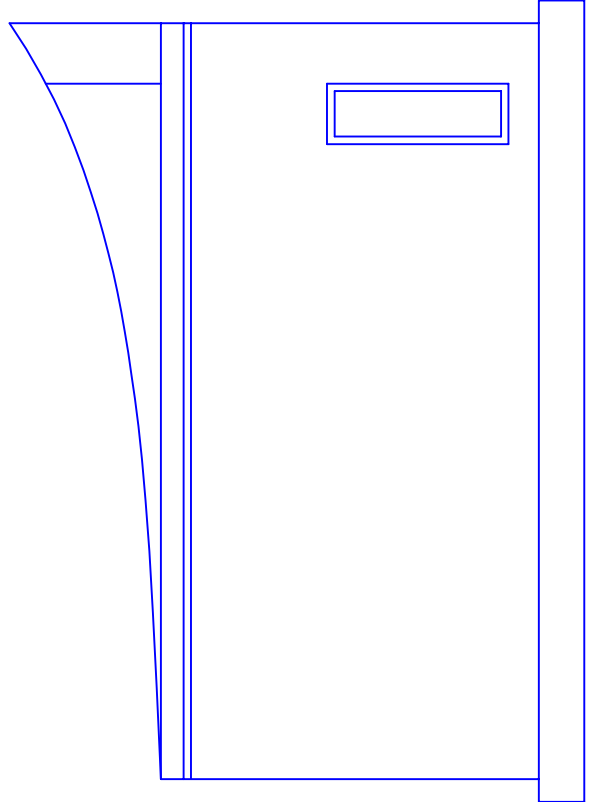


Proposed Rear Elevation

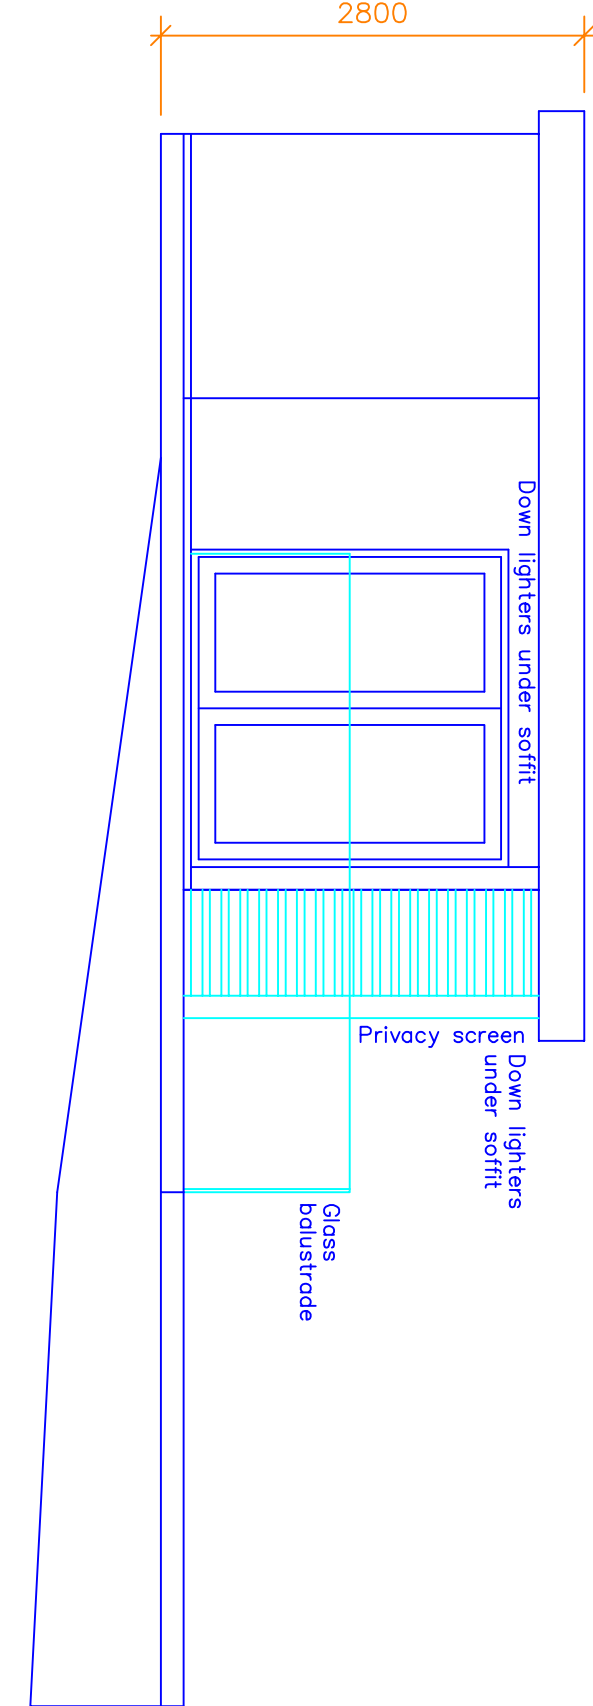


Proposed Side Elevation

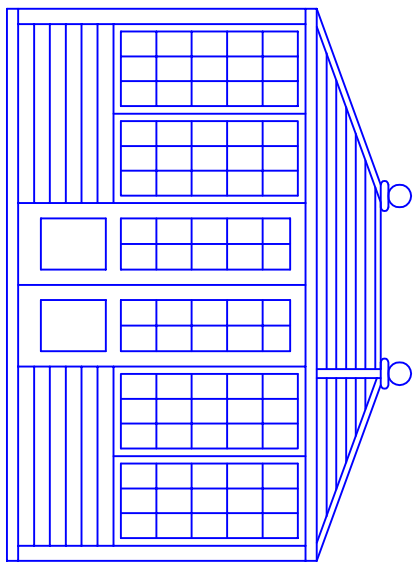


Existing Front Elevation

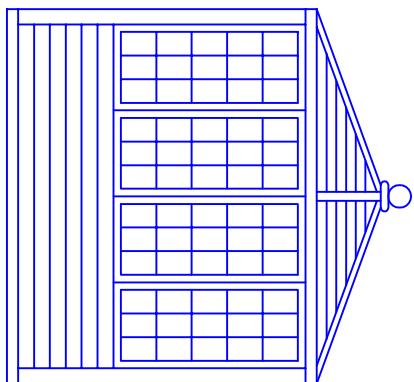

Existing Side Elevation

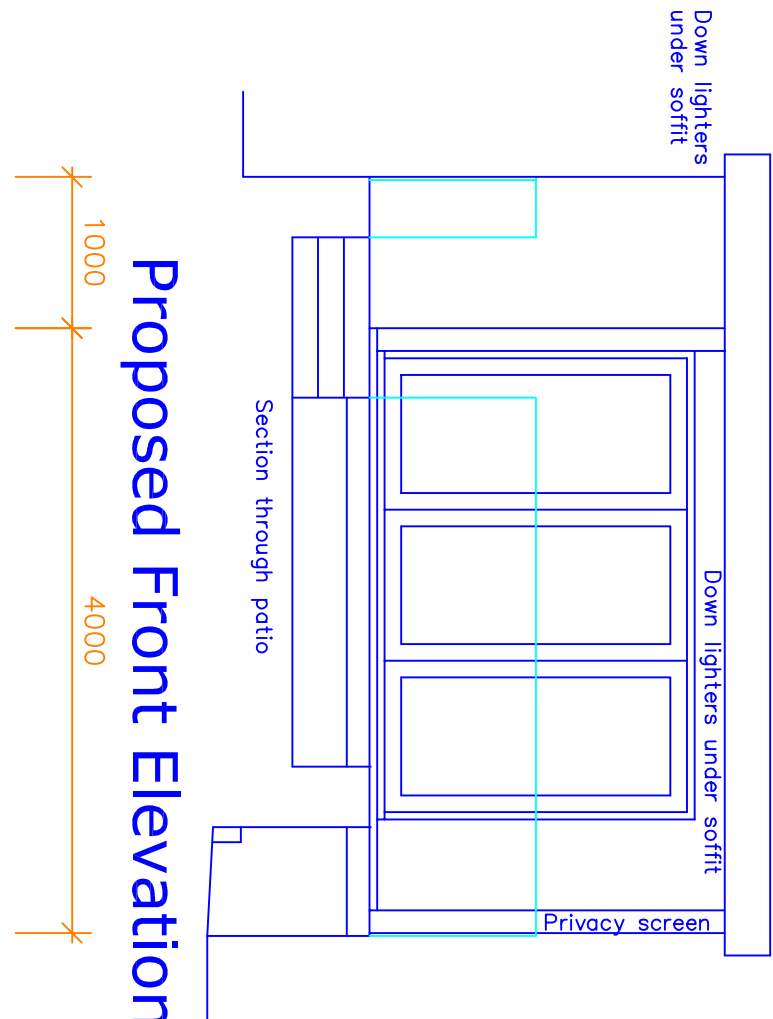

Proposed Front Elevation

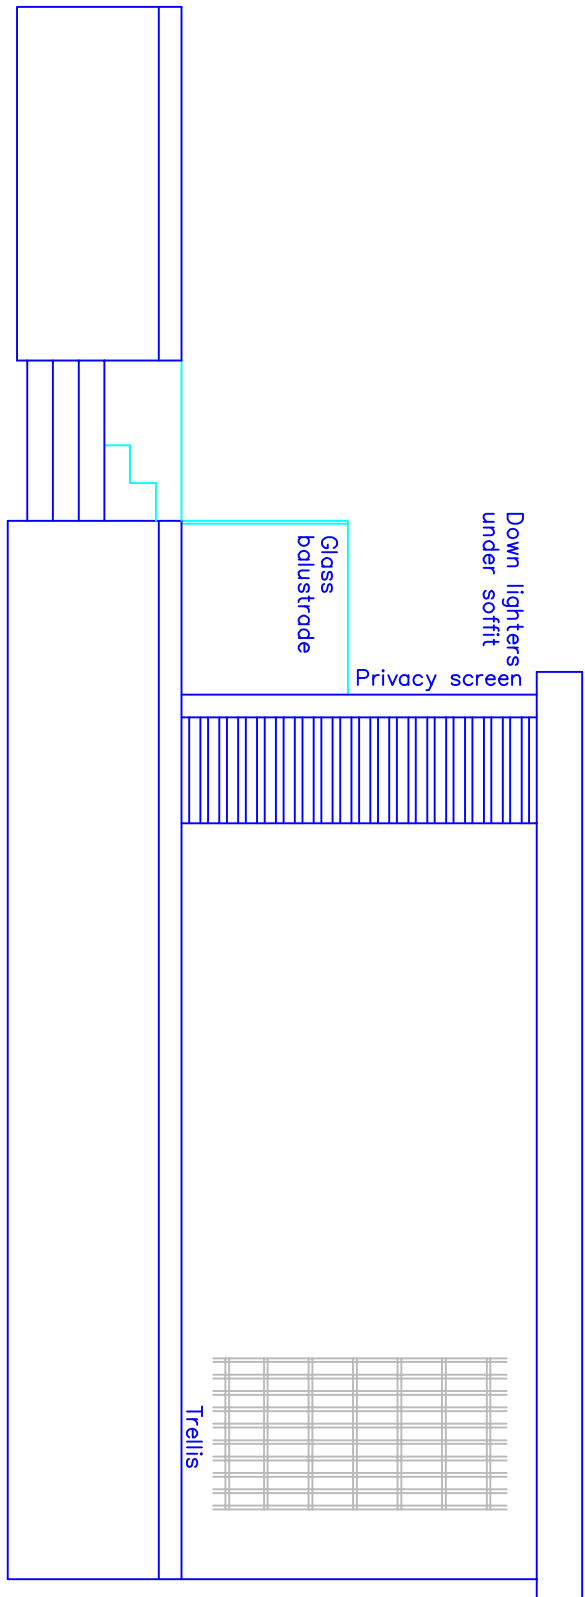


Proposed Side Elevation

Existing Materials :


- Black timber boarded roof
- Timber walls painted light green
- Timber doors and window frames painted light green

Proposed Materials :

- Roof to be single ply rubberised membrane
- Walls to be vertical composite cladding on a steel frame (polyethylene plastic with reclaimed wood fibres and polymer outer shell)
- Doors and window frames to be aluminium
- Glass balustrades to match the existing balconies on the main house and gym
- Plinth to be random coursed stone

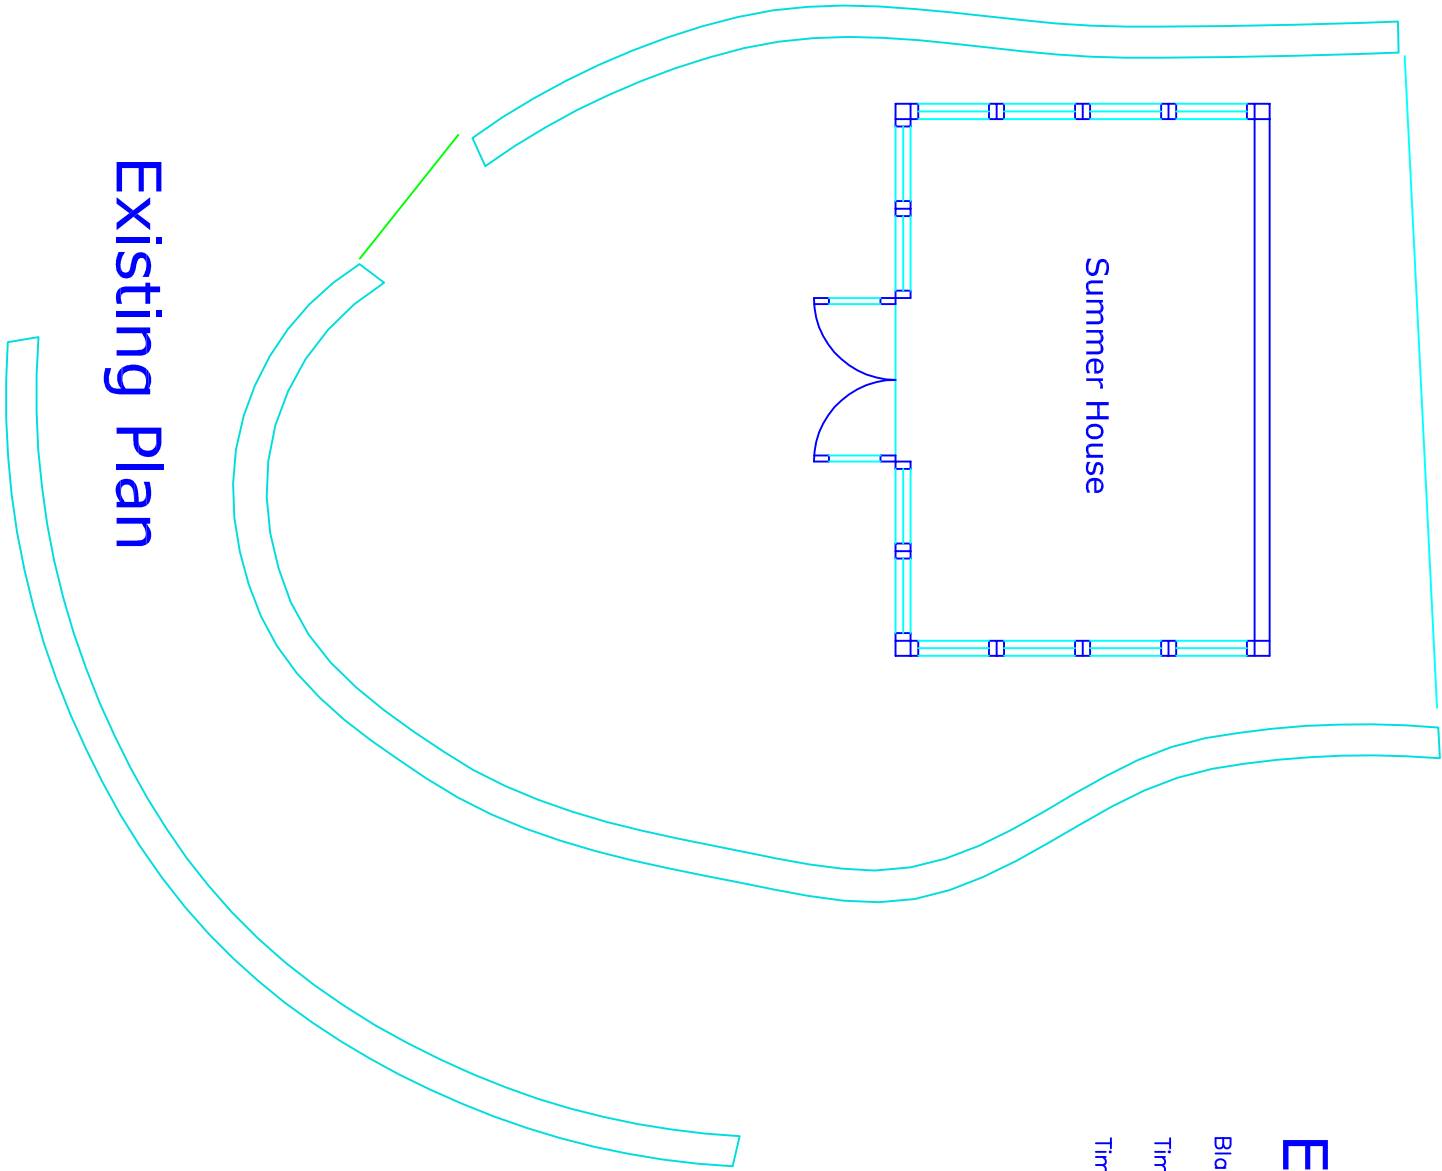

Existing Plan

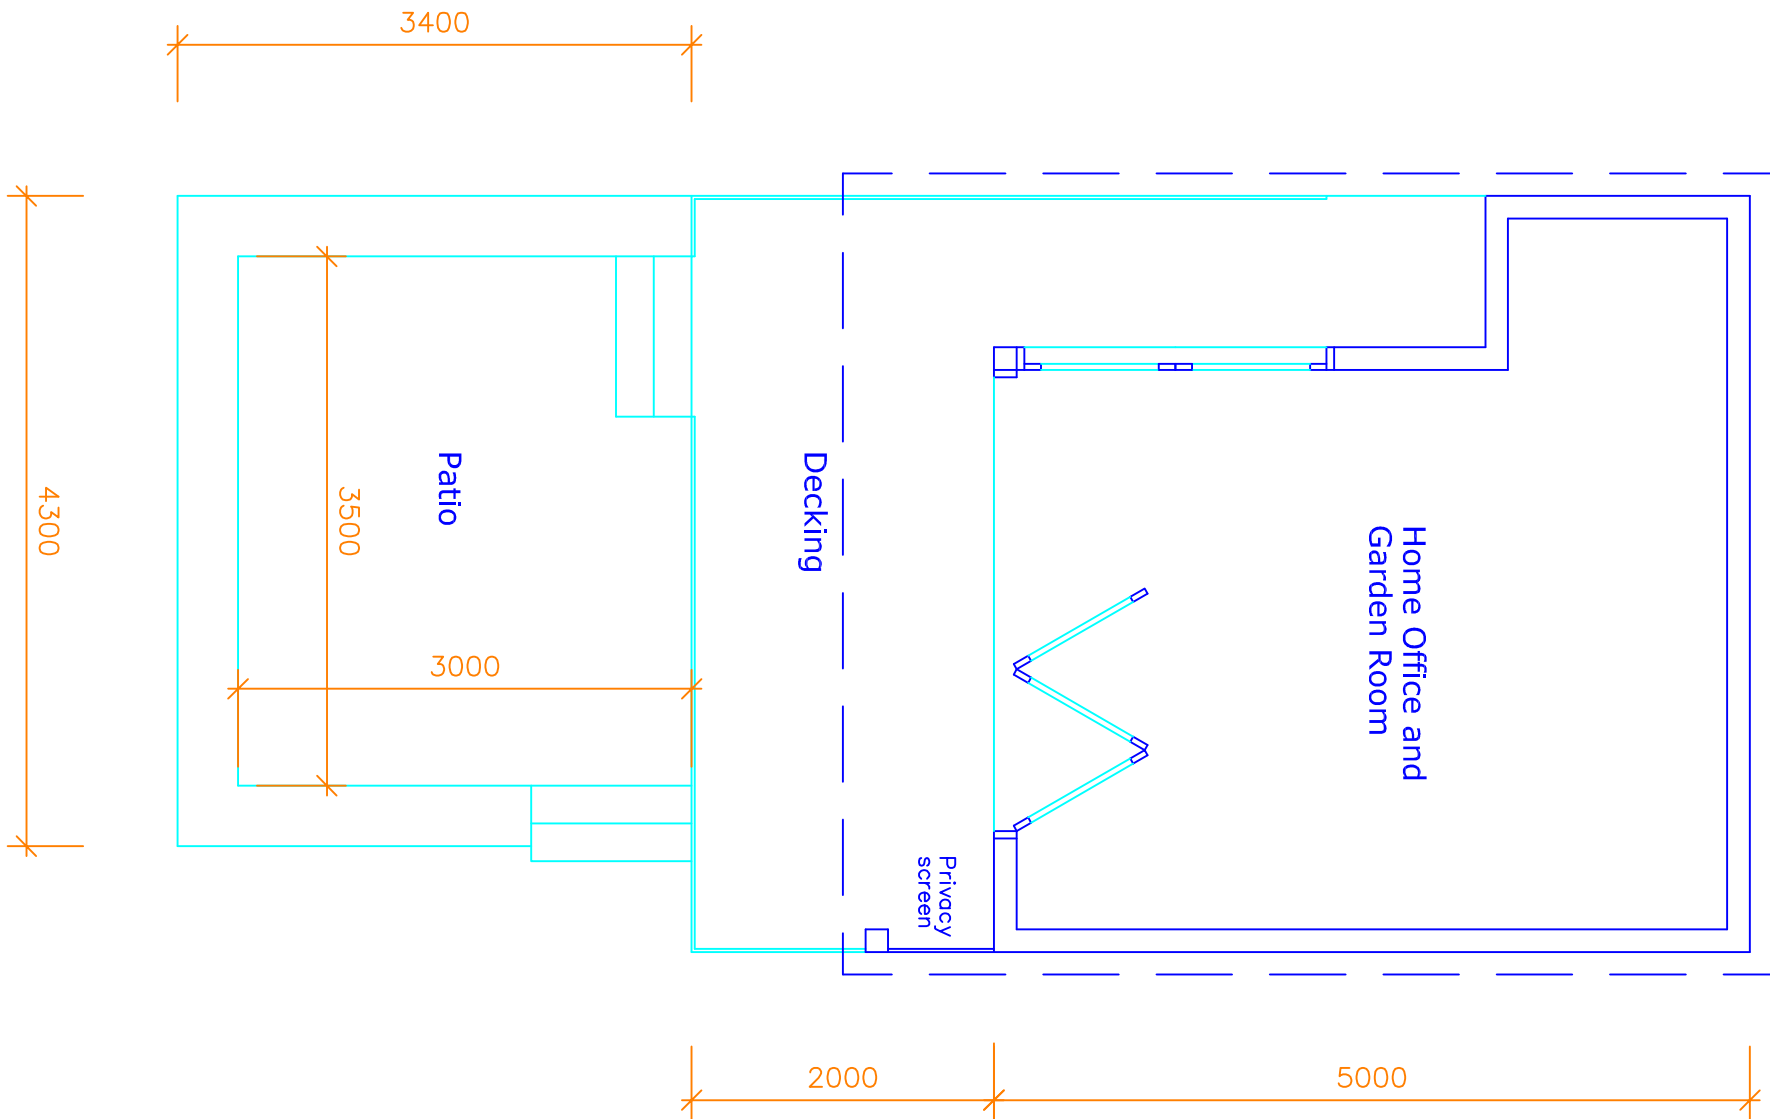

Proposed Plan

This drawing and design concept is the property of PPV design. It should not be reproduced without written permission

2 Helmshore Road, Helmshore Village
Ramsbottom, Lancashire BL8 4PA
Gary Dearden (BAK home) DipArch RIBA
gan@ppv-design.co.uk www.ppv-design.co.uk
T. 0706 822751 M. 0712 669482