



12 Bolton Street, BL9 0LQ

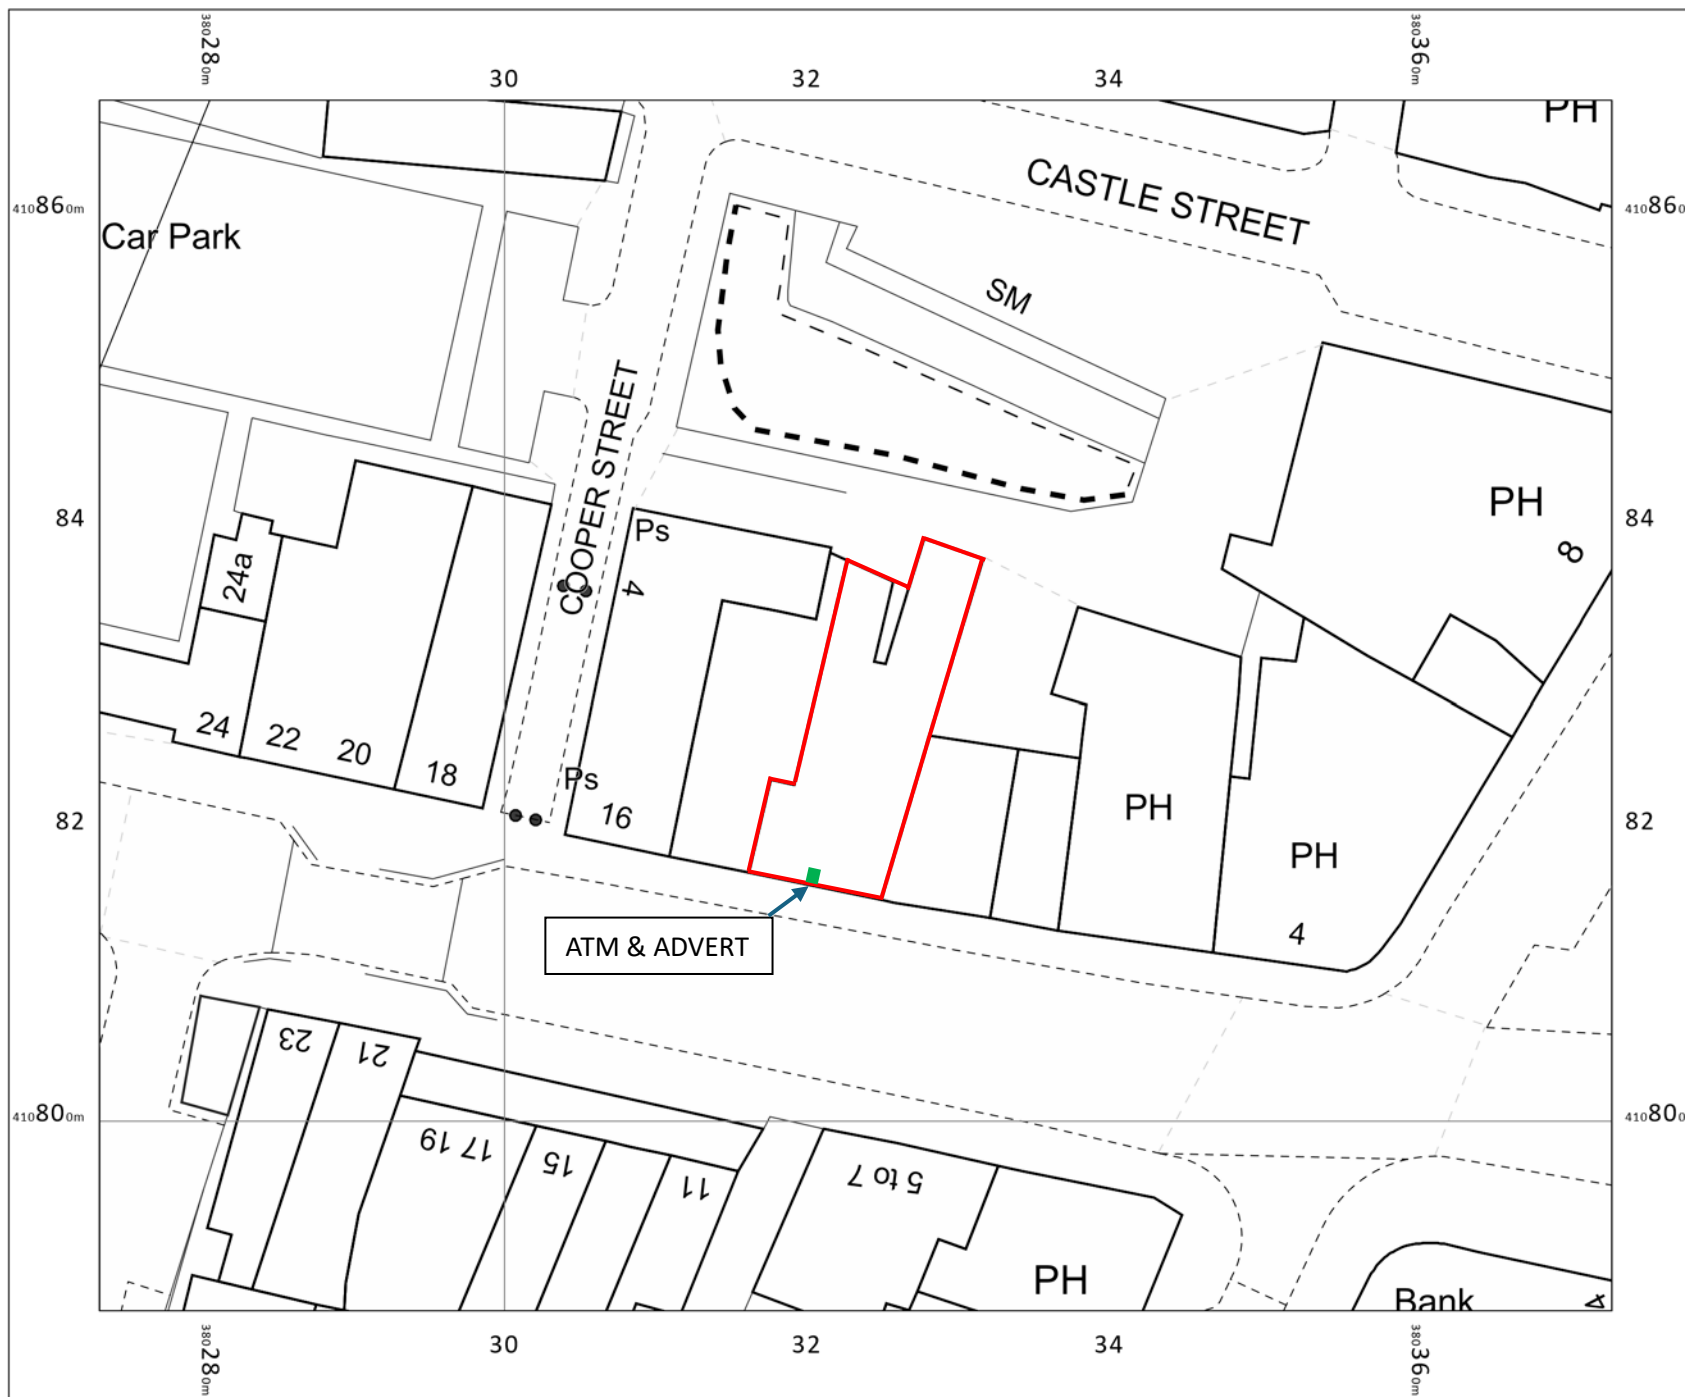

12 Bolton Street,
Bury,
BL9 0LQ

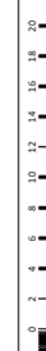

OS MasterMap 1250/2500/10000
scale
Thursday, June 11, 2026, ID:
BW1-01282736
maps.blackwell.co.uk

1:500 scale print at A4, Centre:
380323 E, 410827 N

©Crown Copyright Ordnance
Survey. Licence no. 100041041



BLACKWELL'S
MAPPING SERVICES
PERSONAL & PROFESSIONAL MAPPING
www.blackwellmapping.co.uk

TEL: 0800 151 2612
maps@blackwell.co.uk