


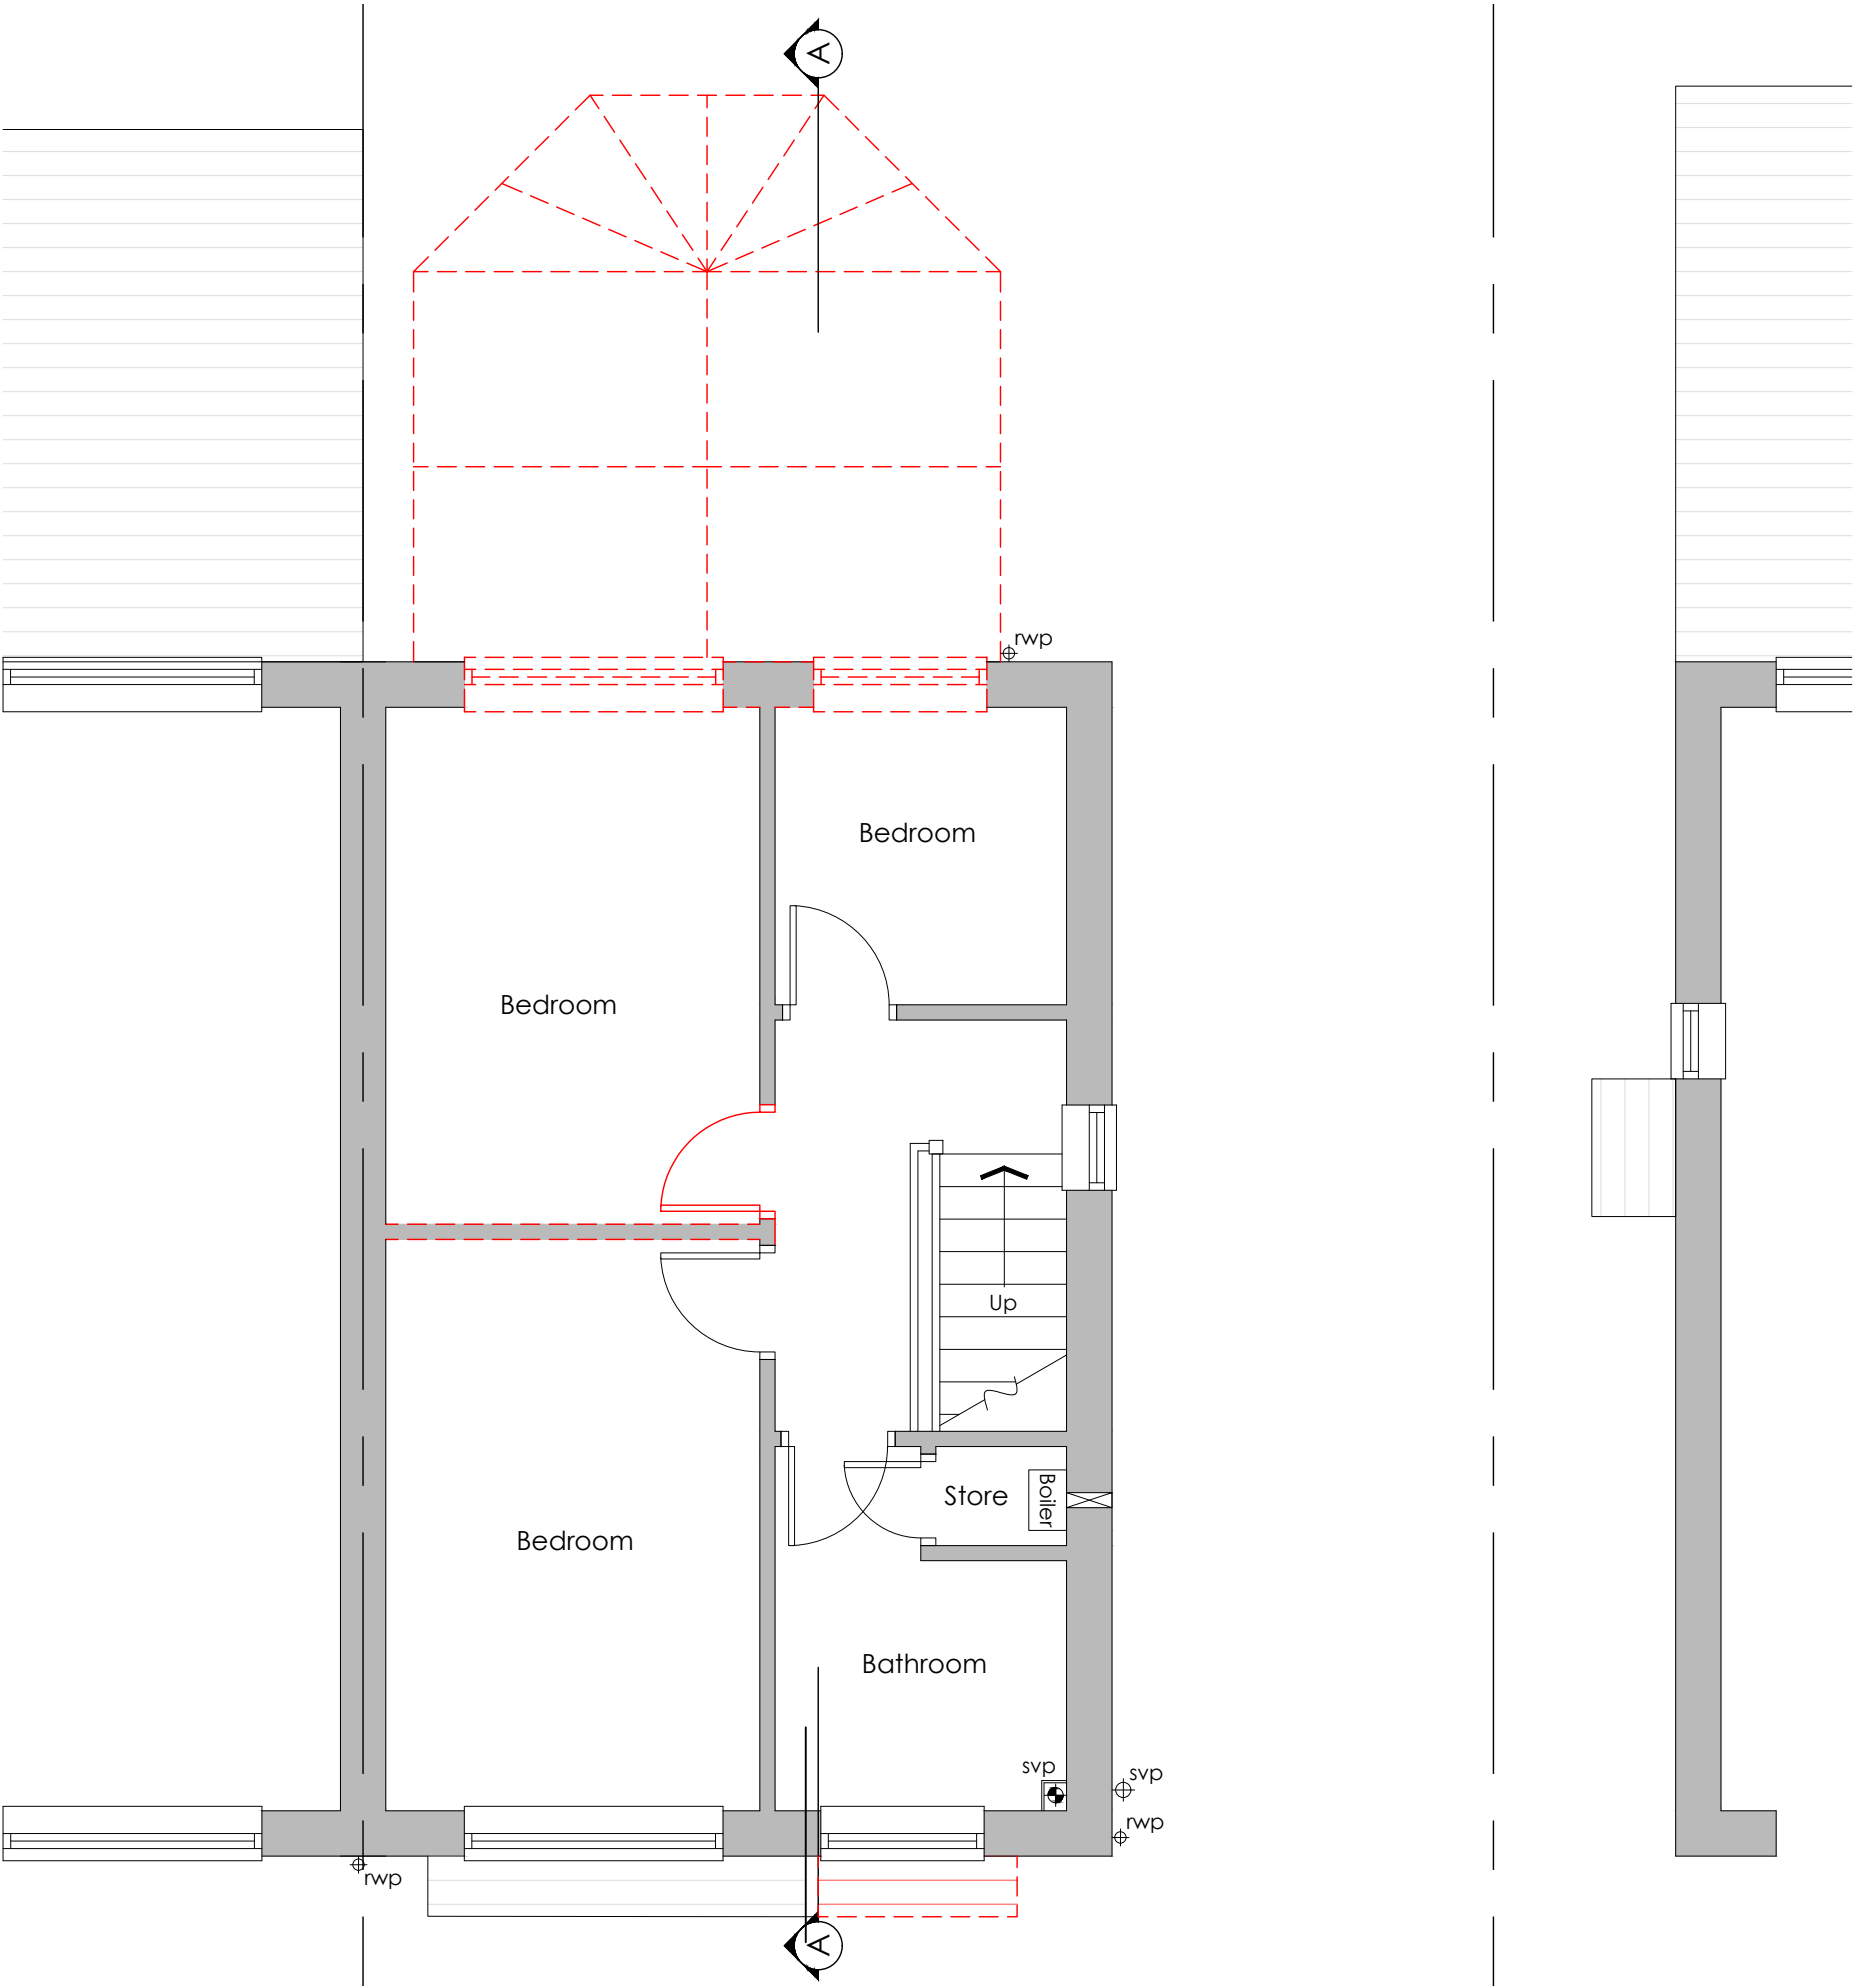

Demolition Note:

All elements indicated in red dash lines to be demolished and make good surrounding areas ready to receive new construction. Cross hatching denotes masonry wall as per P4BA survey. Extents of structural walls to be identified and confirmed by on-site contractor.

Key:

Key	Description
	Element to be demolished
	Existing Masonry Wall