



DESIGN DRAWING NOTE:
All elements indicated in RED
colour are proposed
construction to be read in
conjunction with the details
and specification to the rear
of this document.



Front Elevation

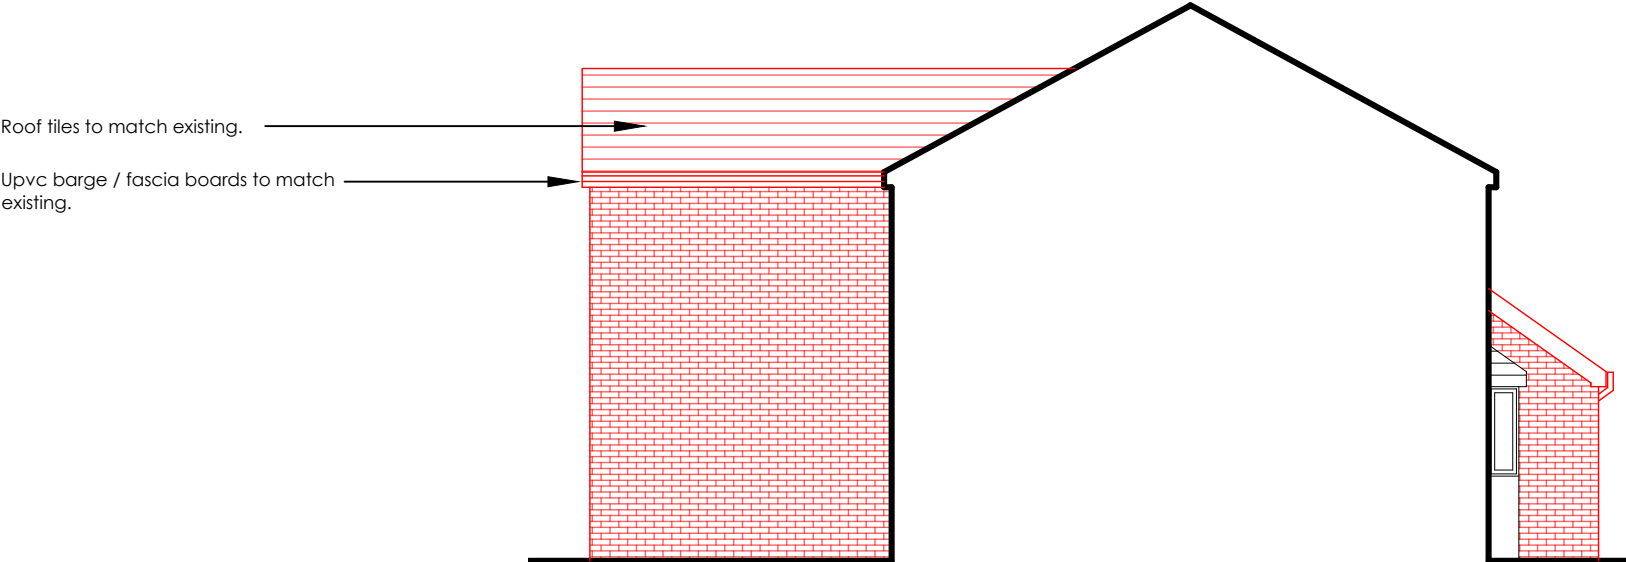

Side Elevation

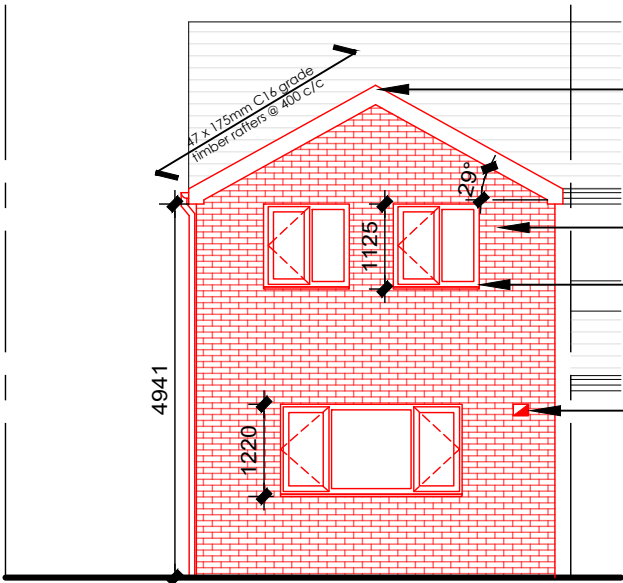


Rear Elevation

Ridge beam to structural engineers approved design
and calculations.

Facing brickwork to match existing.

New double glazed upvc window.

Fan extract from cooker in kitchen.

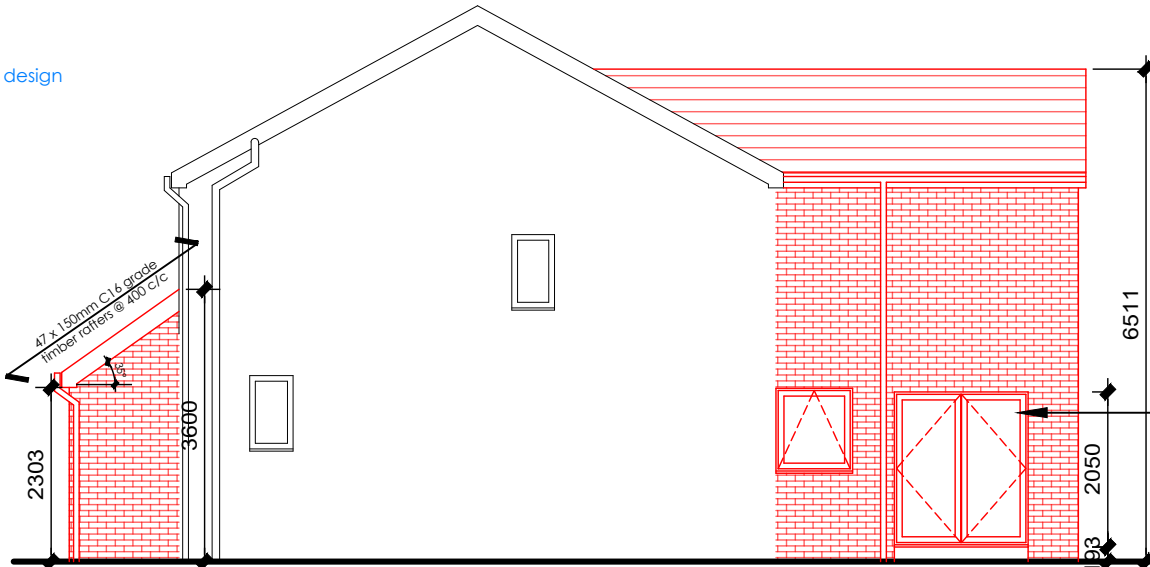

Side Elevation

Existing french doors.