


DESIGN DRAWING NOTE:
All elements indicated in RED
colour are proposed
construction to be read in
conjunction with the details
and specification to the rear
of this document.

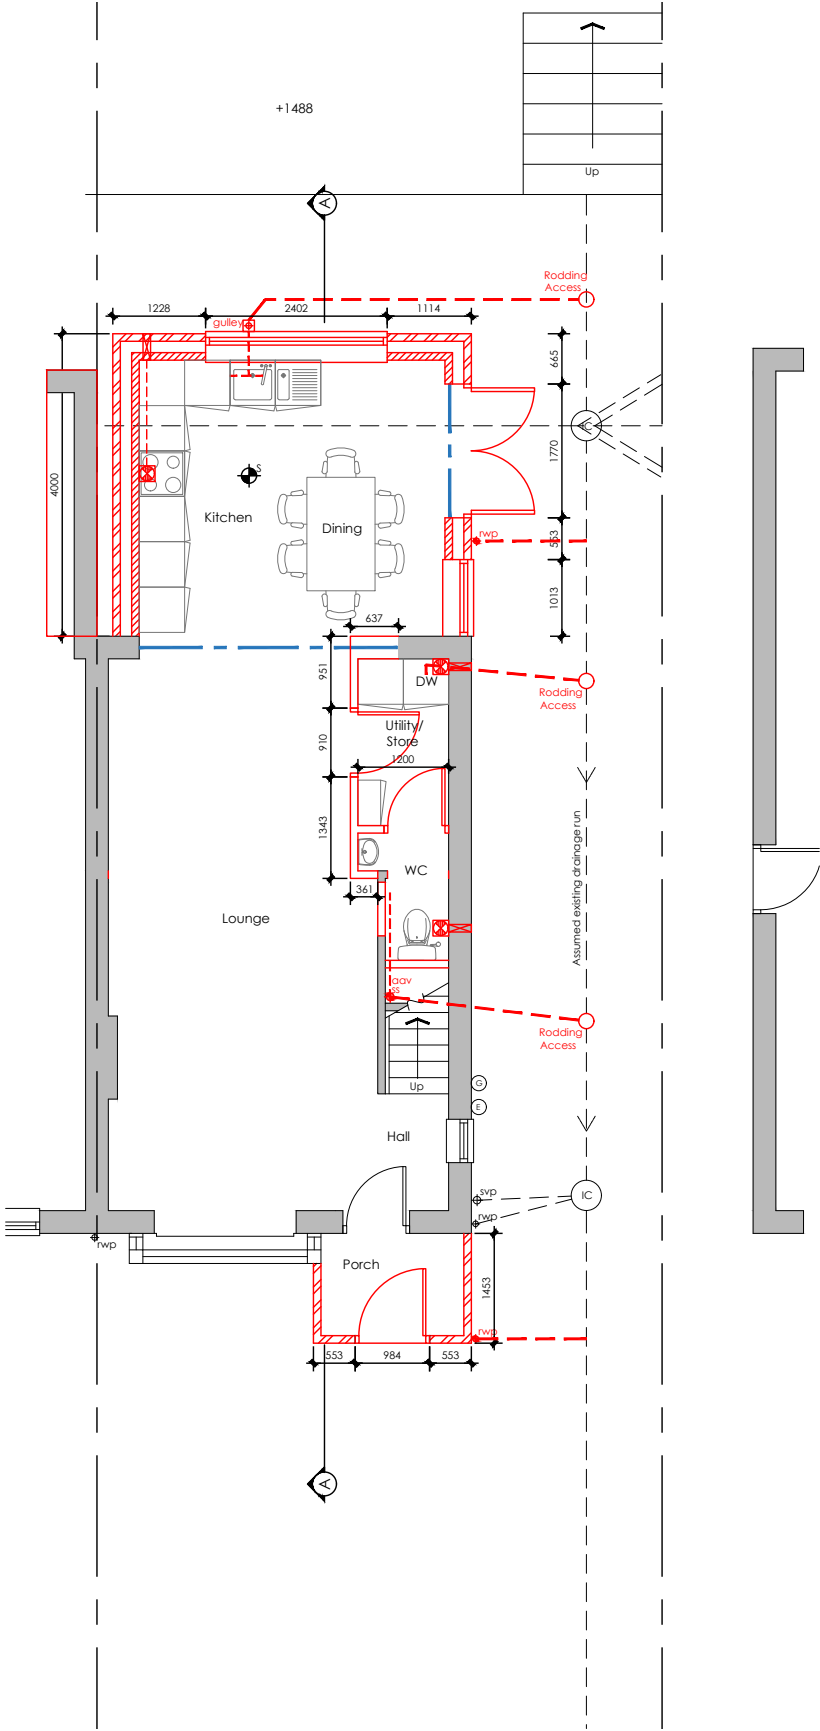

Structural Design

All structure shown on EXTEND drawings is indicative only, it is the structural engineer's responsibility to identify all structural works required.

Planning Disclaimer

This drawing has been prepared as part of a planning application and is subject to Local Authority Planning and Conservation, Fire Engineering and Structural review and approval.

Key	Description
	Mechanical extract fan and switch
	Ceiling mounted smoke detector with sounder
	Ceiling mounted heat detector with sounder
	Consumer unit
	Electric meter box / cupboard
	Gas meter box / cupboard
	water meter
	Internal drainage run
	External drainage run
	Steel beam above
	Soil vent pipe
	Rain water pipe
	Stub stack with air admittance valve
	Boiler
	30 minute fire resisting door
	20 minute fire resisting door
	joist direction
	External cavity wall
	Stud wall
	Svp within plasterboard encasement