



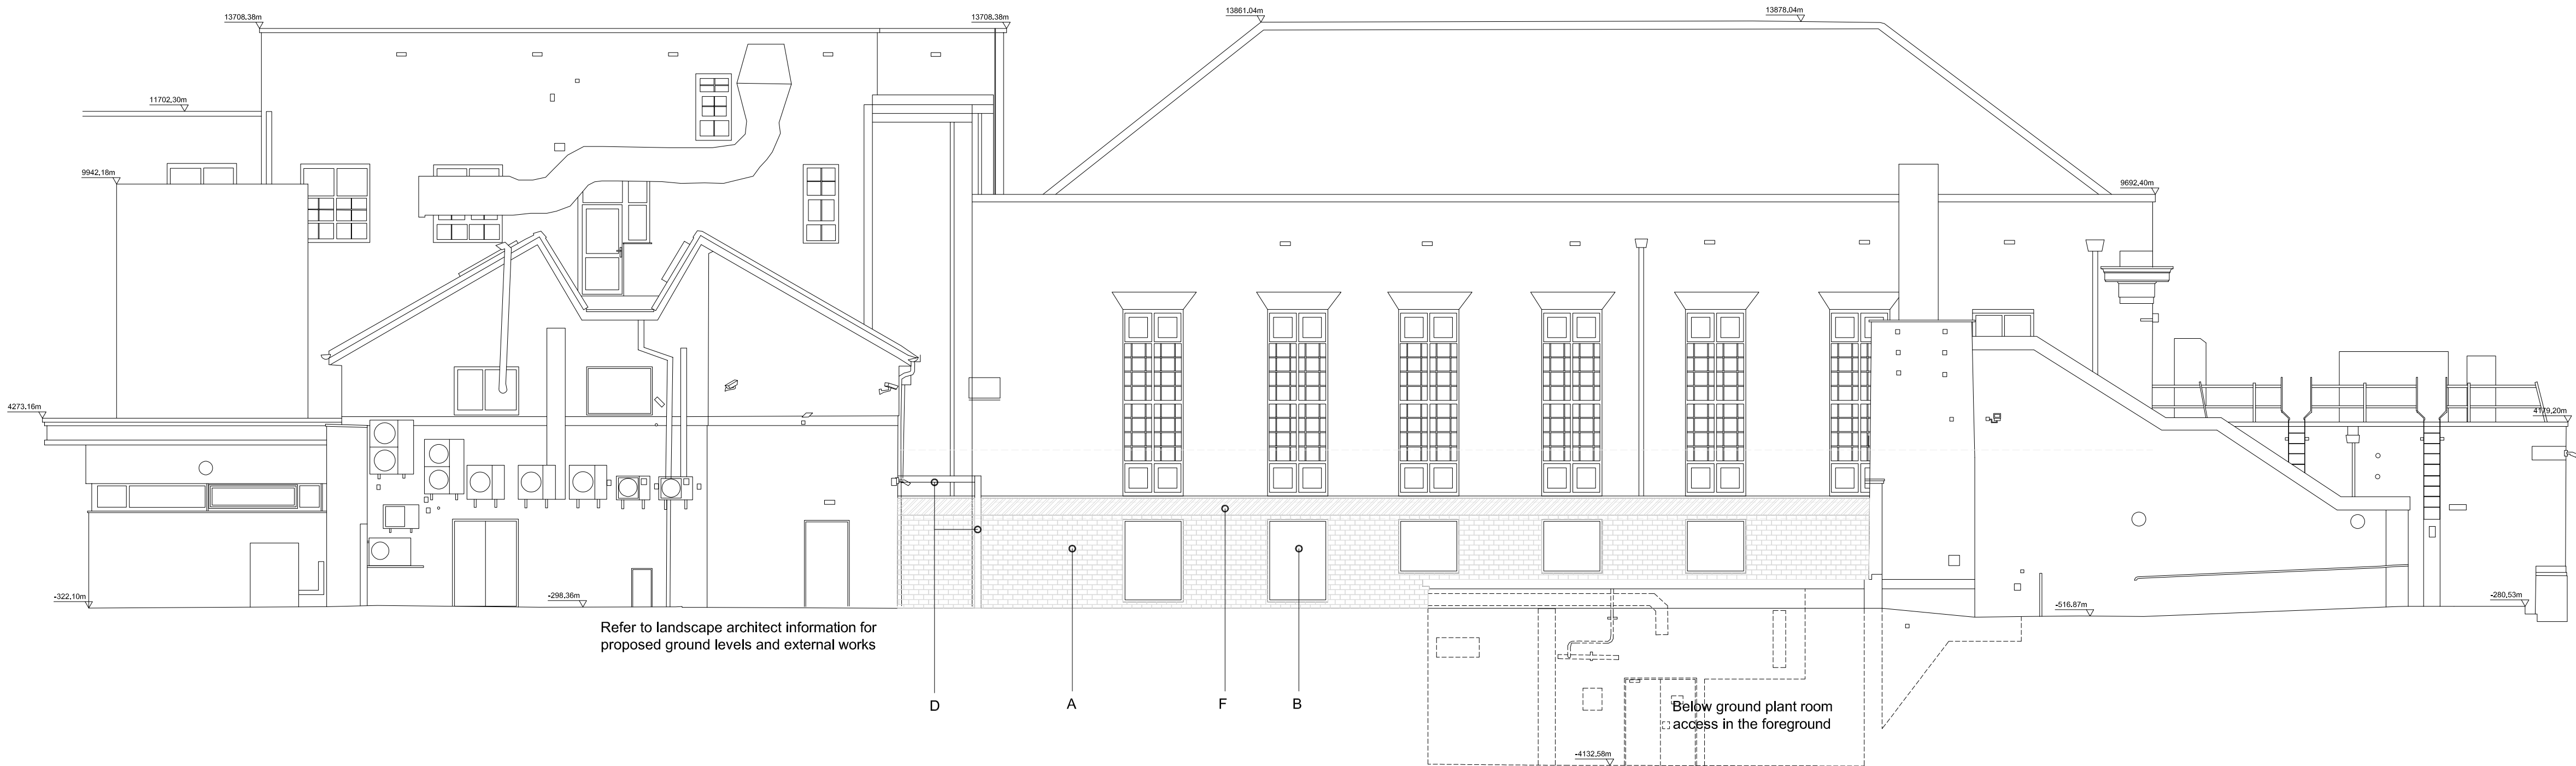

Elevation 4


Datum 90.00m

- A - New external masonry cavity wall. Red brick outer leaf
B - Polyester powder coated aluminium framed windows and doors
C - Insulated render system to existing masonry wall
D - Brise soleil shading to walkway, steel frame with aluminium blades
E - Existing render
F - New roof to corridor, incorporating bituminous insulated roof waterproofing system.
G - New section of hardwood timber windows to infill lower section of newly formed aperture. Detail and finish to match existing and retained windows above.
H - Polyester powder coated framed curtain walling with entrance doors
J - Composite aluminium cladding panels, powder coated in colour to compliment the existing facade.

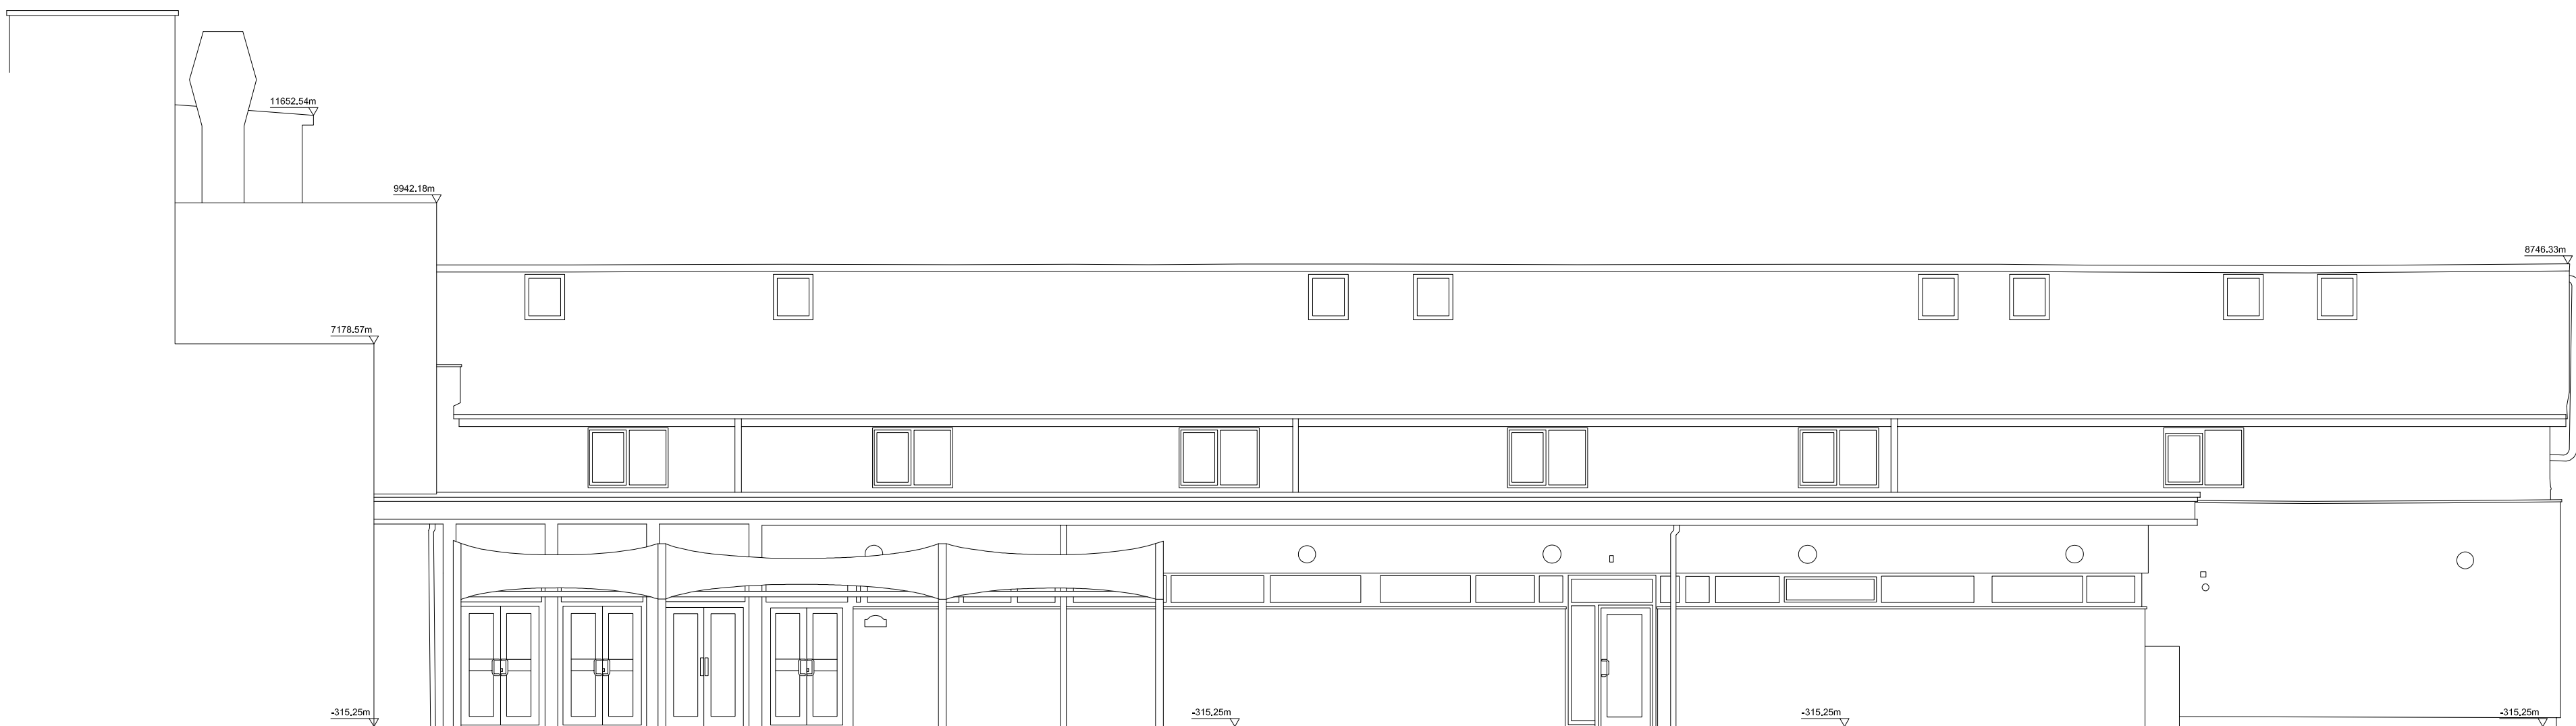

Elevation 5

Datum 90.00m

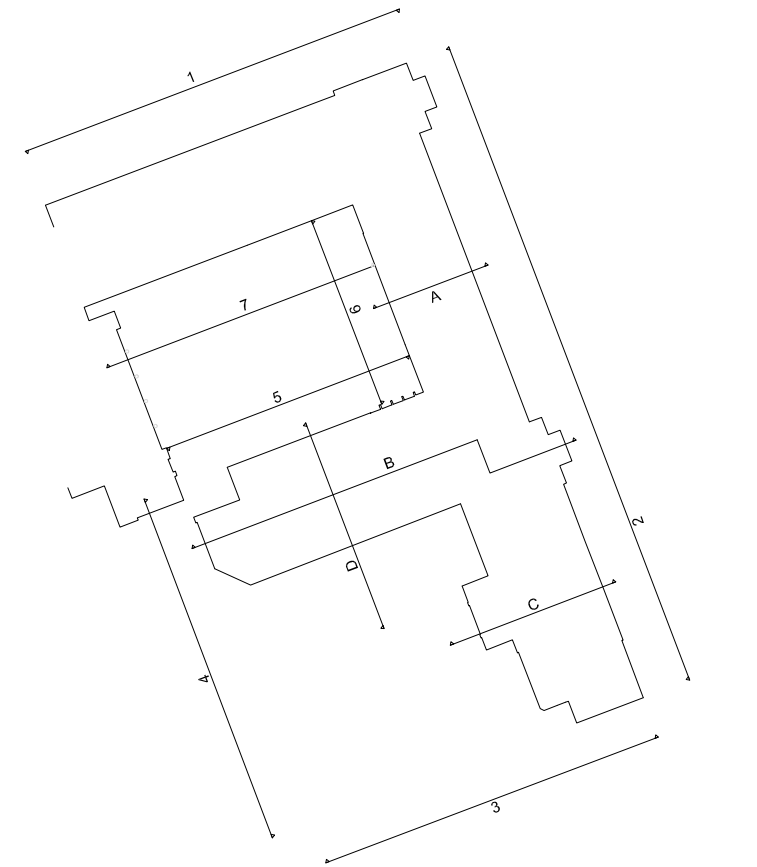

Bury College

Transformation - Woodbury

no.	by	chk.	revision	date
client				
Bury College				
project				
Transformation - Woodbury				
by	chk.	date	scale	sheet size
kc	KC	09.03.2023	1:100	A1
title				
Woodbury Proposed elevations Sheet 3				
status	job no. / dsg. no	revision		
P	7035W L(2)-12	--		