



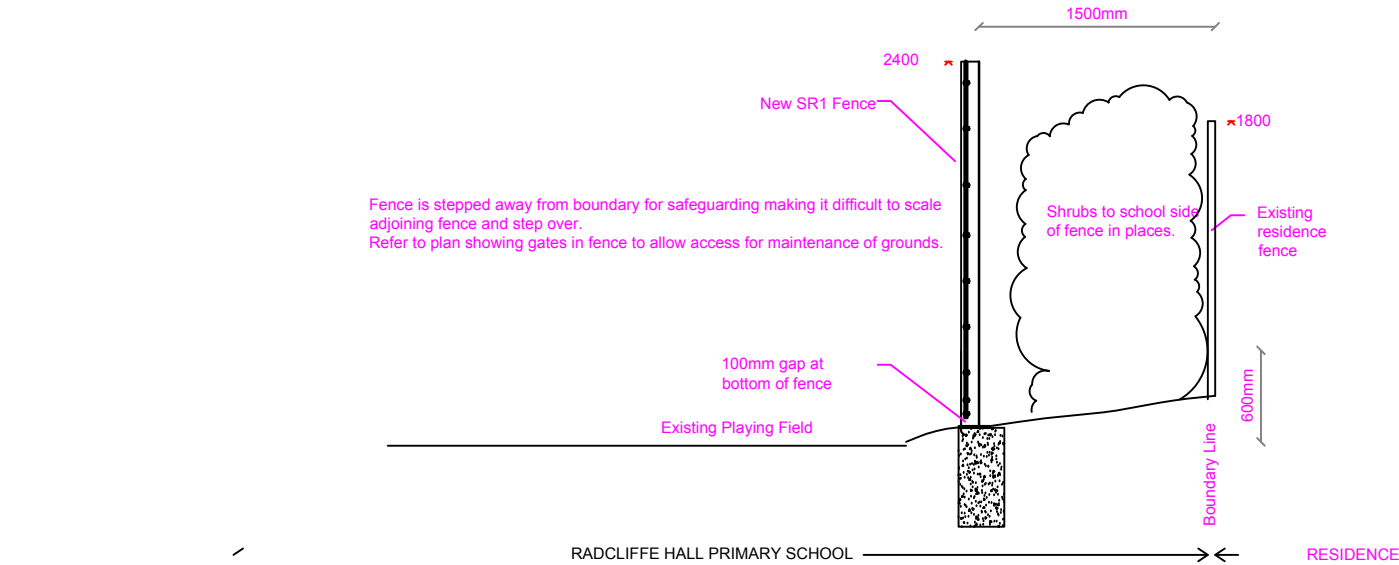

Proposed Section A-A
1:50 @A3

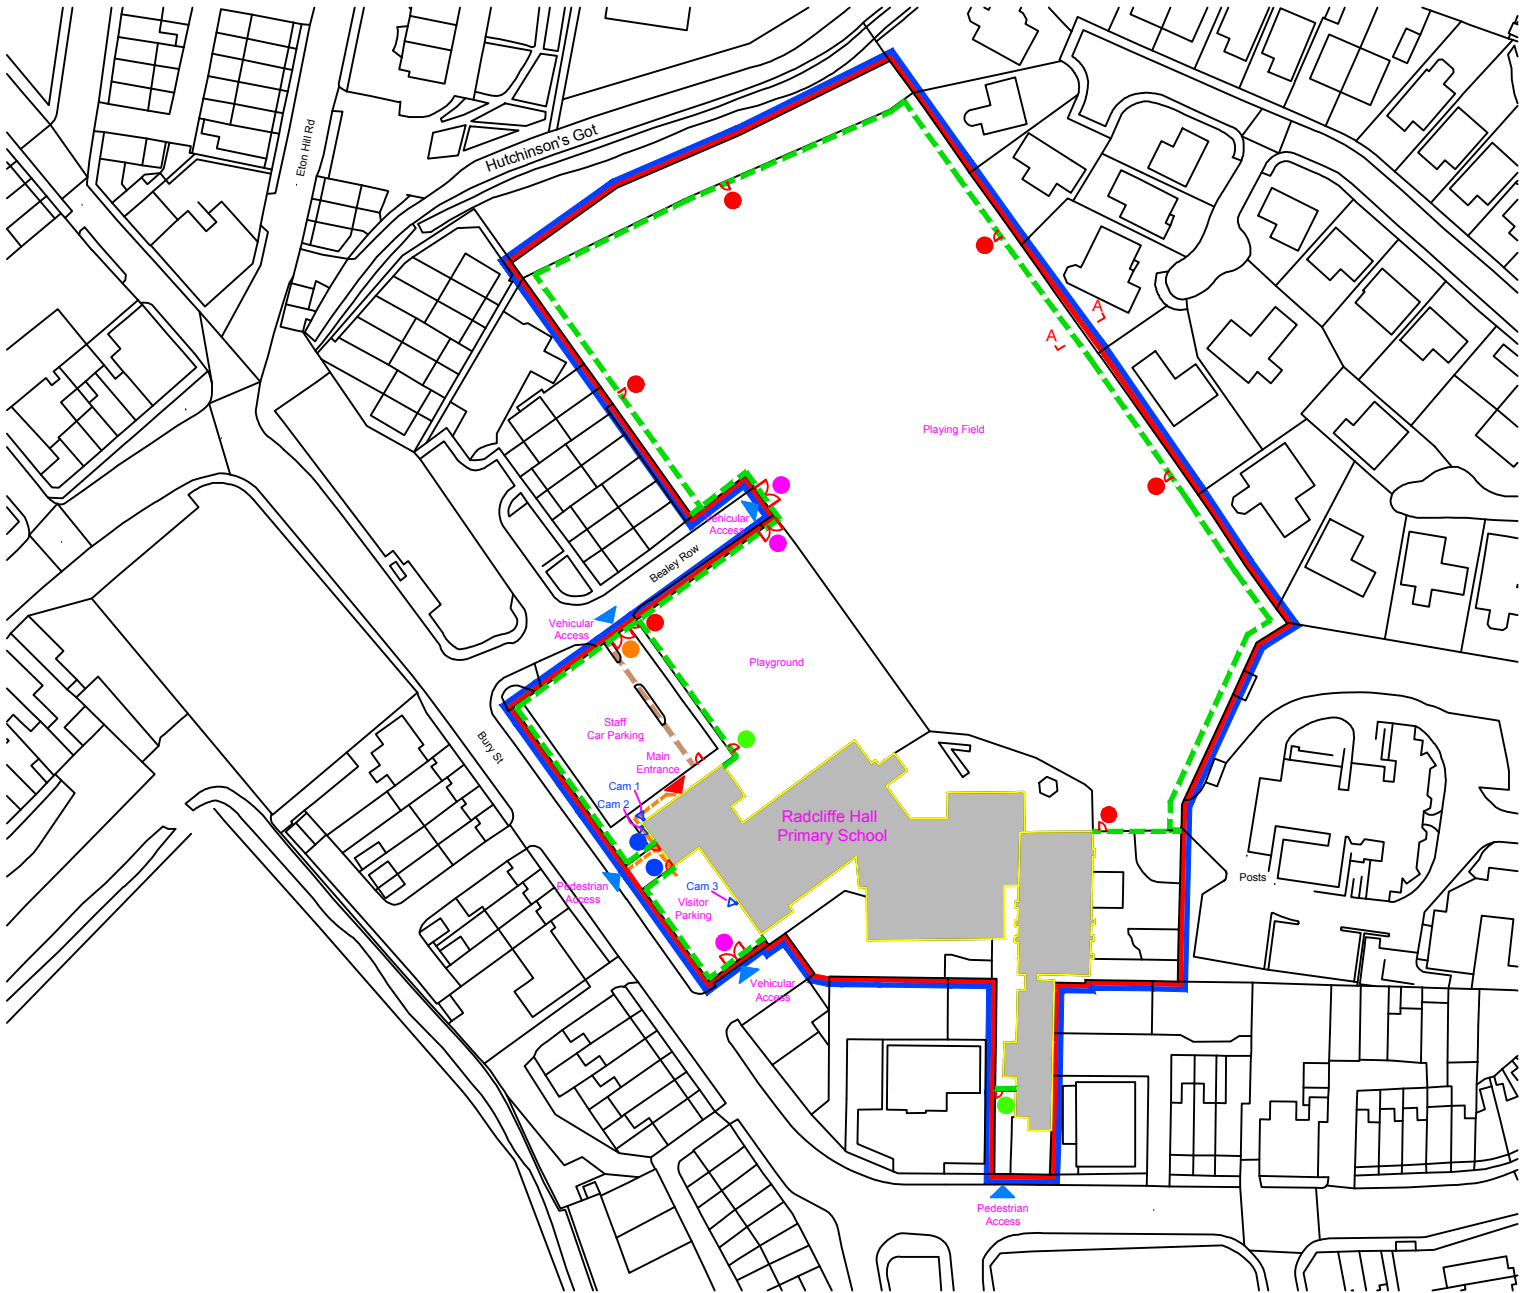

This drawing is Copyright and the property of Lancaster Maloney Martin Limited and must not be reproduced in whole or in part without their written permission. Copyright is reserved. © This drawing must not be scaled. The Contractor is to report all dimensional discrepancies & errors to the Contract Administrator prior to commencing construction. It is essential that this drawing is read in conjunction with the specification and all works identified included for.

NOTES

KEY:

- Denotes line of land ownership boundary
- Denotes line of site boundary
- Denotes pedestrian access route to main entrance
- Denotes line of new 2.4m high CLD Securus Lite SR1 weldmesh fencing. Offset 1.5m from boundary where adjacent residential properties
- Denotes new 1.5m wide x 2.4m high CLD Lockmaster single gate with Securus Lite weldmesh infill
- Denotes new 1.5m wide x 2.4m high CLD Lockmaster single pedestrian gate with Securus Lite weldmesh infill & access controls linked back to School office
- Denotes new 5m wide x 2.4m high CLD Lockmaster double gates with Securus Lite weldmesh infill
- Denotes new 5m wide x 2.4m high CLD Lockmaster automated double gates with Securus Lite weldmesh infill & access controls linked back to School office
- Maglock control only not limited to access control.
- Line of below ground ducting.
- Camera

Rev	Date	Comments	By

STATUS
TENDER

Client
Sycamore MAT
Radcliffe Hall C Of E Methodist
Primary, Bury St, Radcliffe,
M26 2GB

Project Title
Safeguarding Scheme -
Fencing

Drawing Title
Plan & Typical Section

Scale 1:300@A3	Drawn by SJ	Date June 2025
Job no. 2501-77	Drawing no. TA-06	Revision no. -



Lancaster Maloney Martin

Registered Office:
Equitas House Unit 6 Station View Rhino Court Stockport SK7 5ER
Tel: 0161 477 3500
E-mail: administration@lmm-ltd.co.uk | Website: www.lmm-ltd.co.uk
Registered in England No 4846621