




01_P-Elevation
1 : 100



02_P-Elevation
1 : 100



03_P-Elevation
1 : 100

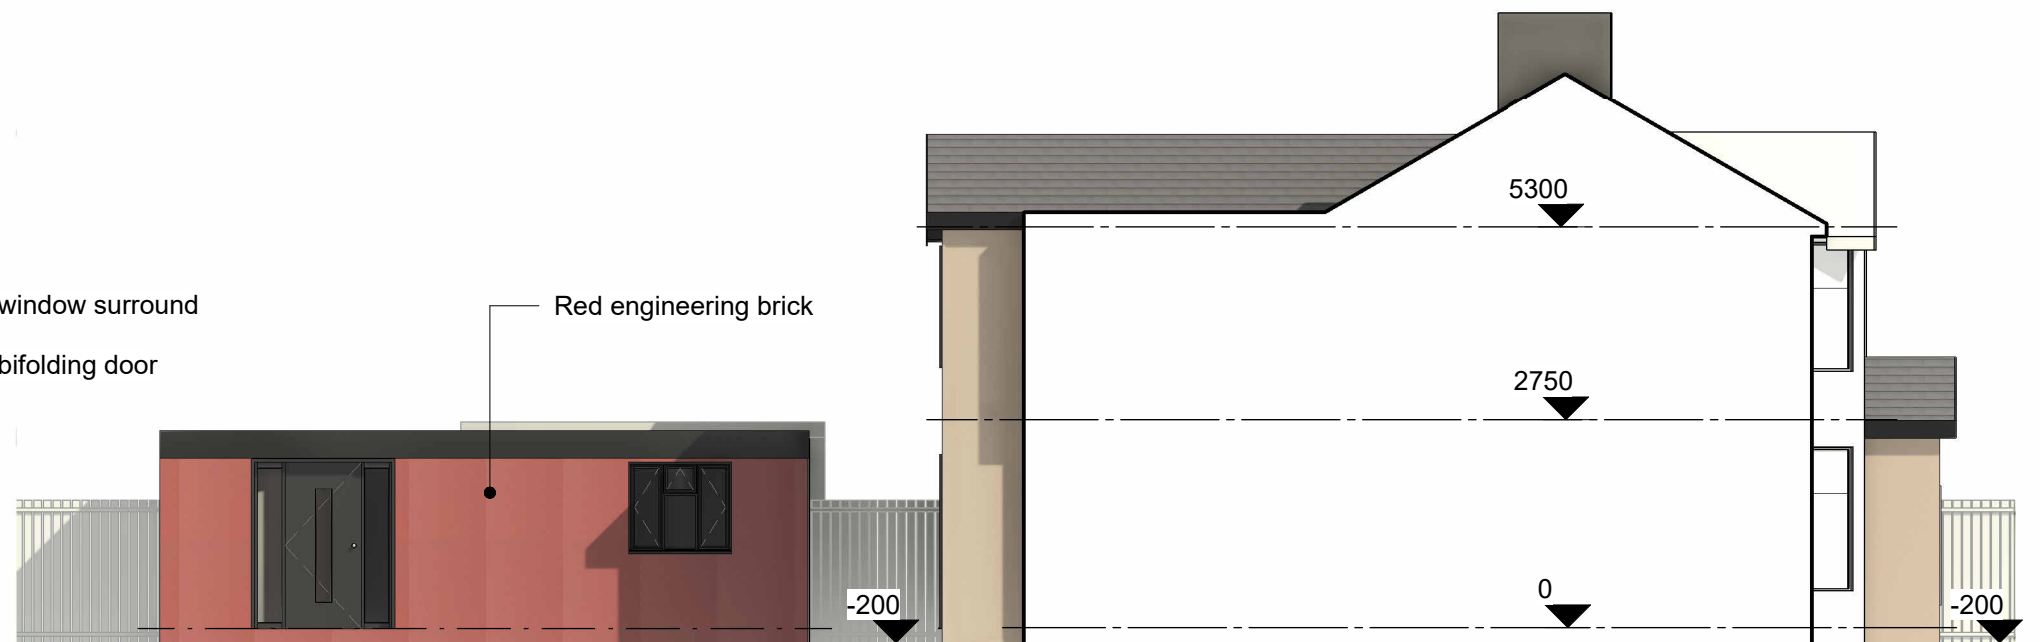

04_P-Elevation
1 : 100

COPYRIGHT © ALL RIGHTS RESERVED BY VIKAS ALYAS LTD. DO NOT SCALE FROM DRAWING. DRAWING INDICATES DESIGN INTENT ONLY. REPORT ANY DISCREPANCIES TO CLIENT / VA LTD. NOT TO BE USED FOR CONSTRUCTION UNLESS STATED SO. TO BE READ IN CONJUNCTION WITH OTHER DRAWINGS OR SPECIFICATION WHERE PROVIDED.

ARCHITEK
BUILDING DESIGN CONSULTANCY

0161 511 8479
vikas@architek.uk
916 Stockport Road, Levenshulme, Manchester, M19 3AB

No.	Description	Date
P1	Issue to Planning	29.05.2023

PROJECT	
Two storey rear extension. Front porch extension. Demolish existing, erect new outbuilding	
Bury Council	PURPOSE OF ISSUE PLANNING

ADDRESS	66 Turks Road, Radcliffe, Manchester M26 4QB
SHEET	Proposed Elevations

CLIENT		
Mr Hamer Ali		
Date 09.02.2023	Project number 1213	Scale (@ A3) 1 : 100
Drawn by VA	DRAWING NUMBER A105	
Checked by VA		REV P1