


• EXTRACTION FAN'S DILEMMA AS D & F PROVIDE EXTRACTION FAN/S TO KITCHEN AREA TO RUN NO LESS THAN 30L/SEC' INC' INTO COOKER HOOD, CFWC @ 6L/SEC' AND 1ST FLOOR BATHROOM @ 15L/SEC' USING TOPP'S S12 OR NU-AIRE TYPE LOW VOLTAGE EXTRACTORS WITH ADJUSTABLE RUN-TIMERS CH TO DUCT/VENT OUT THRO' EXTERIOR WALLS AND ROOF CARRIE USING DUCT, SLEEVES, MAGNETIC CRUISED AND LOUVRES OUT TO EXTERIOR AIR ETC

• CAS CU. BOILER:- ANB GAS COND/CONDENSING CH BOILER MOUNTED ON AN EXTERIOR WALL TO KITCHEN WITH EXTENDED MAINS GAS, WATER AND ELECTRIC SUPPLIES AND A HORIZONTAL FAN ASSISTED BALANCED FUE AS DOZ J. DIAGRAM 14. AN UPVC BOILER WASTE 32Ø. TO GUTTER ETC

- DORMER WALL PANEL CONSTRUCTION:- SMALL PAIN 250x150 (10"x6") VERTICAL CERAMIC CRETOLSA ROOF TILES ONTO 38x25 TANALISED BATTENS HORIZONTALLY CALLED TO SUIT TILES/TAPS ONTO 1x1" LAYER BREATHABLE ROOFING FELT, MEMBRANE TACKED/BONDED ONTO 12mm WRP FRAGING/SHEATHING PLYWOOD SUBS TO FACE OF EX 100x50 SC 3/16 TREATED SW DORMER STUDS @ 400' VLT - CROSS NOGAINS TO SUIT BUT 400' OFF MASONRY TO POSTIVE CHECKS AND BATES TO SEAL
- INSULATE DORMER WALLS TO ACHIEVE MAX 0.28' U' VALUE AS DOZ UB OCT. 10 USING 90mm KINGSPIRAX SA RIGID - P.I. 2 INSULATION BOARDS CUT/FITTED BETWEEN STUDS AND 12.5mm FOIL BACKED, GYPSUM BASED WALL PASTERBOARD ON INS, RETOR 2ETS EMULSION DECOR' ETC...
- USE CODE 416 LEAD SHEET TO DORMER CHECKS AND DORMER PANEL C REAR TAKEN UP BEHIND VERTICAL TILES AND DRESSED OVER ROOF TILES TO VERTICES AND REAR APRON ETC

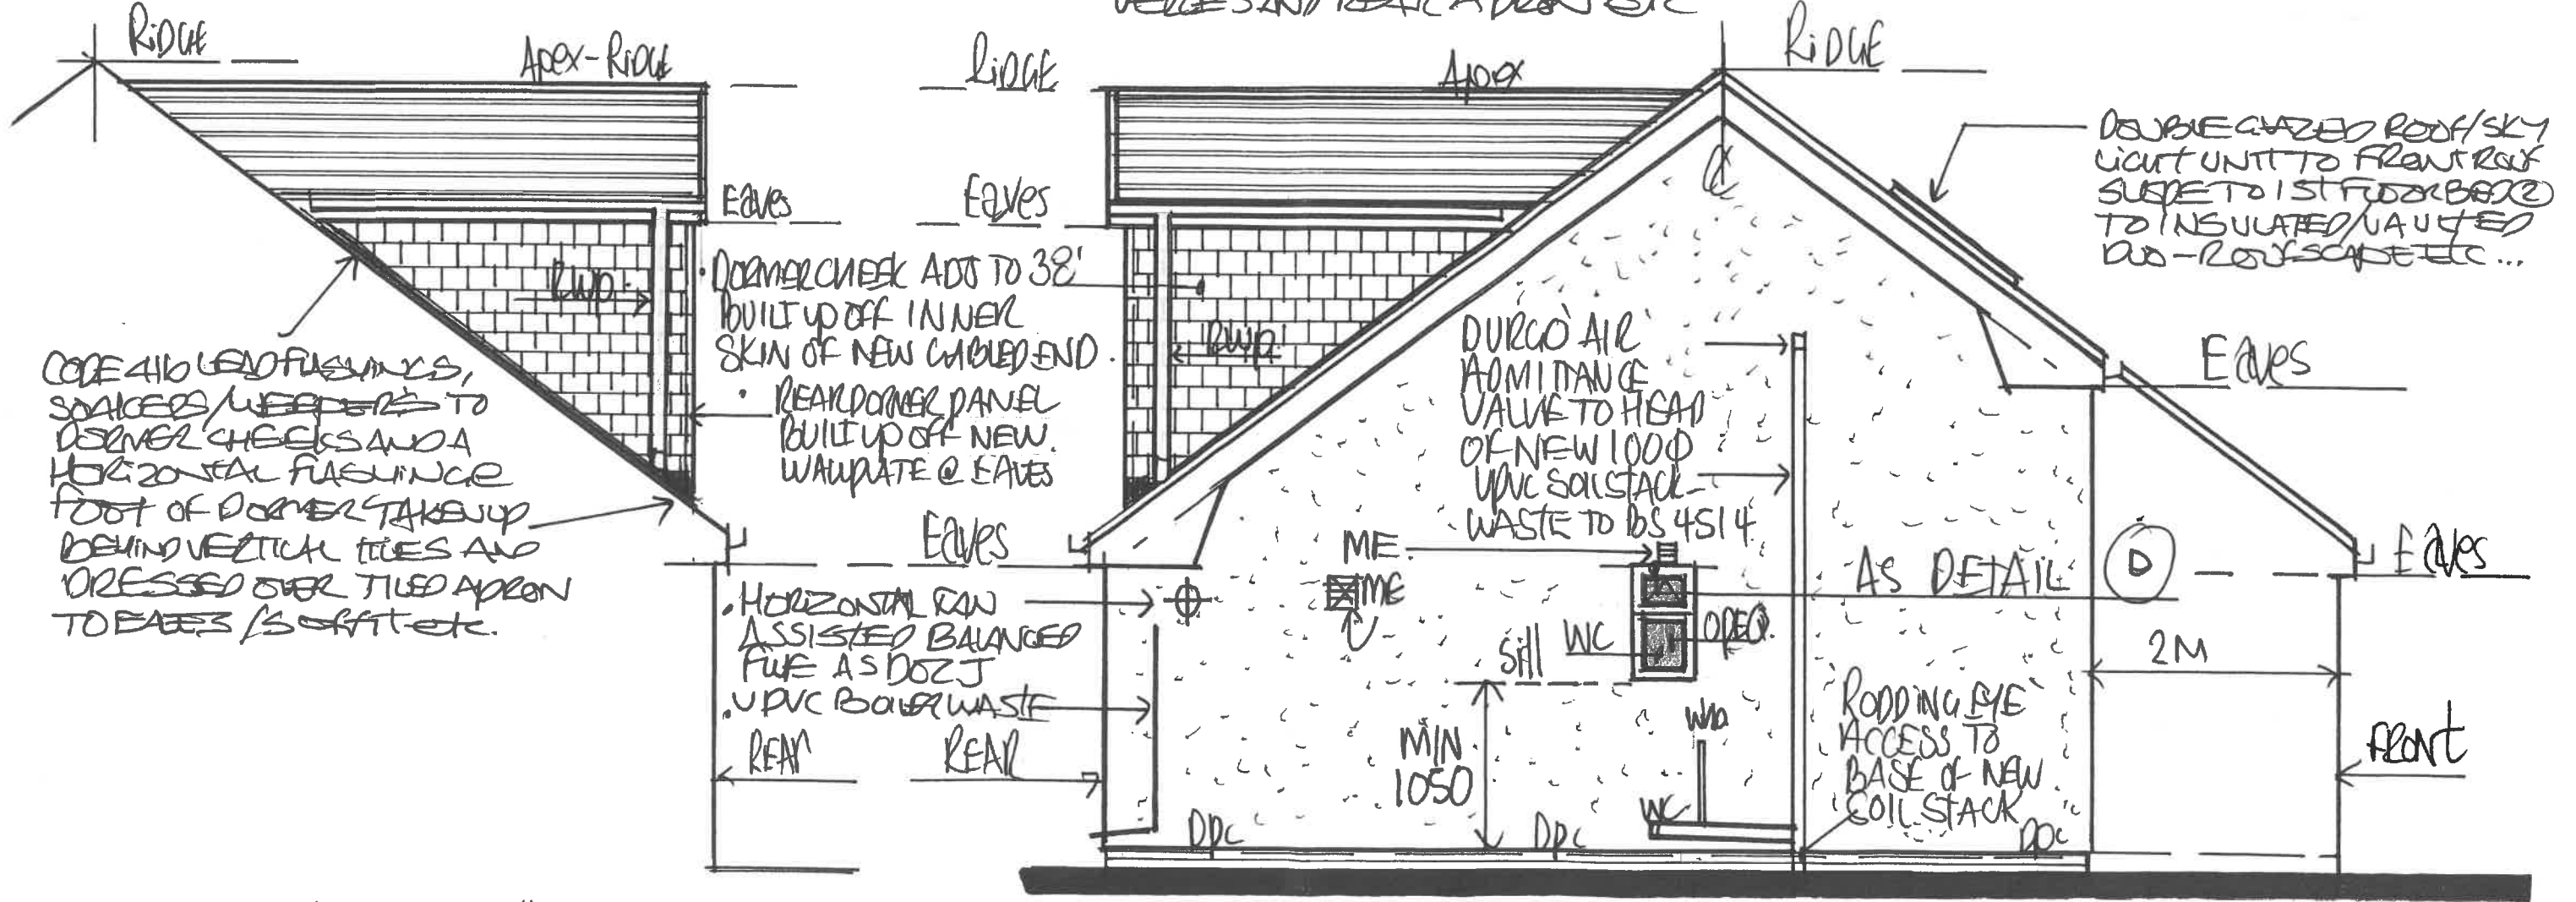

PROPOSED PART SIDE VIEW FROM 34

1:50 PROPOSED SIDE VIEW FROM N°: 38.

• ROOF LINES UPVC RAL COLOUR COATED BOYL. RAINWATER GUTTERS/DOWNSPOUTS SOIL/SANITARY & WASTES, UPVC RASCIA / SOFTBOARDS @ EAVES TO A. SIMILAR PROJECTION @ EAVES UPVC END CAPS TO SUIT TILES ONTO UPVC VEE BOARD S TO GABLED PILE END PROJECTS TO CREATE MAINTENANCE FREE ROOF LINE SYSTEM ETC...