




Proposed House 1 Front Elevation 1:100





Proposed House 1 North Elevation 1:100

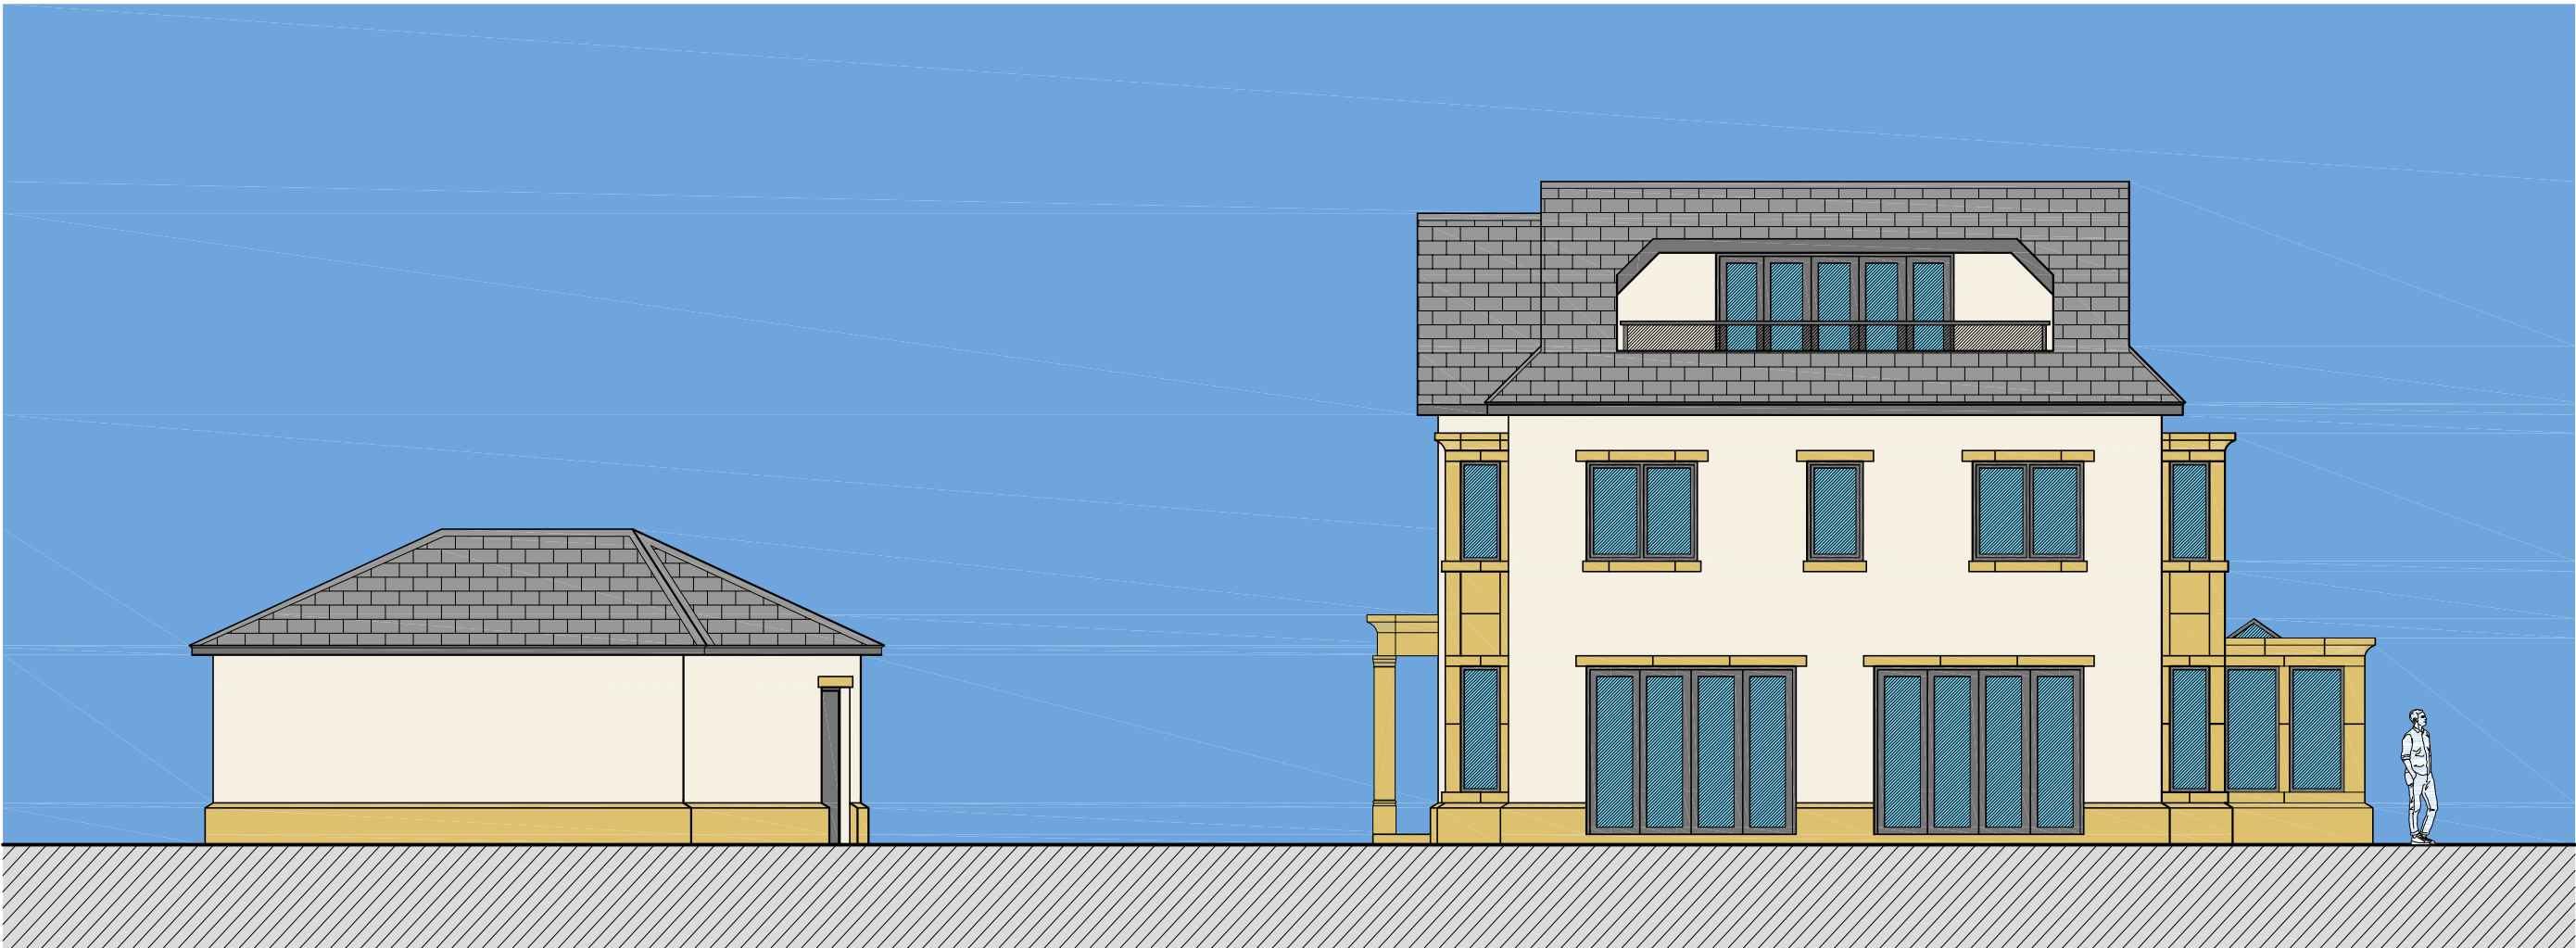

Proposed House 1 Rear Elevation 1:100

Scale Bar 1:100

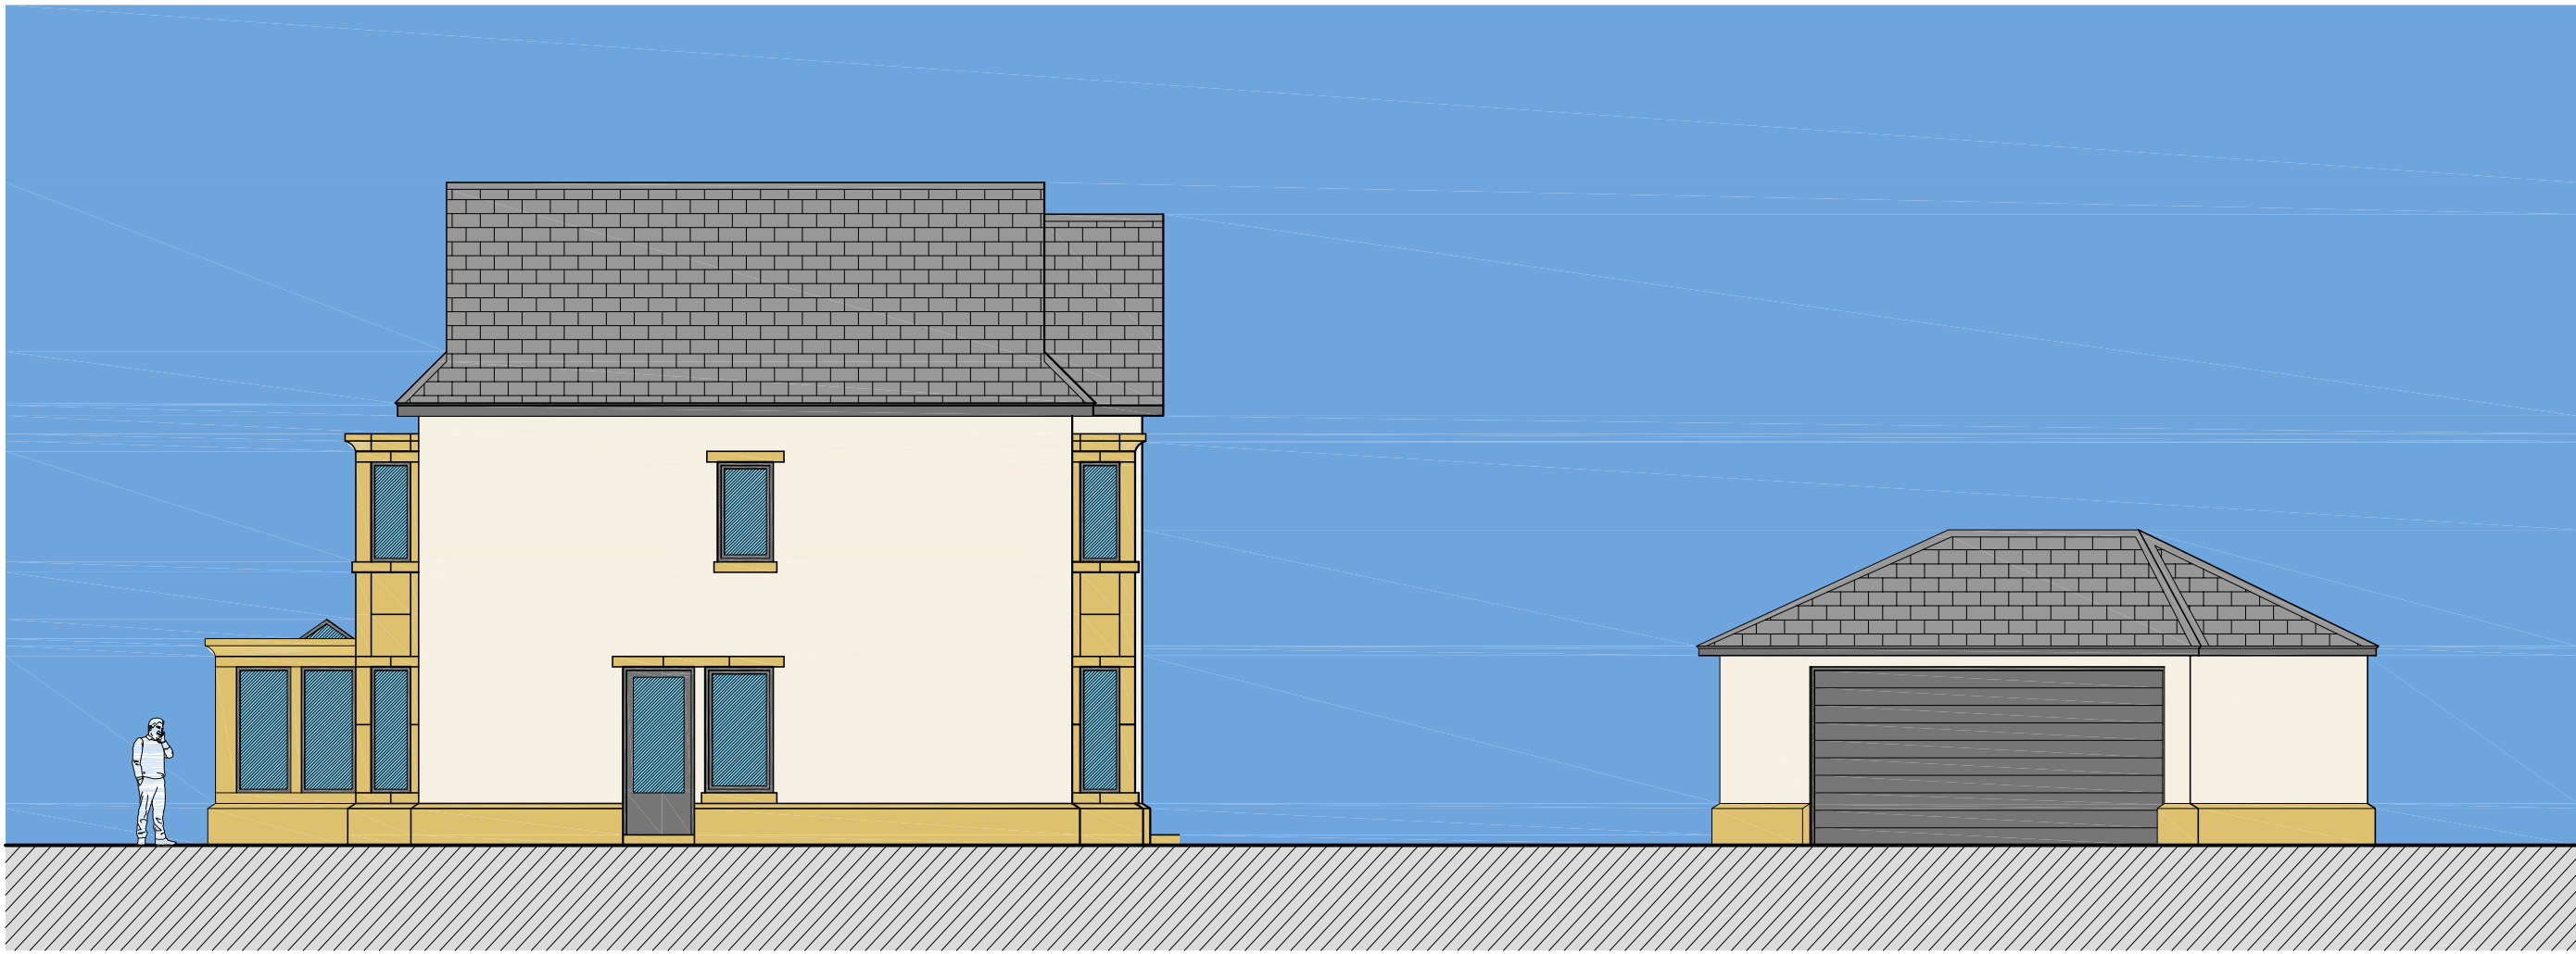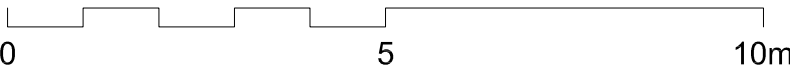

Proposed House 1 South Elevation 1:100