
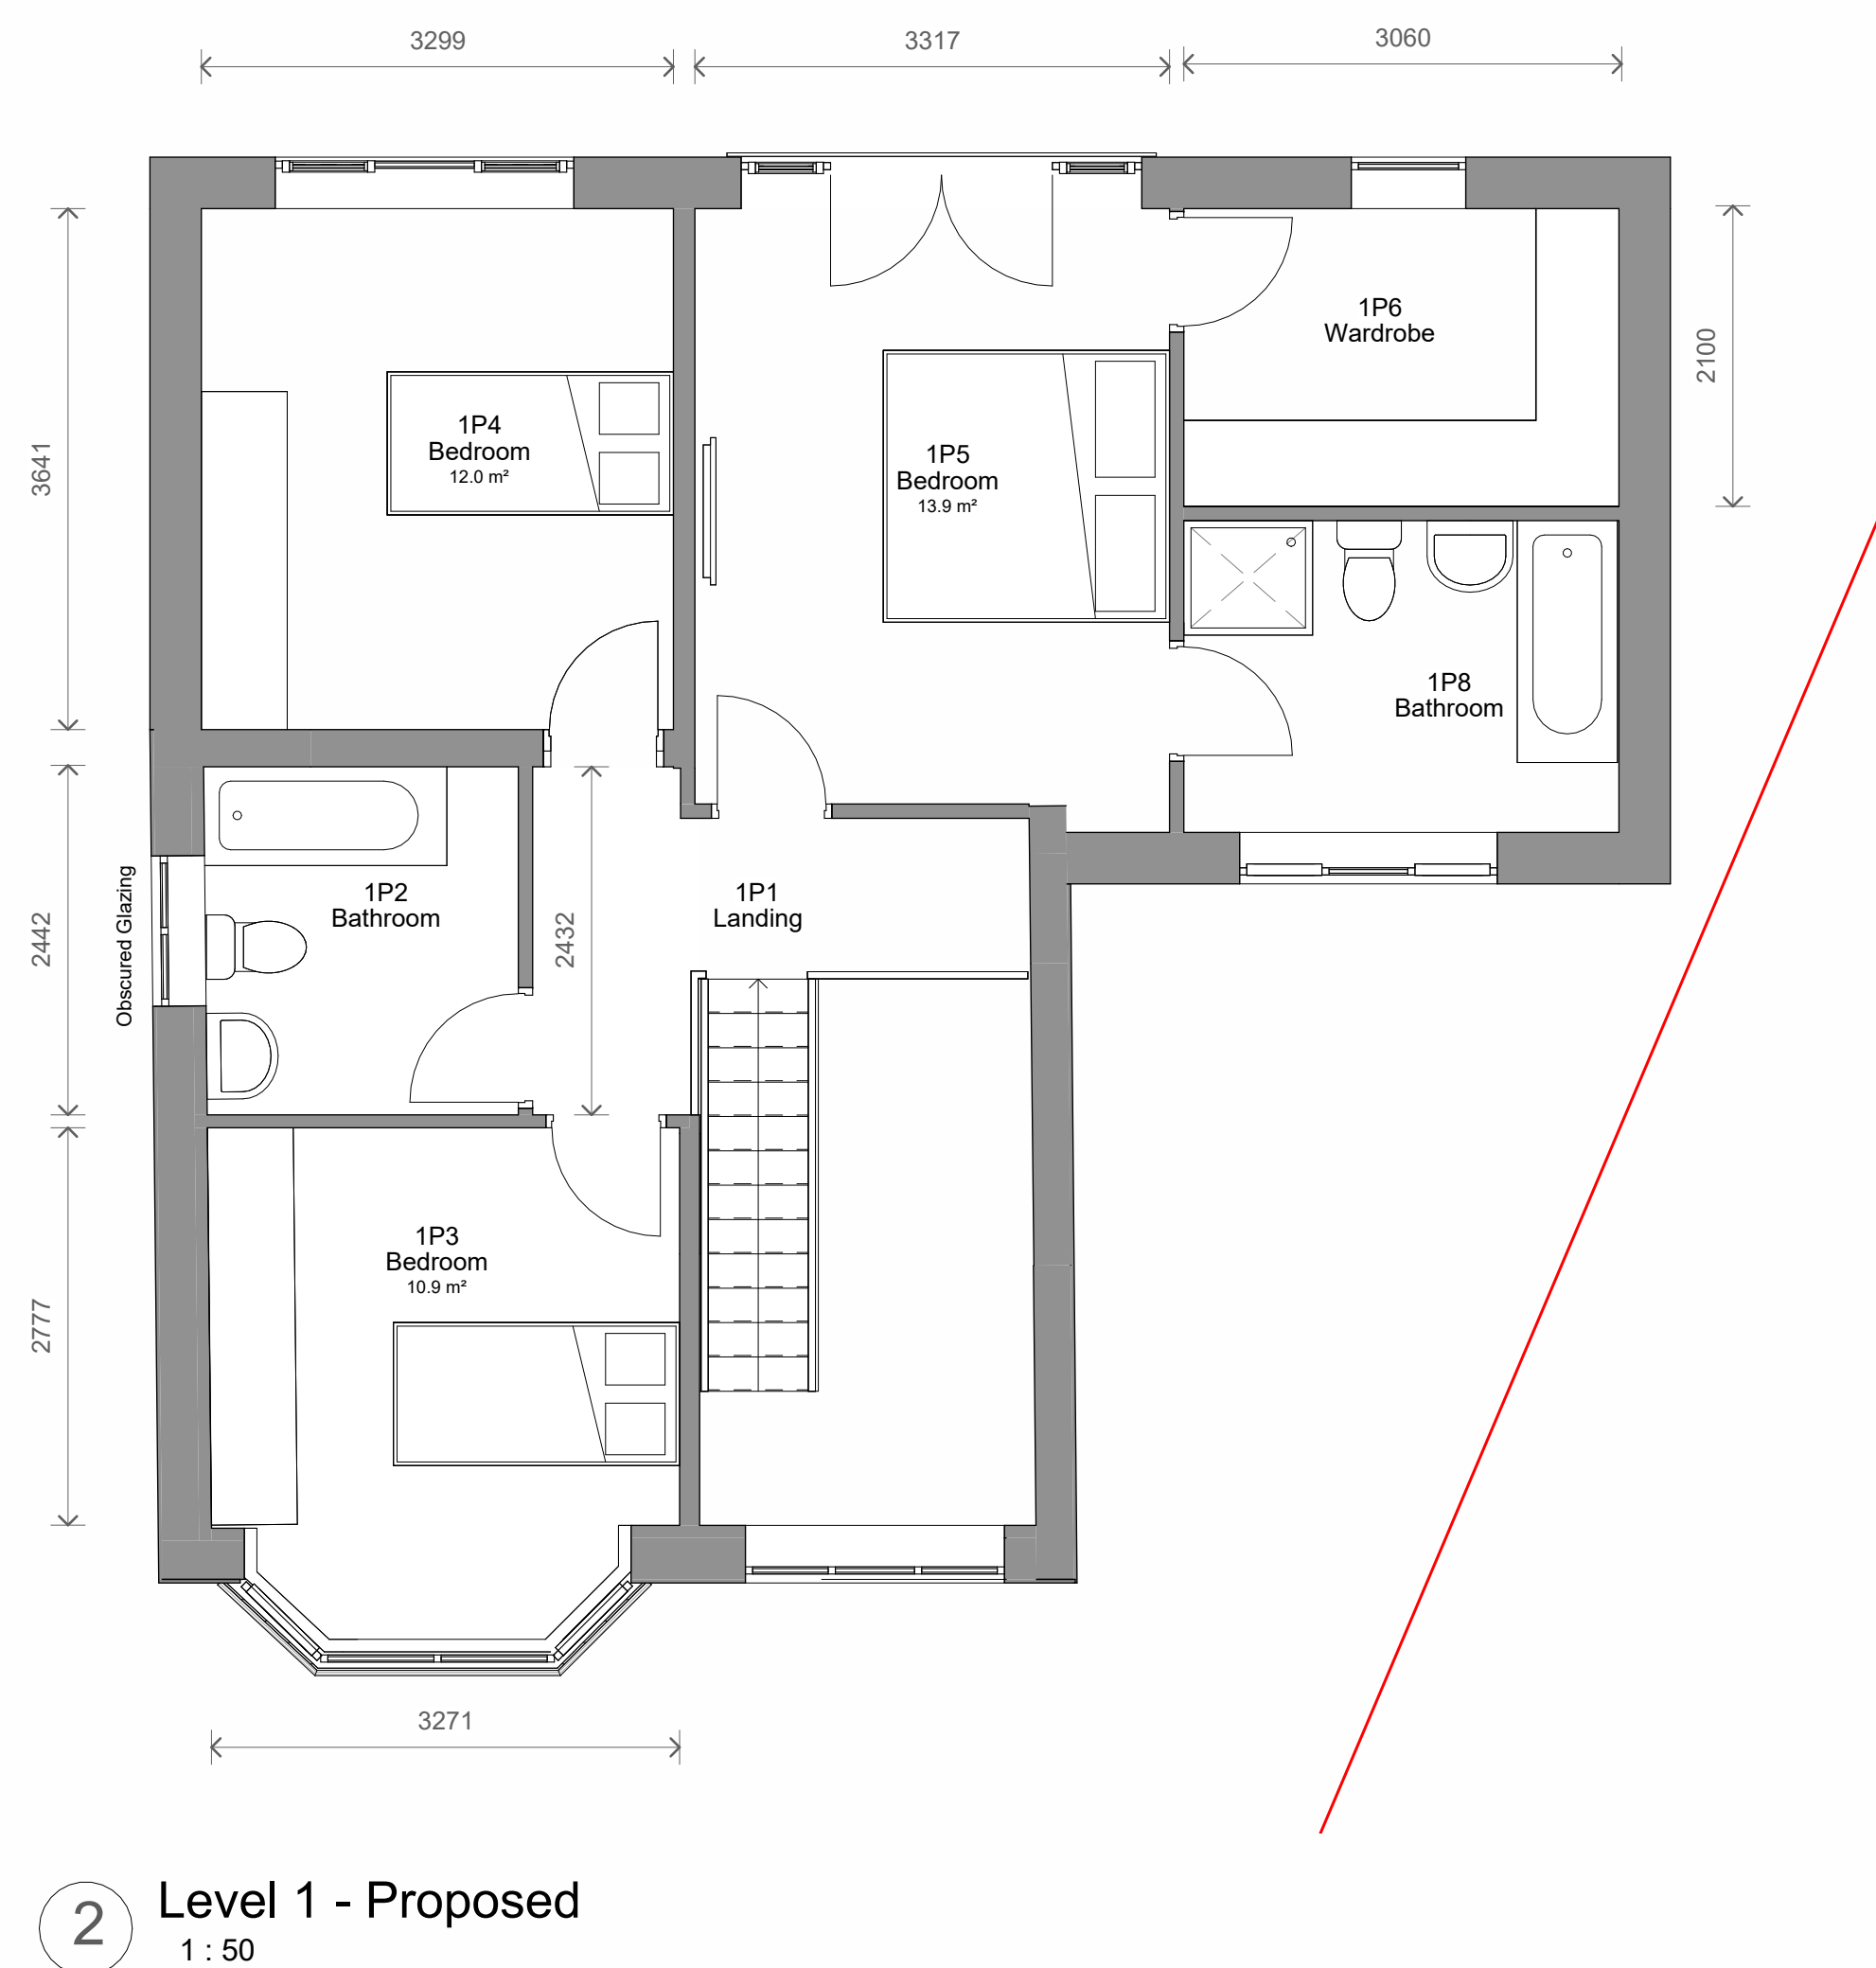
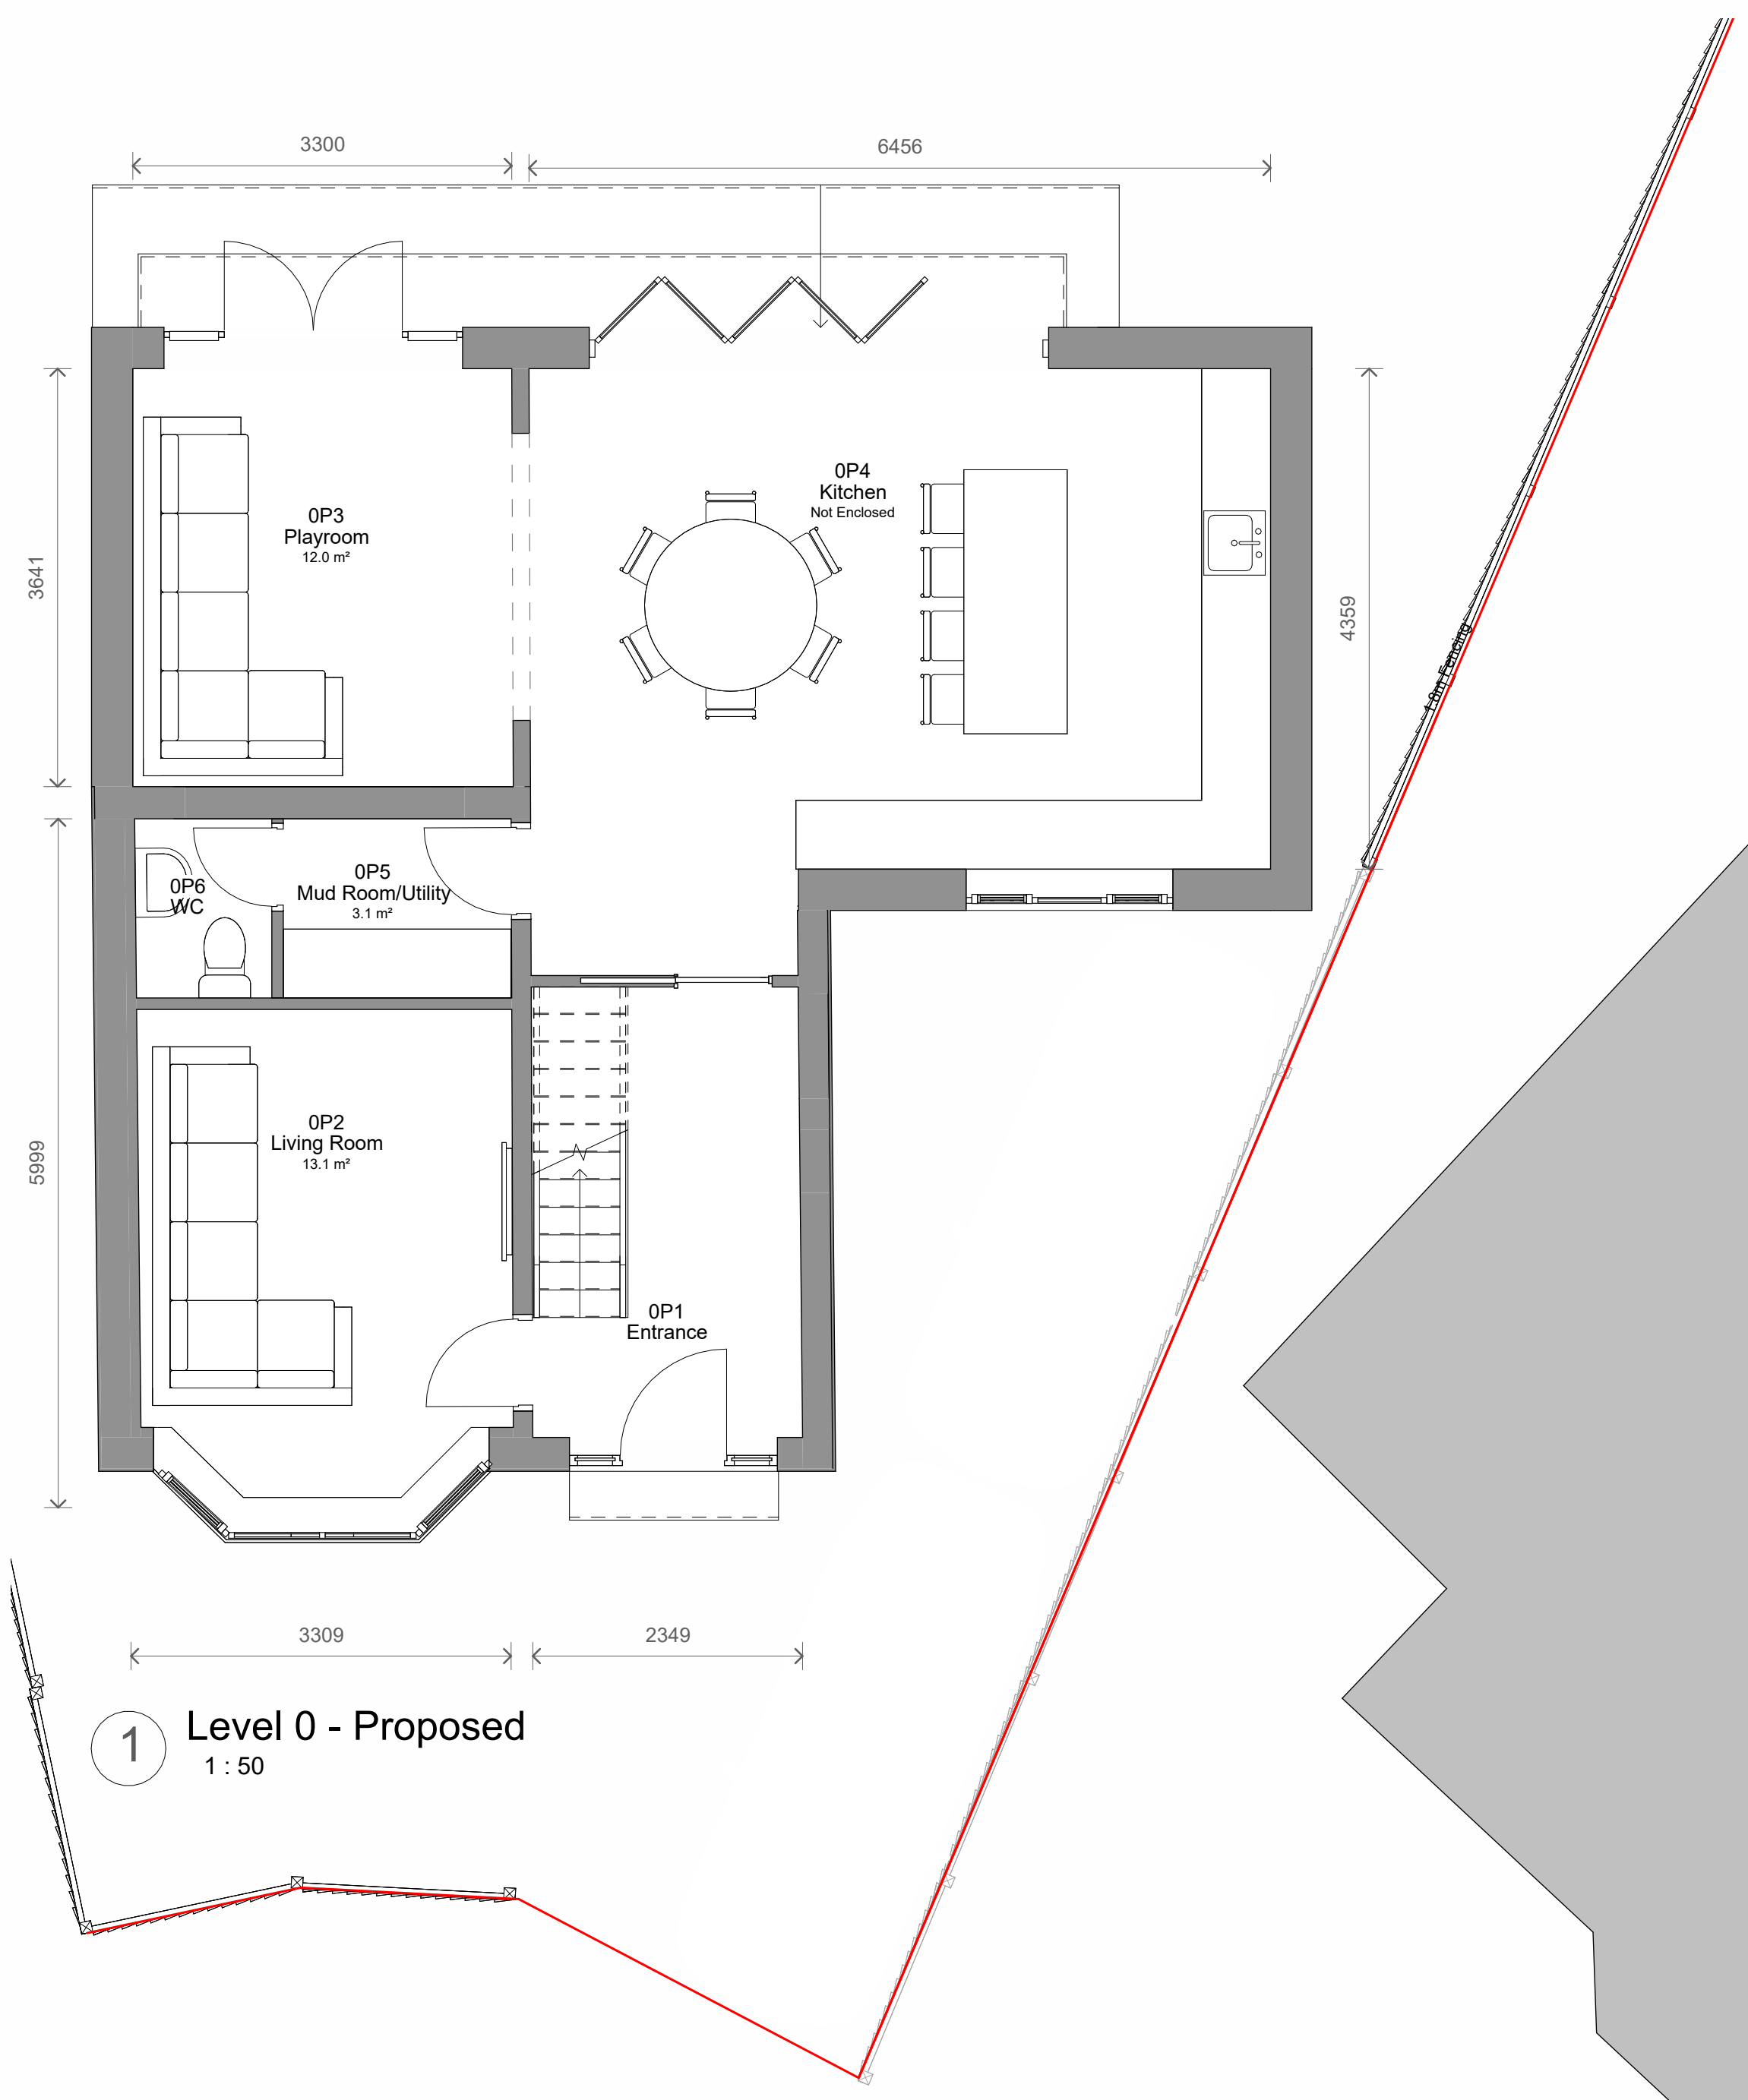


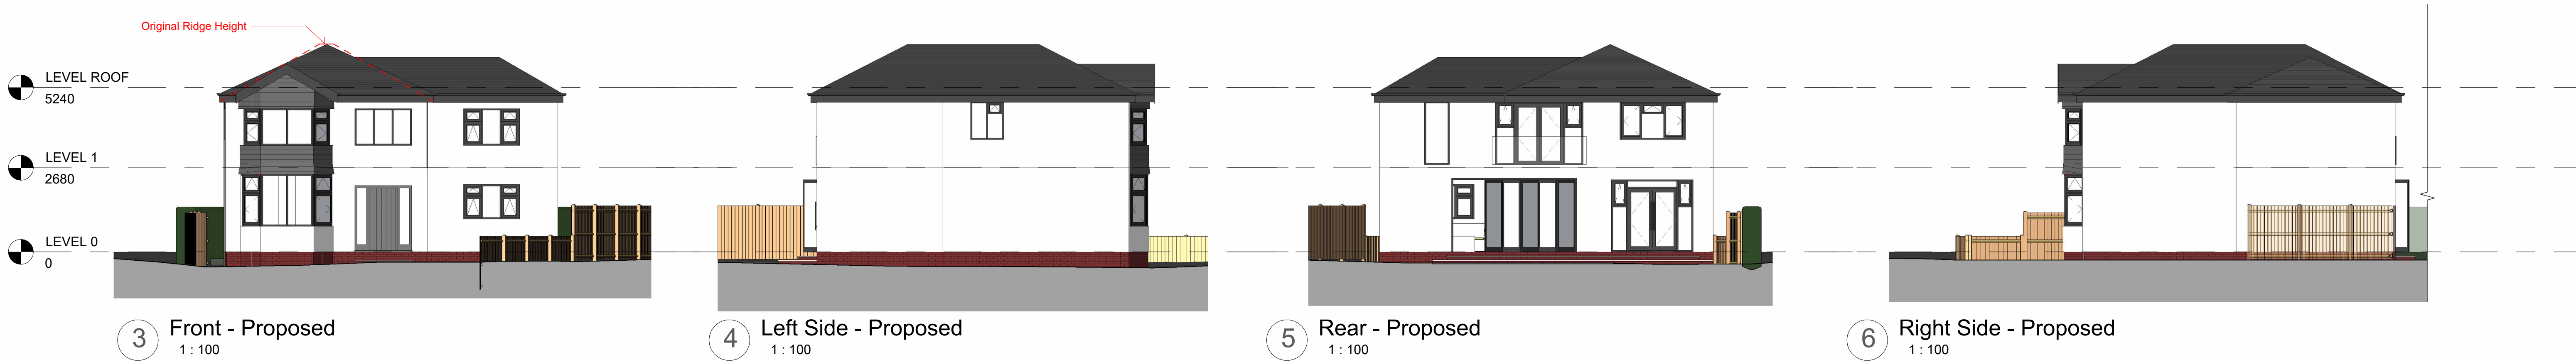

2	Render	30/03/2026	CB
1	Revised Two Storey	24/03/2026	CB
No.	Description	Date	Initial

PROJECT		18 Malvern Close			
TITLE					
Proposed Plans and Elevations					
STATUS		DESIGN			
DRAWN BY				DATE	SCALE (@ A1)
CB				06/03/2026	As indicated
PROJECT NUMBER		DRAWING NUMBER		REV	
GSS25200.1		003		2	
GOLD SKETCH S T U D I O S www.goldsketch.co.ukinfo@goldsketch.co.uk0161 792 9595					
NOTES					
© COPYRIGHT - ALL RIGHTS RESERVED					
THIS DRAWING AND ANY PARTS BE REPRODUCED WITHOUT PRIOR WRITTEN CONSENT					
DRAWING TO BE USED FOR THE STATUS INDICATED ONLY					
ALL DIMENSIONS AND SETTING OUT SHALL BE CHECKED AND CONFIRMED ON SITE. ANY DISCREPANCIES TO BE REPORTED TO THE DESIGNER IMMEDIATELY					
THIS DRAWING IS THE PROPERTY OF GOLD SKETCH. IT IS TO BE USED IN ACCORDANCE WITH CURRENT BUILDING REGULATION RELEVANT CODES OF PRACTICE AND BRITISH STANDARDS. ALL DIMENSIONS ON THIS DRAWING ARE IN MILLIMETRES UNLESS OTHERWISE STATED					