




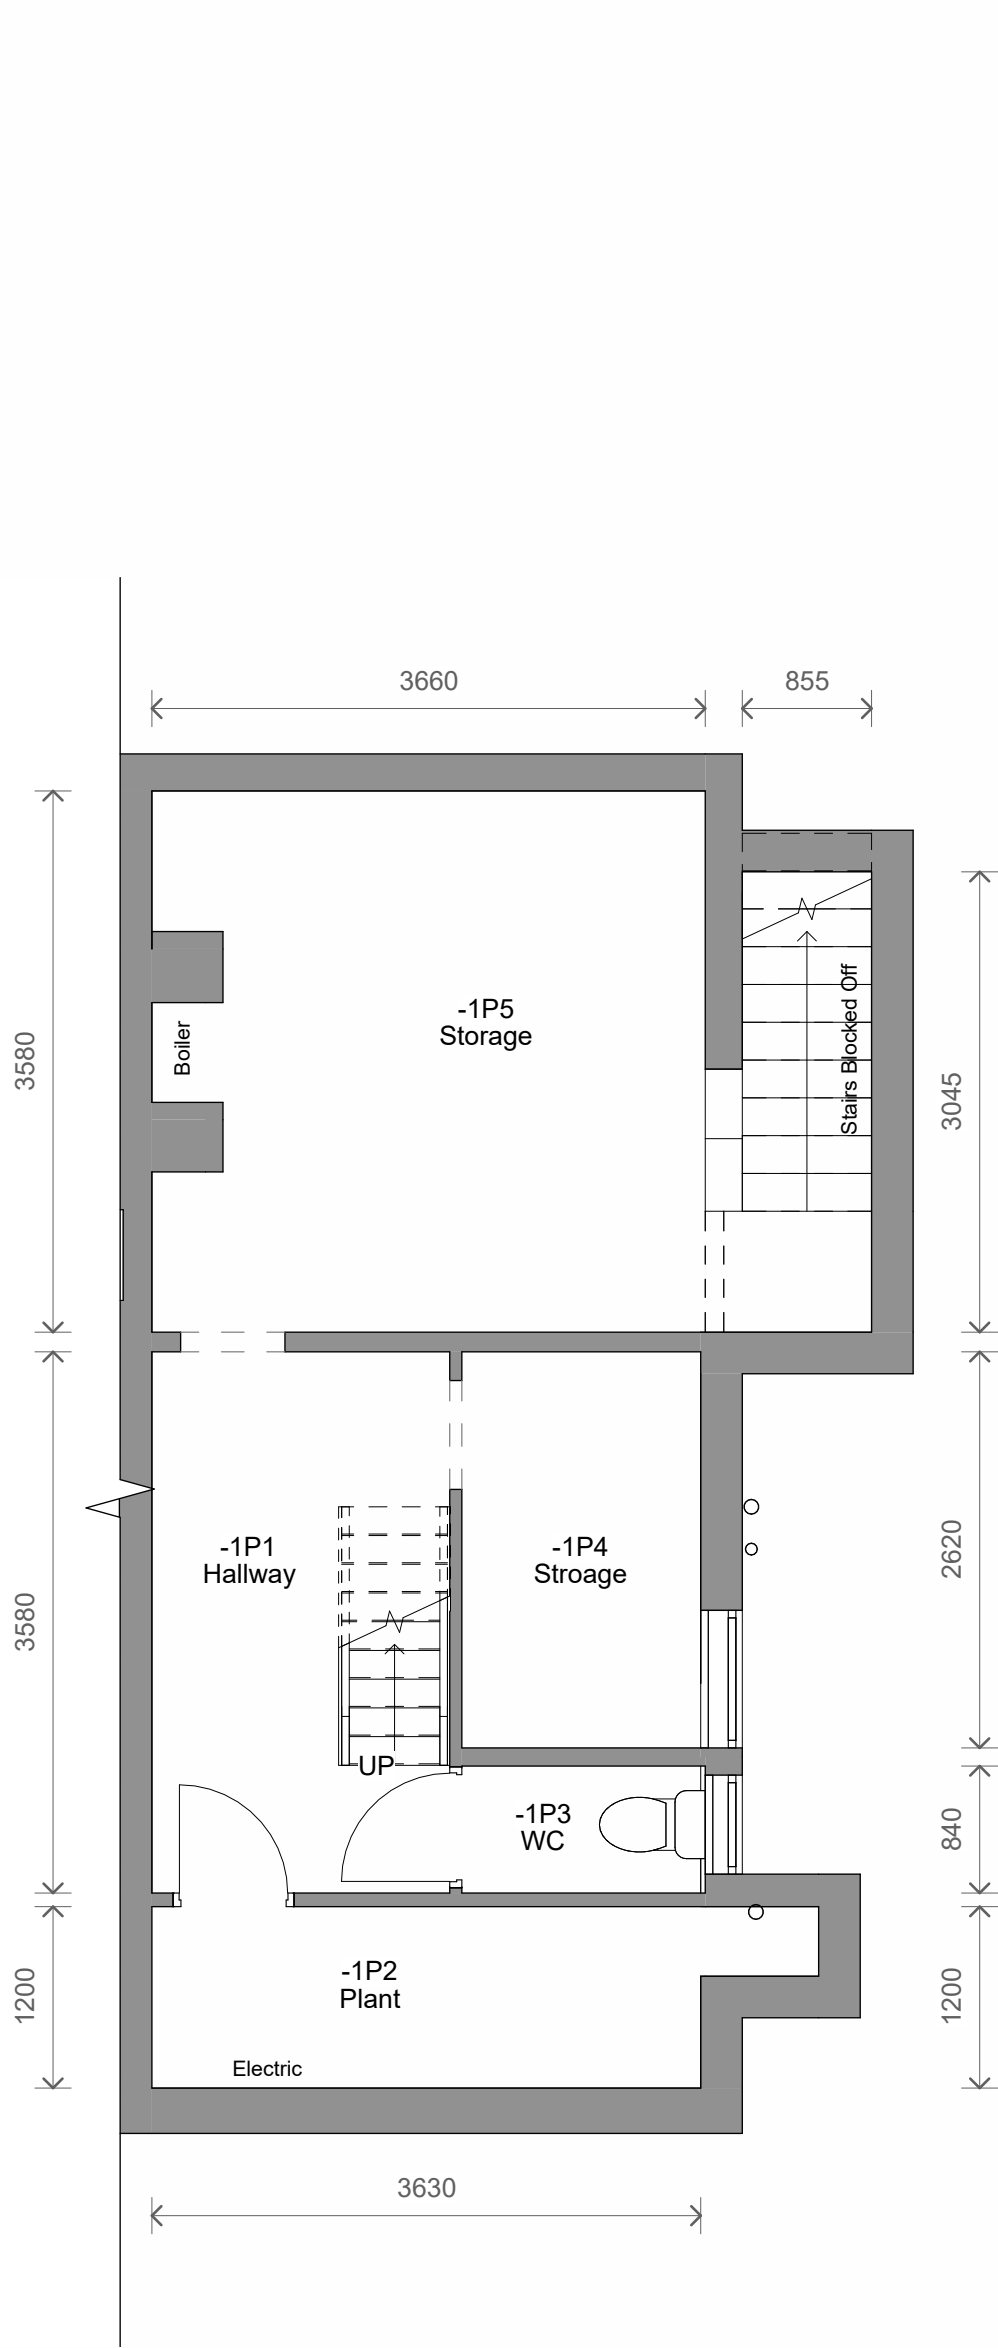


1 Level B1 - Proposed
1 : 50

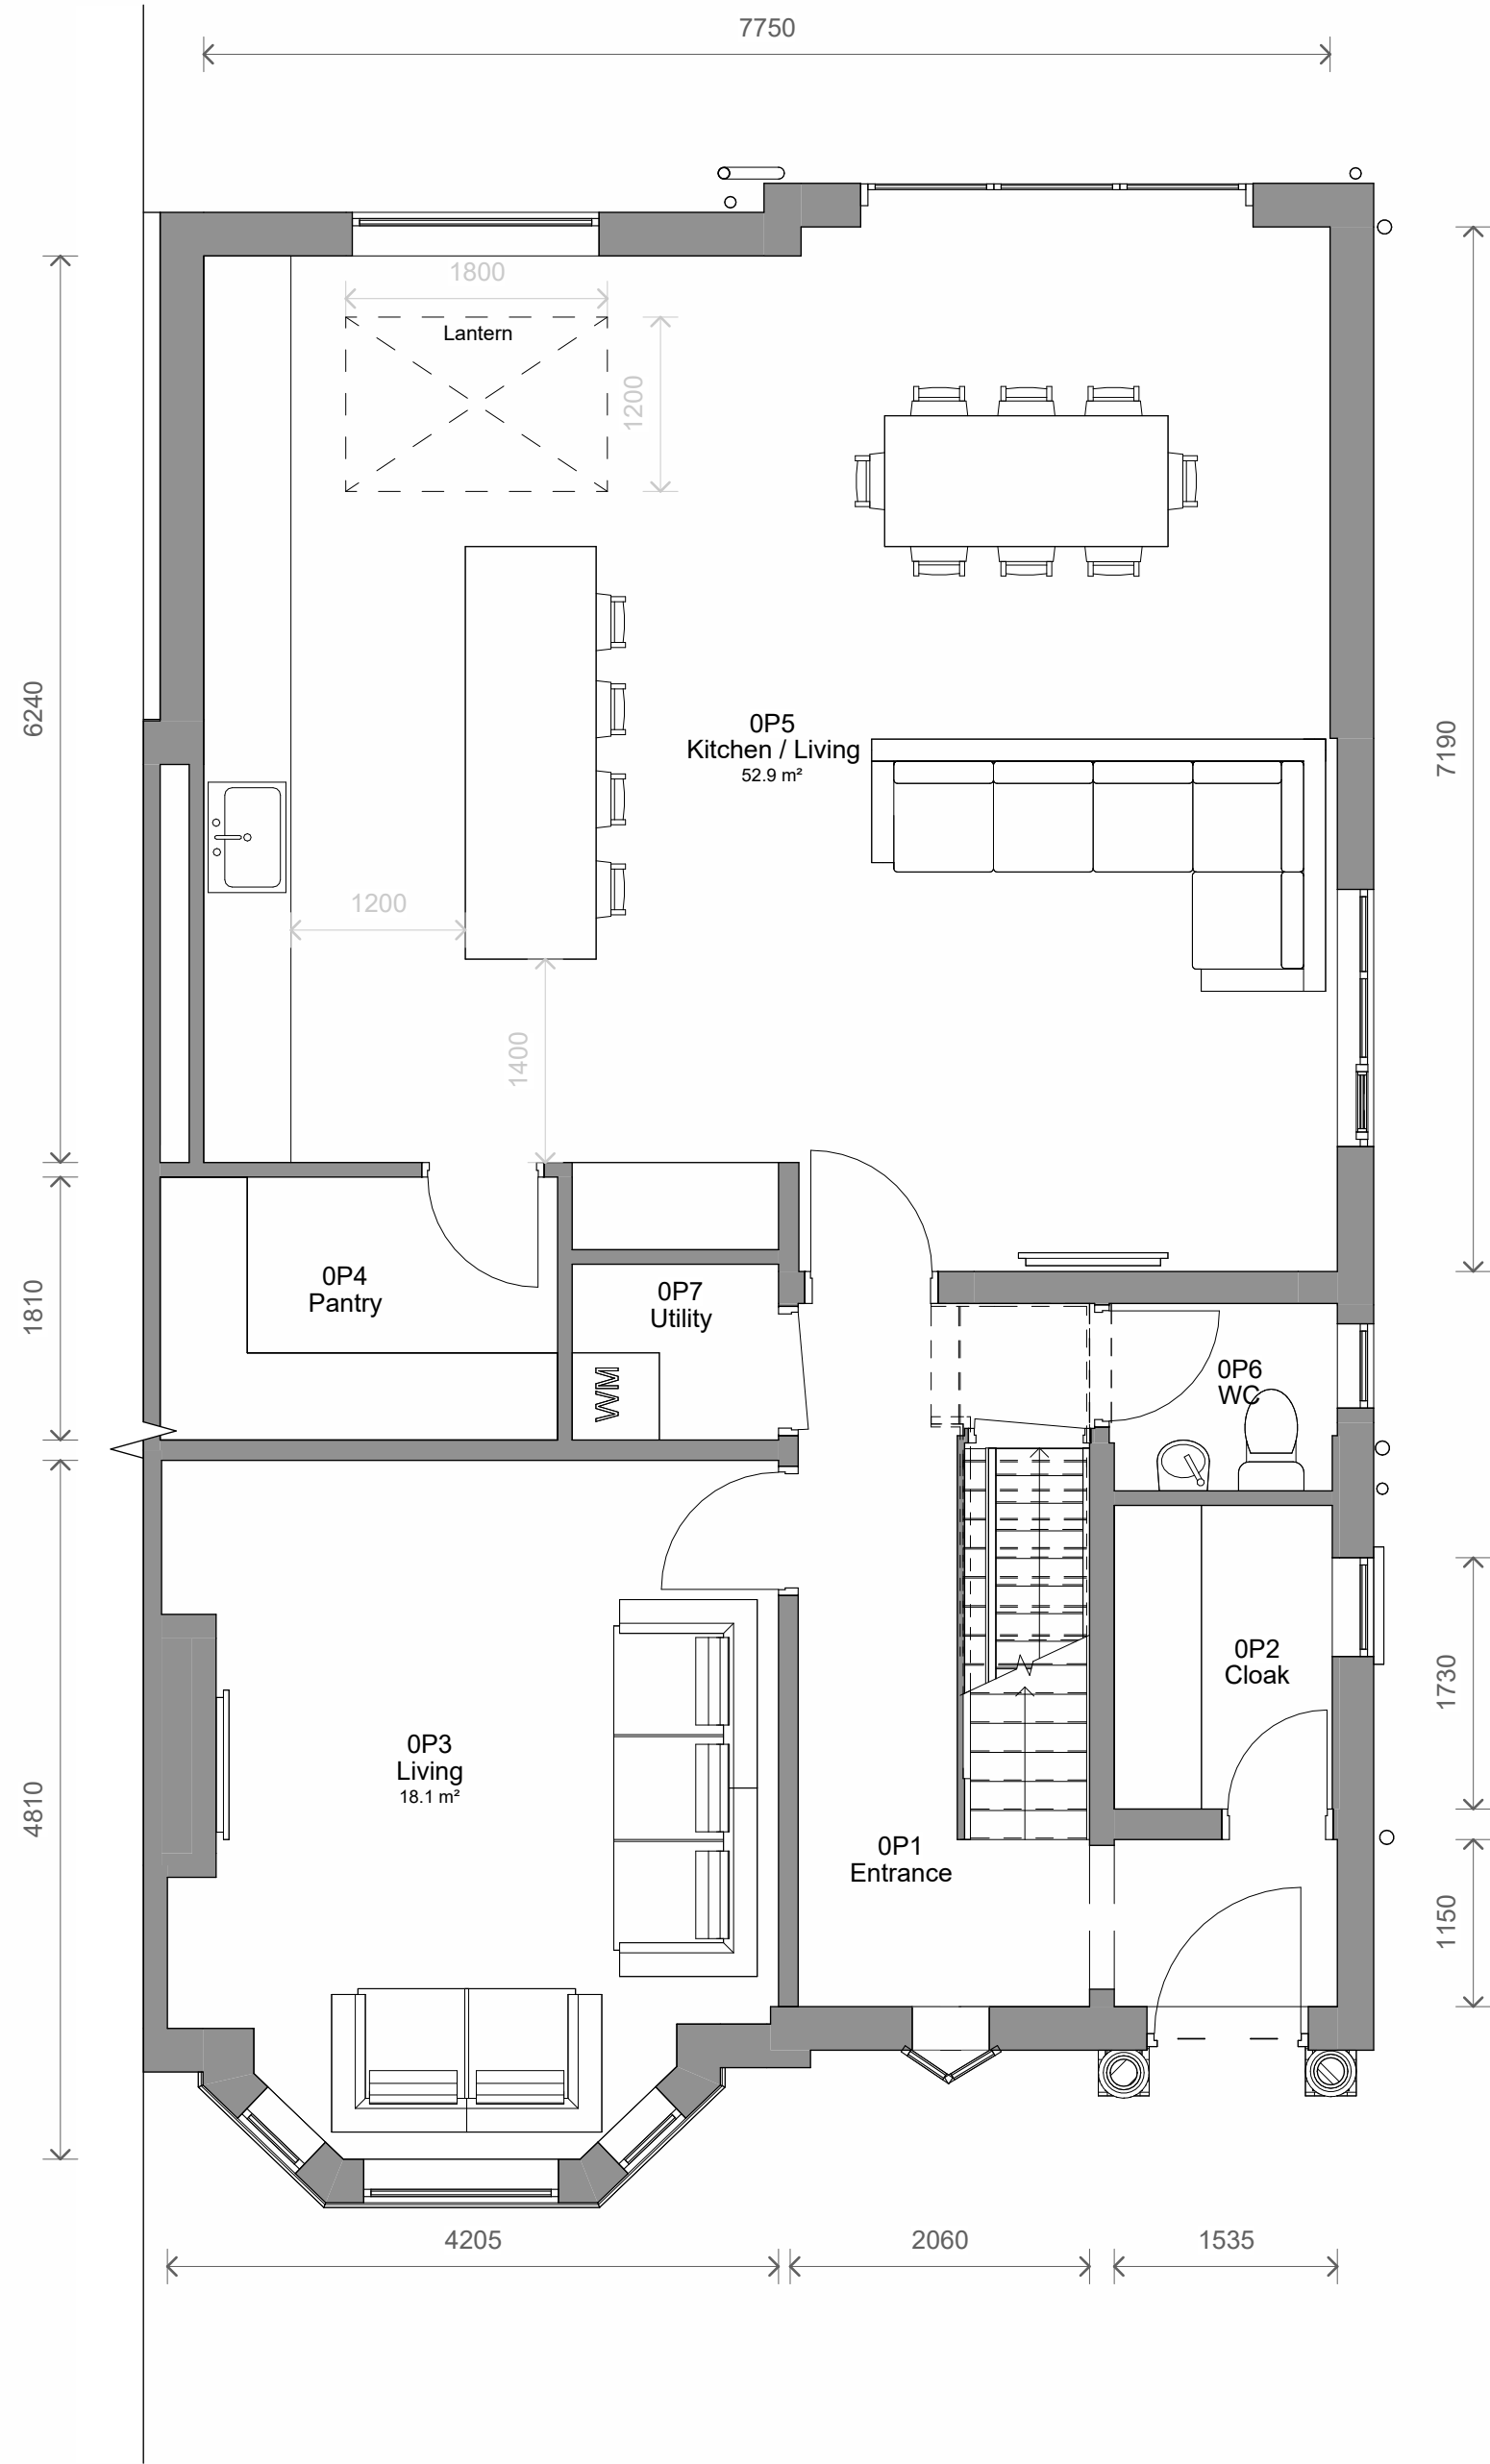


2 Level 0 - Proposed
1 : 50

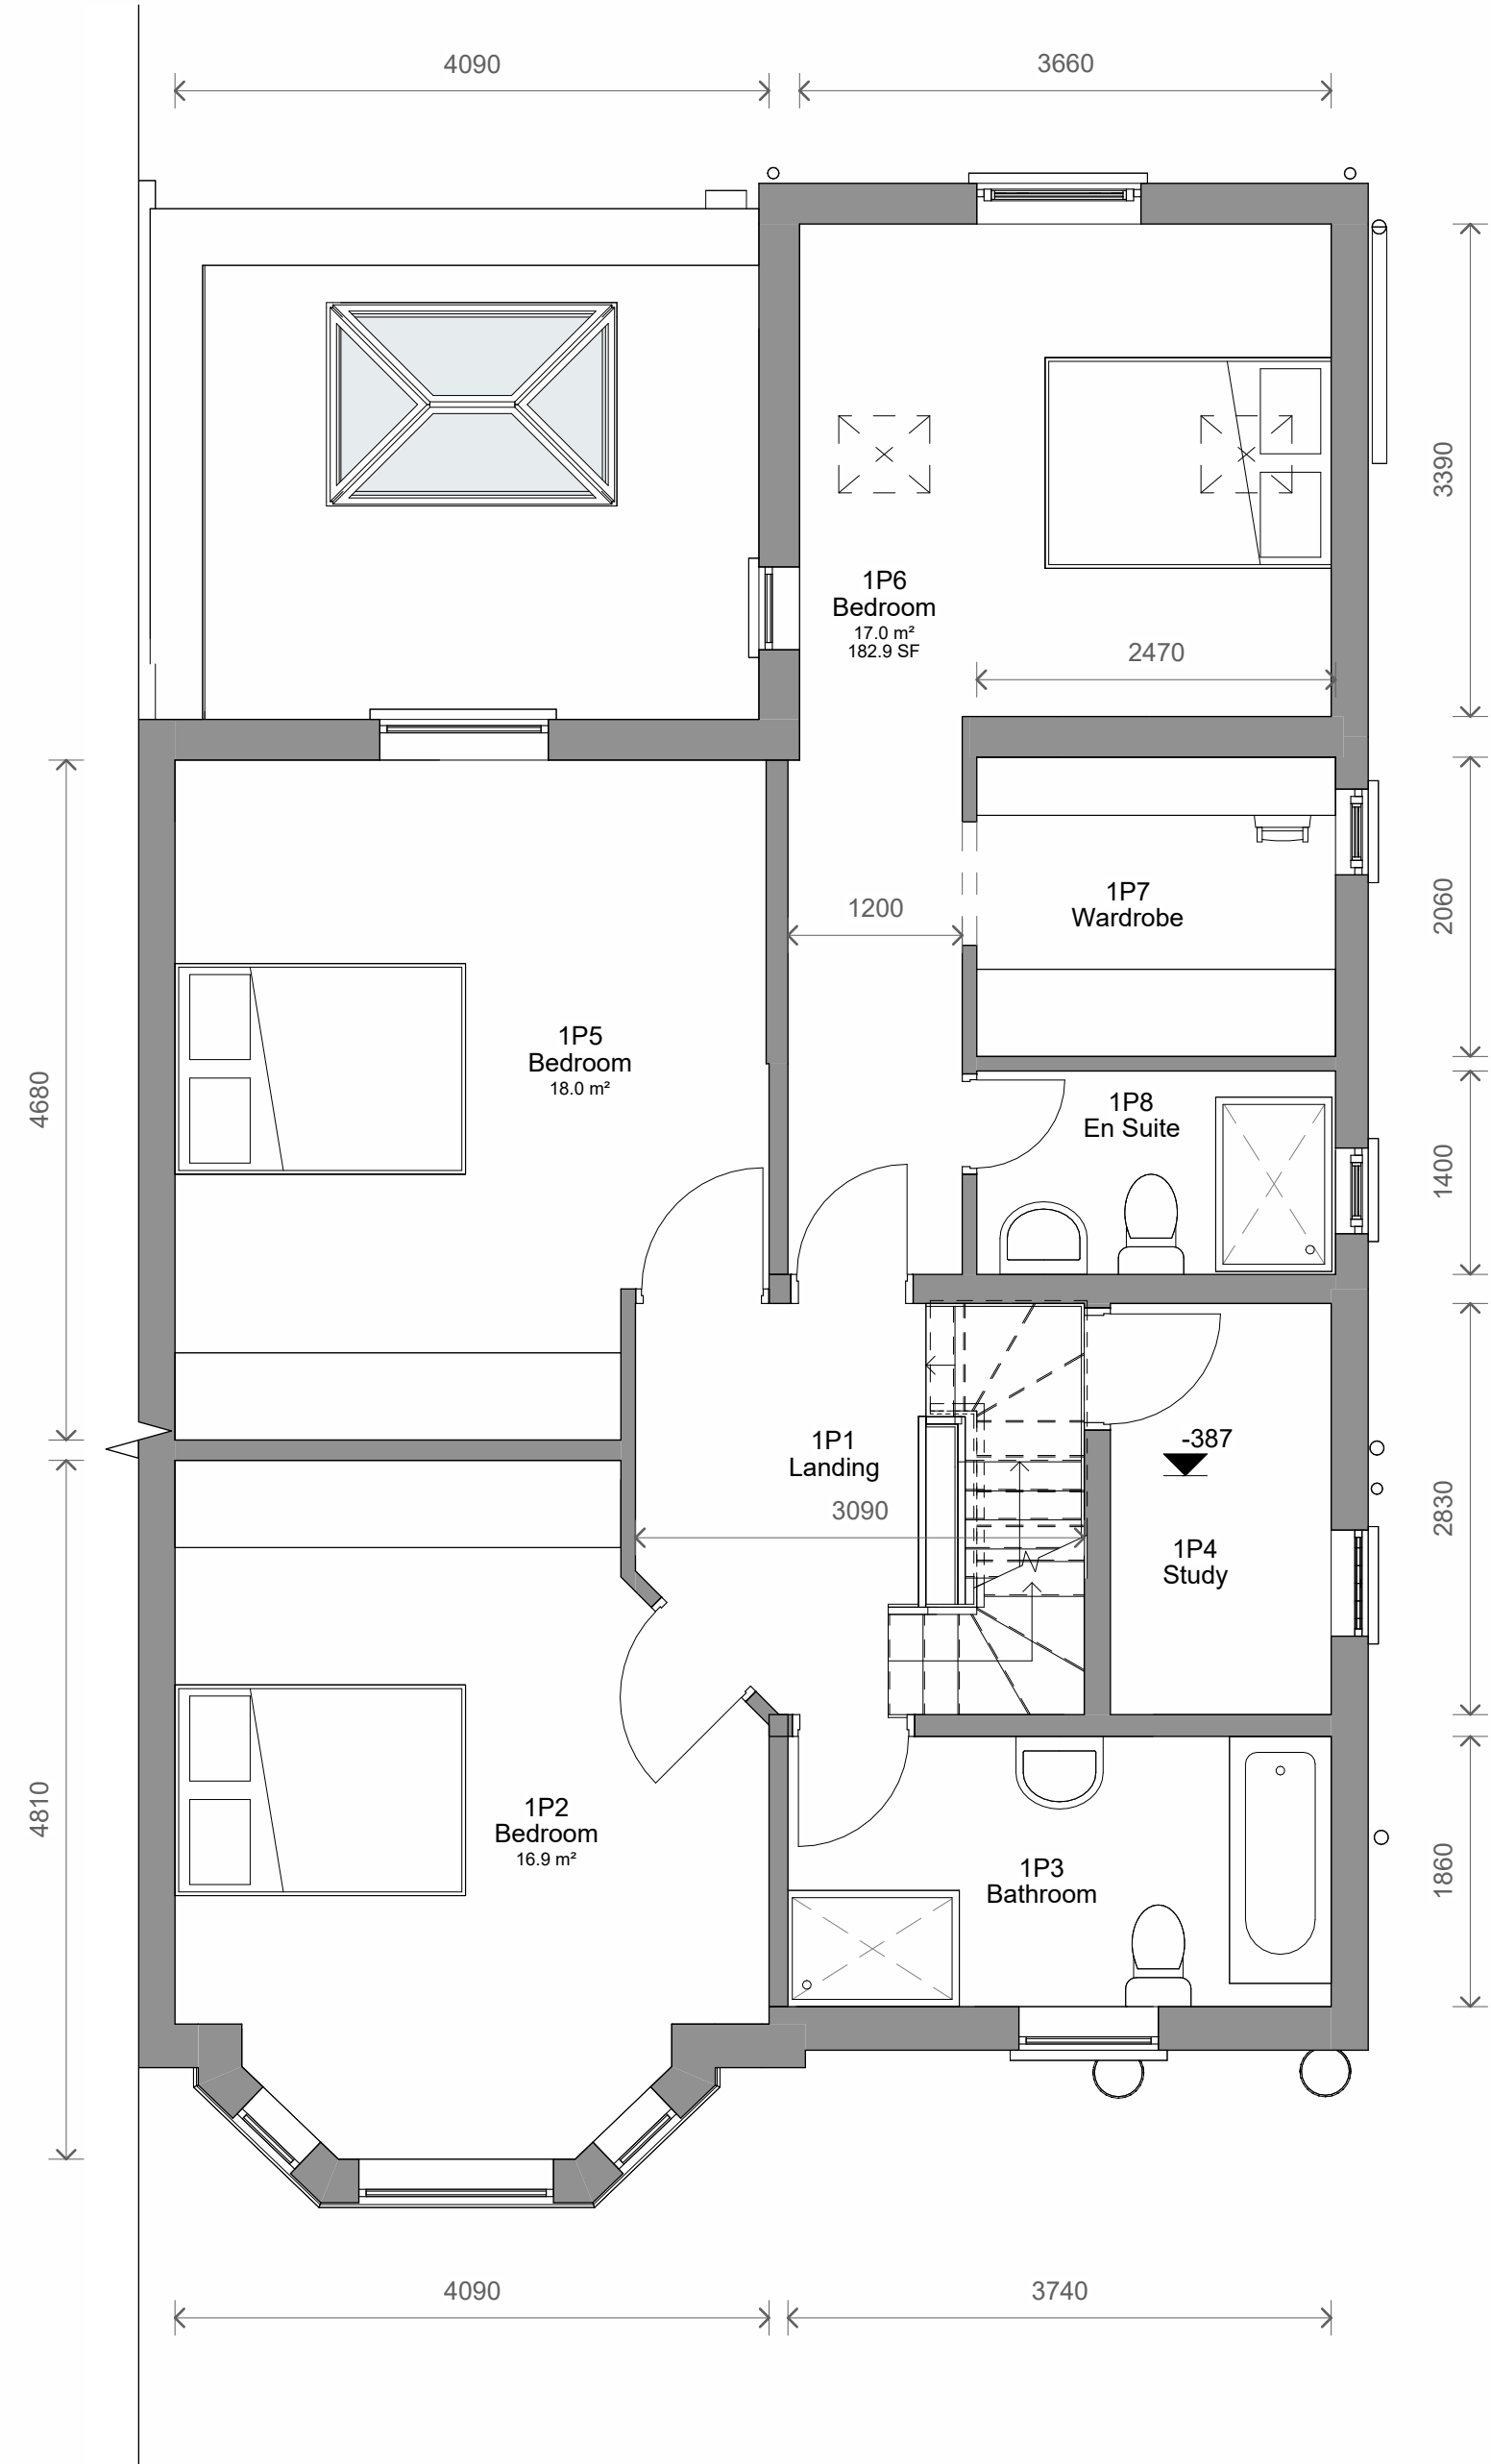


3 Level 1 - Proposed
1 : 50

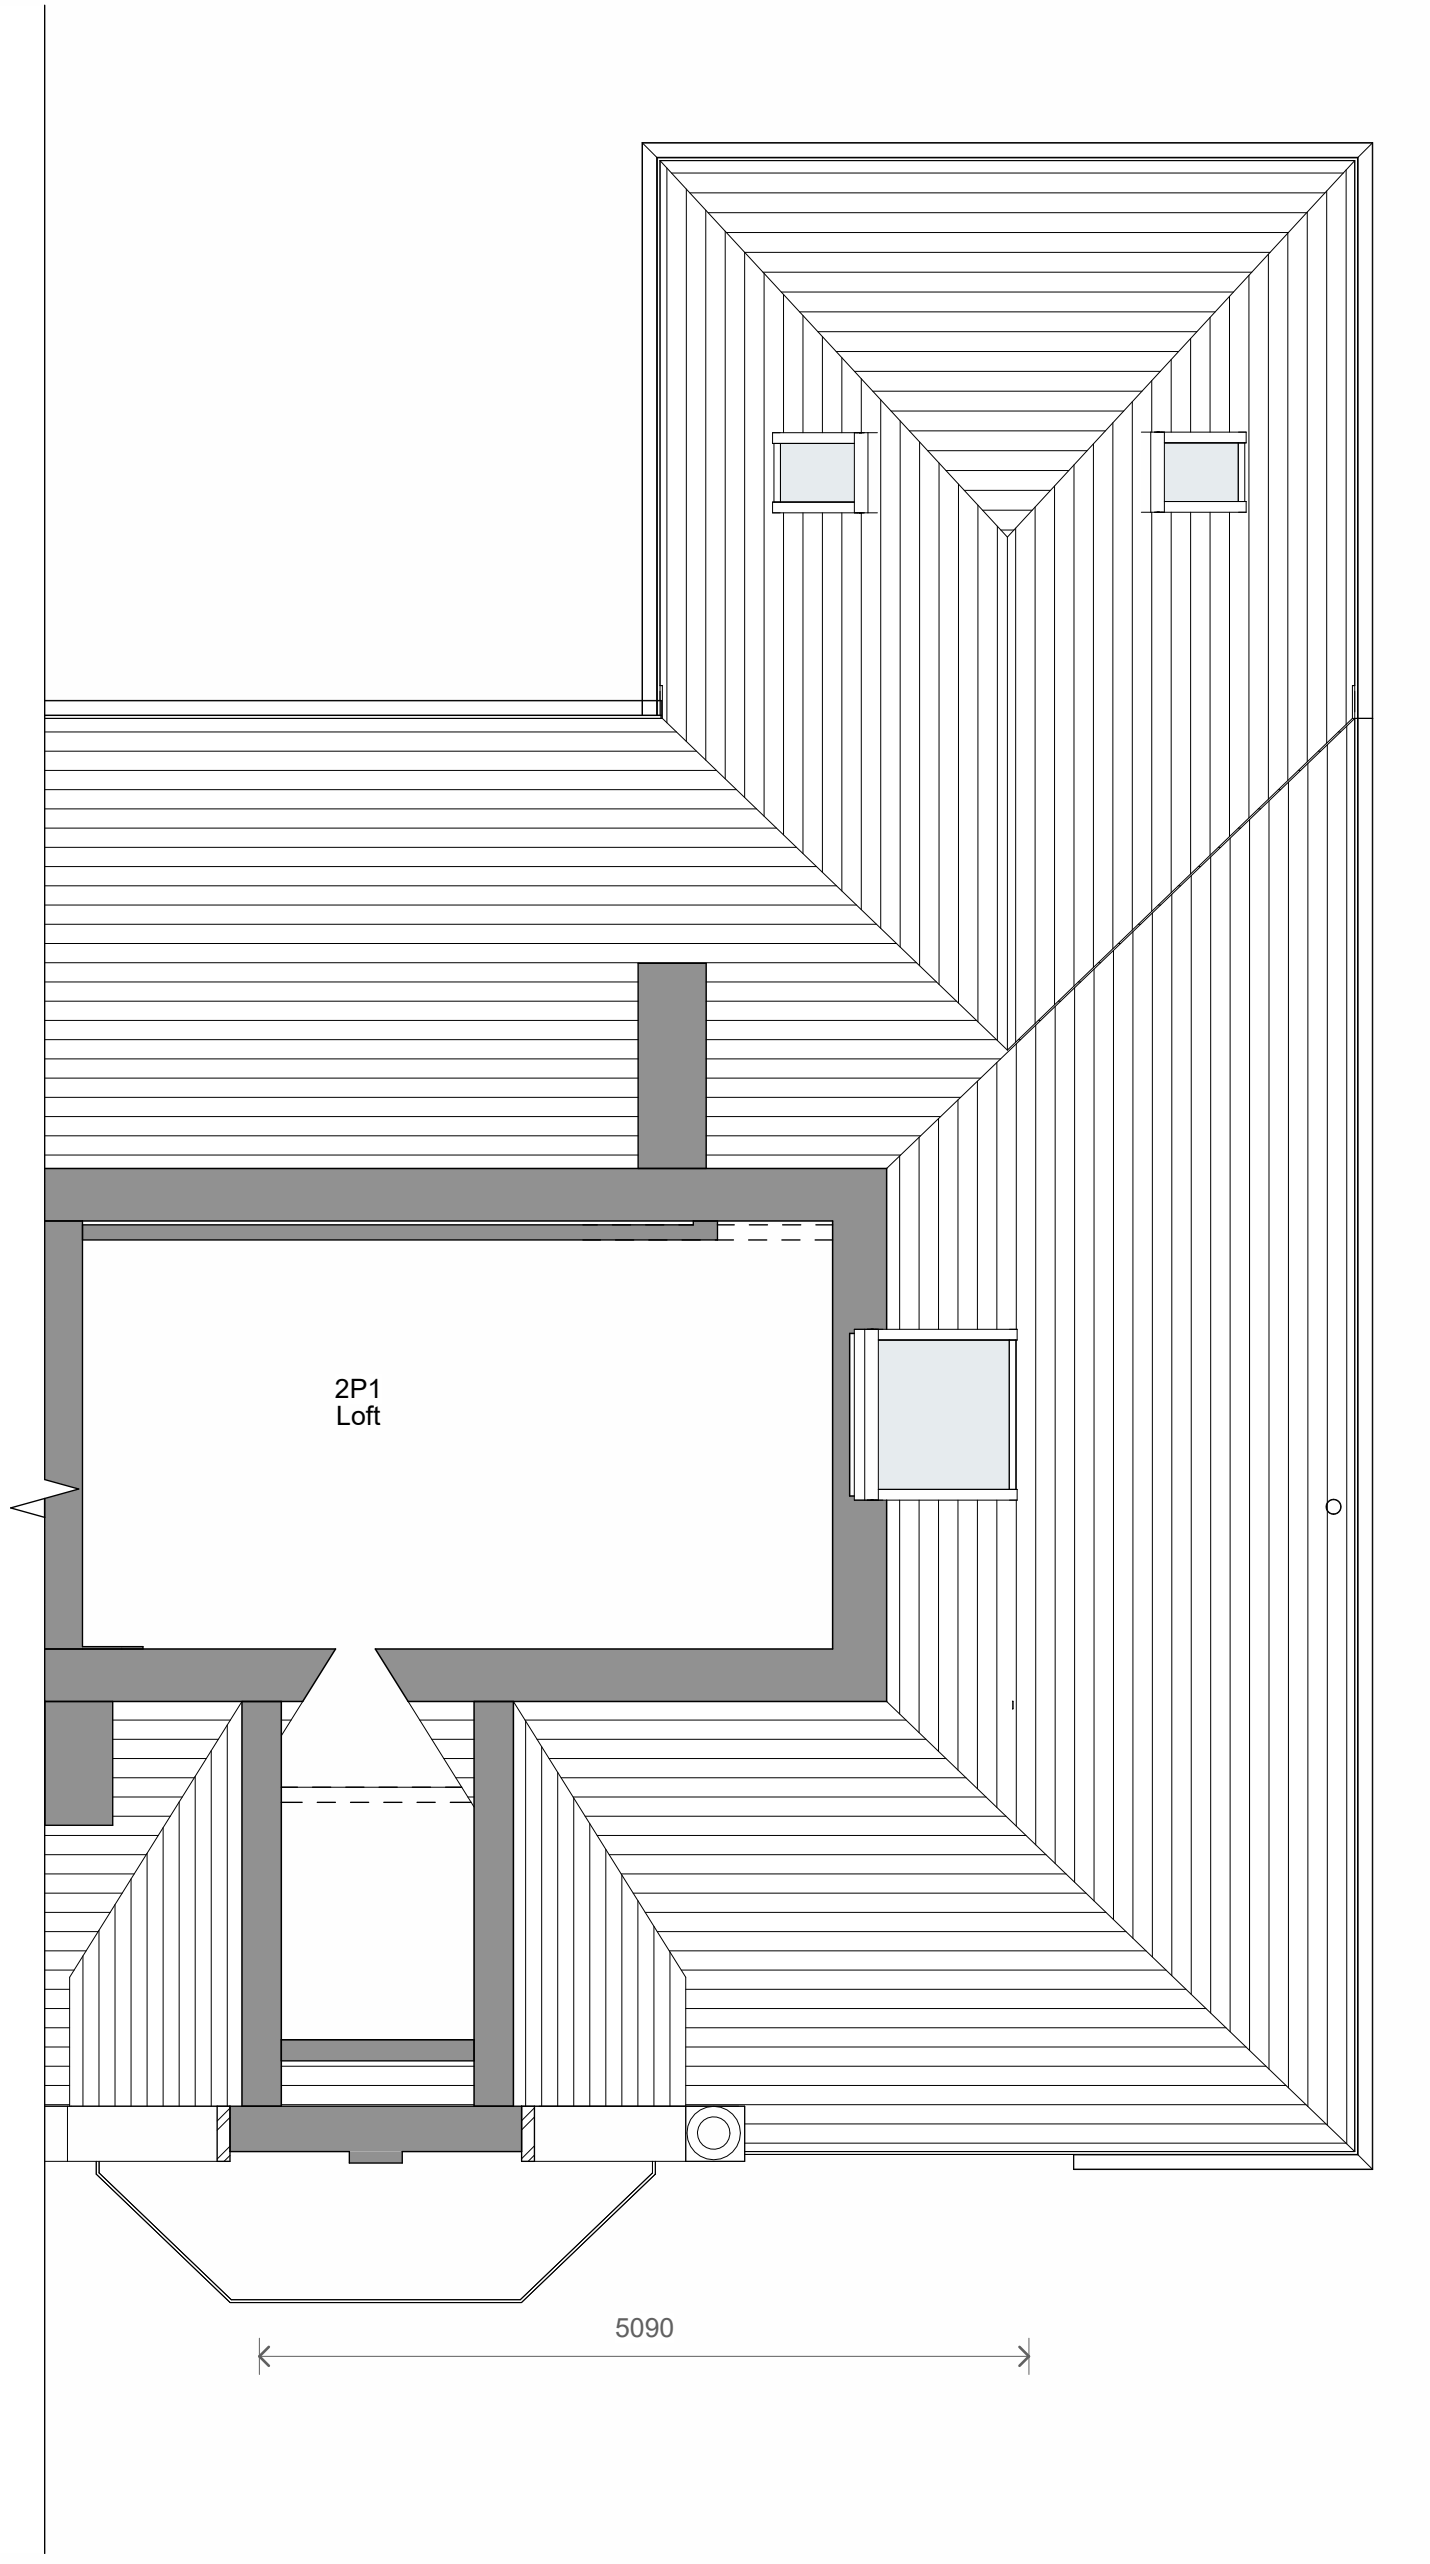

4 Level 2 - Proposed
1 : 50

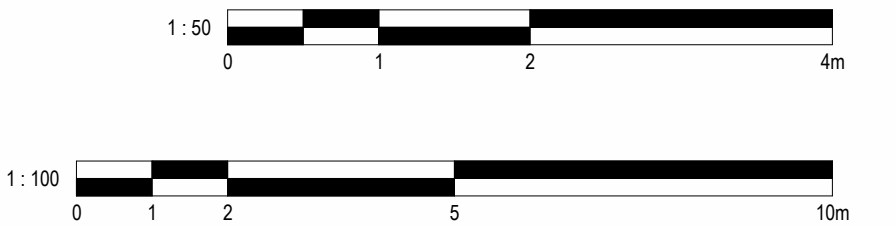

5 Front - Proposed
1 : 100

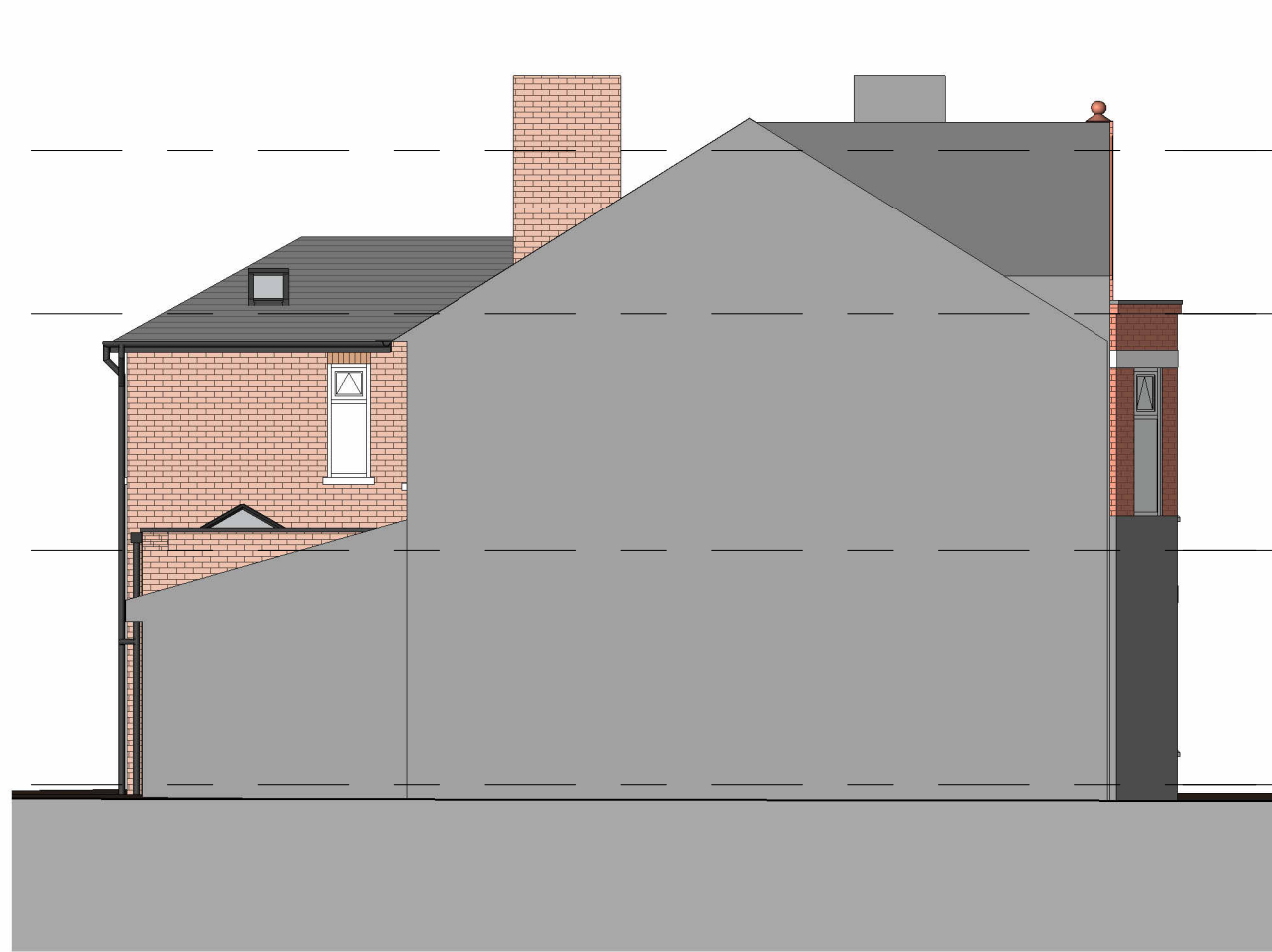

6 Left Side - Proposed
1 : 100



7 Rear - Proposed
1 : 100



8 Right Side - Proposed
1 : 100

No.	Description	Date	Initial
PROJECT			
15 Guest Road			
TITLE			
Proposed Plans and Elevations			
STATUS			
DESIGN			
DRAWN BY	DATE	SCALE (@ A1)	
SG	24/04/2025	As indicated	
PROJECT NUMBER		DRAWING NUMBER	REV
GSS23177.6		003	
GOLD SKETCH			
S T U D I O S			
www.goldsketch.co.uk info@goldsketch.co.uk 0161 792 9595			
NOTES			
© COPYRIGHT - ALL RIGHTS RESERVED. THIS DRAWING MUST NOT BE REPRODUCED WITHOUT PRIOR WRITTEN CONSENT. DRAWING TO BE USED FOR THE STATUS INDICATED ONLY. ALL DIMENSIONS AND SETTING OUT SHALL BE AS SHOWN AND CONFIRMED ON SITE. ANY DISCREPANCIES TO BE REPORTED TO THE ARCHITECT IMMEDIATELY. THE CONSULTANT'S LIABILITY IS LIMITED TO THE COMPLETION OF ANY WORK ALL WORK AND MATERIALS TO BE IN ACCORDANCE WITH CURRENT BUILDING REGULATIONS AND RELEVANT CODES OF PRACTICE AND BRITISH STANDARDS. ALL DIMENSIONS ON THIS DRAWING ARE IN MILLIMETERS UNLESS OTHERWISE STATED.			