





EXISTING [Site address - Link House, 35 Walmersley Road, Bury, BL9 5AE]




Scale 1:150

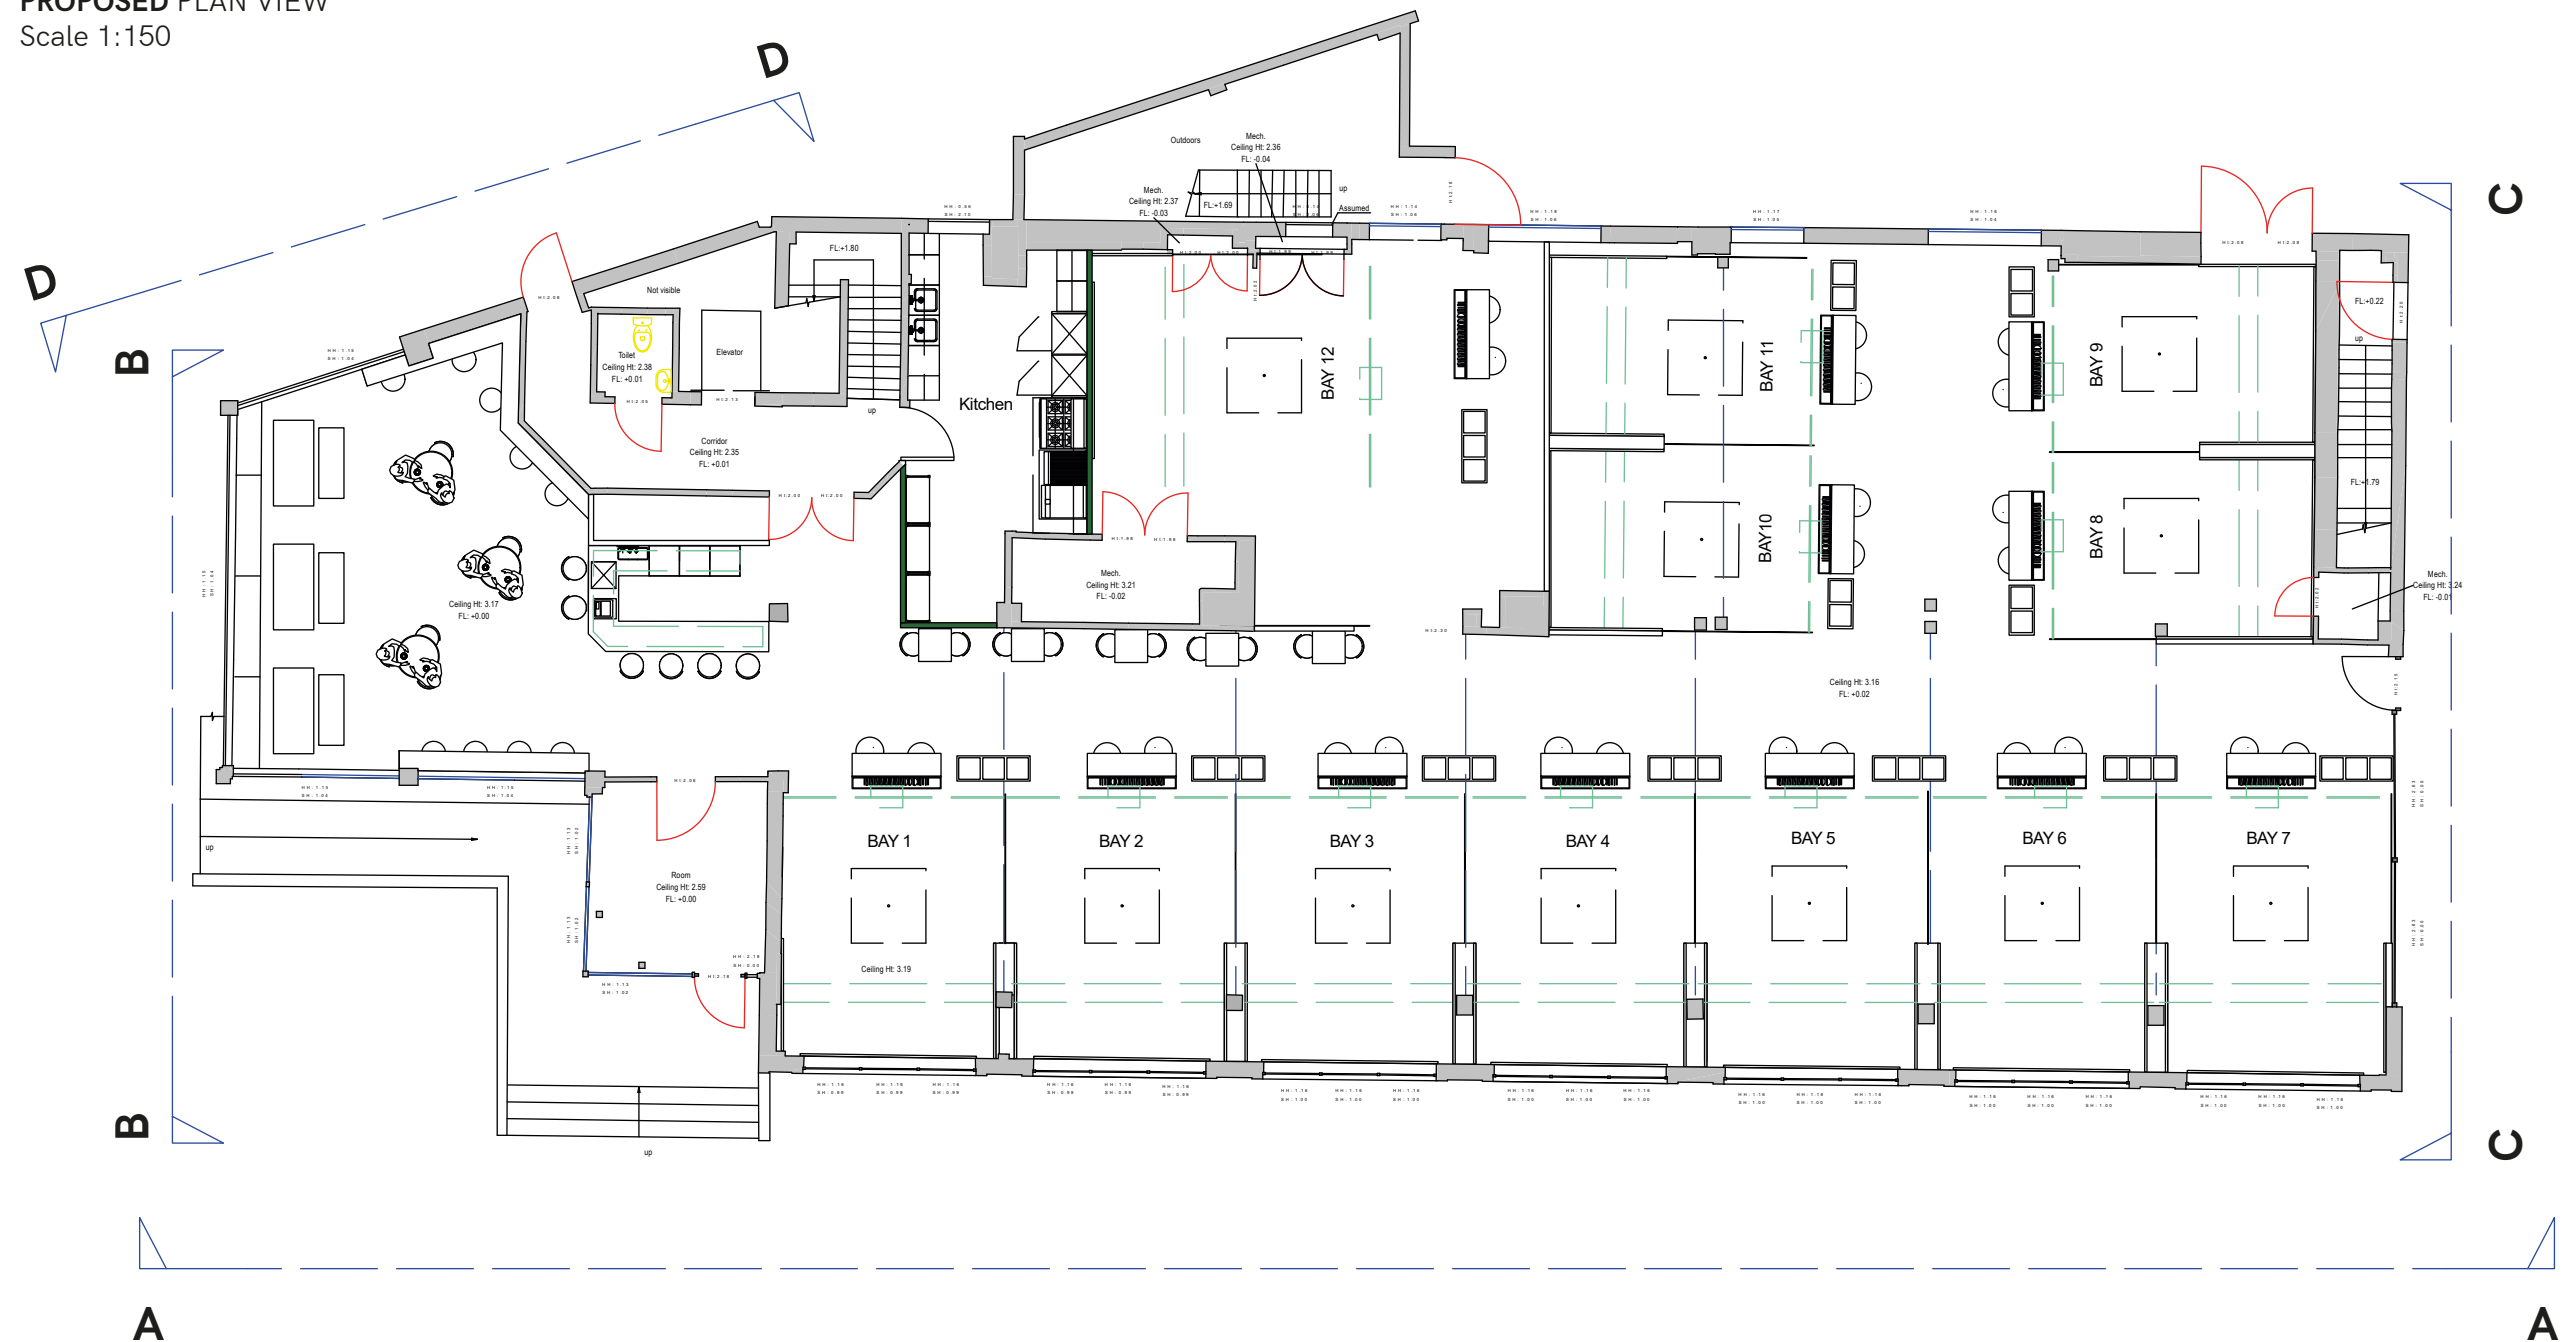


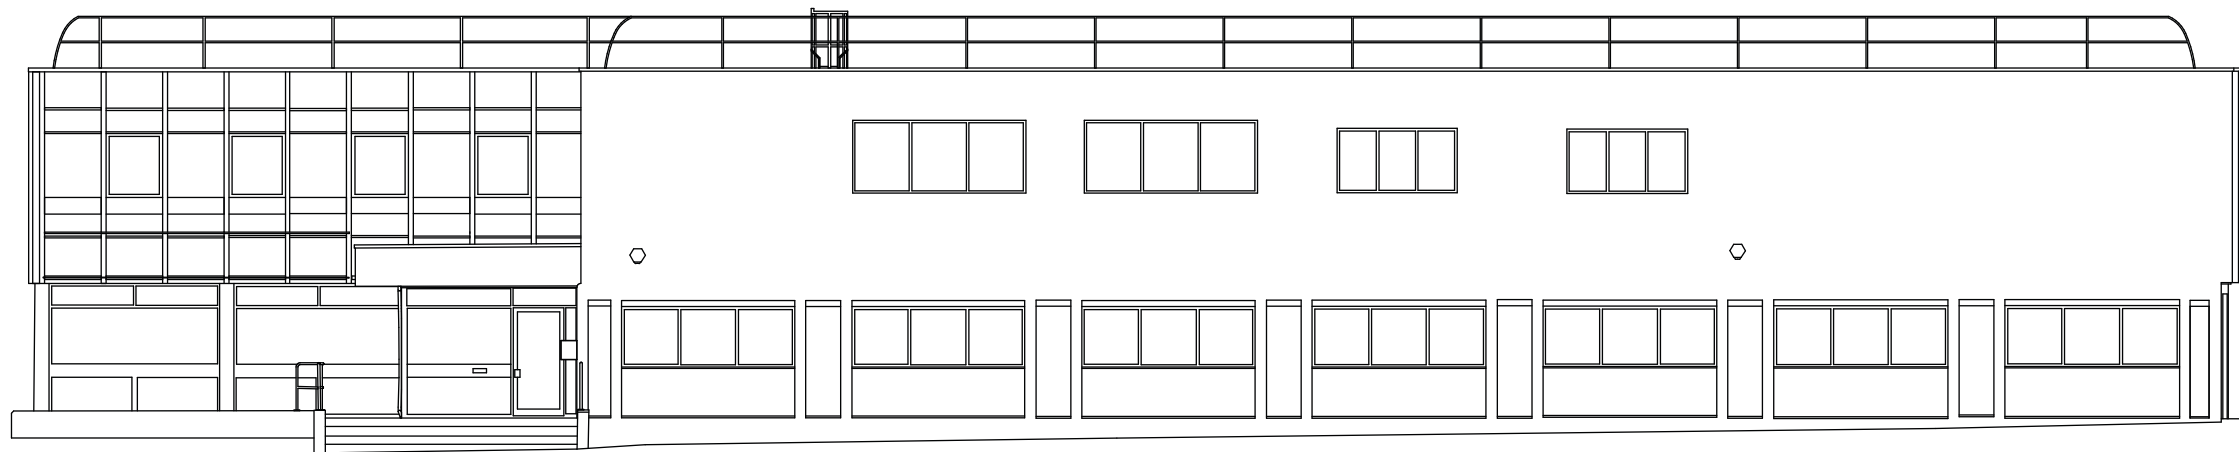


EXISTING FRONT EXTERIOR ELEVATION - AA
Scale 1:150

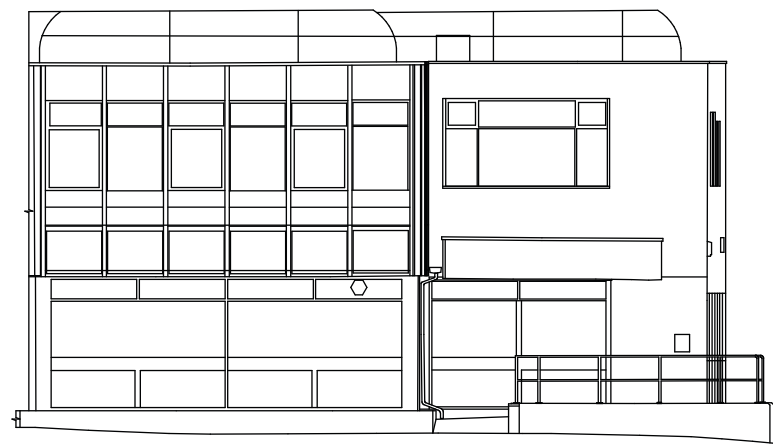

EXISTING LHS EXTERIOR ELEVATION - BB
Scale 1:150

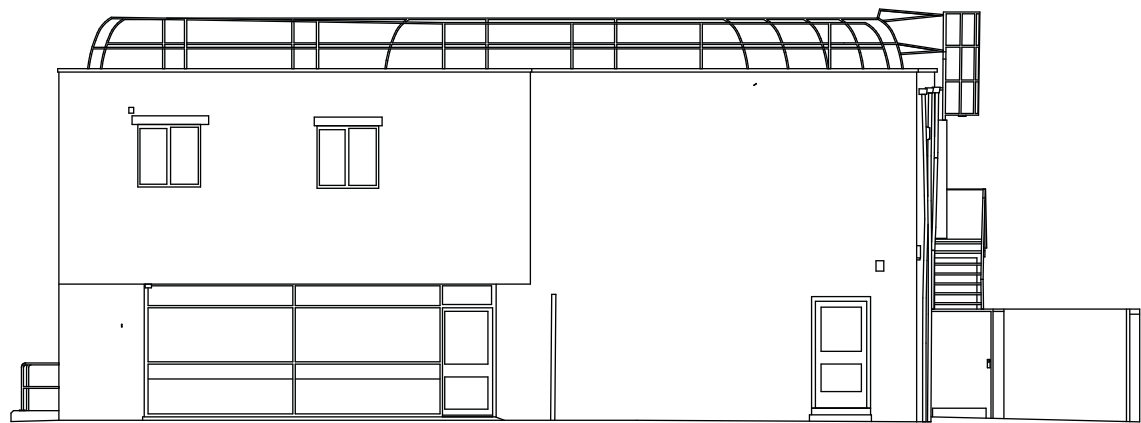

EXISTING RHS EXTERIOR ELEVATION - CC
Scale 1:150

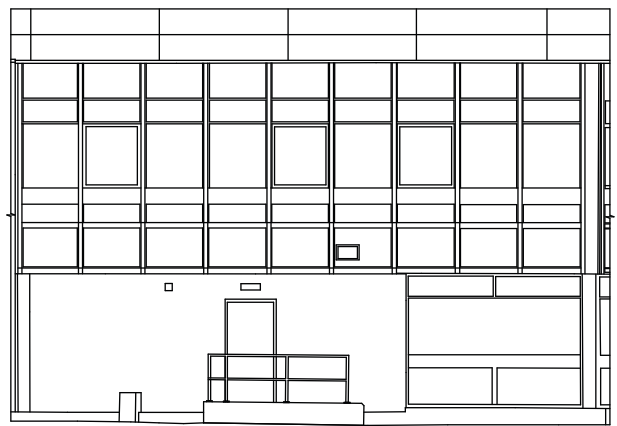

EXISTING REAR EXTERIOR ELEVATION - DD
Scale 1:150

SCALE BAR 1:150 @ A3





**+implementing
your brand**

15 Barnes Wallis Rd, Fareham
Hampshire PO15 5TT

Tel: 023 8023 2311
Web: www.innovatesigns.co.uk
Email: info@innovatesigns.co.uk

Client	HUKD			Title	Proposal	Rev	Date	Description	Drw By
Site Name	Bury			Date	18/03/2022	A	18/03/22	Initial Visual	SB
Job No.	-	Epos Code	-	Scale	Do Not Scale	-	-	-	-
Proj Type	External signage			Drawn	SB	-	-	-	-
PM	JP			Drwg No.	A	-	-	-	-

This drawing is for approval purposes.
Please check all details noted on the drawing including spelling, and provide written confirmation of your approval to an **Innovate Signs Project Manager**. Once approved production will commence based on the approved drawing. Any changes made after production has begun will incur an additional cost.

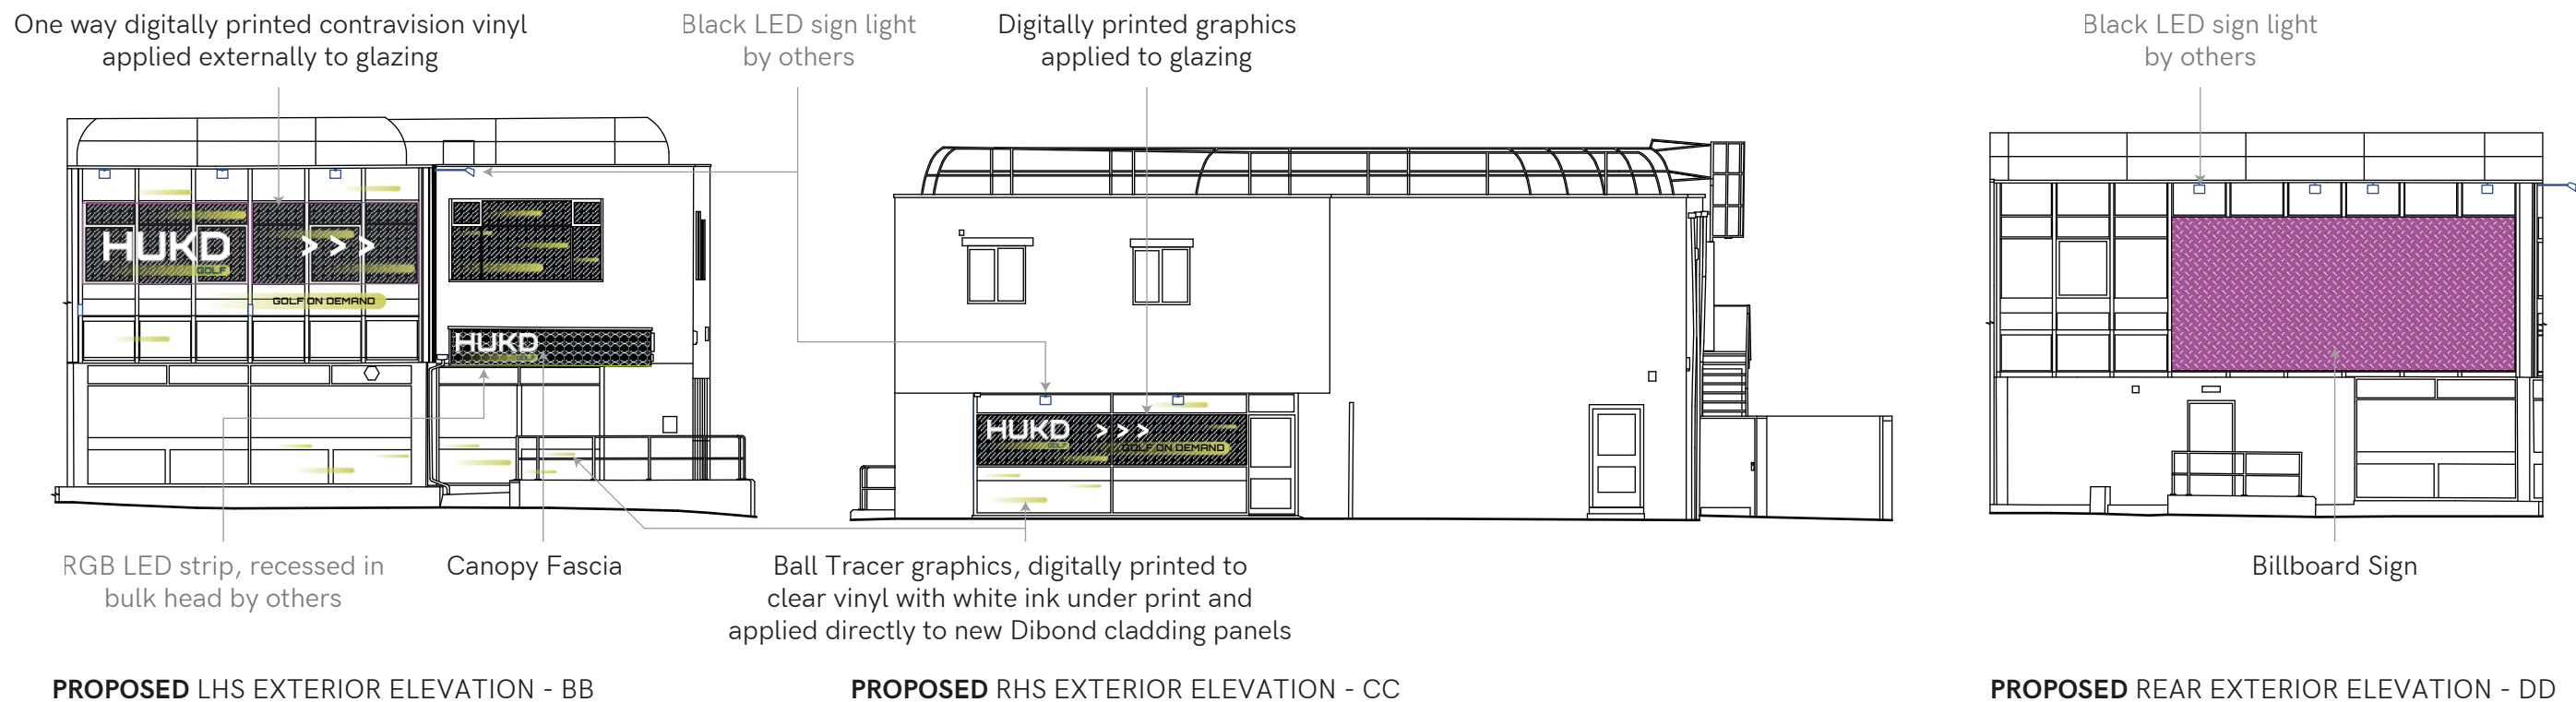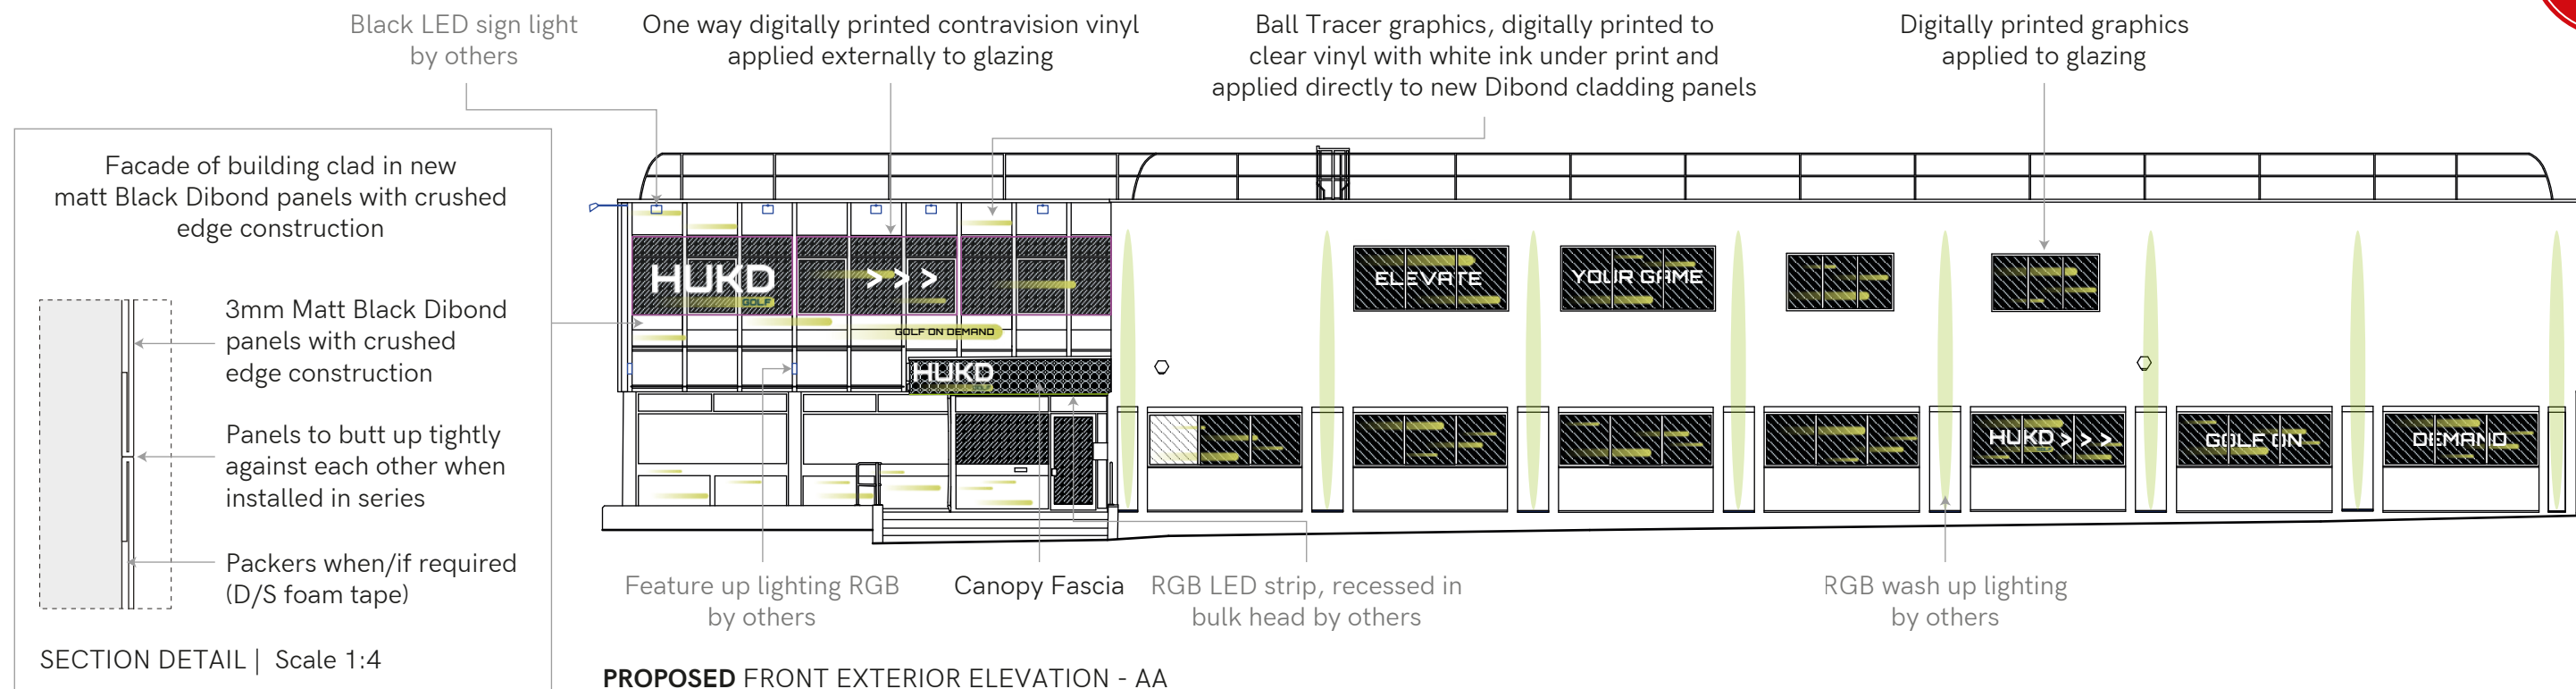

SCALE BAR 1:150 @ A3



**+implementing
your brand**

15 Barnes Wallis Rd, Fareham
Hampshire PO15 5TT

Tel: 023 8023 2311
Web: www.innovatesigns.co.uk
Email: info@innovatesigns.co.uk


Client	HUKD	Title	Proposal	Rev	Date	Description	Drw By
Site Name	Bury	Date	18/03/2022	A	18/03/22	Initial Visual	SB
Job No.	-	Epos Code	-	-	-	-	-
Proj Type	External signage	Drawn	SB	-	-	-	-
PM	JP	Drwg No.	A	-	-	-	-

This drawing is for approval purposes.
Please check all details noted on the drawing including spelling, and provide written confirmation of your approval to an **Innovate Signs Project Manager**. Once approved production will commence based on the approved drawing. Any changes made after production has begun will incur an additional cost.

This drawing is for approval purposes.

Please check all details noted on the drawing including spelling, and provide written confirmation of your approval to an **Innovate Signs Project Manager**. Once approved production will commence based on the approved drawing.

Any changes made after production has begun will incur an additional cost.

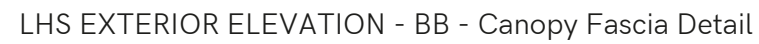

SECTION



SECTION



3mm Dibond with crushed edge construction and digitally printed graphics to vinyl applied to face


M5 Stainless steel machine screw, Finished RAL 9003 30% Gloss

Aluminium returns, Externally finish White RAL 9003 30% Gloss, Internally finished white

Face letters, 5mm LED optimised acrylic 'HUKD'

10mm white foamex backtrays

GE Select TX LED's white, to standard layout provided by GE Lighting

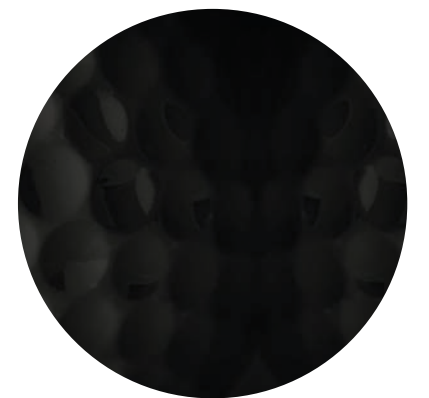

Macro golf ball texture
in matt black detail

Response	Percentage
Strongly agree	0.25
Disagree	0.25
Strongly disagree	0.25
Don't know	0.25



7349


3306

ARTWORK TBC

REAR EXTERIOR ELEVATION - DD - Billboard Detail

SECTION


SECTION DETAIL
Scale 1:2

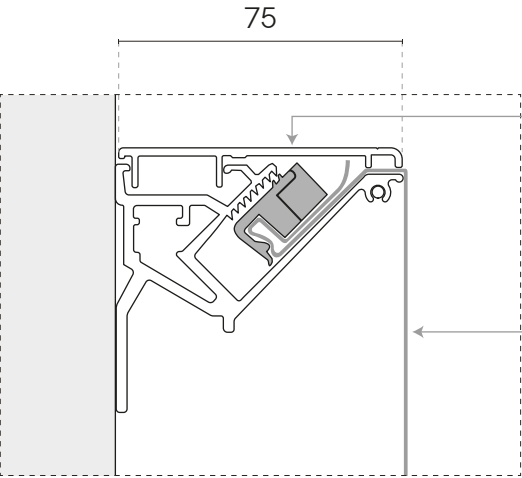

Aluminium tension extrusion, finished Black RAL 9004 30% Gloss

PVC banner with digitally printed details, UV direct printed flexible ink

SCALE BAR 1:25 @ A3

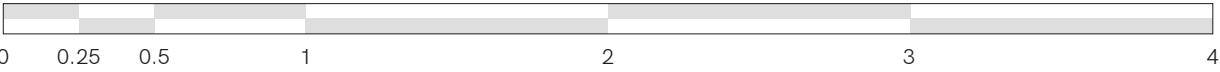

 innovate signs + implementing your brand	15 Barnes Wallis Rd, Fareham Hampshire PO15 5TT Tel: 023 8023 2311 Web: www.innovatesigns.co.uk Email: info@innovatesigns.co.uk	Client	HUKD			Title	Proposal	Rev	Date	Description	Drw By	This drawing is for approval purposes. Please check all details noted on the drawing including spelling, and provide written confirmation of your approval to an Innovate Signs Project Manager. Once approved production will commence based on the approved drawing. Any changes made after production has begun will incur an additional cost.
		Site Name	Bury			Date	18/03/2022	A	18/03/22	Initial Visual	SB	
		Job No.	-	Epos Code	-	Scale	Do Not Scale	-	-	-	-	
		Proj Type	External signage			Drawn	SB	-	-	-	-	
		PM	JP			Drwg No.	A	-	-	-	-	

3800

850

196

HUKD

GOLF

GOLF ON DEMAND

1500

500

500

Fixing detail in ground TBC

FRONT ELEVATION

Fixing detail in ground TBC

SIDE ELEVATION

Aluminium folded panels,
finished Black RAL 9004
30% Gloss with digitally printed
graphics (macro golf ball
texture in matt black) to vinyl
applied to face

Downlight Lime Green
illumination from
bottom of sign

100x100 box section legs,
finished Black RAL 9004
30% Gloss

'HUDK' LETTERS & 3NO ARROWS DETAIL | Scale 1:4

M5 Stainless steel machine screw, Finished RAL 9003 30% Gloss


Aluminium returns, Externally finish White RAL 9003 30% Gloss,
Internally finished white

Face letters, 5mm LED optimised acrylic

GE Select TX LED's white, to standard layout provided by GE Lighting

10mm white foamex backtrays

SCALE BAR 1:20 @ A3

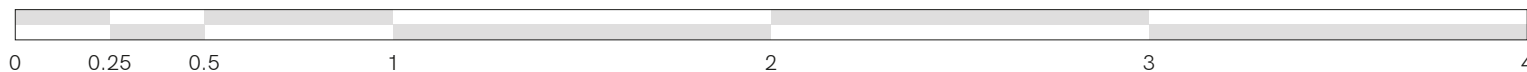

Client	HUKD			Title	Proposal	Rev	Date	Description	Drw By
Site Name	Bury			Date	18/03/2022	A	18/03/22	Initial Visual	SB
Job No.	-	Epos Code	-	Scale	Do Not Scale	-	-	-	-
Proj Type	External signage			Drawn	SB	-	-	-	-
PM	JP			Drwg No.	A	-	-	-	-



Client	HUKD			Title	Proposal	Rev	Date	Description	Drw By
Site Name	Bury			Date	18/03/2022	A	18/03/22	Initial Visual	SB
Job No.	-	Epos Code	-	Scale	Do Not Scale	-	-	-	-
Proj Type	External signage			Drawn	SB	-	-	-	-
PM	JP			Drwg No.	A	-	-	-	-

This drawing is for approval purposes.

Please check all details noted on the drawing including spelling, and provide written confirmation of your approval to an **Innovate Signs Project Manager**. Once approved production will commence based on the approved drawing.

Any changes made after production has begun will incur an additional cost.



PROPOSED VISUAL 02



Facade of building clad in new matt Black Dibond panels with crushed edge construction

LHS EXTERIOR ELEVATION - BB
Canopy Fascia

FRONT EXTERIOR ELEVATION - AA
Canopy Fascia





Facade of building clad in new
matt Black Dibond panels with crushed
edge construction

Client	HUKD			Title	Proposal	Rev	Date	Description	Drw By
Site Name	Bury			Date	18/03/2022	A	18/03/22	Initial Visual	SB
Job No.	-	Epos Code	-	Scale	Do Not Scale	-	-	-	-
Proj Type	External signage			Drawn	SB	-	-	-	-
PM	JP			Drwg No.	A	-	-	-	-



Site address - Link House, 35 Walmersley Road, Bury, BL9 5AE

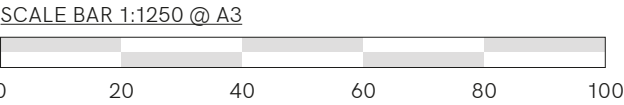 

This Plan includes the following Licensed Data: OS MasterMap Colour PDF Location Plan by the Ordnance Survey National Geographic Database and incorporating surveyed revision available at the date of production. Reproduction in whole or in part is prohibited without the prior permission of Ordnance Survey. The representation of a road, track or path is no evidence of a right of way. The representation of features, as lines is no evidence of a property boundary. © Crown copyright and database rights, 2022. Ordnance Survey 0100031673

