


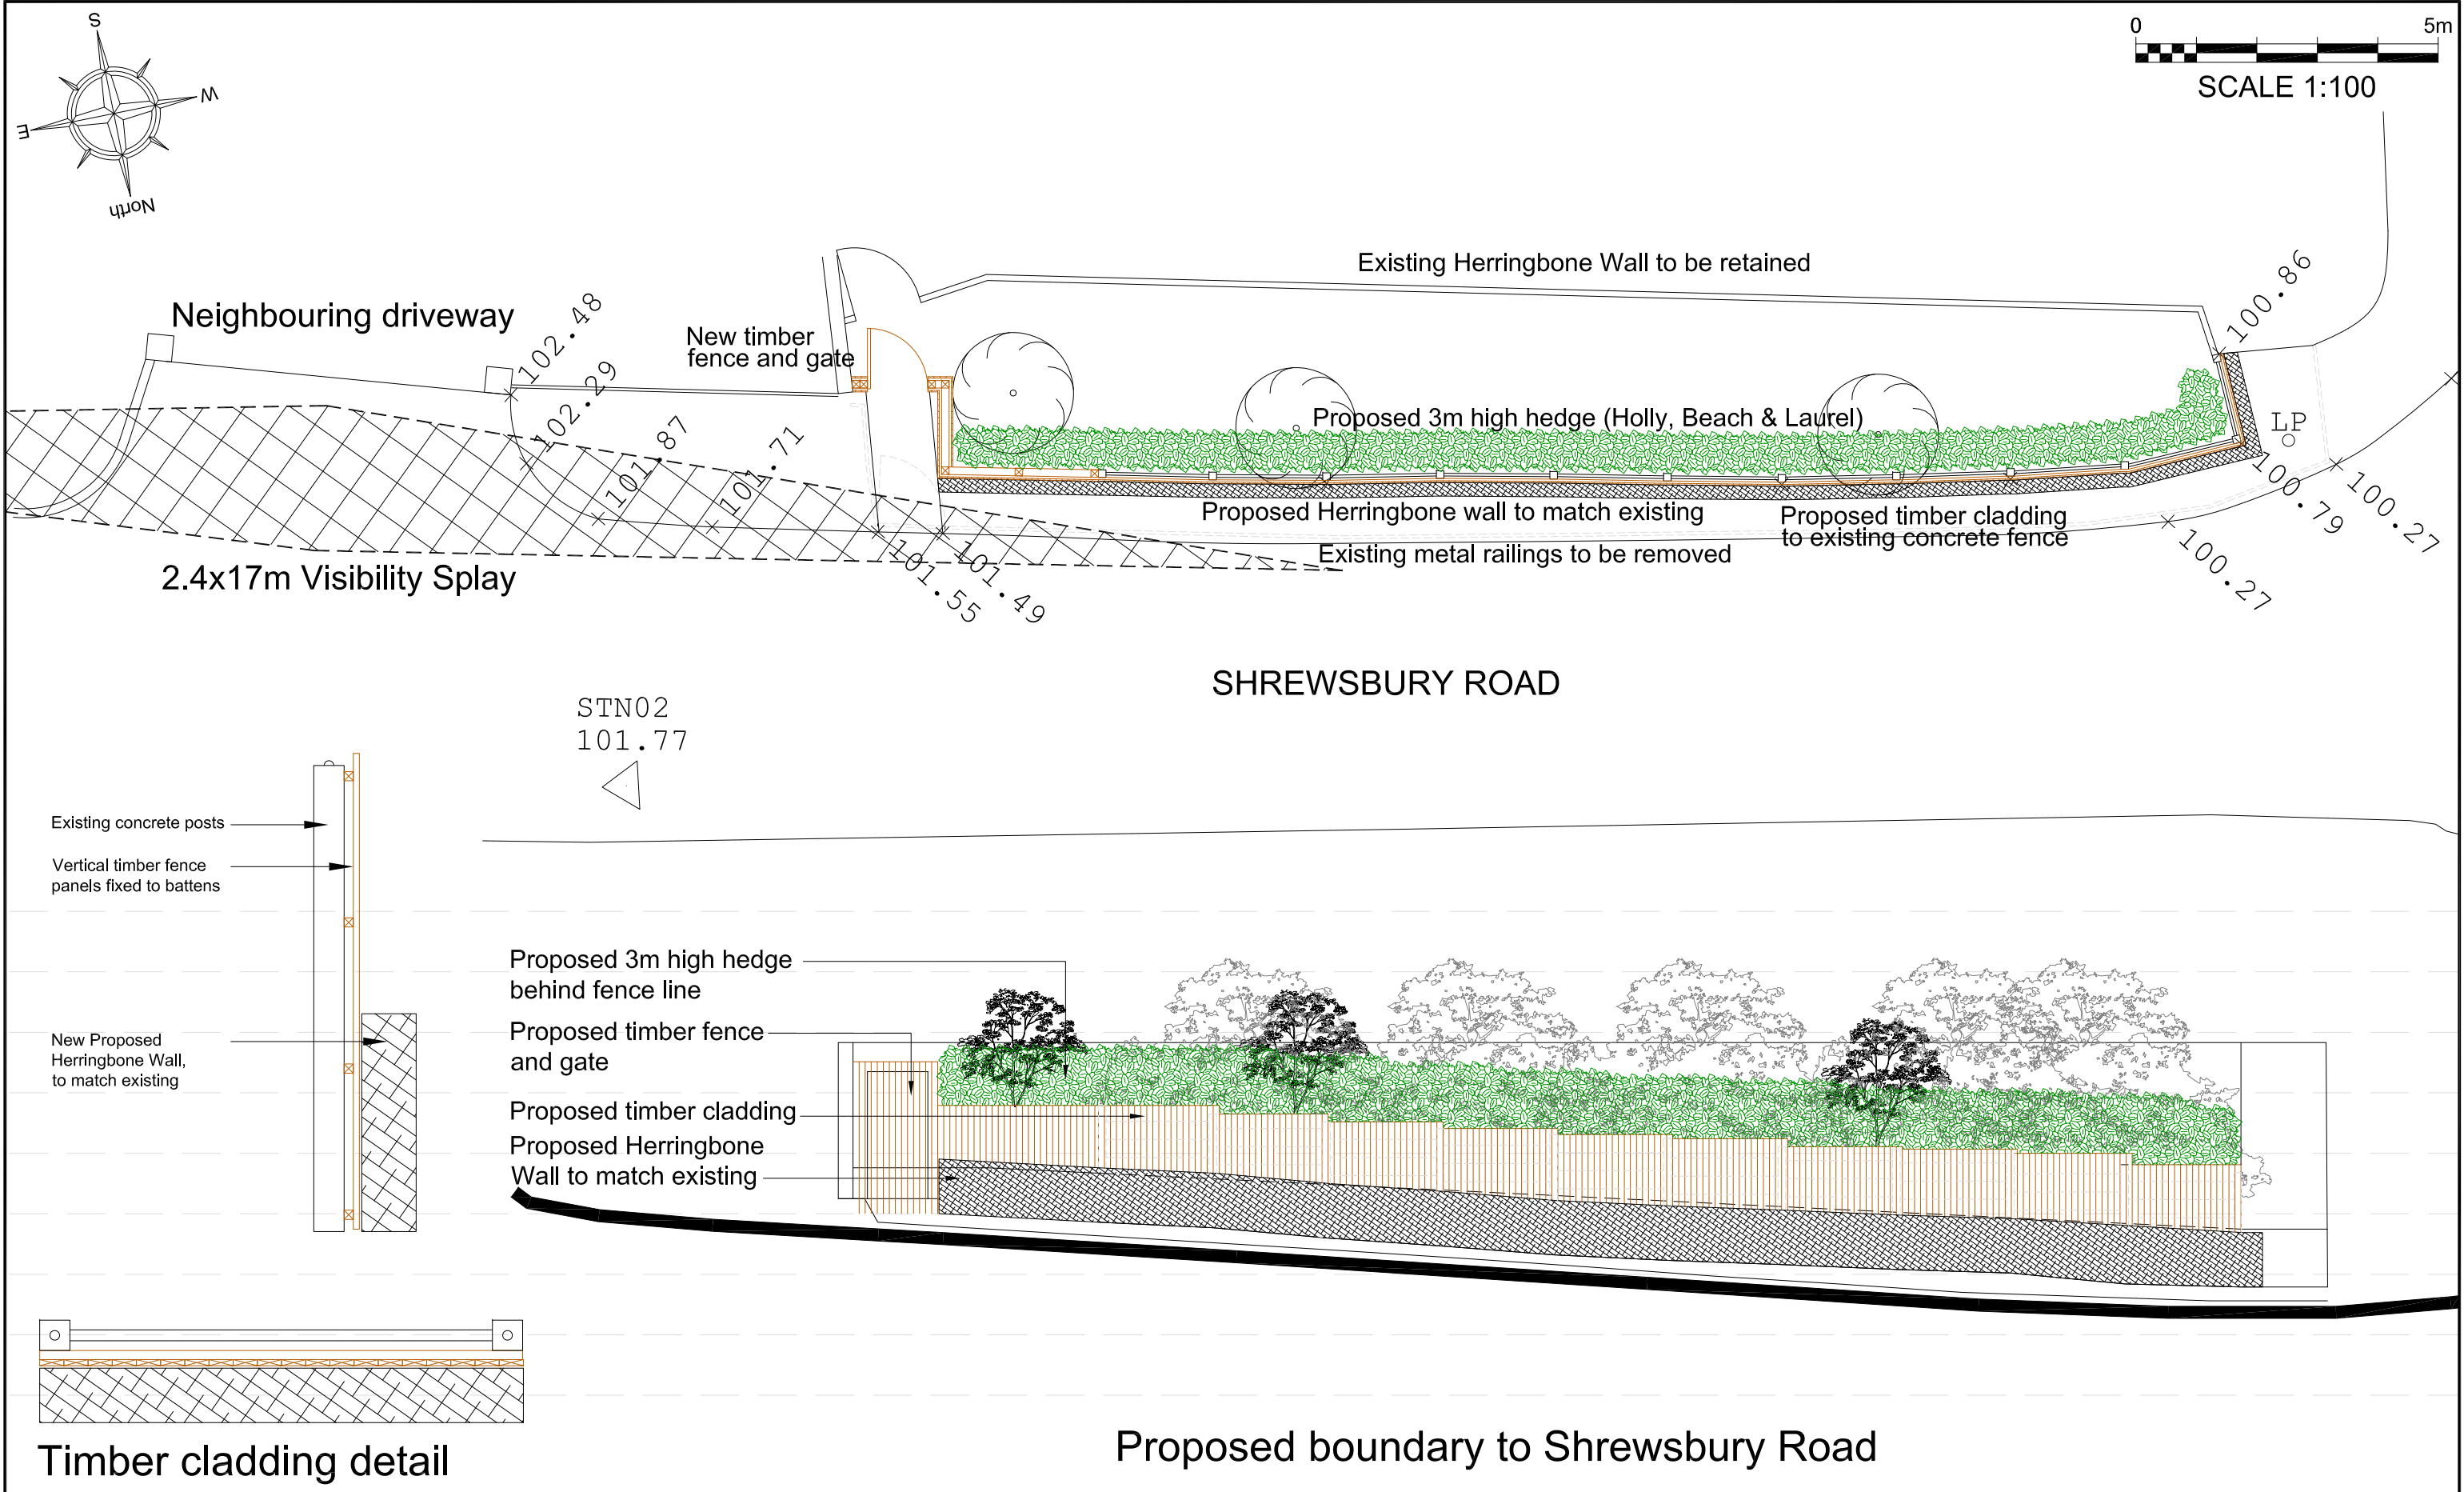

				 HOWARD & SEDDON A.R.I.B.A. CHARTERED ARCHITECTS 64 WASHWAY ROAD SALE, CHESHIRE, M33 7RE TEL NO. 0161 - 973 8296 FAX NO. 0161 - 962 3485 E-MAIL : ADMIN@HOWARDANDEDSDON.CO.UK	PROJECT	SHREWSBURY HOUSE LOWTHER ROAD, PRESTWICH MANCHESTER, M25 9QG	TITLE	PROPOSED BOUNDARY DETAILS	DRAWN RW	13,767/31		
D	DRAWING REVISED	HM	06.10.20		CLIENT				MR ANTHONY JACOBS		DATE 14.07.20	
C	DRAWING REVISED	RW	20.07.20								SCALE 1:100 (A3)	AMENDMENT D
B	DRAWING REVISED	RW	17.07.20									
A	FIRST ISSUE	RW	16.07.20									
REV	DESCRIPTION	BY	DATE									