



All dimensions to be checked on site by user - any discrepancies, errors or omissions to be reported to the Client before / during the course of the works. In the absence of a structural survey any structural issues and/or defects identified before or during the course of the works is to be reported to the Client. This drawing has been produced for Planning Approval only and does not constitute full working drawings for the building regulations approval.

Rev.	Description	Date	By

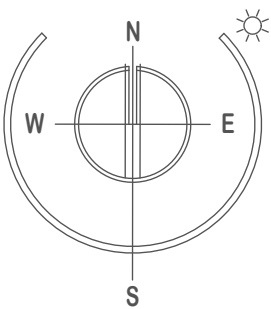

Scale bar 1 : 500 Block Plan

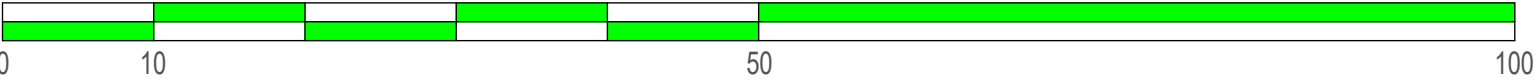

 JPL Design and Construct Ltd. www.jpldesignandconstruct.co.uk E-mail jp@jpldesignandconstruct.co.uk 12, Ormskirk Close, Seddons Farm, Bury, BL8 2JG Telephone 0161 272 0643	Client	Mr. A. Martin, 918, Manchester Rd., Bury, BL9 8DW	Scale at A3 As stated
	Site	918, Manchester Rd., Bury, BL9 8DW	Project no. MAR0008
	Project	Demolition of rear porch & rear single storey extension	Date 06.06.22.
	Title	Proposed block plan	Drawing no. BP02
	All drawings are the Copyright of JPL Design and Construct Ltd. This drawing may not be copied by any 3rd. party without prior permission.		Revision