



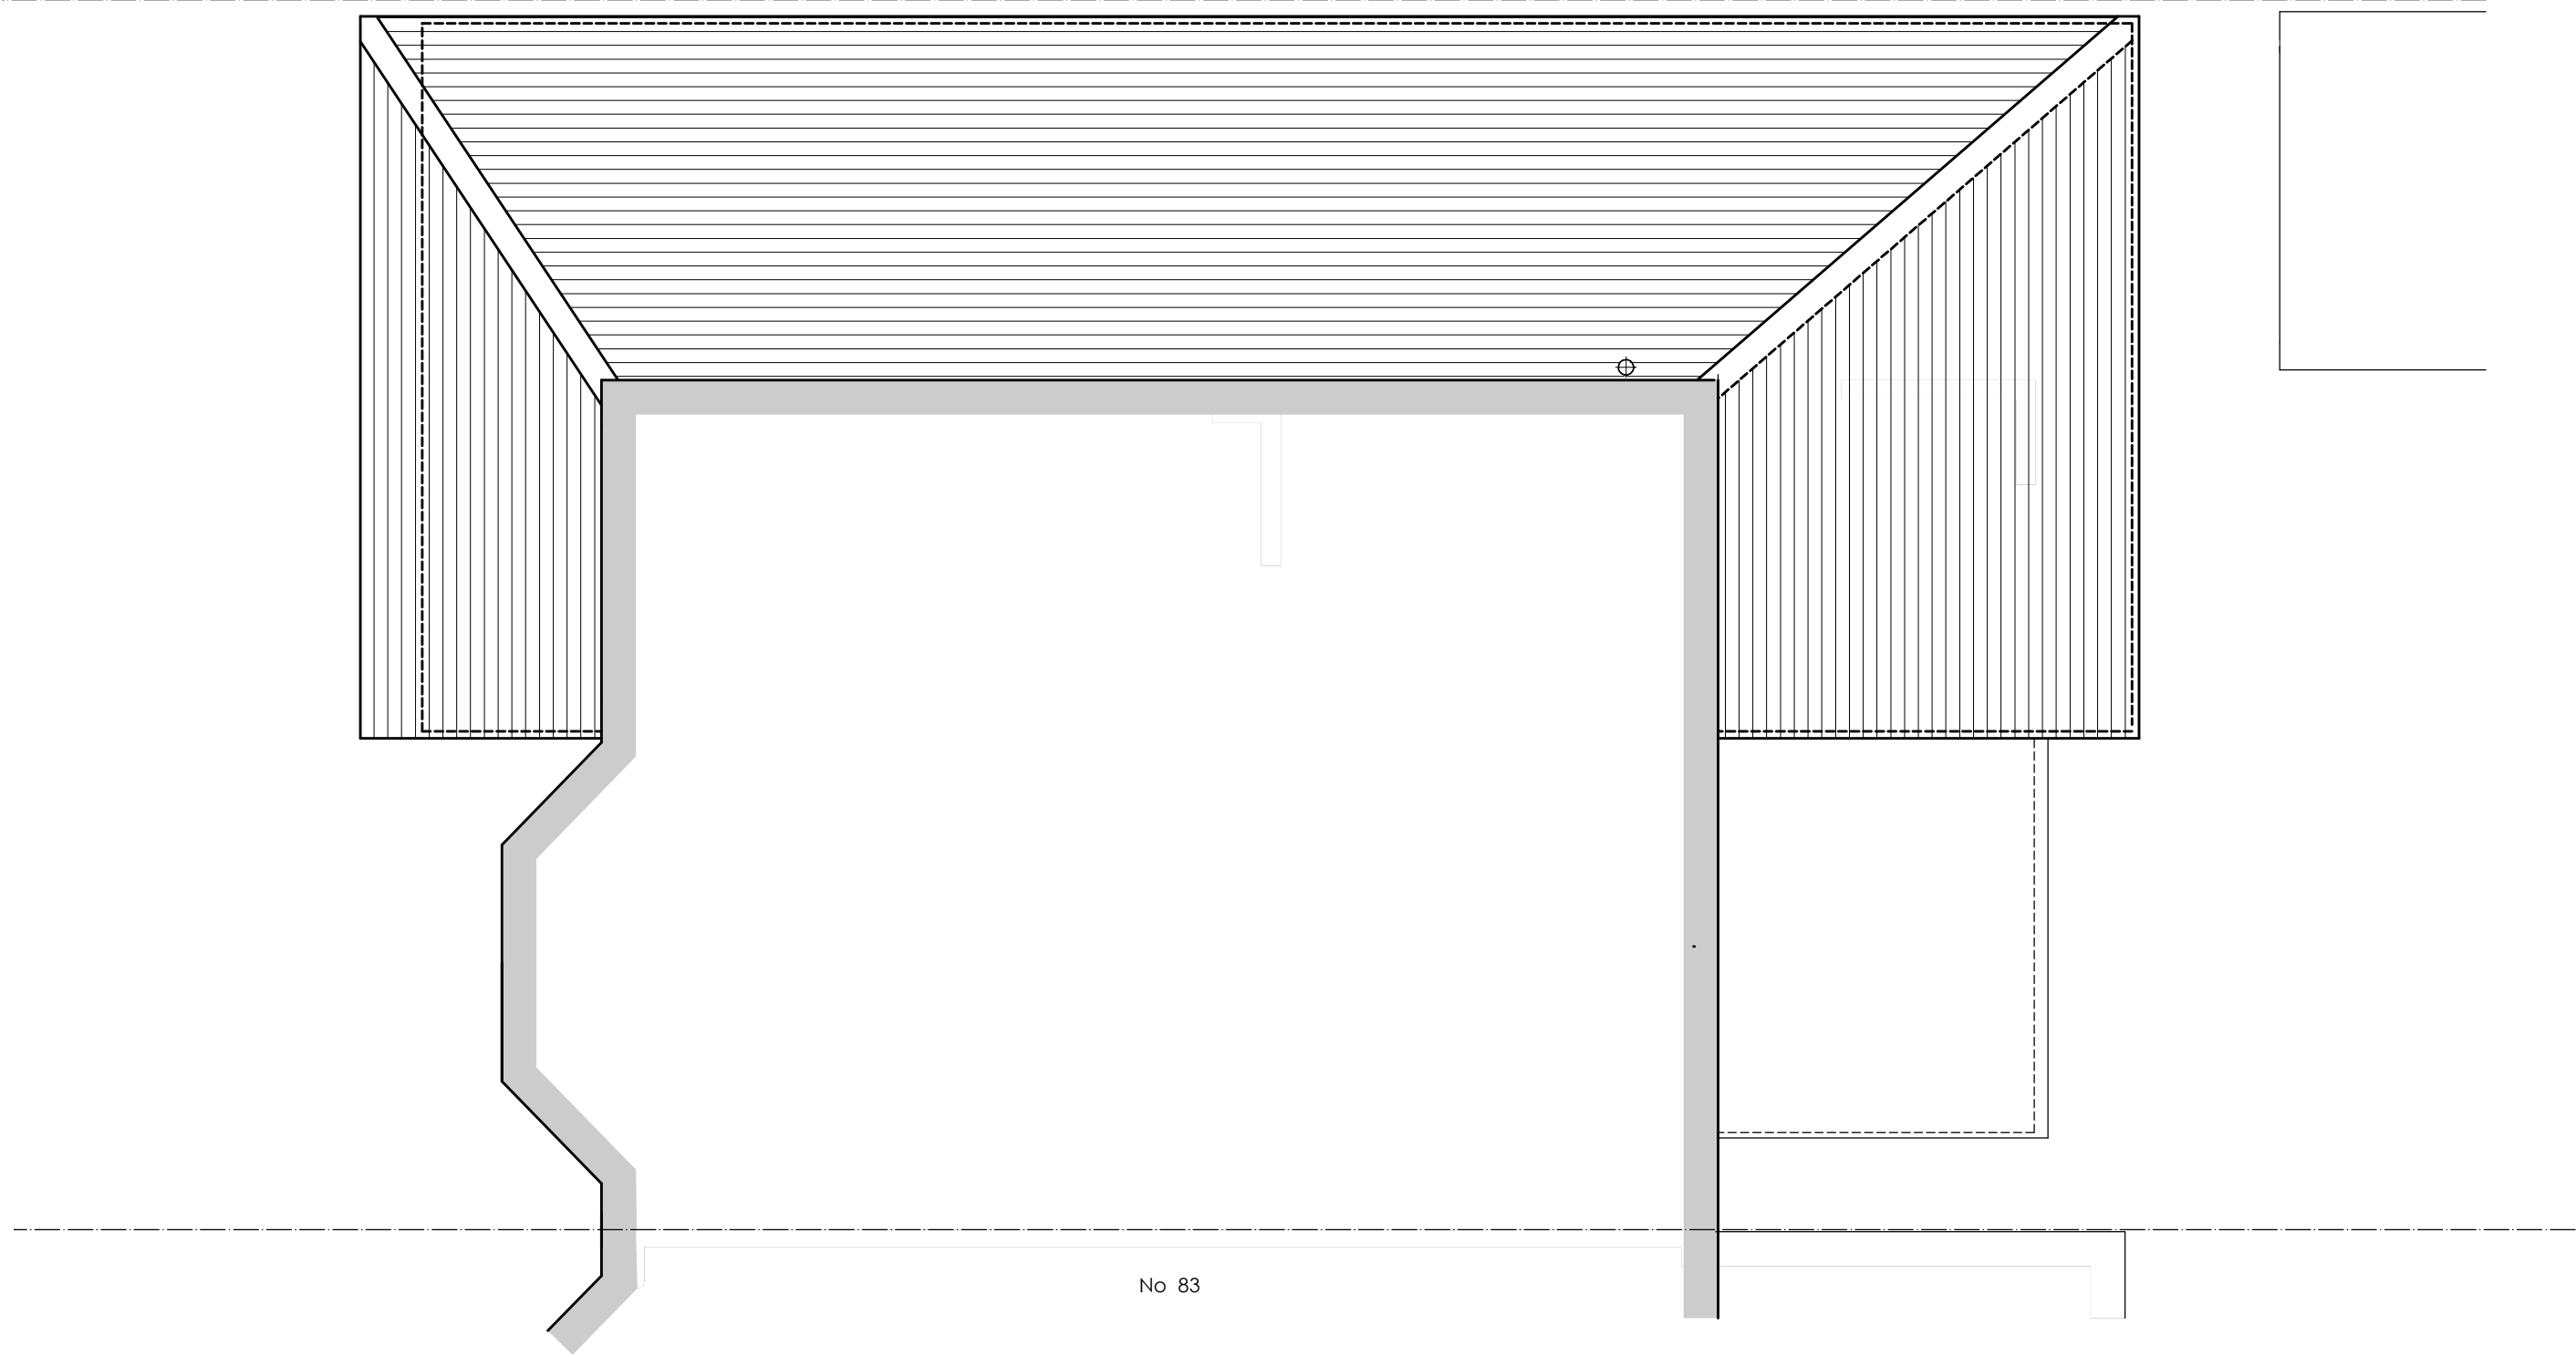

PROJECT	TITLE		DWG		REV	
	PROPOSED ROOF PLAN (GROUND)		2113. P 2			
PROJECT	PROPOSED EXTENSION		SCALE @ A3			DATE
	81 BURY OLD ROAD	PRESTWICH M25 OFG		1 : 50		
						12. 12. 2021

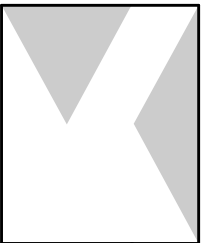

MICHAEL KATZ
DIP ARCH
REGISTERED ARCHITECT
1 DEANERY GARDENS
SALFORD M7 4WT
T: 0161 792 7256
M: 07976 210 641
E: mprkatz1@gmail.com