




Block A

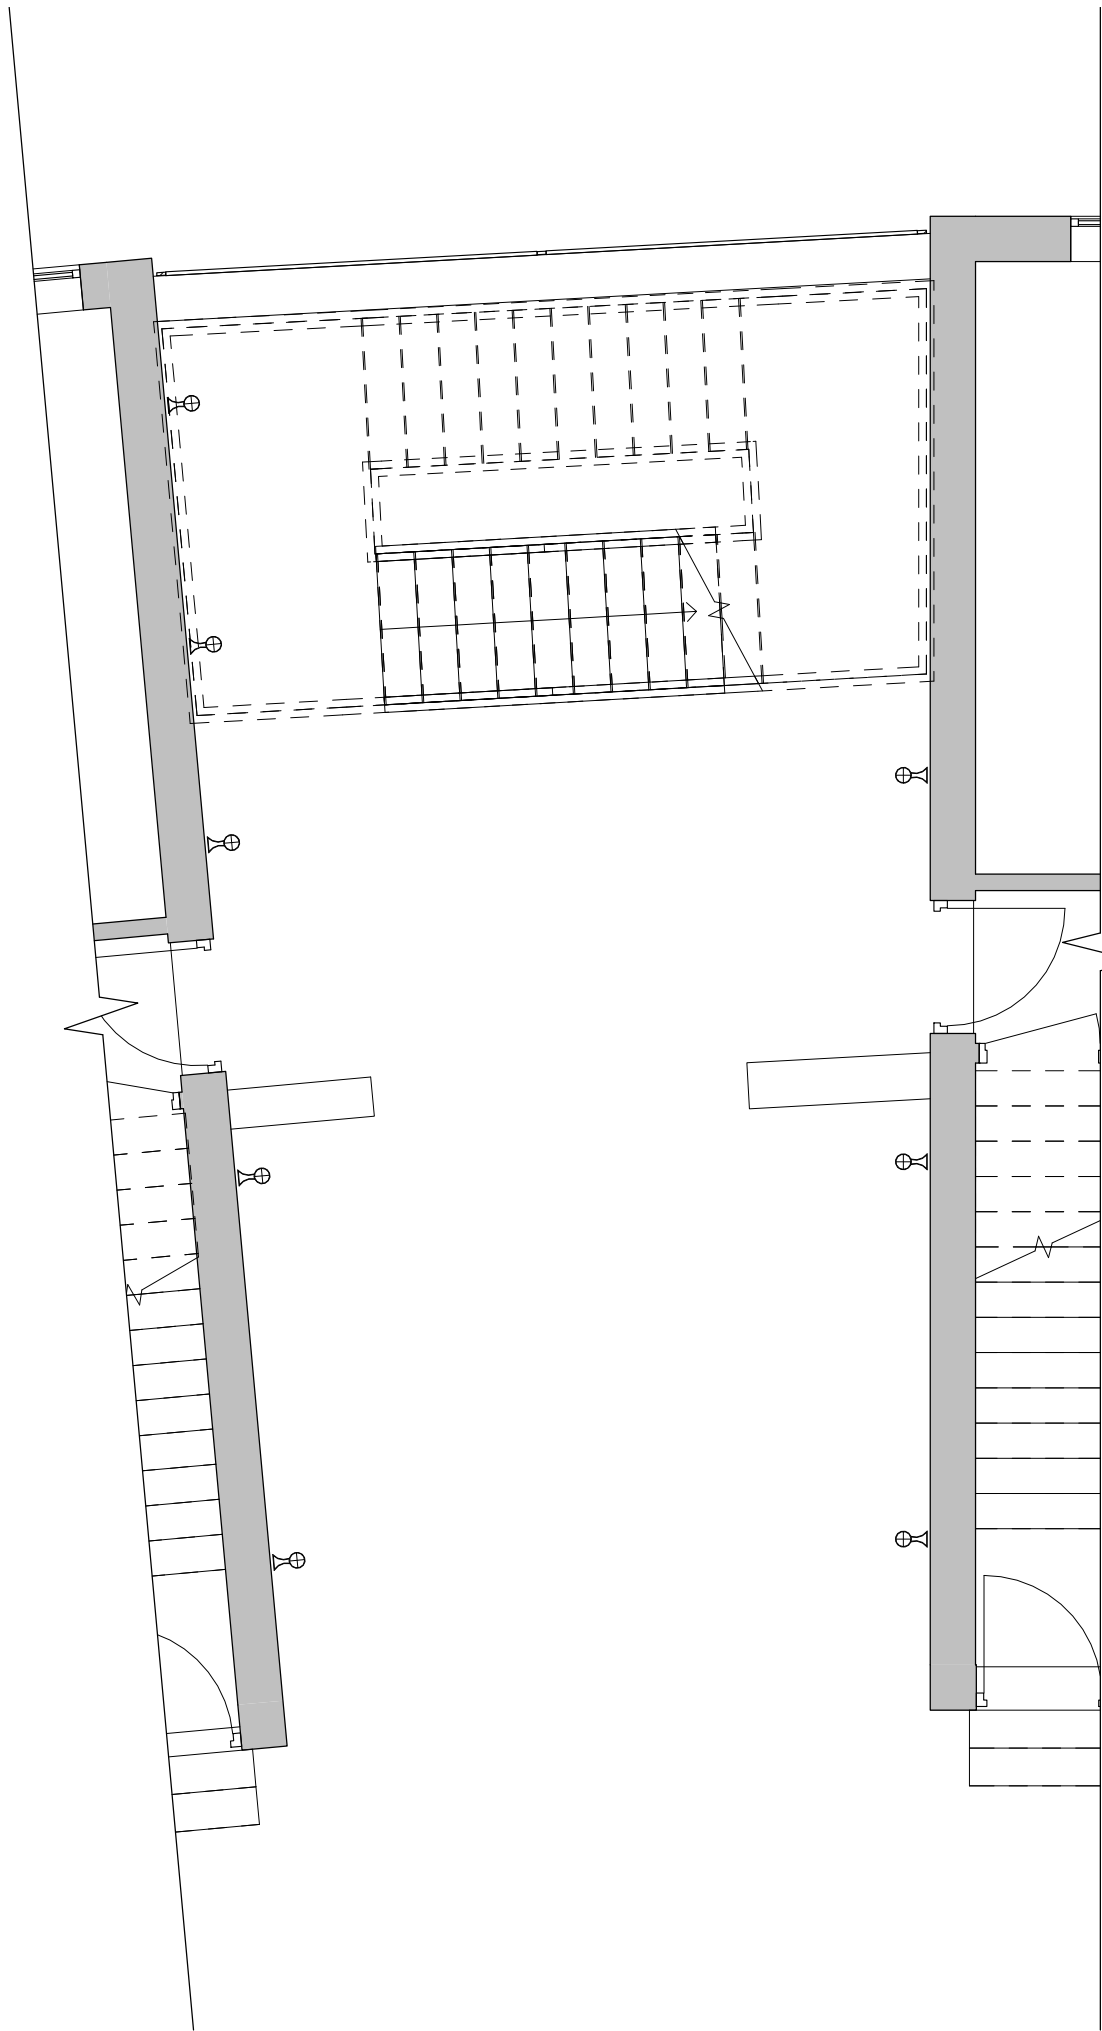

Block B

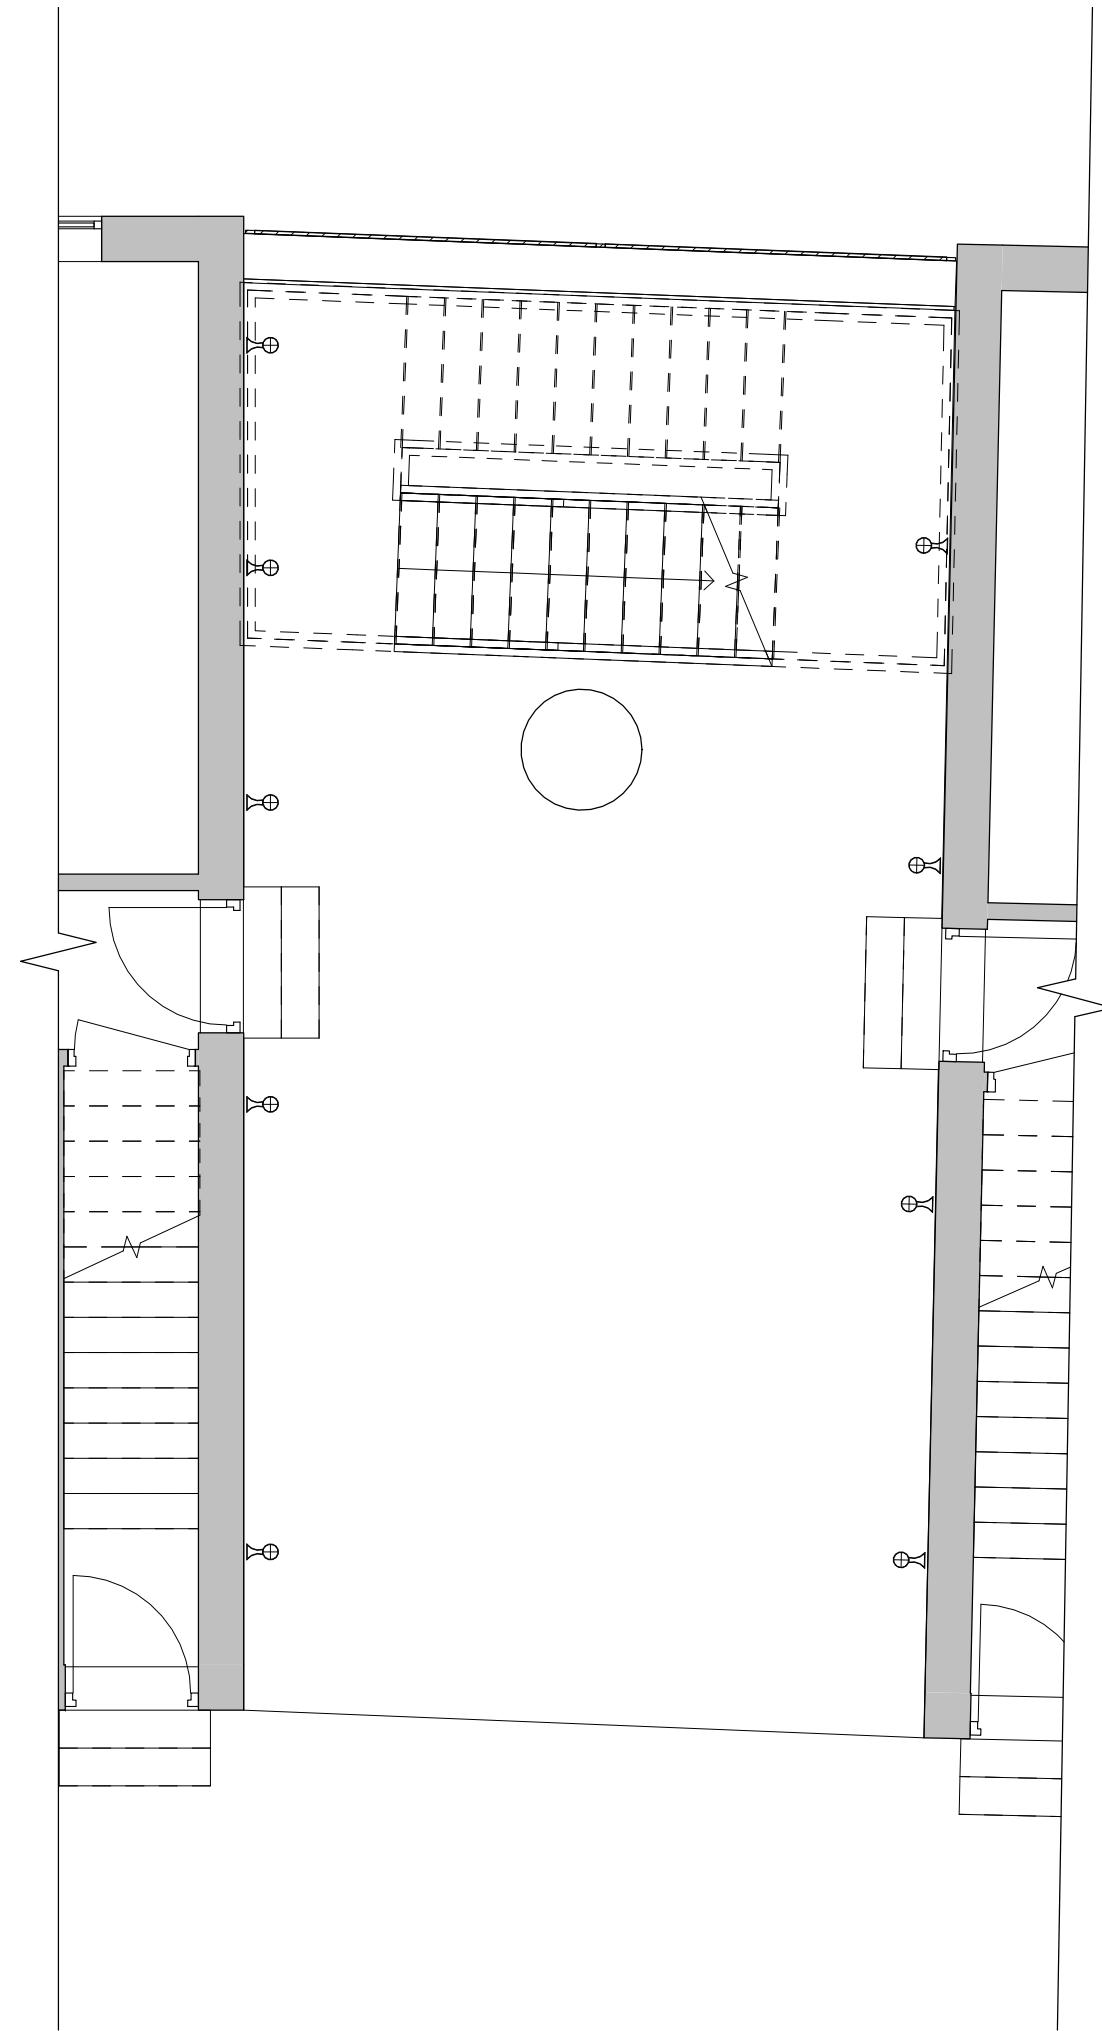

Block C

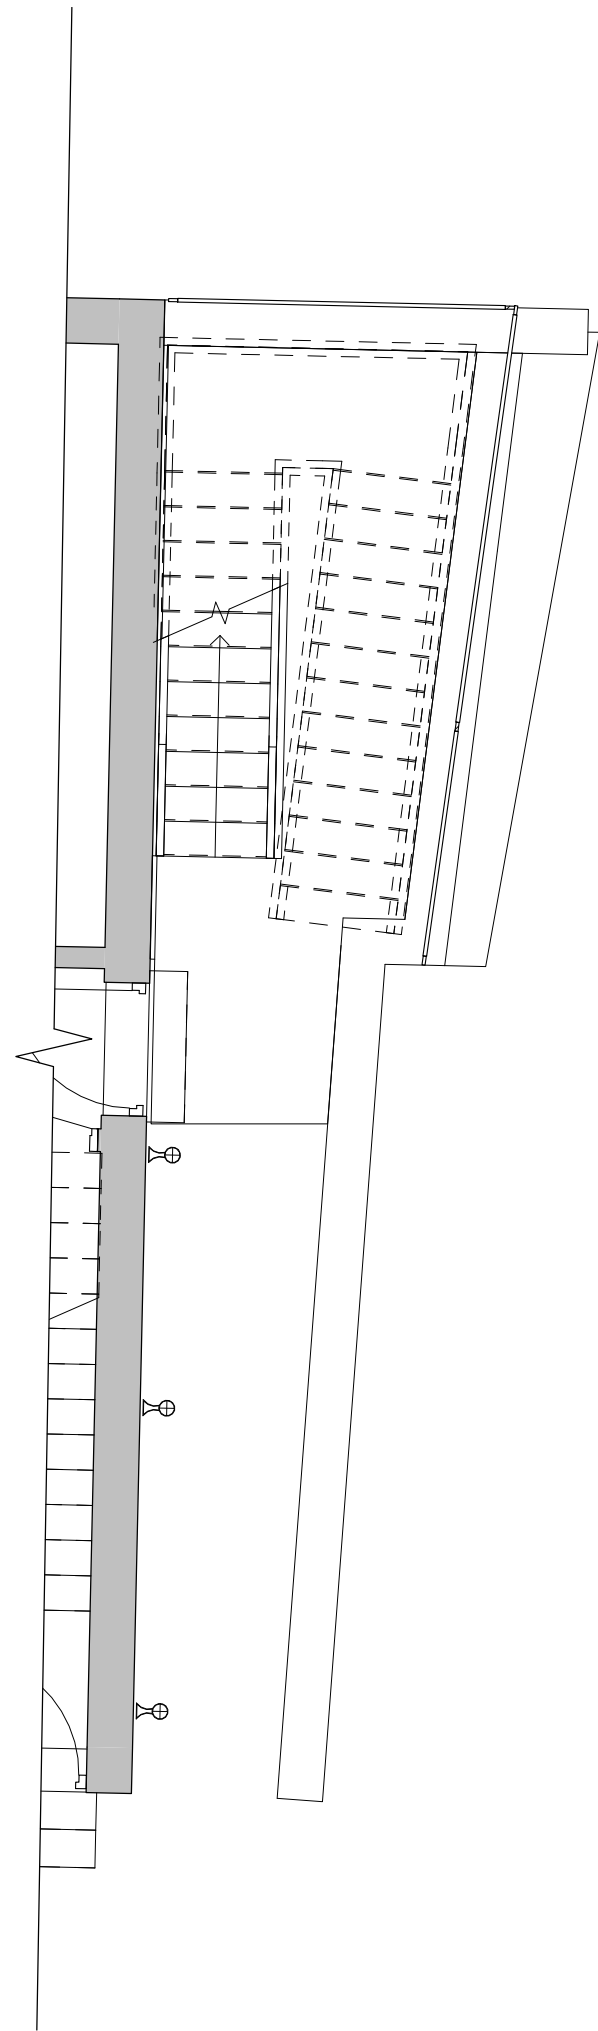

1 Level 0 - Lighting  
1 : 50

| No. | Description | Date |
|-----|-------------|------|
|-----|-------------|------|

|                                                                                          |                       |                        |
|------------------------------------------------------------------------------------------|-----------------------|------------------------|
| PROJECT<br>Singleton Court, Bury Old Road                                                |                       |                        |
| TITLE<br>Lighting Level 0                                                                |                       |                        |
| CLIENT<br>Care of EPML                                                                   |                       |                        |
| STATUS<br>Planning                                                                       |                       |                        |
| DRAWN BY<br>SG                                                                           | DATE<br>10/09/2020    | SCALE (@ A1)<br>1 : 50 |
| PROJECT NUMBER<br>GGS20007.1                                                             | DRAWING NUMBER<br>501 | REV                    |
| GOLD SKETCH<br>S T U D I O S<br>www.goldsketch.co.uk info@goldsketch.co.uk 0161 792 9595 |                       |                        |

NOTES  
© COPYRIGHT ALL RIGHTS RESERVED.  
THIS DRAWING MUST NOT BE REPRODUCED WITHOUT WRITTEN CONSENT.  
DRAWING TO BE USED FOR THE SITE AS INDICATED ONLY.  
ALL DIMENSIONS ARE TO THE CENTRE UNLESS OTHERWISE SPECIFIED.  
ALL DIMENSIONS ARE TO THE CENTRE UNLESS OTHERWISE SPECIFIED.  
LEGISLATION, REGULATORY CODES OF PRACTICE AND BRITISH STANDARDS. ALL DIMENSIONS ON THIS DRAWING ARE IN MILLIMETRES (UNLESS OTHERWISE STATED).