
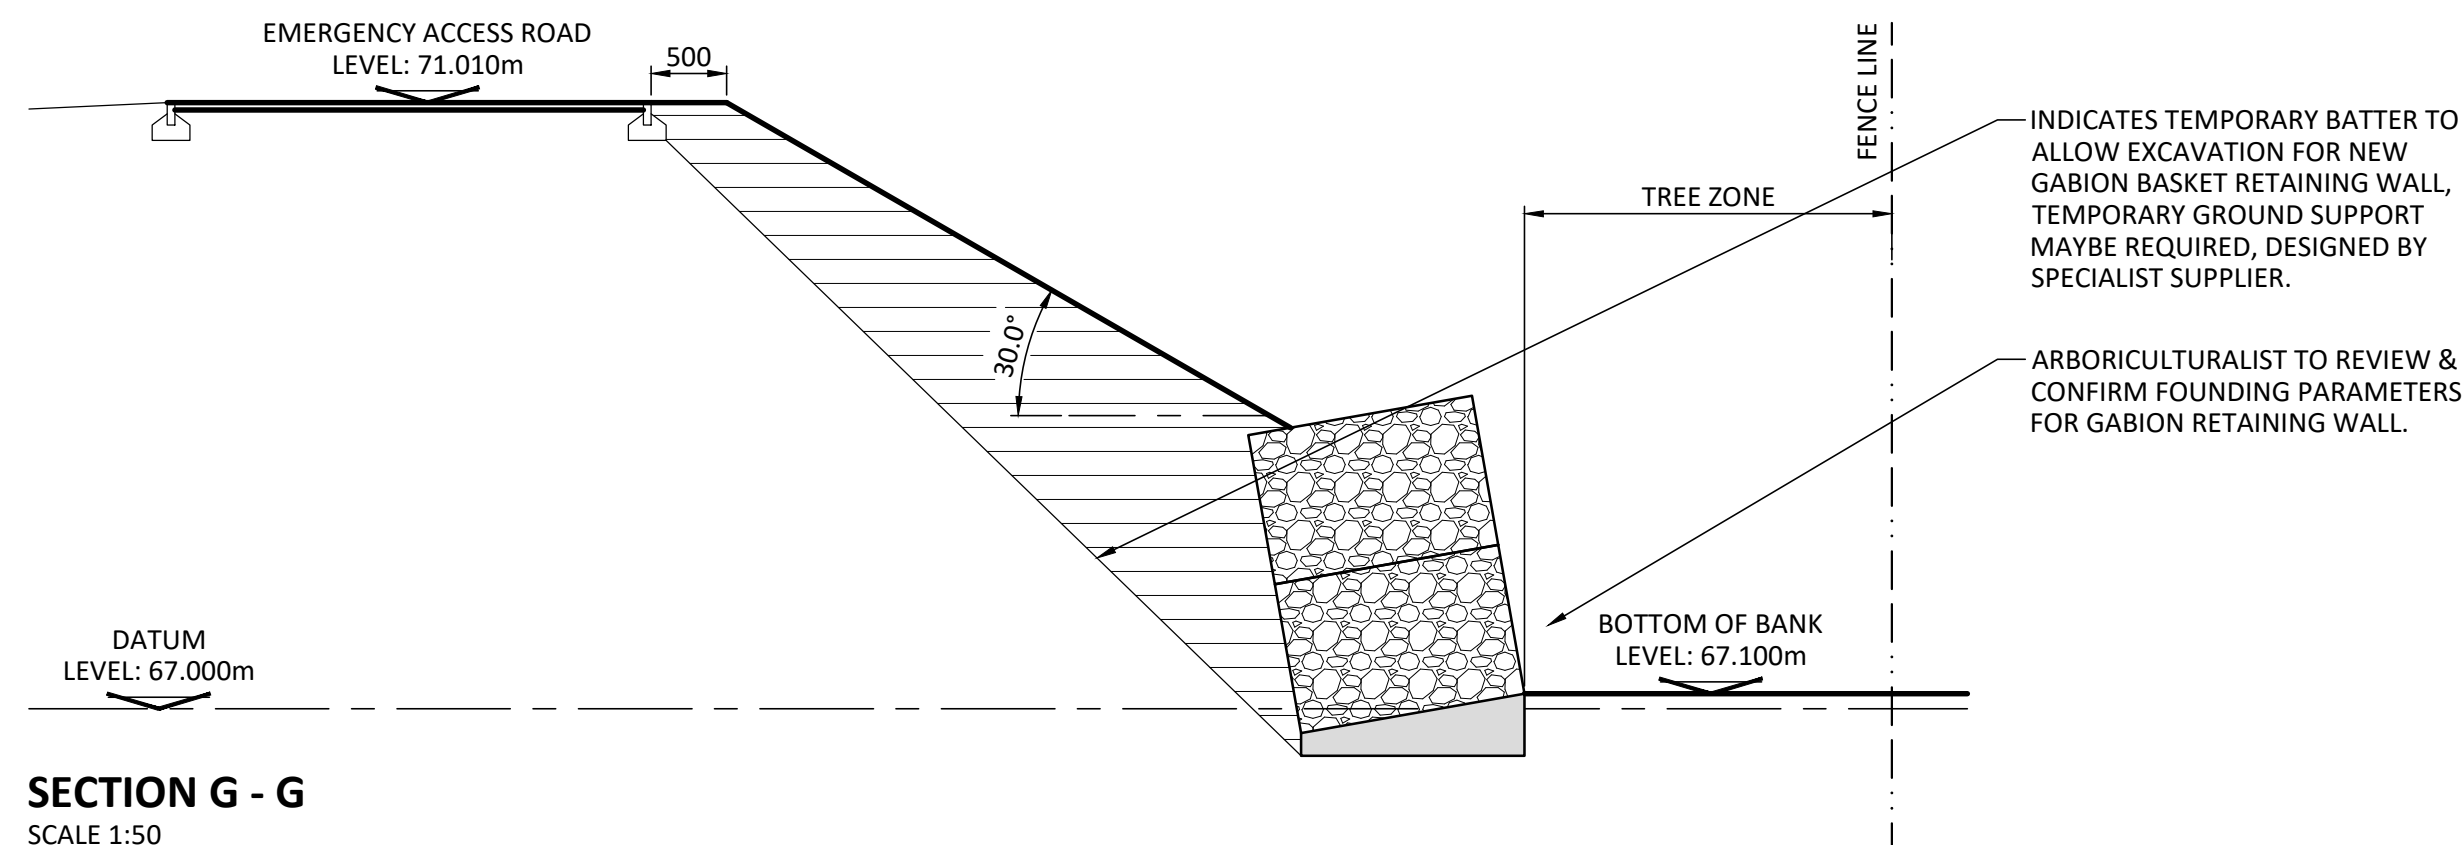
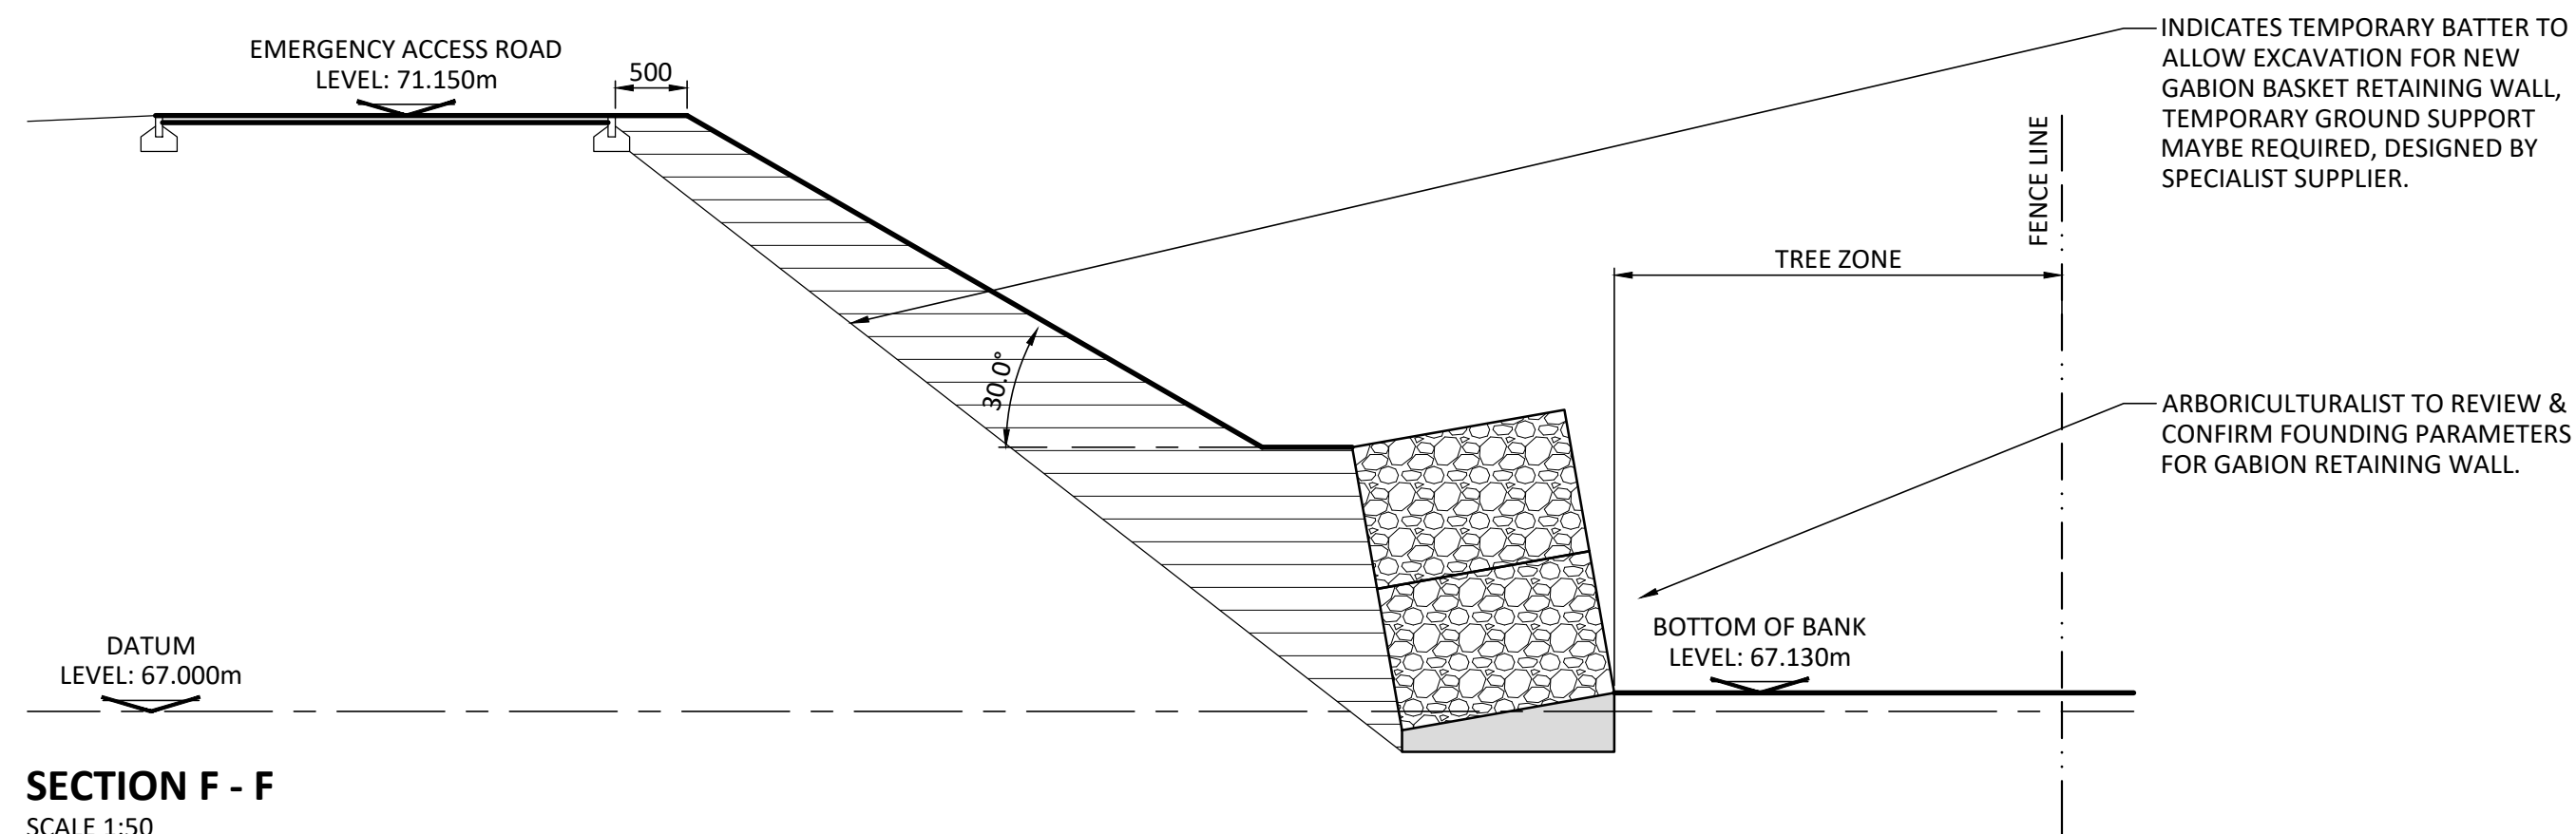
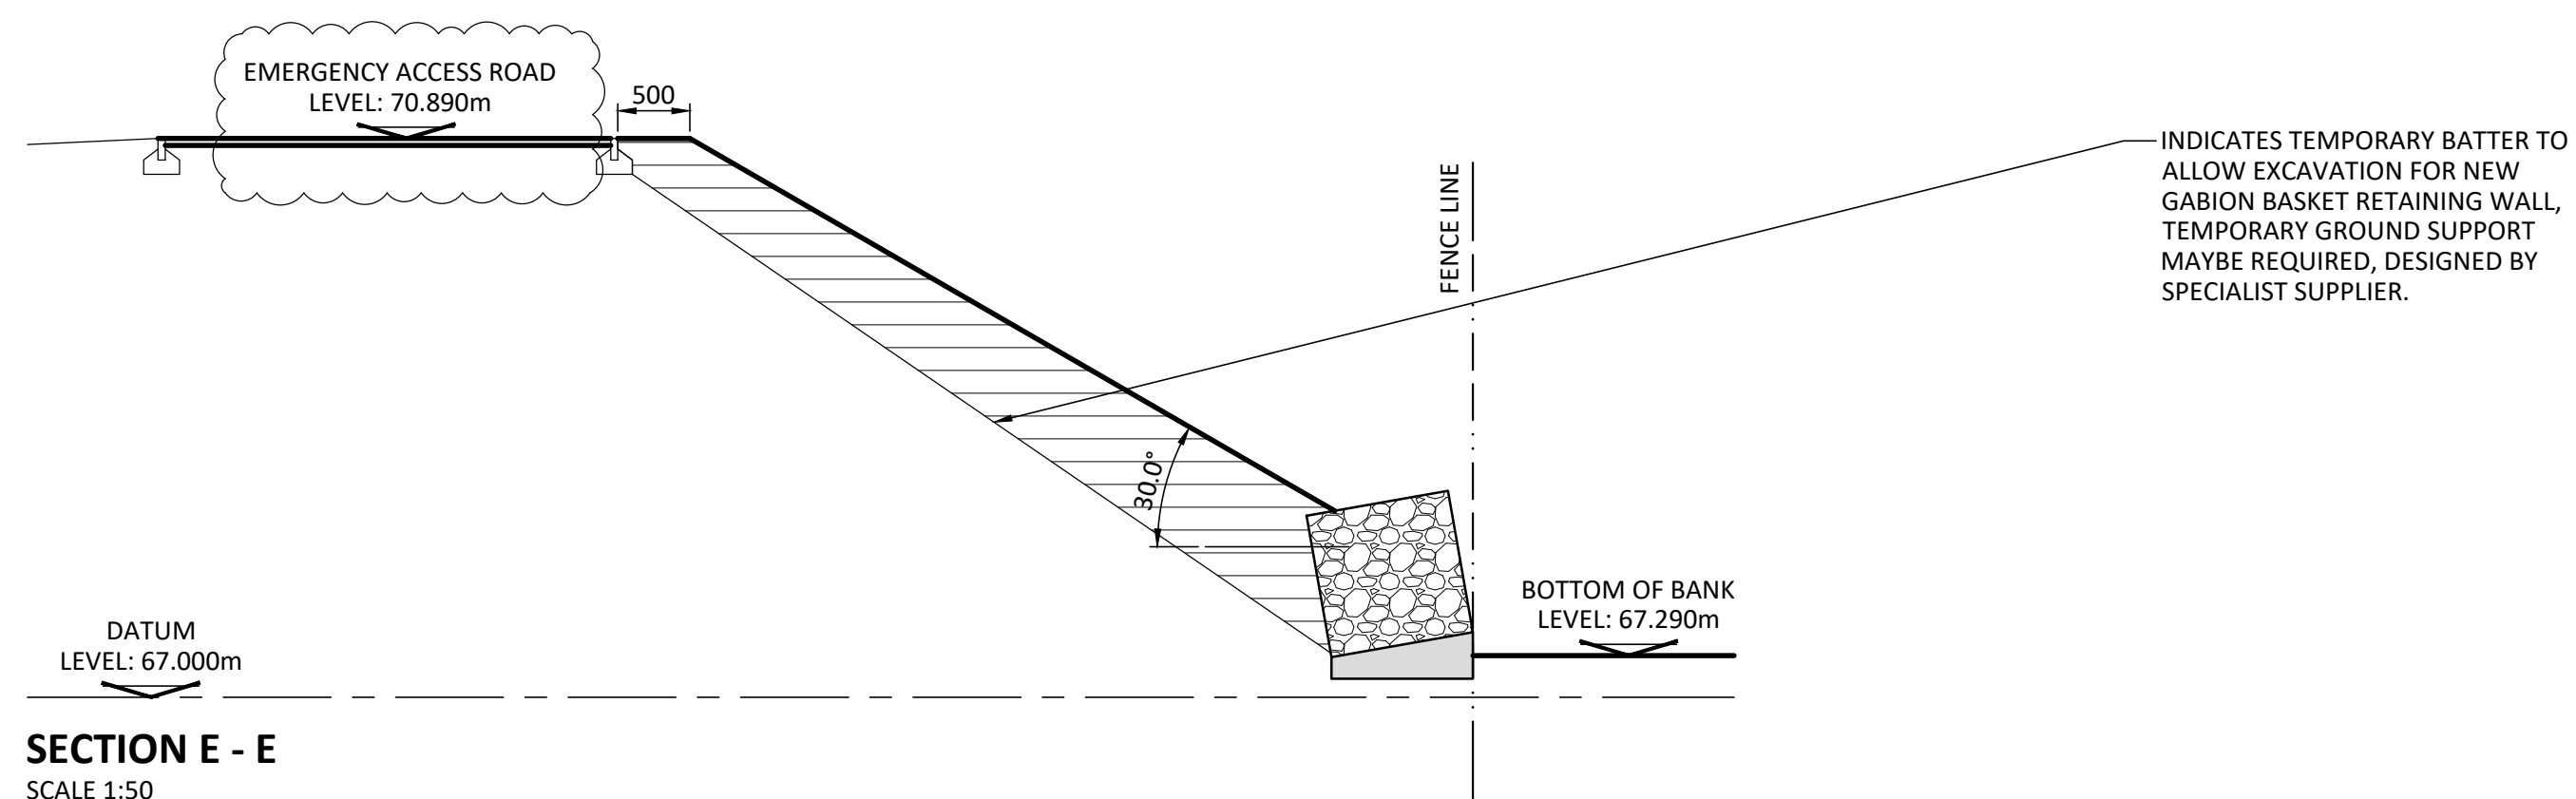
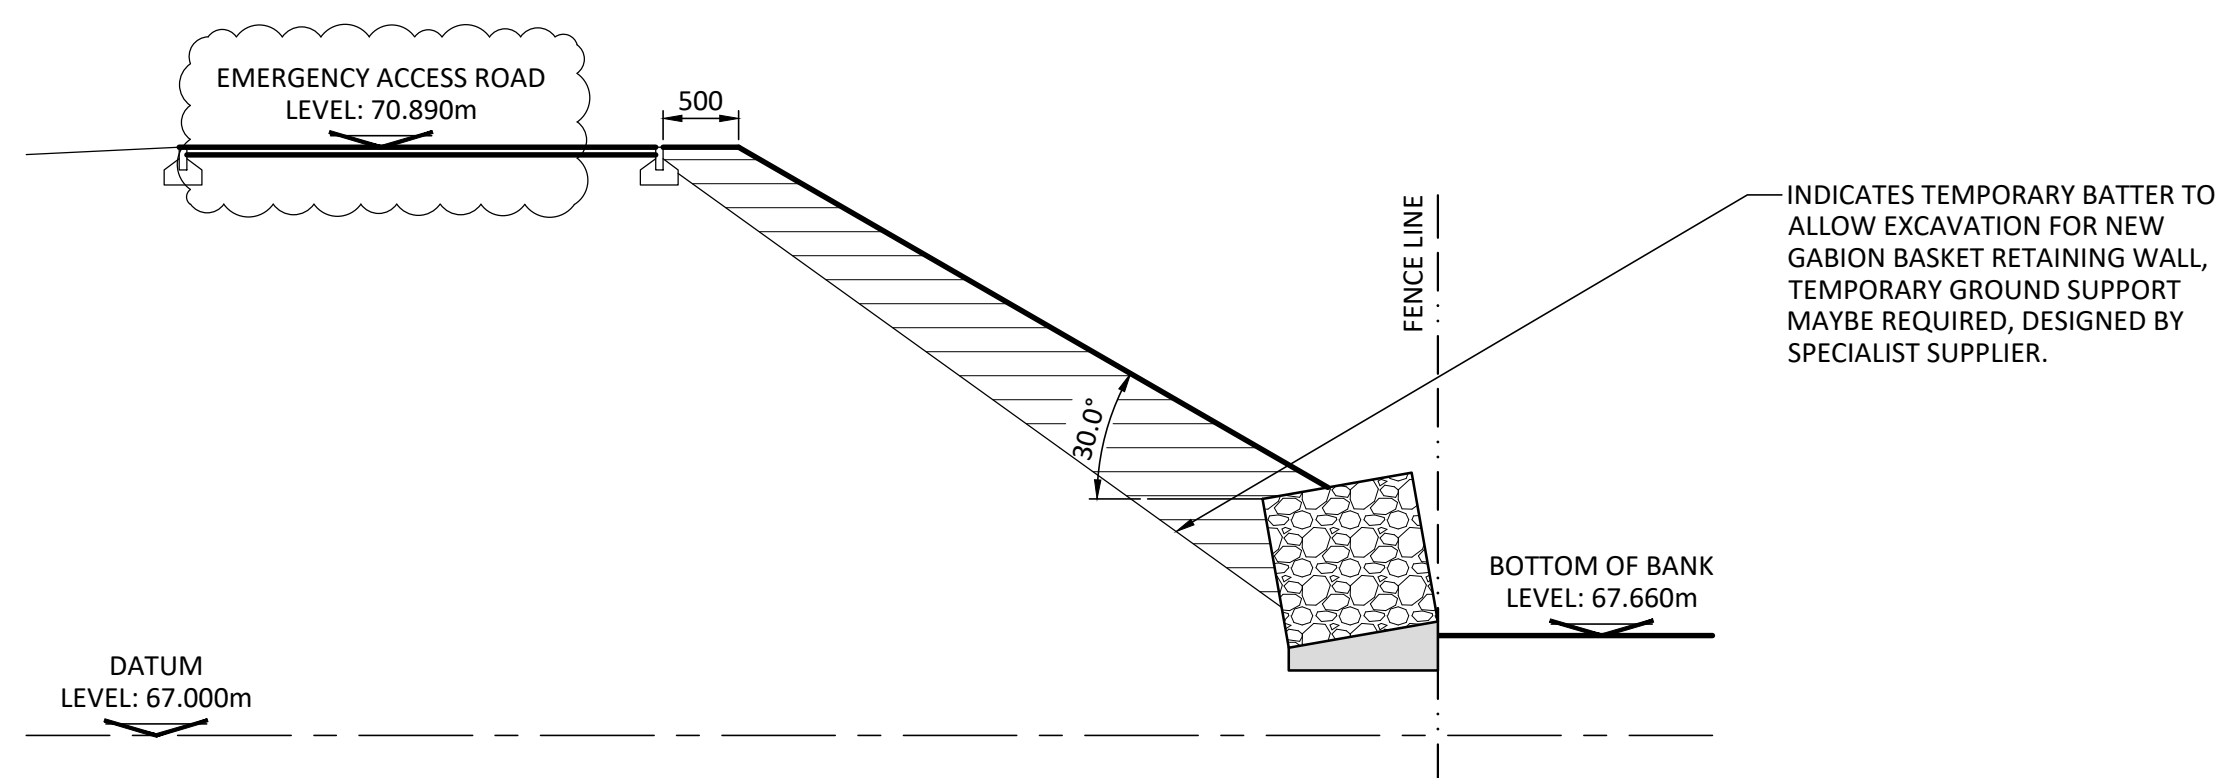
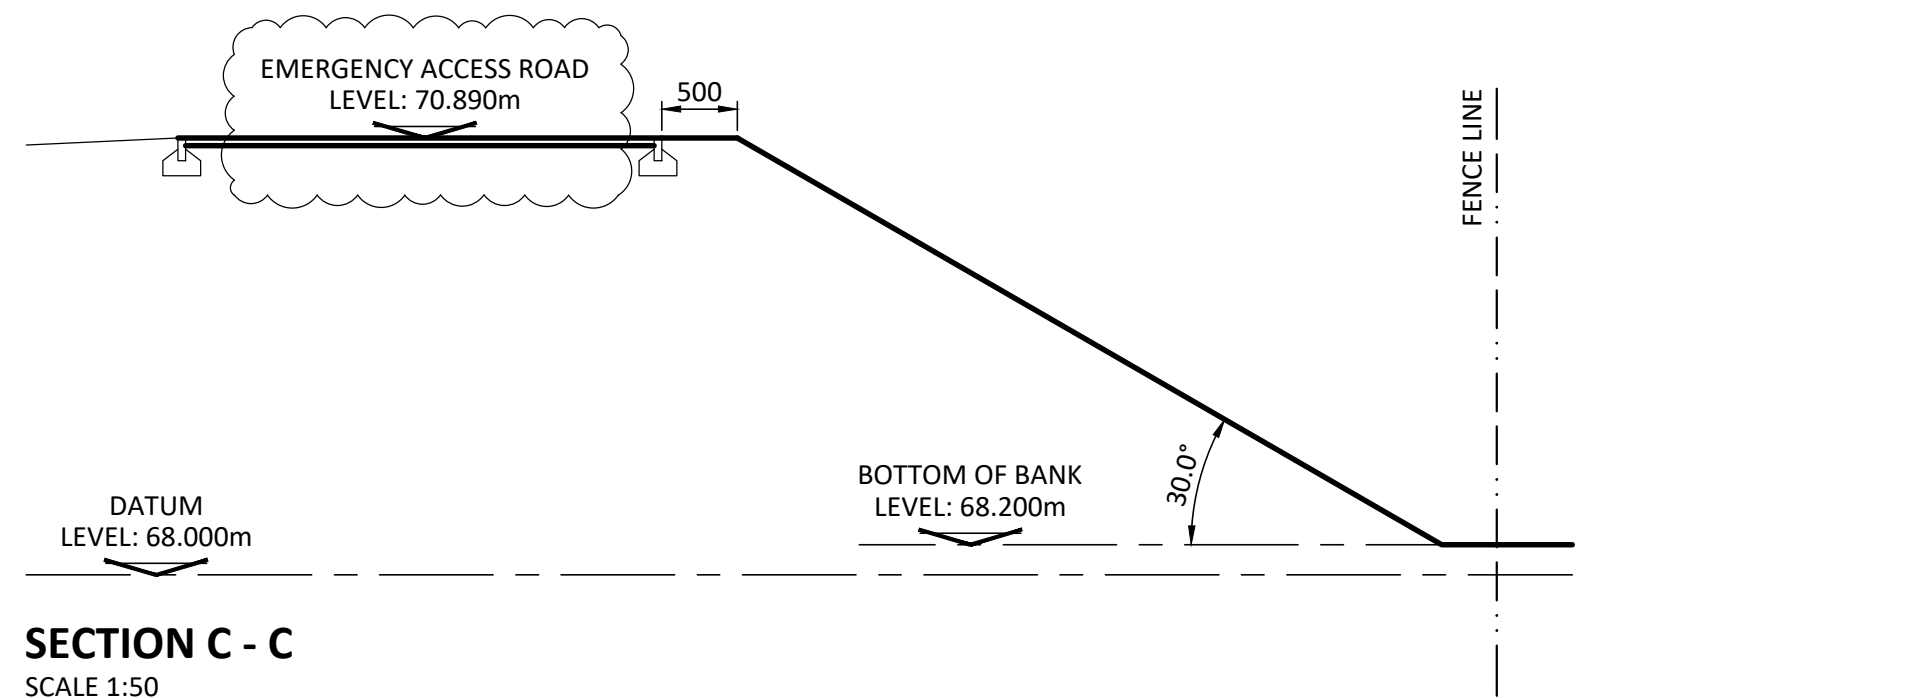
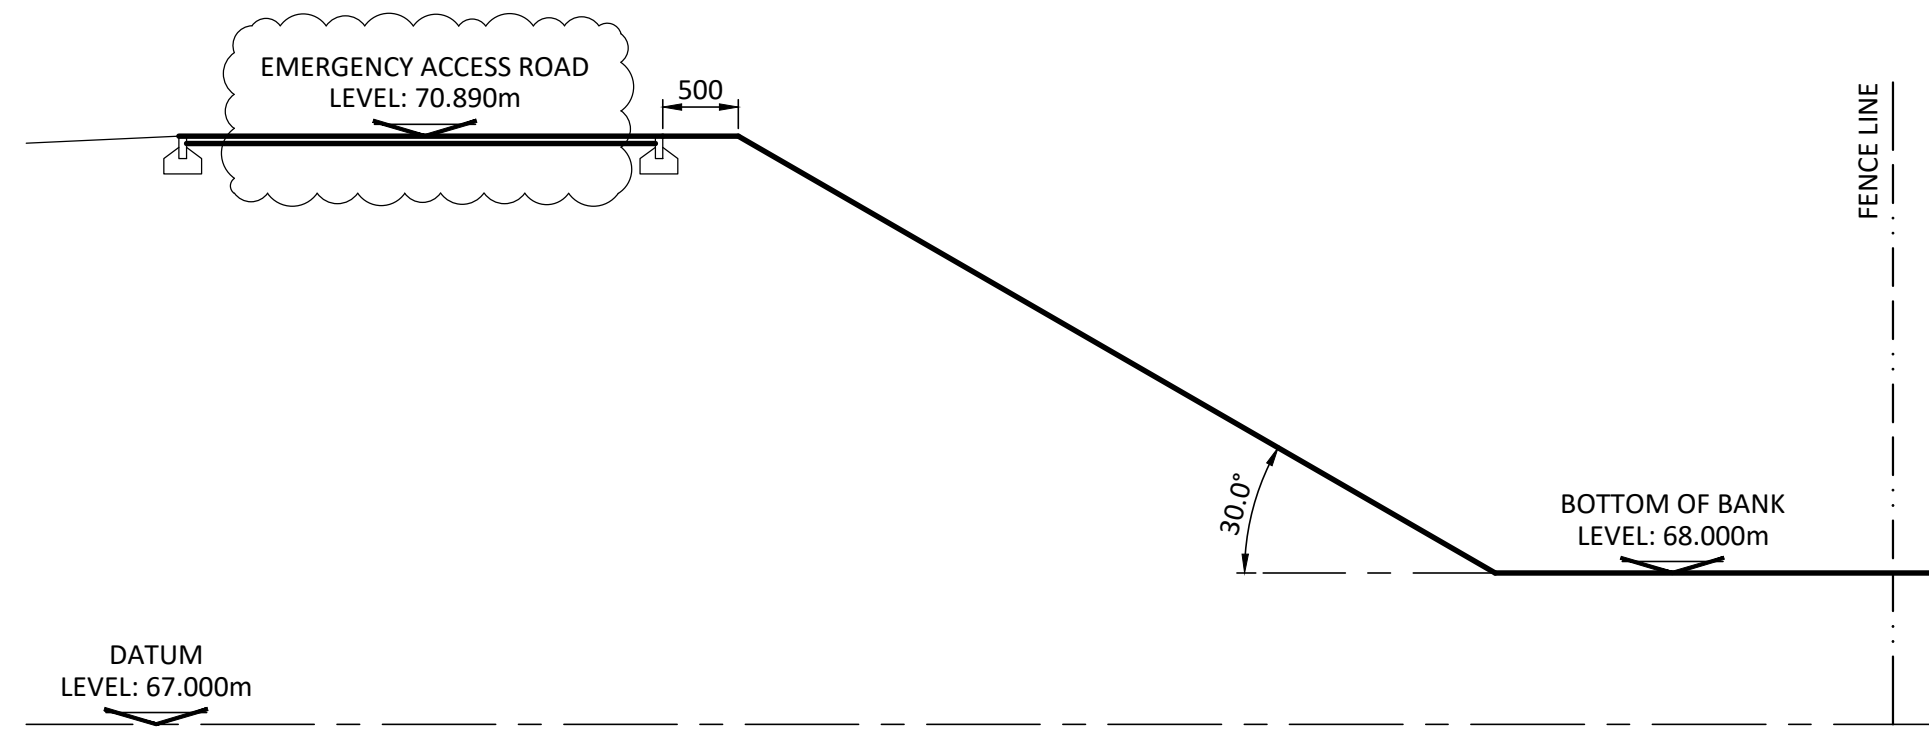


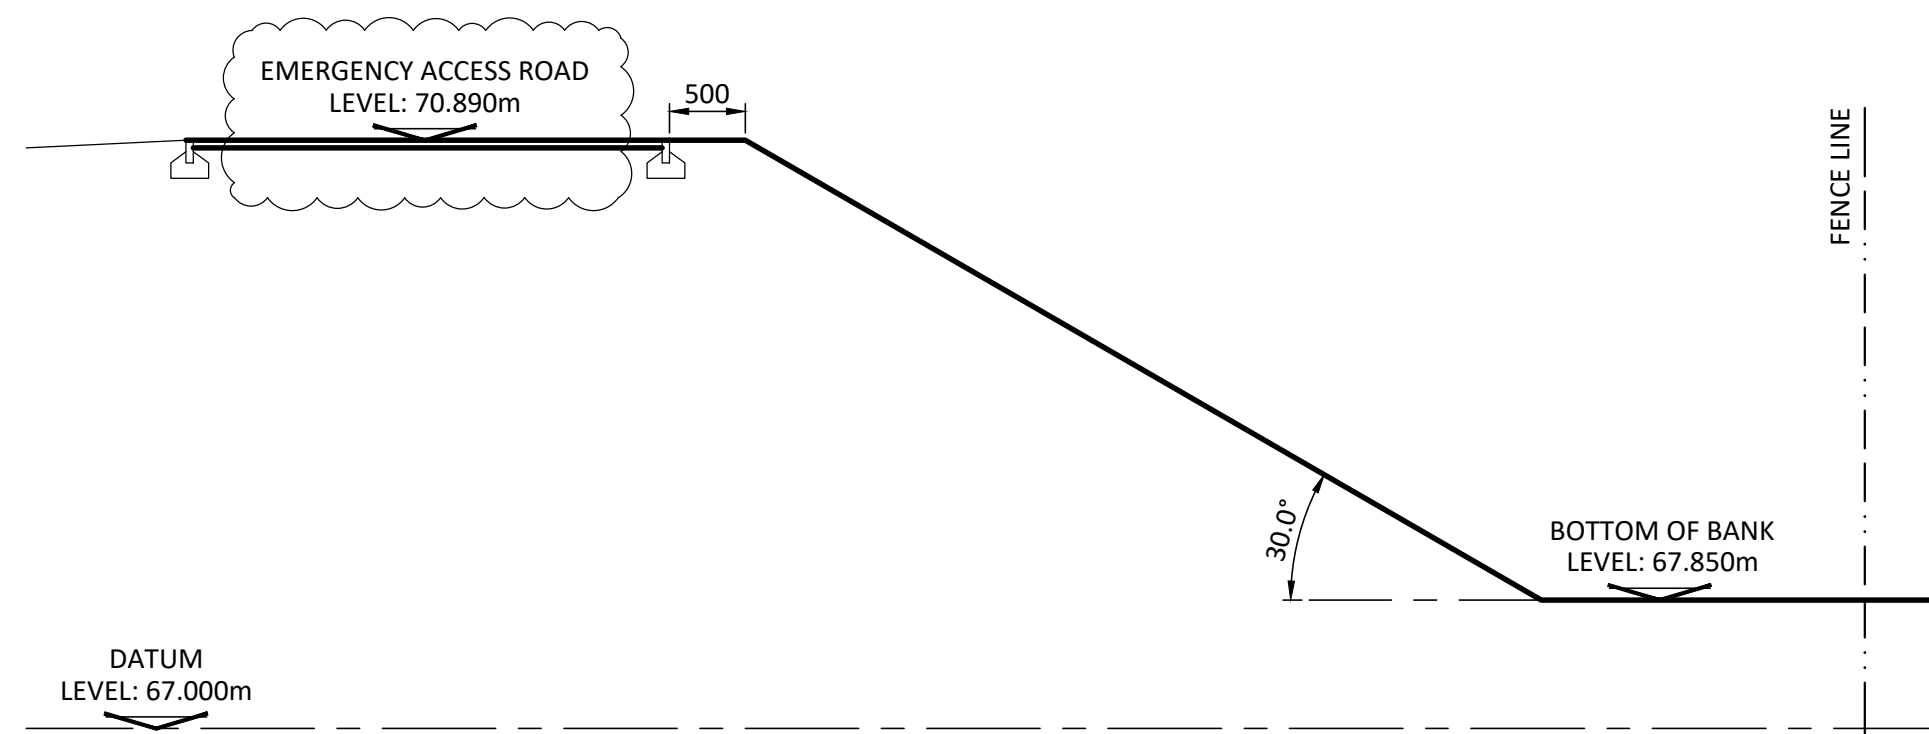

© THIS DRAWING AND ITS CONTENTS ARE STRICTLY THE COPYRIGHT OF BRENNANCONSULT LTD

GENERAL NOTES

1. THIS DRAWING IS TO BE READ IN CONJUNCTION WITH ALL OTHER ASSOCIATED DRAWINGS. ANY DISCREPANCY TO BE RAISED PRIOR TO CONSTRUCTION. ANY CONSTRUCTION WORKS WHICH COMMENCE BEFORE THESE DRAWINGS ARE APPROVED ARE AT THE RISK OF THE BUILDING CONTRACTOR.
2. ALL DIMENSIONS ARE IN MILLIMETERS (mm). DO NOT SCALE FROM THIS DRAWING, WORK TO STATED DIMENSIONS ONLY.
3. BUILDING CONTRACTOR TO ENSURE ALL WORKS COMPLY WITH THE CURRENT EDITION OF THE BUILDING REGULATIONS. ALL MATERIALS AND WORKMANSHIP SHALL BE IN ACCORDANCE WITH APPROVED DOCUMENT REGULATION 7.
4. THE CONTRACTOR SHALL BE RESPONSIBLE FOR THE DESIGN, FABRICATION, ERECTION AND REMOVAL OF ALL TEMPORARY WORKS AND SHALL PROVIDE ALL TEMPORARY BRACING AS NECESSARY TO MAINTAIN STRUCTURAL STABILITY DURING CONSTRUCTION.
5. IF THE CONTRACTOR CONSIDERS THAT HE DOES NOT HAVE SUFFICIENT INFORMATION TO SAFE COMPLY WITH THE WORKS DETAILED ON THIS DRAWING, HE SHOULD CONTACT THE ENGINEER.

CDM DESIGNER'S RISK ASSESSMENT

BRENNANCONSULT ASSUME THAT THE CONTRACTOR IS COMPETENT IN MATTERS OF HEALTH & SAFETY AND IS AWARE OF ALL THE NORMAL RISKS ASSOCIATED WITH CONSTRUCTION OF THE TYPE SHOWN ON THIS DRAWING. REMAINING UNUSUAL RISKS ARE:

CONSTRUCTION	CHK'D
NO UNUSUAL RISKS	CB

MAINTENANCE / CLEANING	
NO UNUSUAL RISKS	CB

DECOMMISSIONING / DEMOLITION	
NO UNUSUAL RISKS	CB

B	MINIMUM ROAD LEVEL UPDATED TO 70.890m, REFER TO REV CLOUDS	WSS	21.01.22	CB
A	PRELIMINARY ISSUE	WSS	20.10.21	CB
O	PRELIMINARY ISSUE	WSS	15.10.21	CB
REV	REVISION DESCRIPTION	BY	DATE	CHECKED



**BrennanConsult Ltd | Oak House | 2 Gatley Road
Cheadle | Stockport | SK8 1PY**

YORK STREET, RADCLIFFE, BURY,
MANCHESTER, M26 2GL

RESIDENTIAL DEVELOPMENT EMERGENCY ACCESS ROAD SECTIONS

Status
PRELIMINARY

Project No. 2727		Series Code		Drawing No. 201		Revision B	
Scale 1:50	Size A1	Drawn WSS	Date OCT 21	Checked CB	Passed CB		