


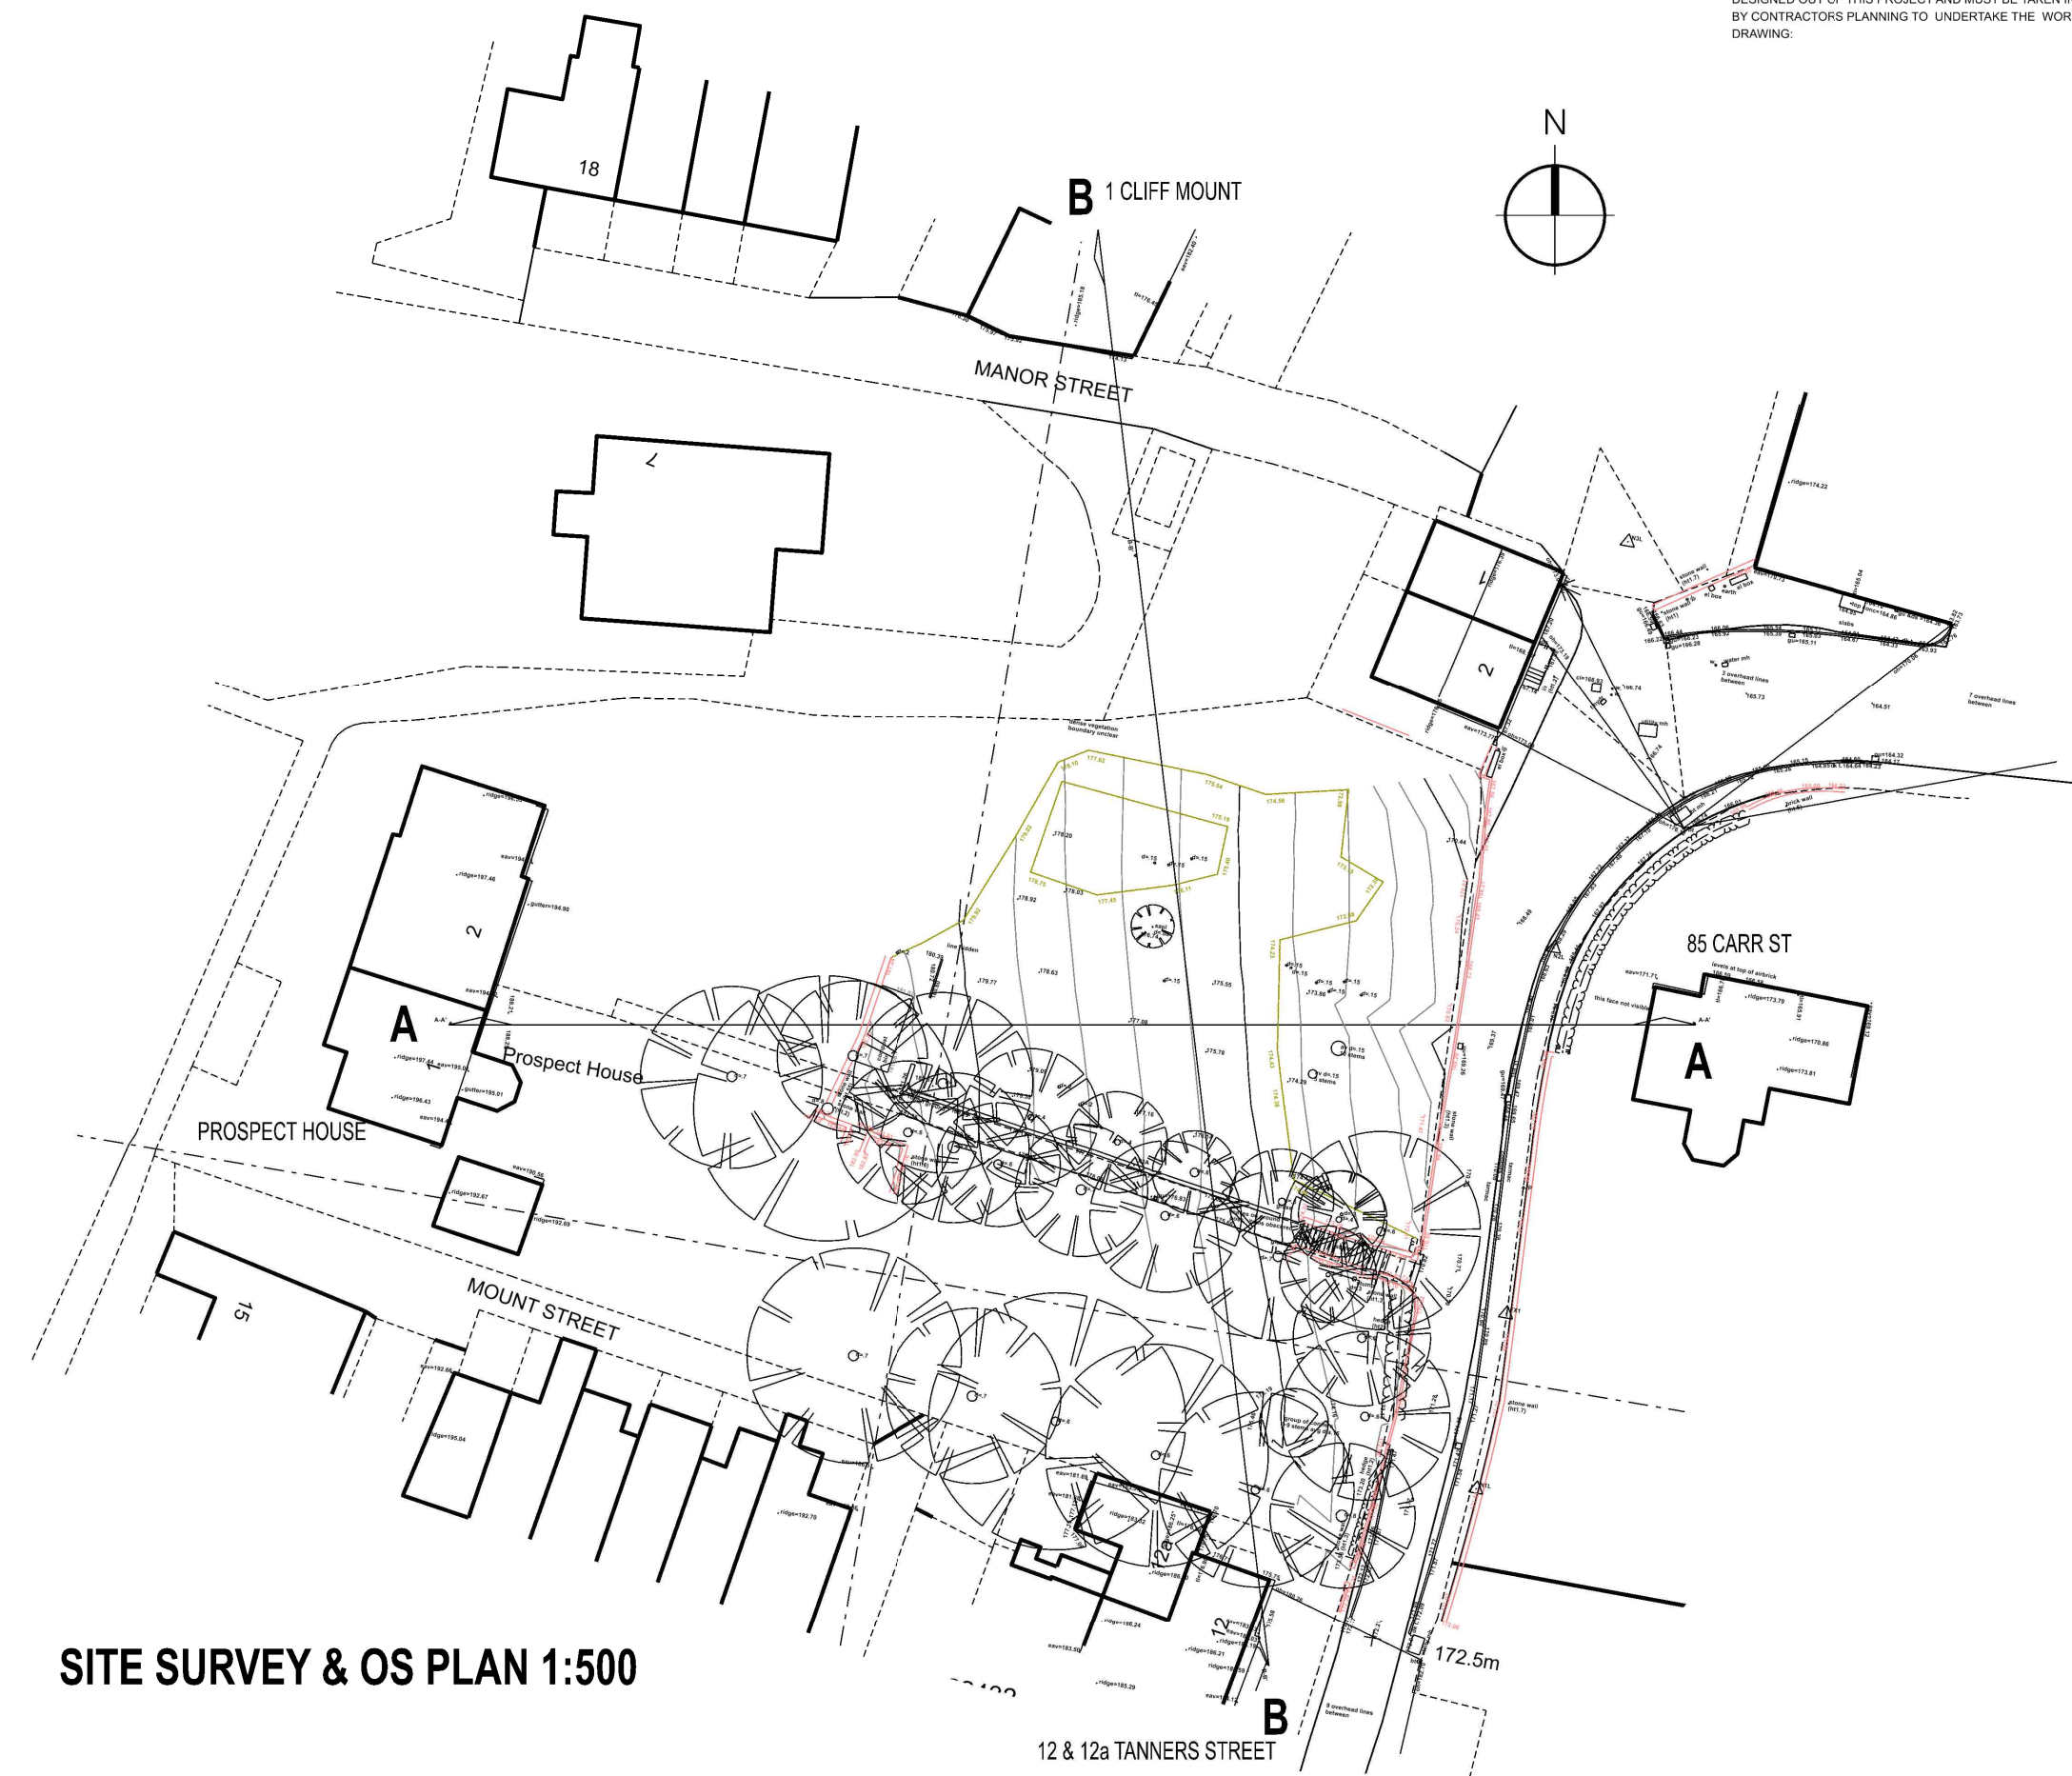

SITE SURVEY & OS PLAN 1:500

