


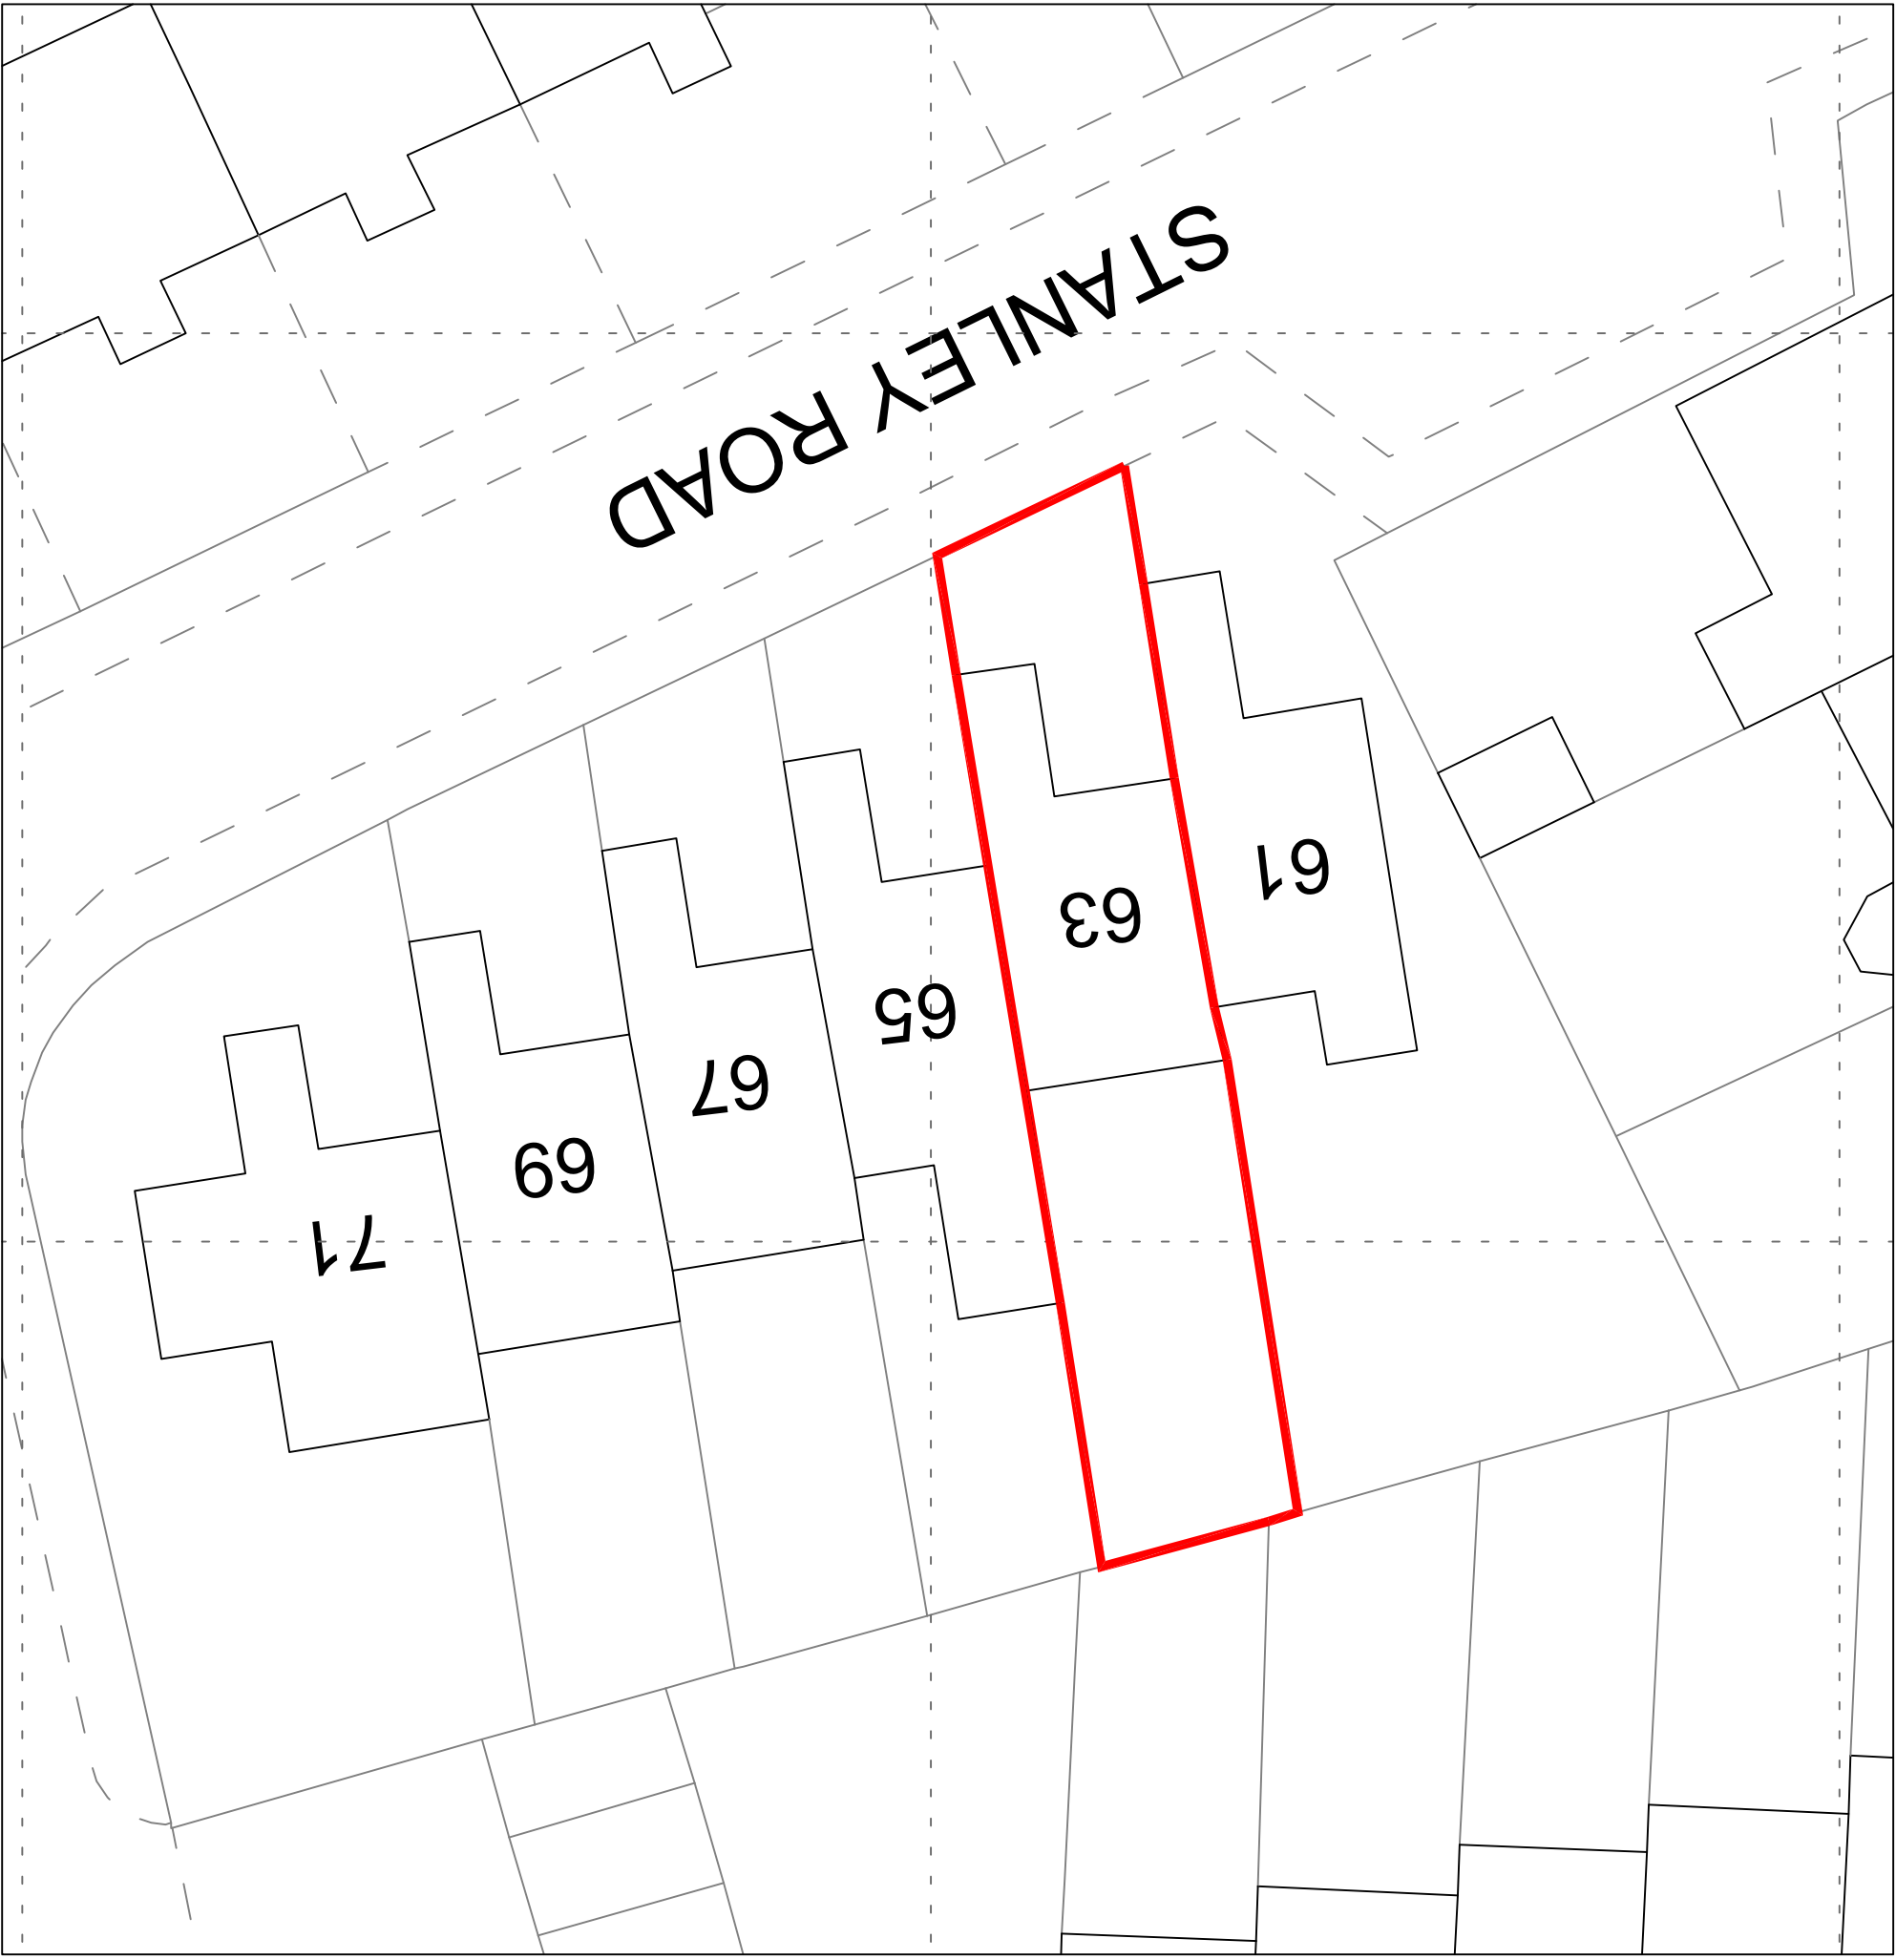

LOCATION PLAN (1:1000)



SITE PLAN (1:200)