

All dimensions to be checked on site before commencement of works. Do not scale from this drawing. Any discrepancies are to be notified to the Architect/Designer immediately **IF IN DOUBT - ASK!** Unless otherwise stated all dimensions are given in millimetres.


revisions:
C: 23.04.24 Extension side elevations updated to brick
D: 24.04.24 Notes updated

New flat roof rear extension with self coloured render finish (RAL7016) to rear and brick to sides with lead capping to parapet


Aluminium window and sliding doors




Rear (Northeast) Elevation

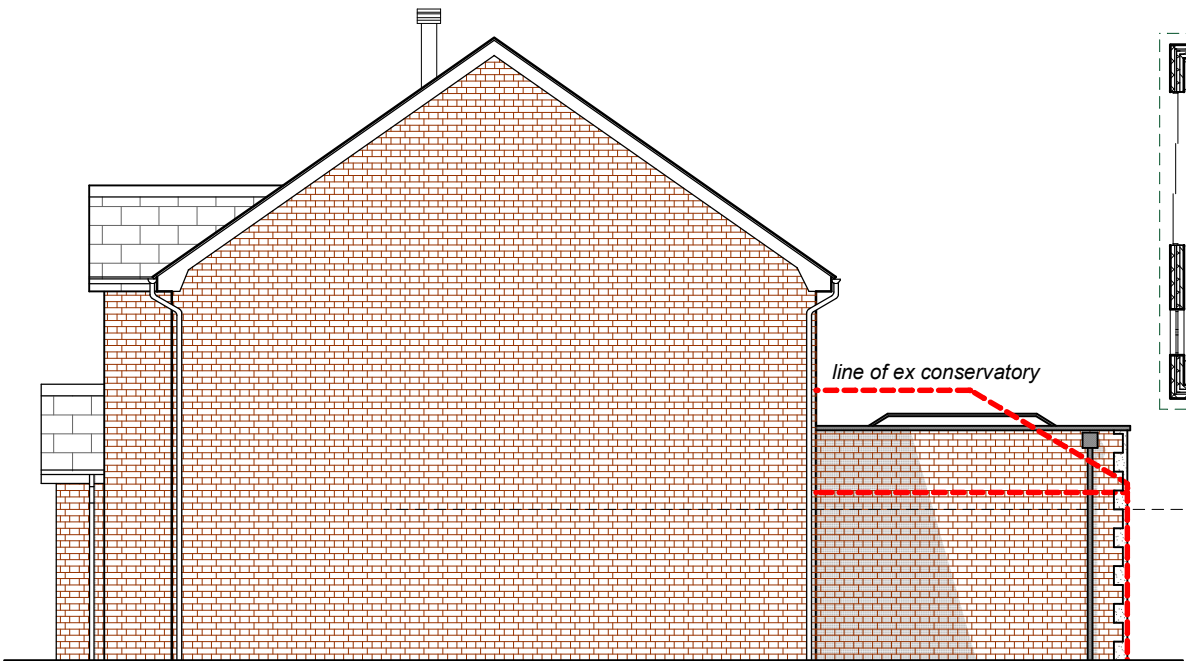

Side (Southeast) Elevation

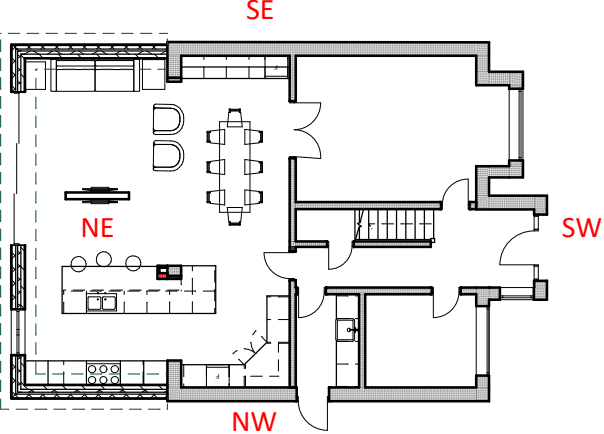


Front (Southwest) Elevation

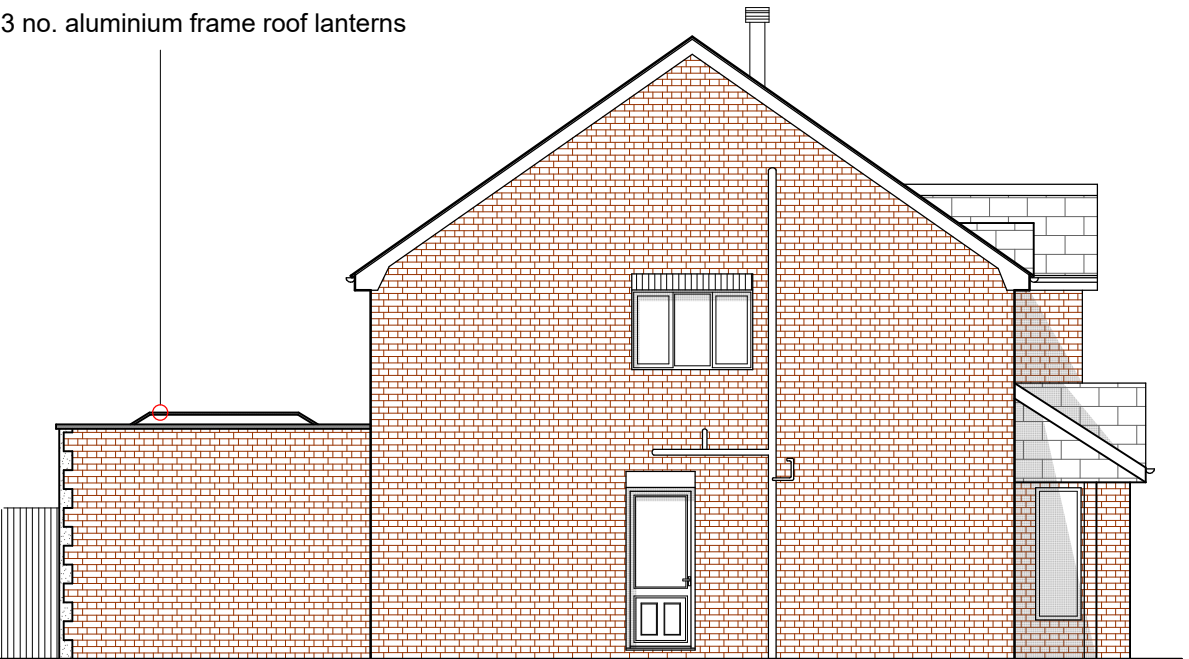

Side (Northwest) Elevation

3 no. aluminium frame roof lanterns

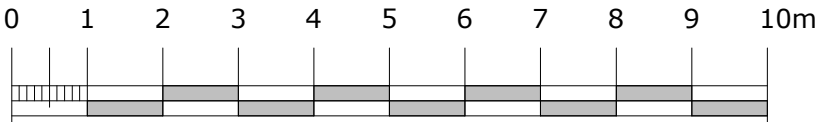

scale 1:100

AREM architectural design

Client : Chloe Wood

Extension
8 Redisher Croft BL0 9JS

Sheet : Proposed Elevations

Drawing No : AD2302	06	D
---------------------	----	---

scale : 1:200, 1:100 @A3

date : 06.12.23

drawn : gp check : emma@aremdesign.co.uk

© ALL DRAWINGS AND WRITTEN MATERIAL HEREIN CONSTITUTE THE ORIGINAL AND UNPUBLISHED WORK OF THE ARCHITECT/DESIGNER, AND THE SAME MAY NOT BE DUPLICATED, USED, OR DISCLOSED WITHOUT THE WRITTEN CONSENT OF THE ARCHITECT/DESIGNER.

Proposed Elevations 1:100