



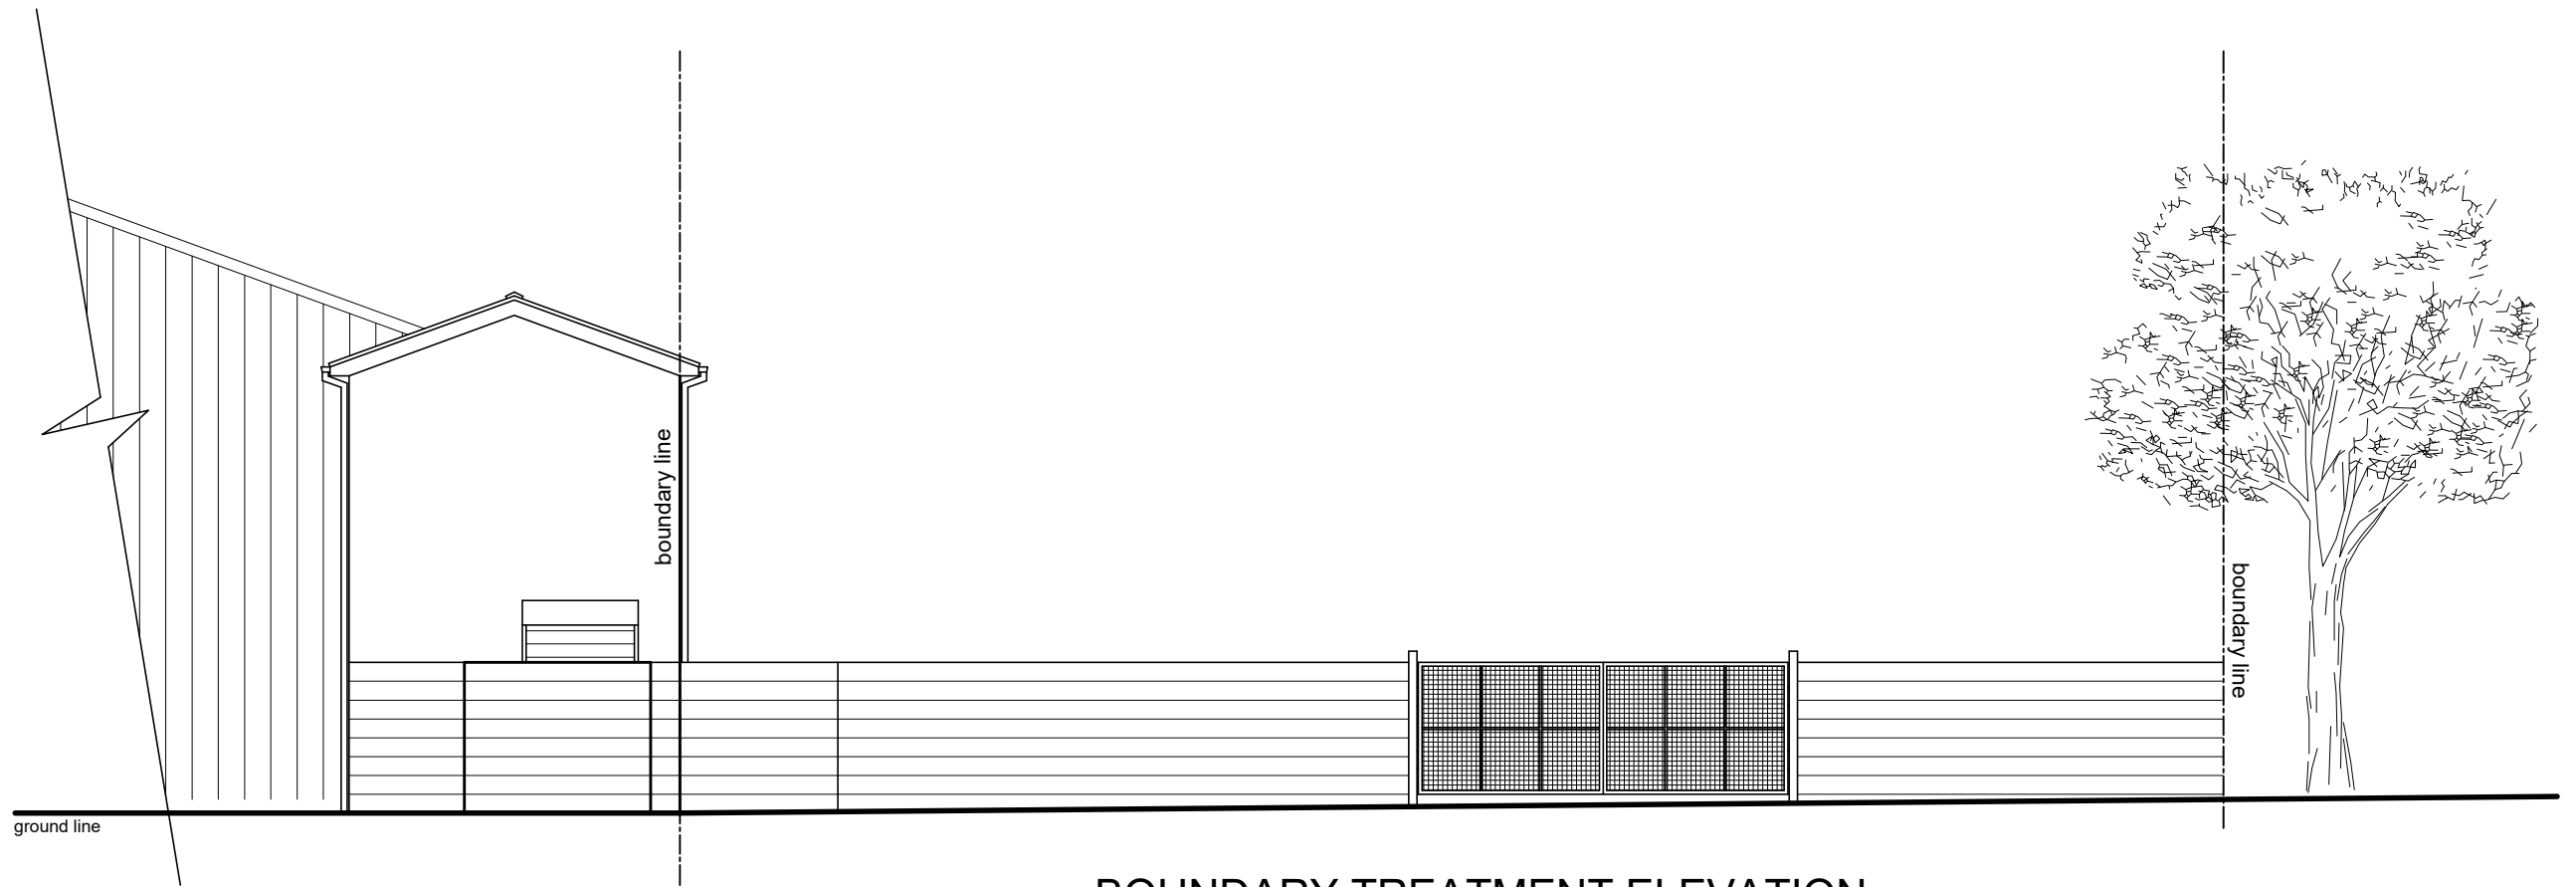

BOUNDARY TREATMENT ELEVATION

EXISTING ELEVATION A-A

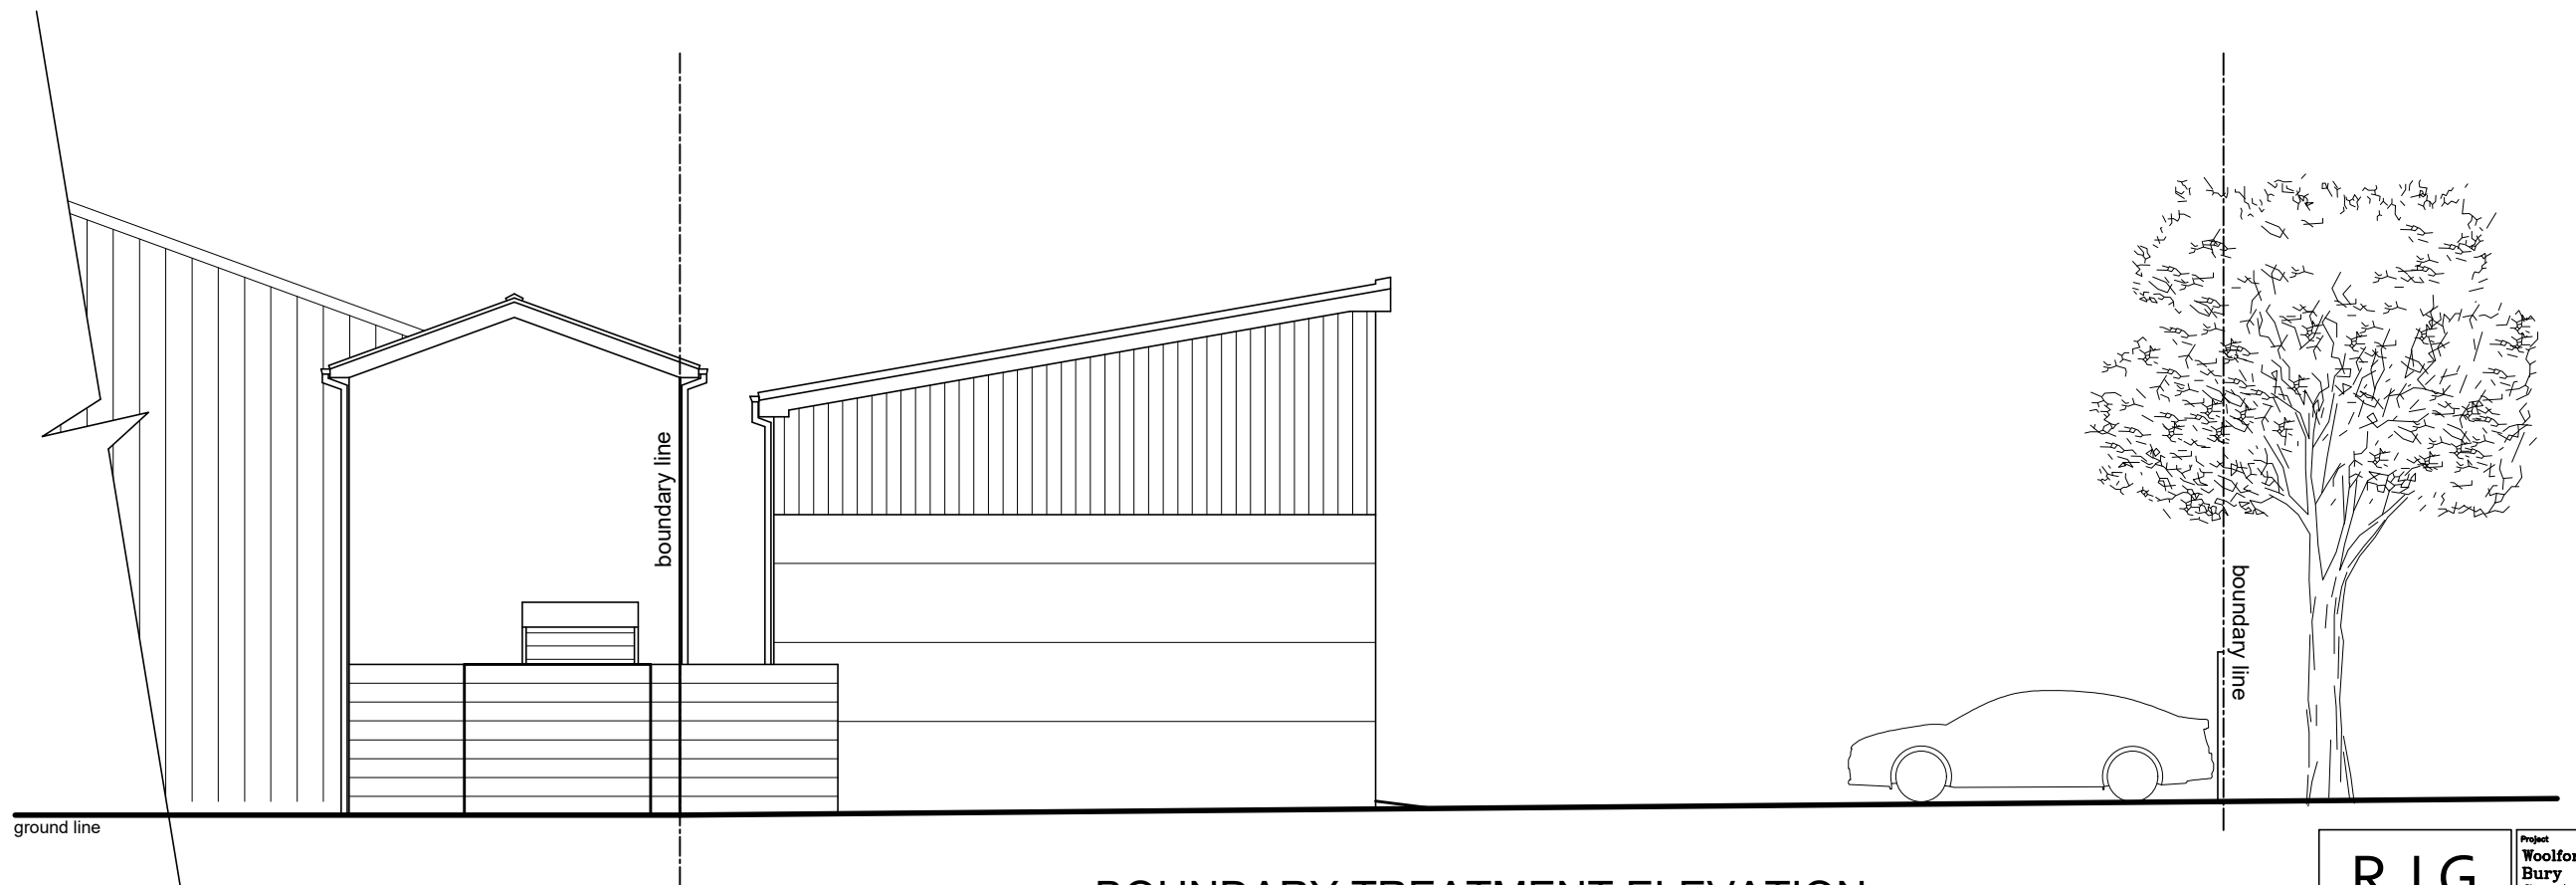

BOUNDARY TREATMENT ELEVATION

PROPOSED ELEVATION A-A

R J G Architecture Ltd For All Your Architectural Design Requirements	Project Woolford Trading Estate Bury Greater Manchester		
	Design Title Existing and Proposed Elevation A-A		
	Design No 01636/SK/03	Rev	
1. Please refer to the following for reference to notes. 2. All dimensions to be checked on site. 3. This drawing remains the copyright of the architect and may not be copied without prior consent.	Drawn by C.S	Scale 1:100	Date Oct '22