




1 Front - Existing
1 : 100



2 Left Side - Existing
1 : 100




3 Rear - Existing
1 : 100

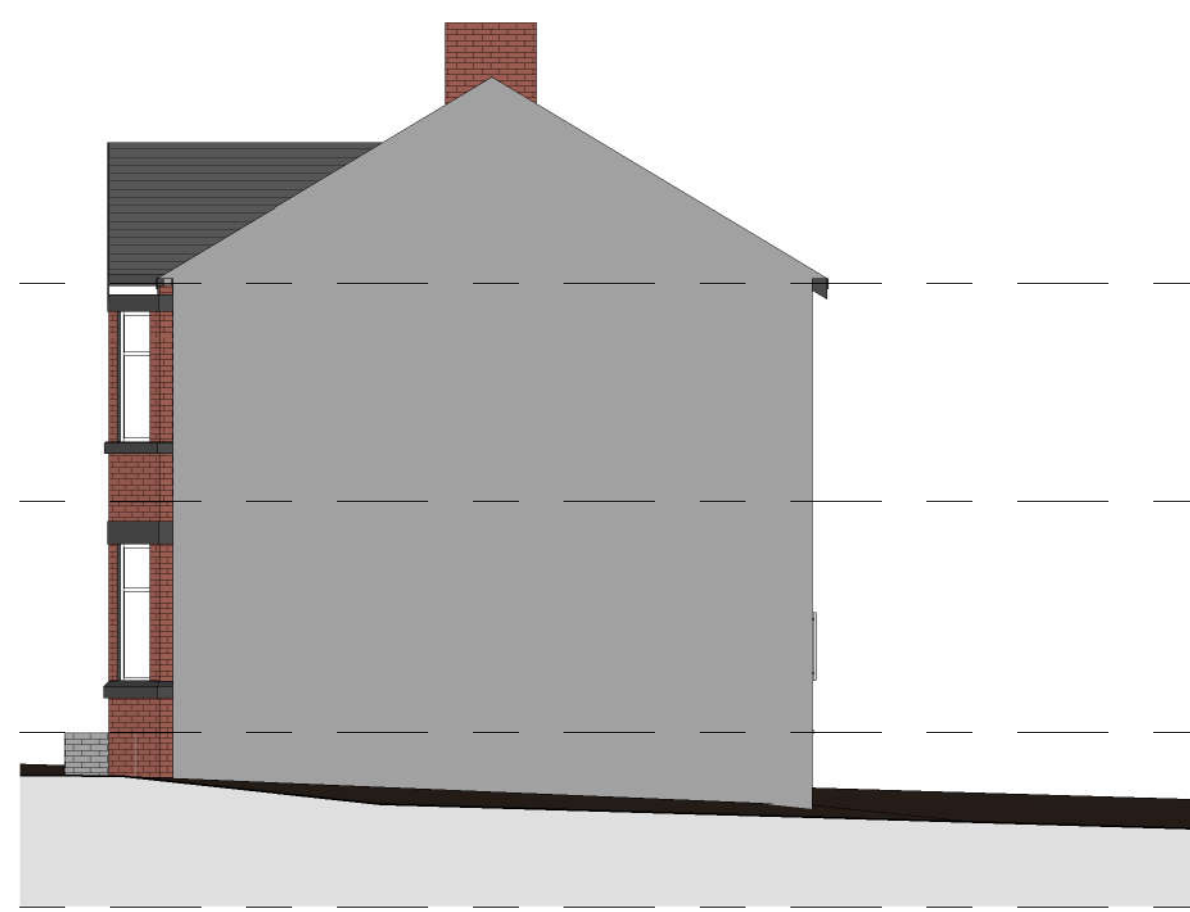

4 Right Side - Existing
1 : 100




5 Front - Proposed
1 : 100

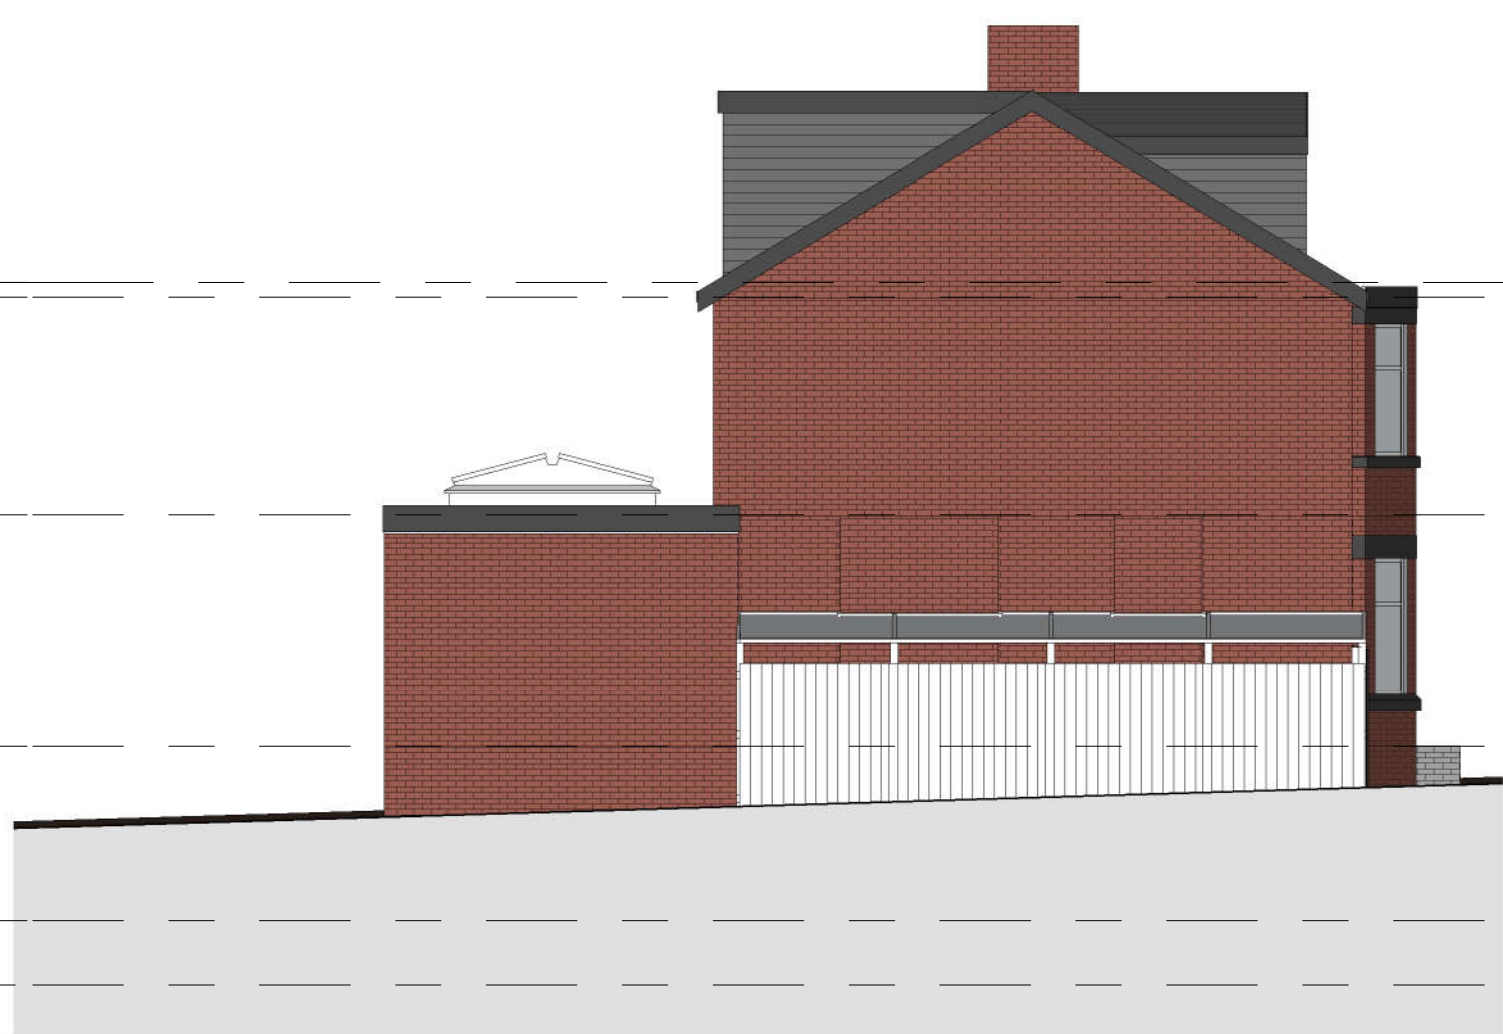

6 Left Side - Proposed
1 : 100



7 Rear - Proposed
1 : 100

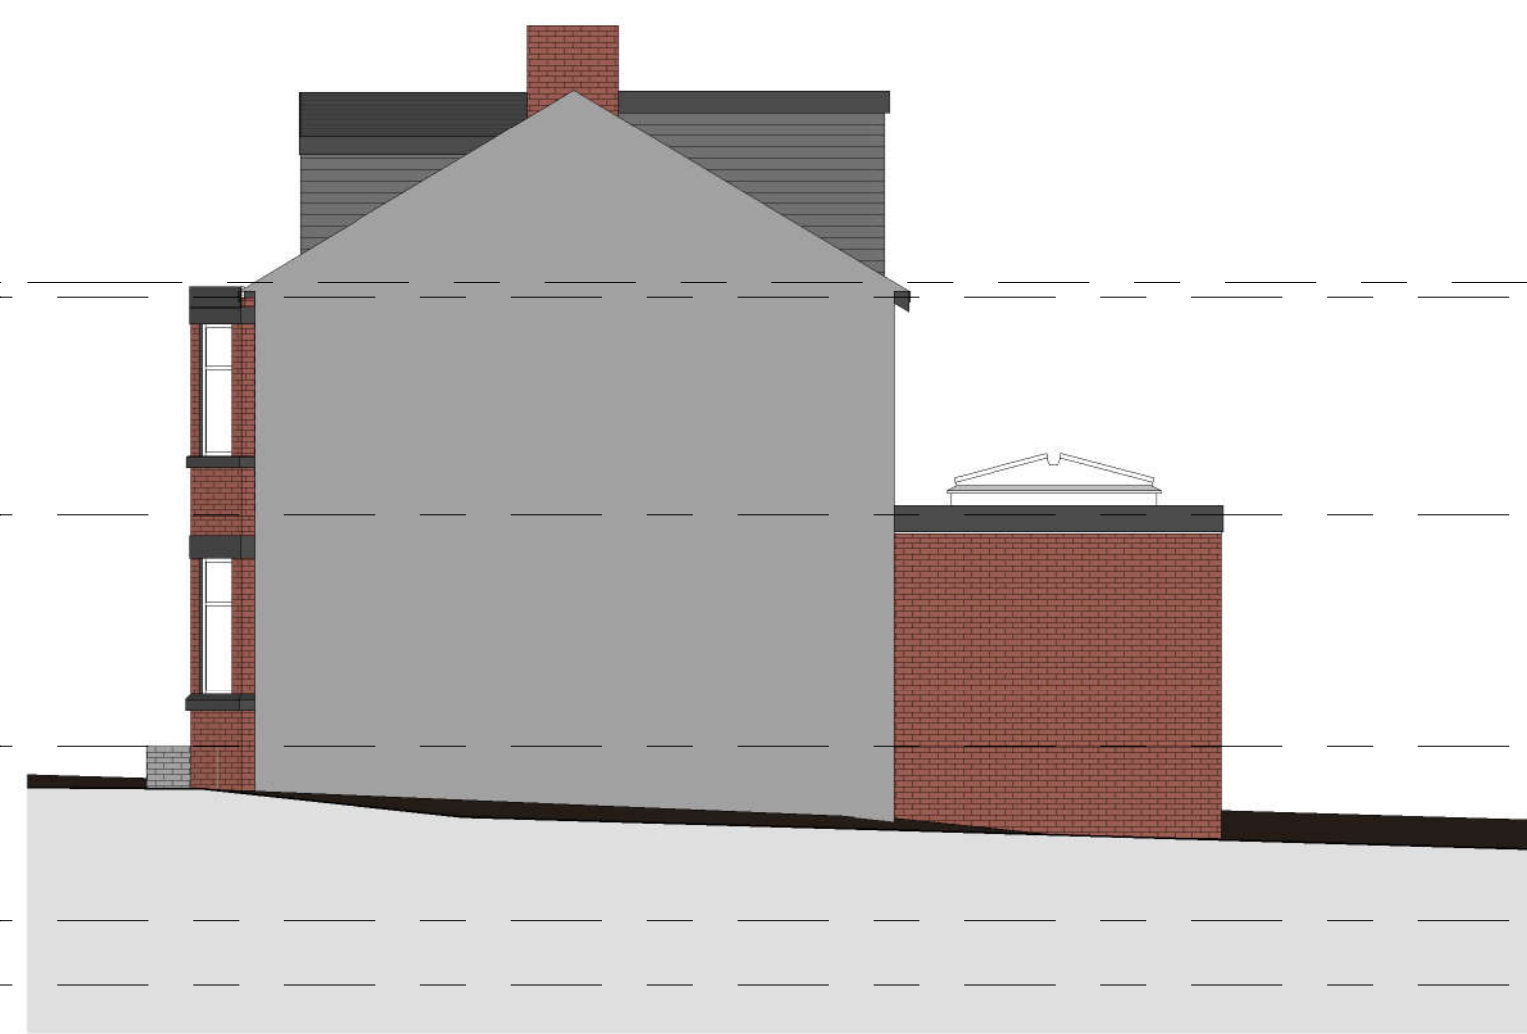

8 Right Side - Proposed
1 : 100

1	Revised Plans	19/12/2022
No.	Description	Date

PROJECT		41 Brooklands Road	
TITLE			
Existing & Proposed Elevations			
CLIENT			
Owen			
STATUS			
DESIGN			
DRAWN BY		DATE	SCALE (@ A1)
TP		12/12/2022	1 : 100
PROJECT NUMBER		DRAWING NUMBER	REV
GSS22128		004	1
GOLD SKETCH			
S T U D I O S			
www.goldsketch.co.uk		info@goldsketch.co.uk 0161 792 9595	
NOTES			
© COPYRIGHT ALL RIGHTS RESERVED. THIS DRAWING MUST NOT BE REPRODUCED WITHOUT PRIOR WRITTEN COMMENT. DRAWING TO BE USED FOR THE STATUS INDICATED ONLY. ALL DIMENSIONS ARE TO THE EXTERIOR FINISH UNLESS OTHERWISE STATED. LEGISLATION, PLANNING CODES OF PRACTICE AND BRITISH STANDARDS. ALL DIMENSIONS ON THIS DRAWING ARE IN MILLIMETRES (UNLESS OTHERWISE STATED).			