



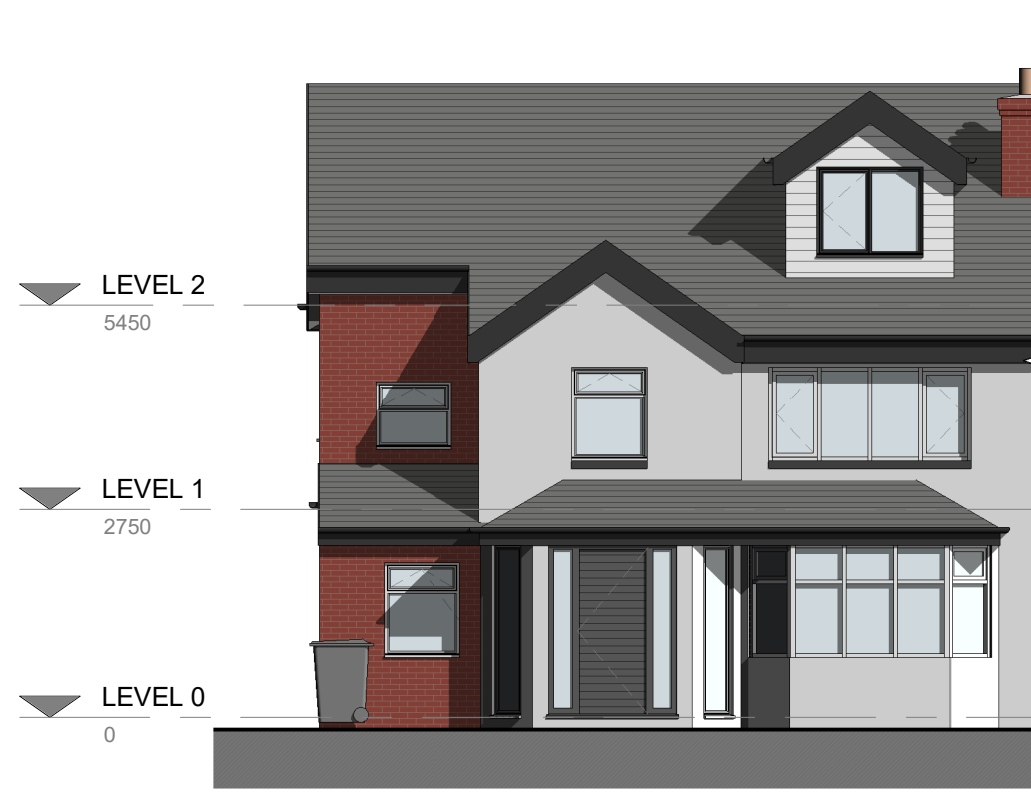


1. Front - Proposed
1:100

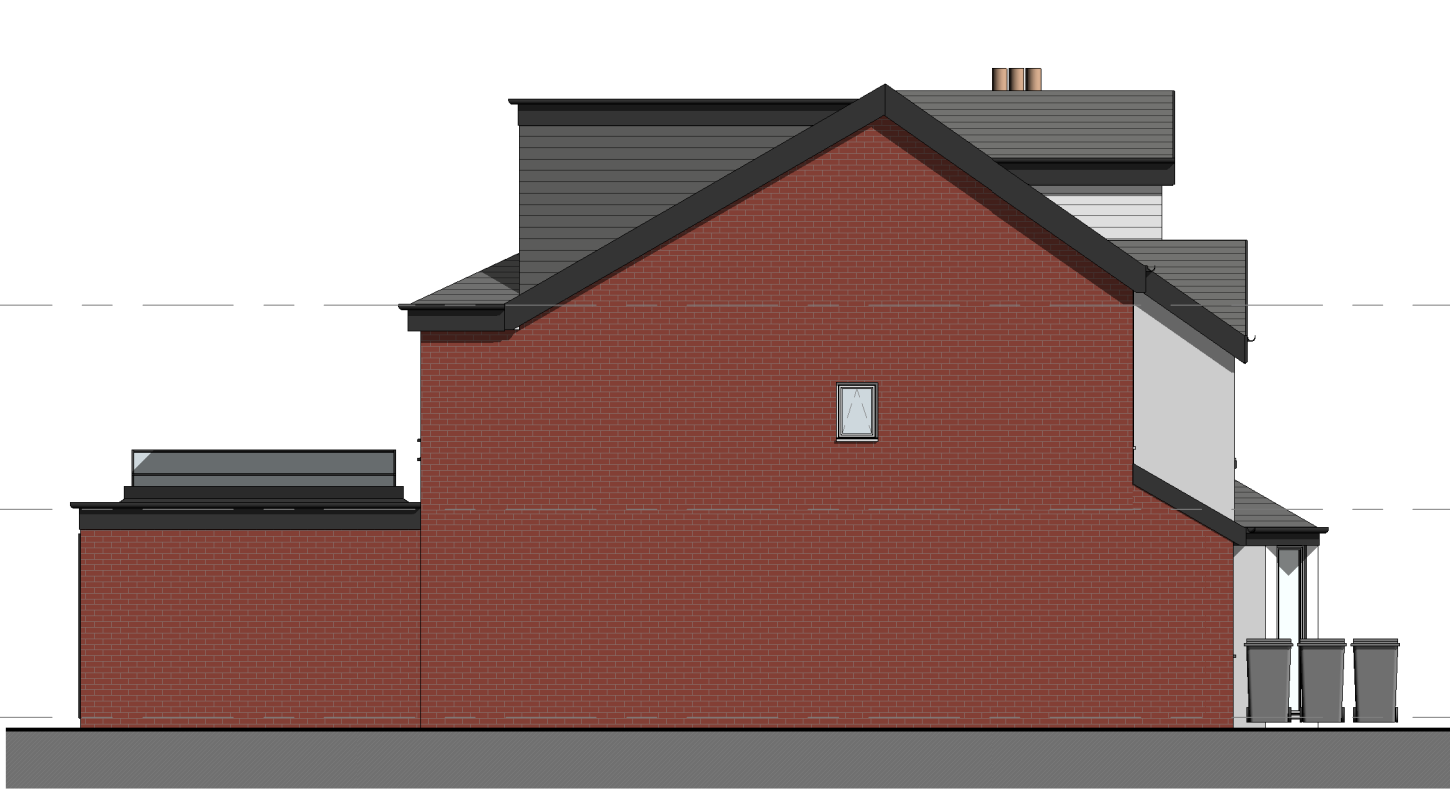


2. Left Side - Proposed
1:100




3. Rear - Proposed
1:100

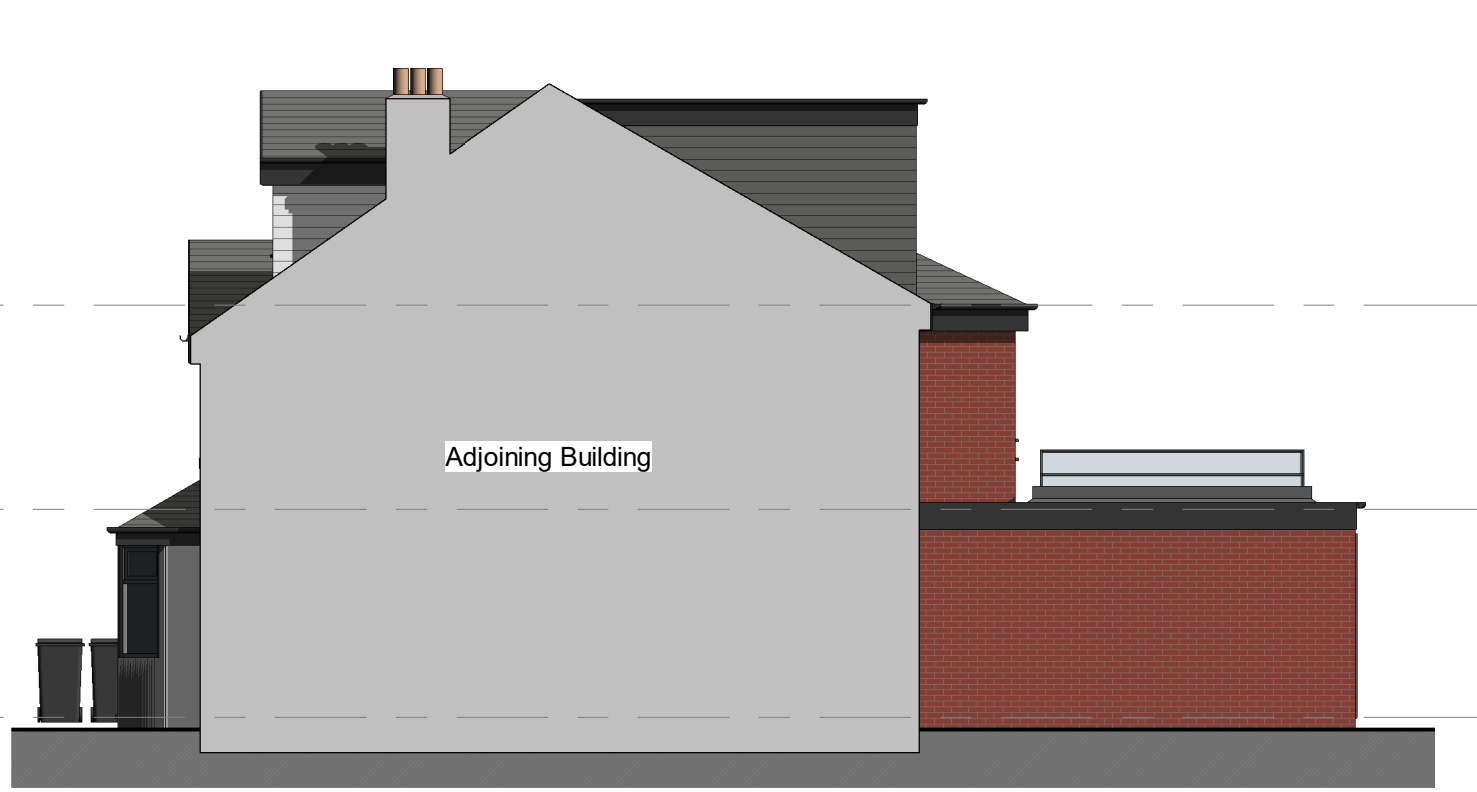


4. Right Side - Proposed
1:100

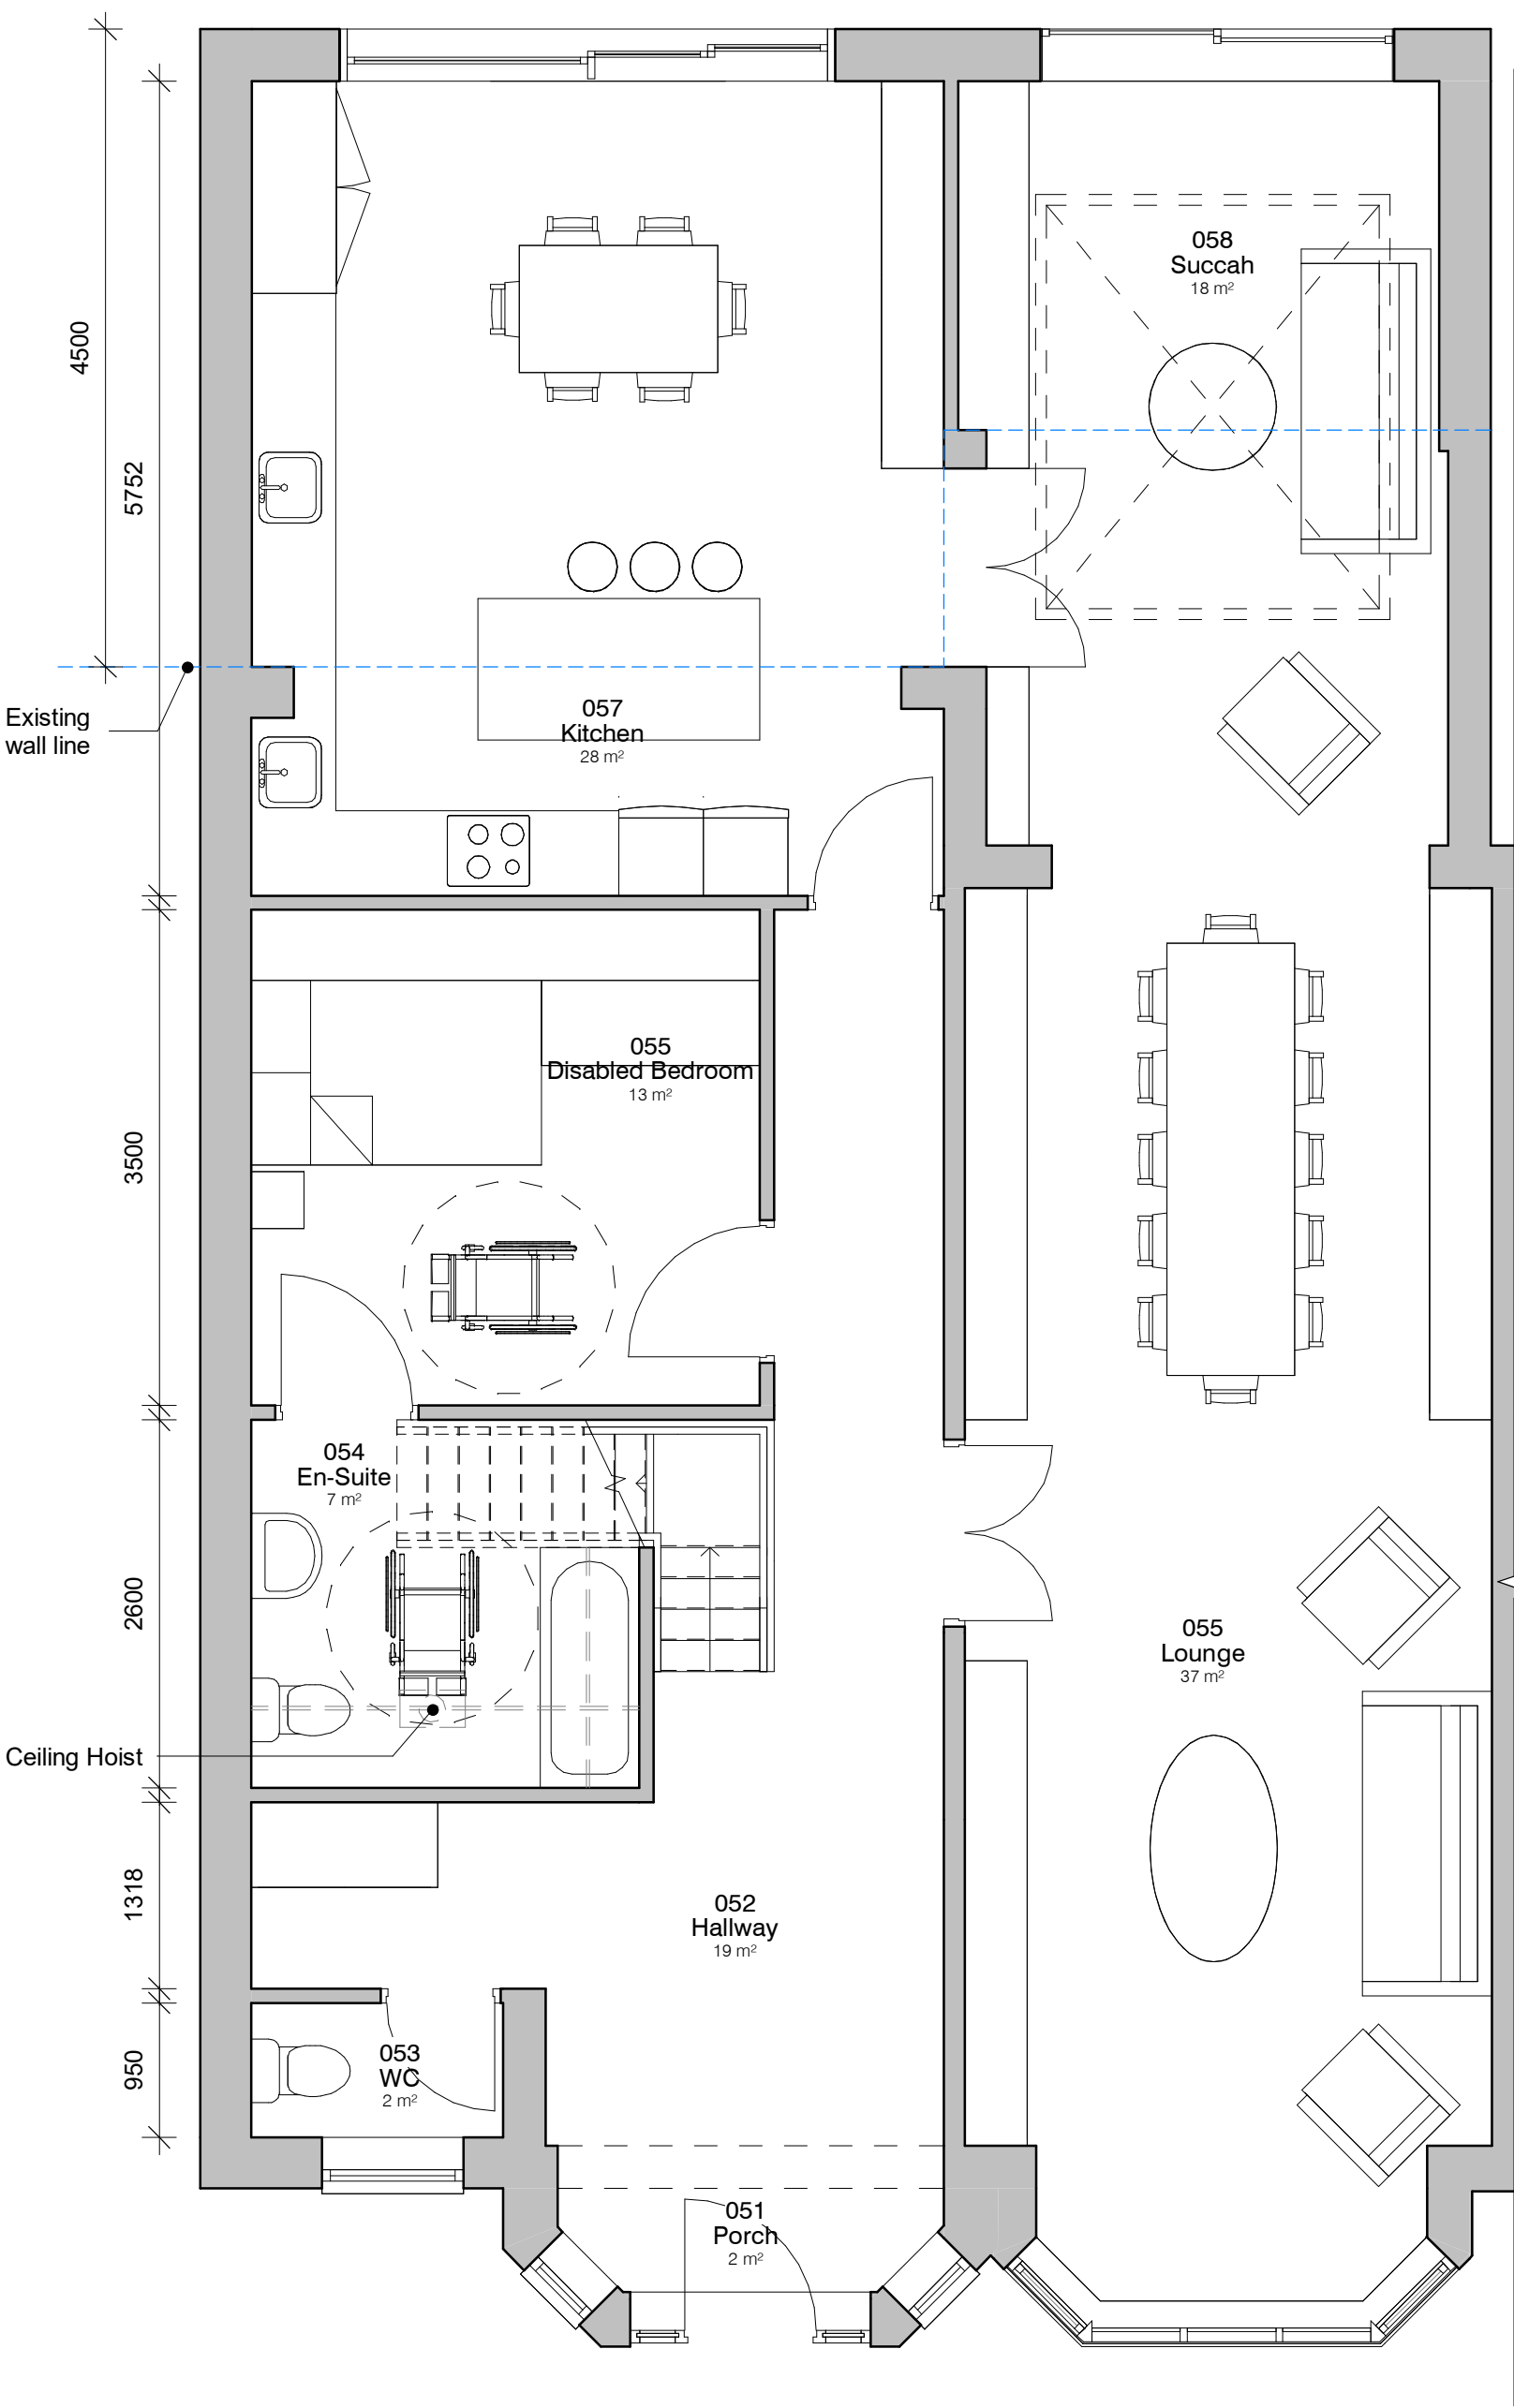


5. Level 0 - GA Proposed
1:50

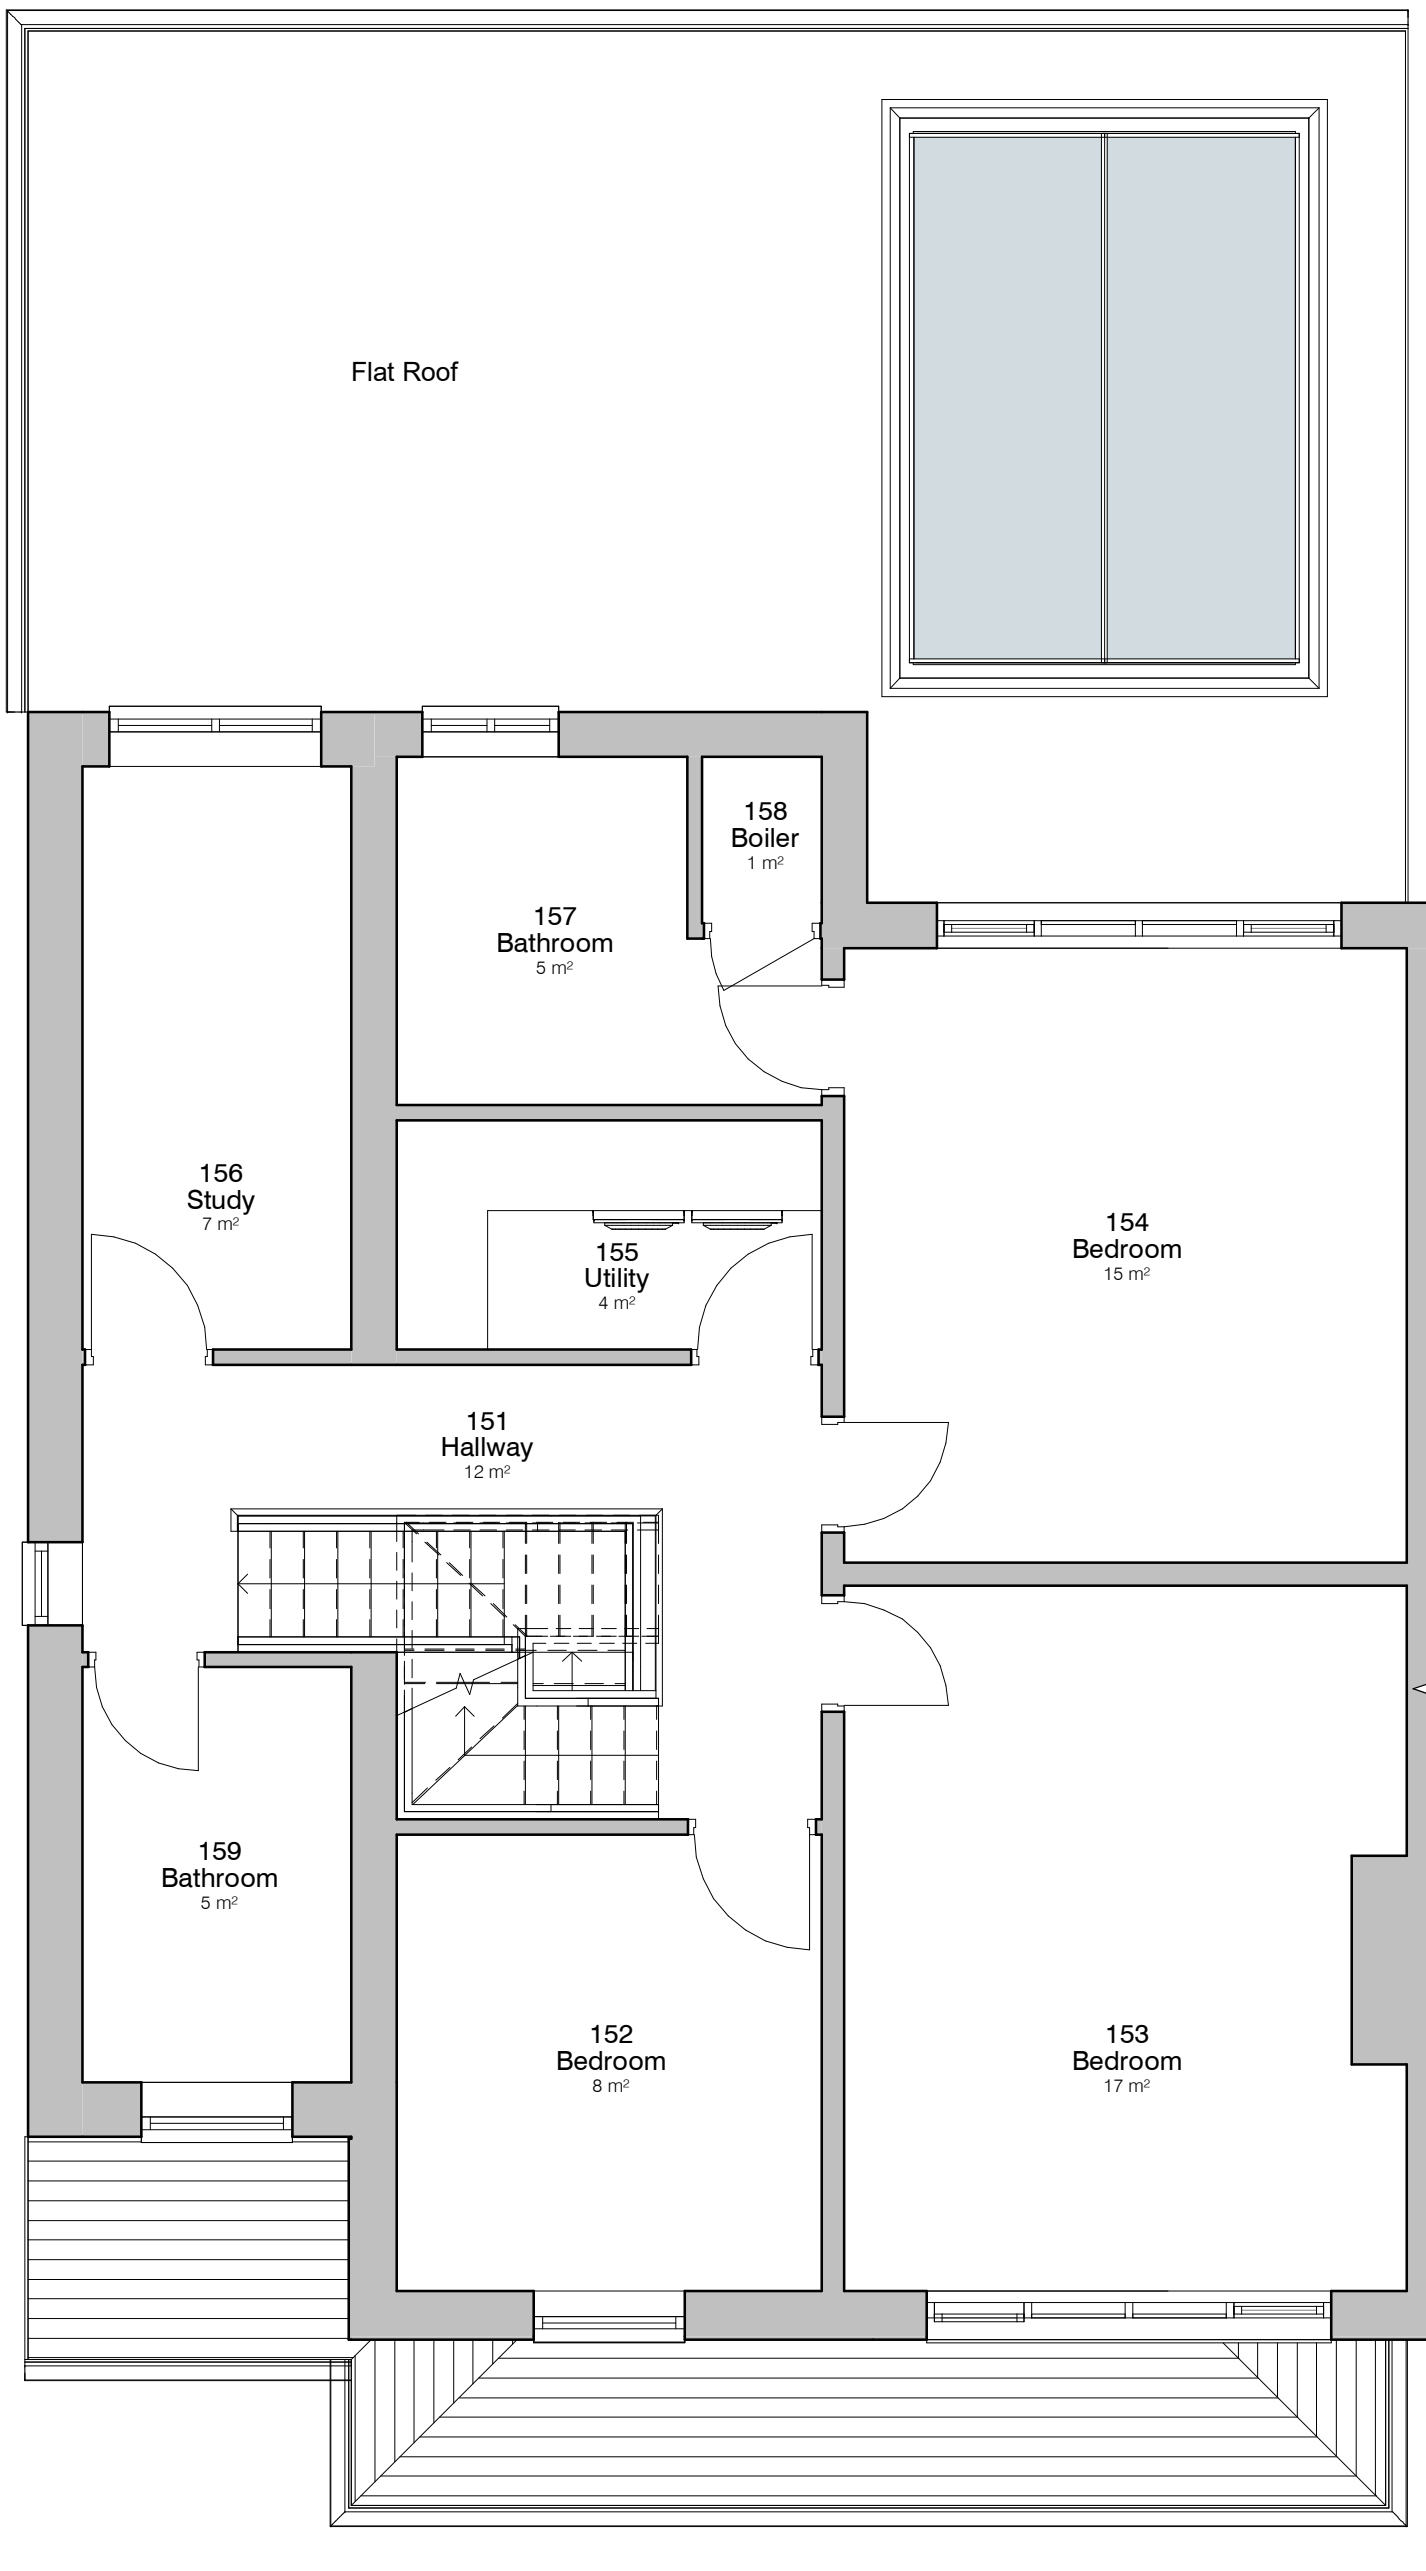

6. Level 1 - GA Proposed
1:50

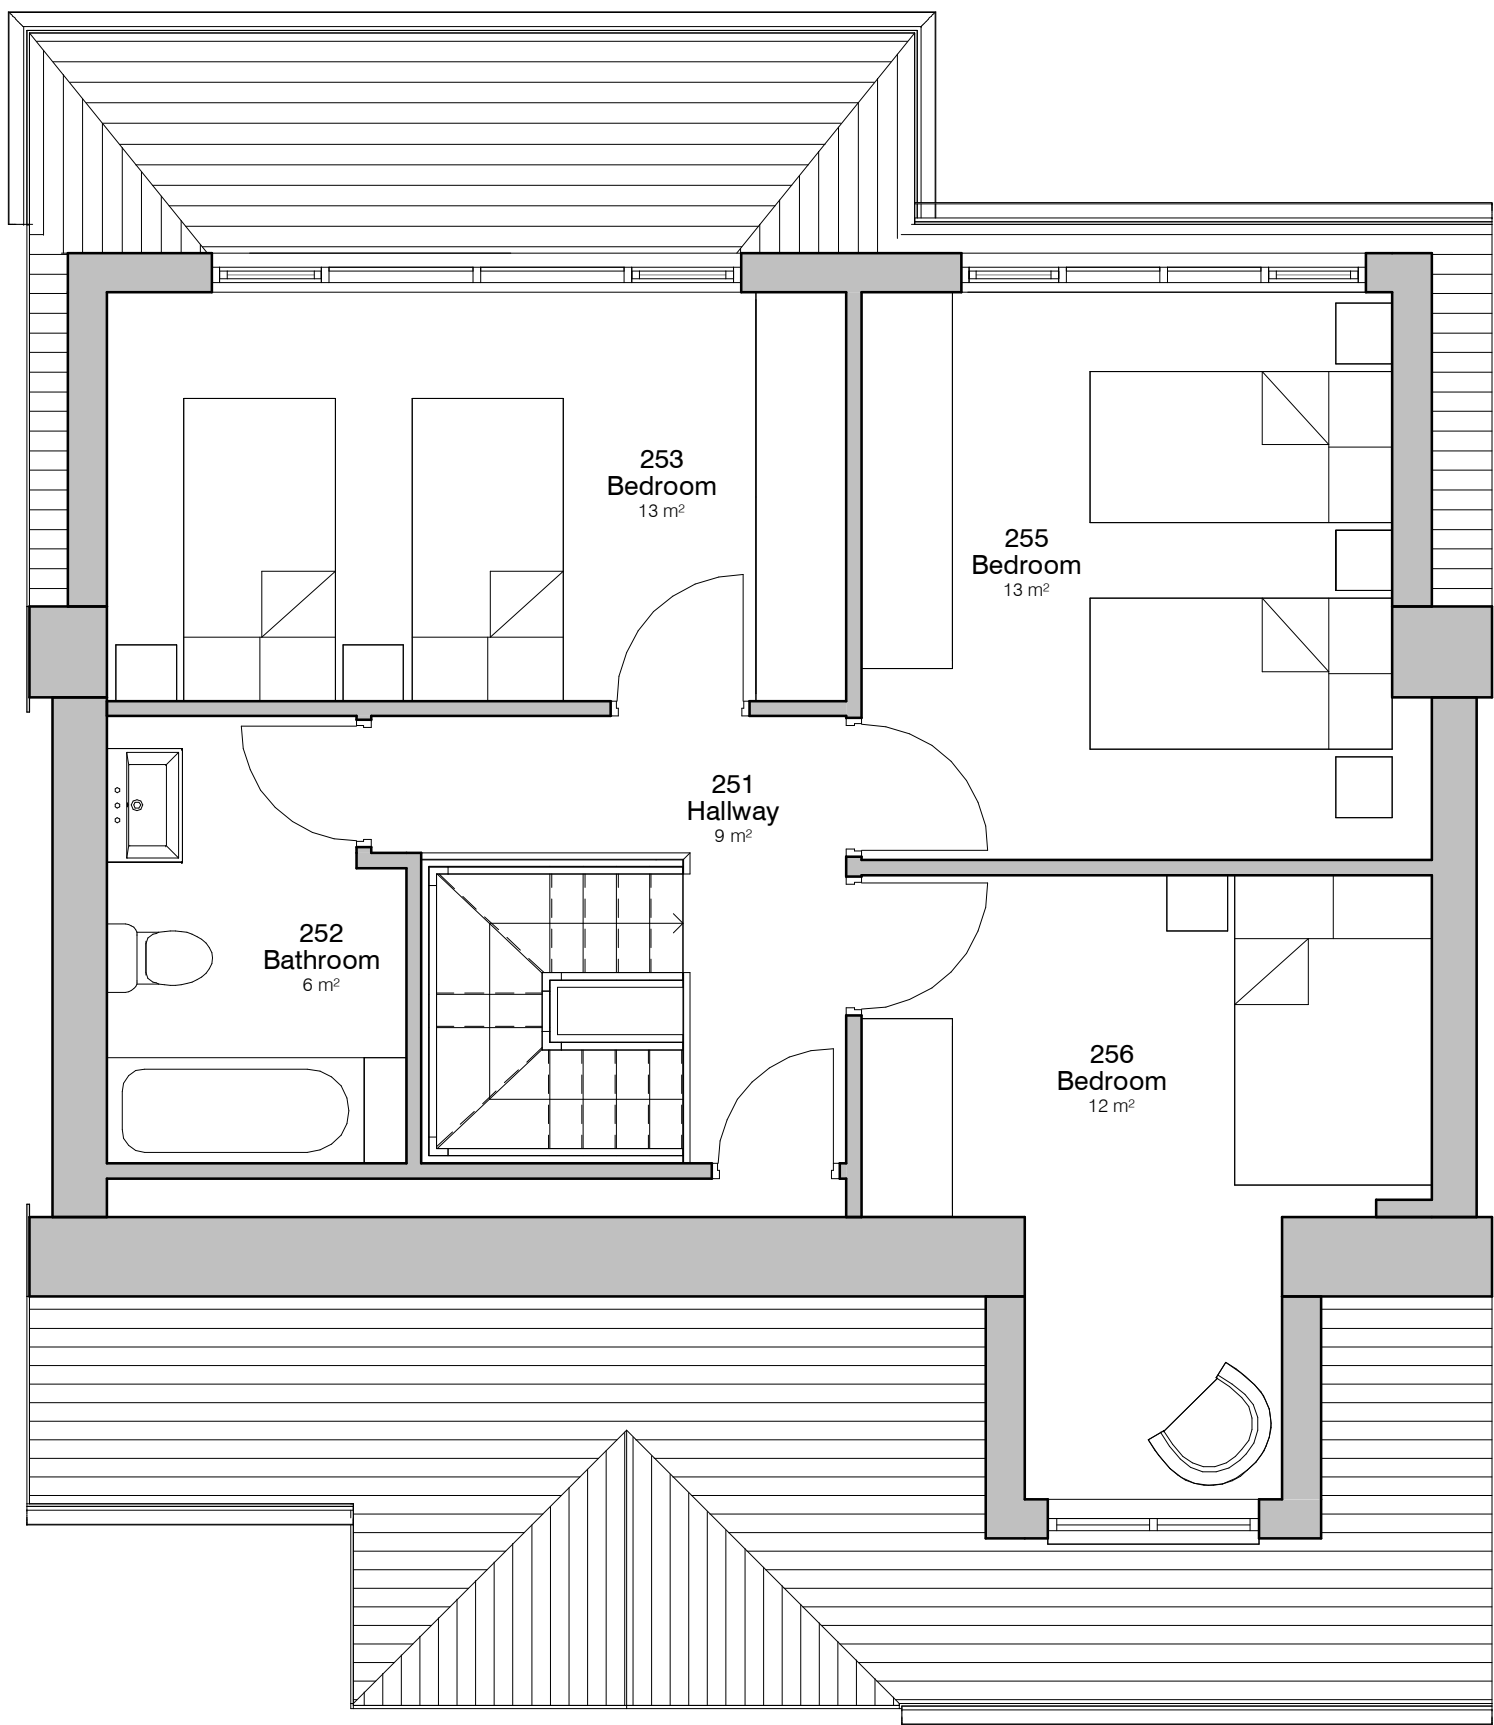

7. Level 2 - GA Proposed
1:50

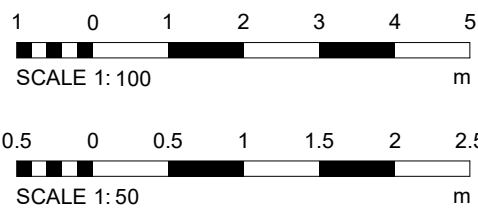

PROJECT	10 Cranbrook	DATE	25 FEB 25	DRAWN BY	CW
CLIENT	Tolly Rosenberg	STATUS	PLANNING	REV	
TITLE	Proposed GA Plans and Elevations	PROJECT NO.	DA25007.	DRAWING NO.	003.
NOTES	THIS DRAWING MUST NOT BE REPRODUCED WITHOUT WRITTEN CONSENT. ALL DIMENSIONS AND MATERIALS SHALL BE CHECKED AND CONFIRMED IN THE FIELD AND CORRECTED TO BE IN ACCORDANCE WITH THE CURRENT STATUTORY LEGISLATION, RELEVANT CODES OF PRACTICE AND PRECEDENT. ALL DIMENSIONS ON THIS DRAWING ARE IN MILLIMETRES UNLESS OTHERWISE STATED.				