


1. Front - Existing
1 : 100

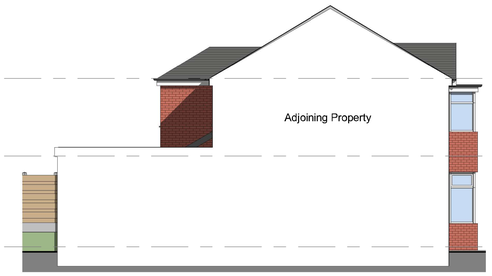


2. Left Side - Existing
1 : 100




3. Rear - Existing
1 : 100



4. Right Side - Existing
1 : 100

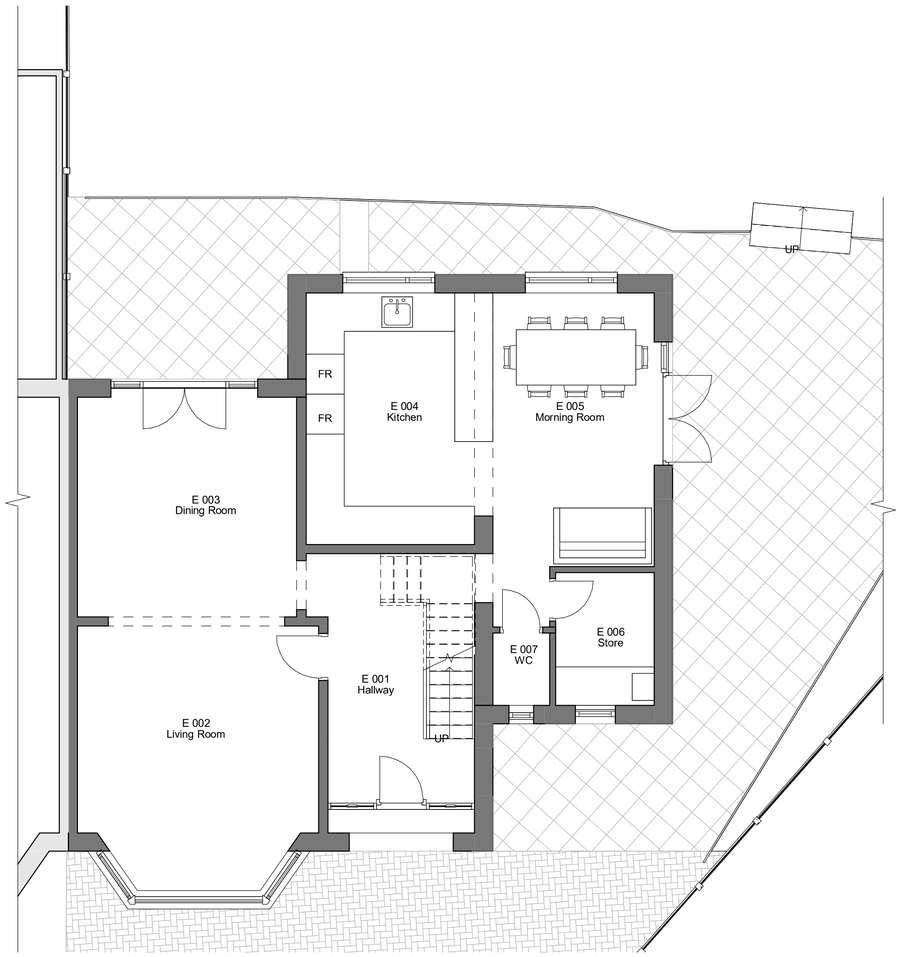

5. Level 0 - Existing
1 : 50

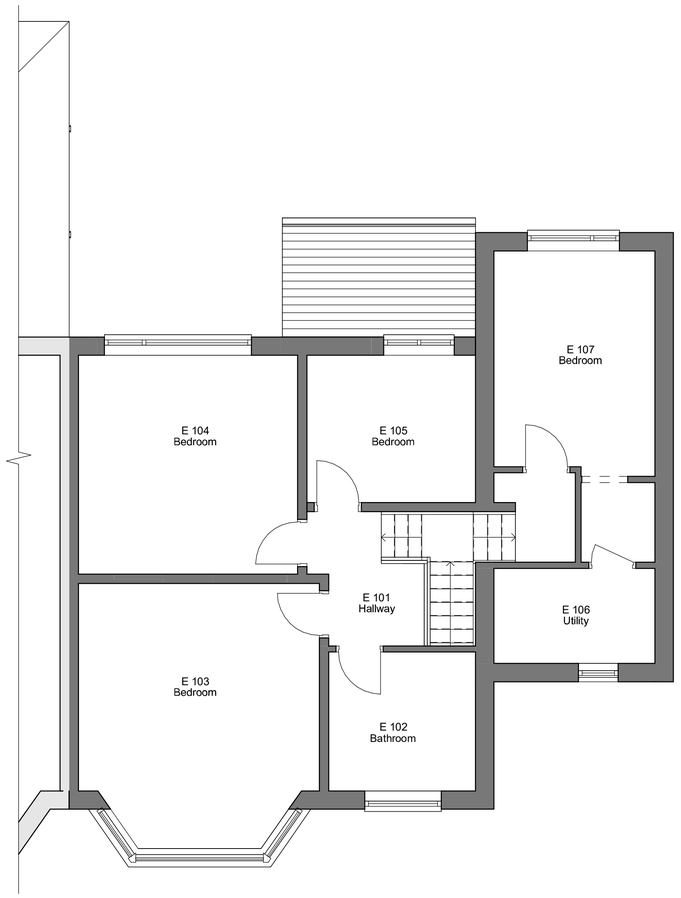

6. Level 1 - Existing
1 : 50

0.5 0 0.5 1 1.5 2 2.5
SCALE 1: 50 m

REV DESCRIPTION BY DATE

RADNOR ARCHITECTURE PLANNING & DESIGN
office@radnorarchitecture.co.uk

PROJECT: 6 Holmfield Avenue

PROJECT NO.	RA24016
CLIENT	M Hibbert
DATE	29 NOV 2023
DRAWN BY	ER
TITLE	Existing Plans and Elevations
SHEET NO.	REV.
002.	
SCALE @ A1	As indicated

NOTES

© COPYRIGHT - ALL RIGHTS RESERVED. NO PART OF THIS PUBLICATION MAY BE REPRODUCED, STORED IN A RETRIEVAL SYSTEM OR TRANSMITTED WITHOUT PERMISSION FROM THE DESIGNER. ALL DIMENSIONS AND SETTING OUT ARE TO BE CHECKED AND CONFIRMED ON SITE BEFORE COMMENCEMENT OF WORK. ANY DISCREPANCIES TO BE REPORTED TO THE DESIGNER BEFORE COMMENCEMENT OF ANY WORK. ALL WORK AND MATERIALS TO BE IN ACCORDANCE WITH CURRENT STATUTORY LEGISLATION, RELEVANT CODES OF PRACTICE AND BRITISH STANDARDS. ALL DIMENSIONS ARE IN MILLIMETRES UNLESS STATED OTHERWISE.