


Key
— Application Boundary

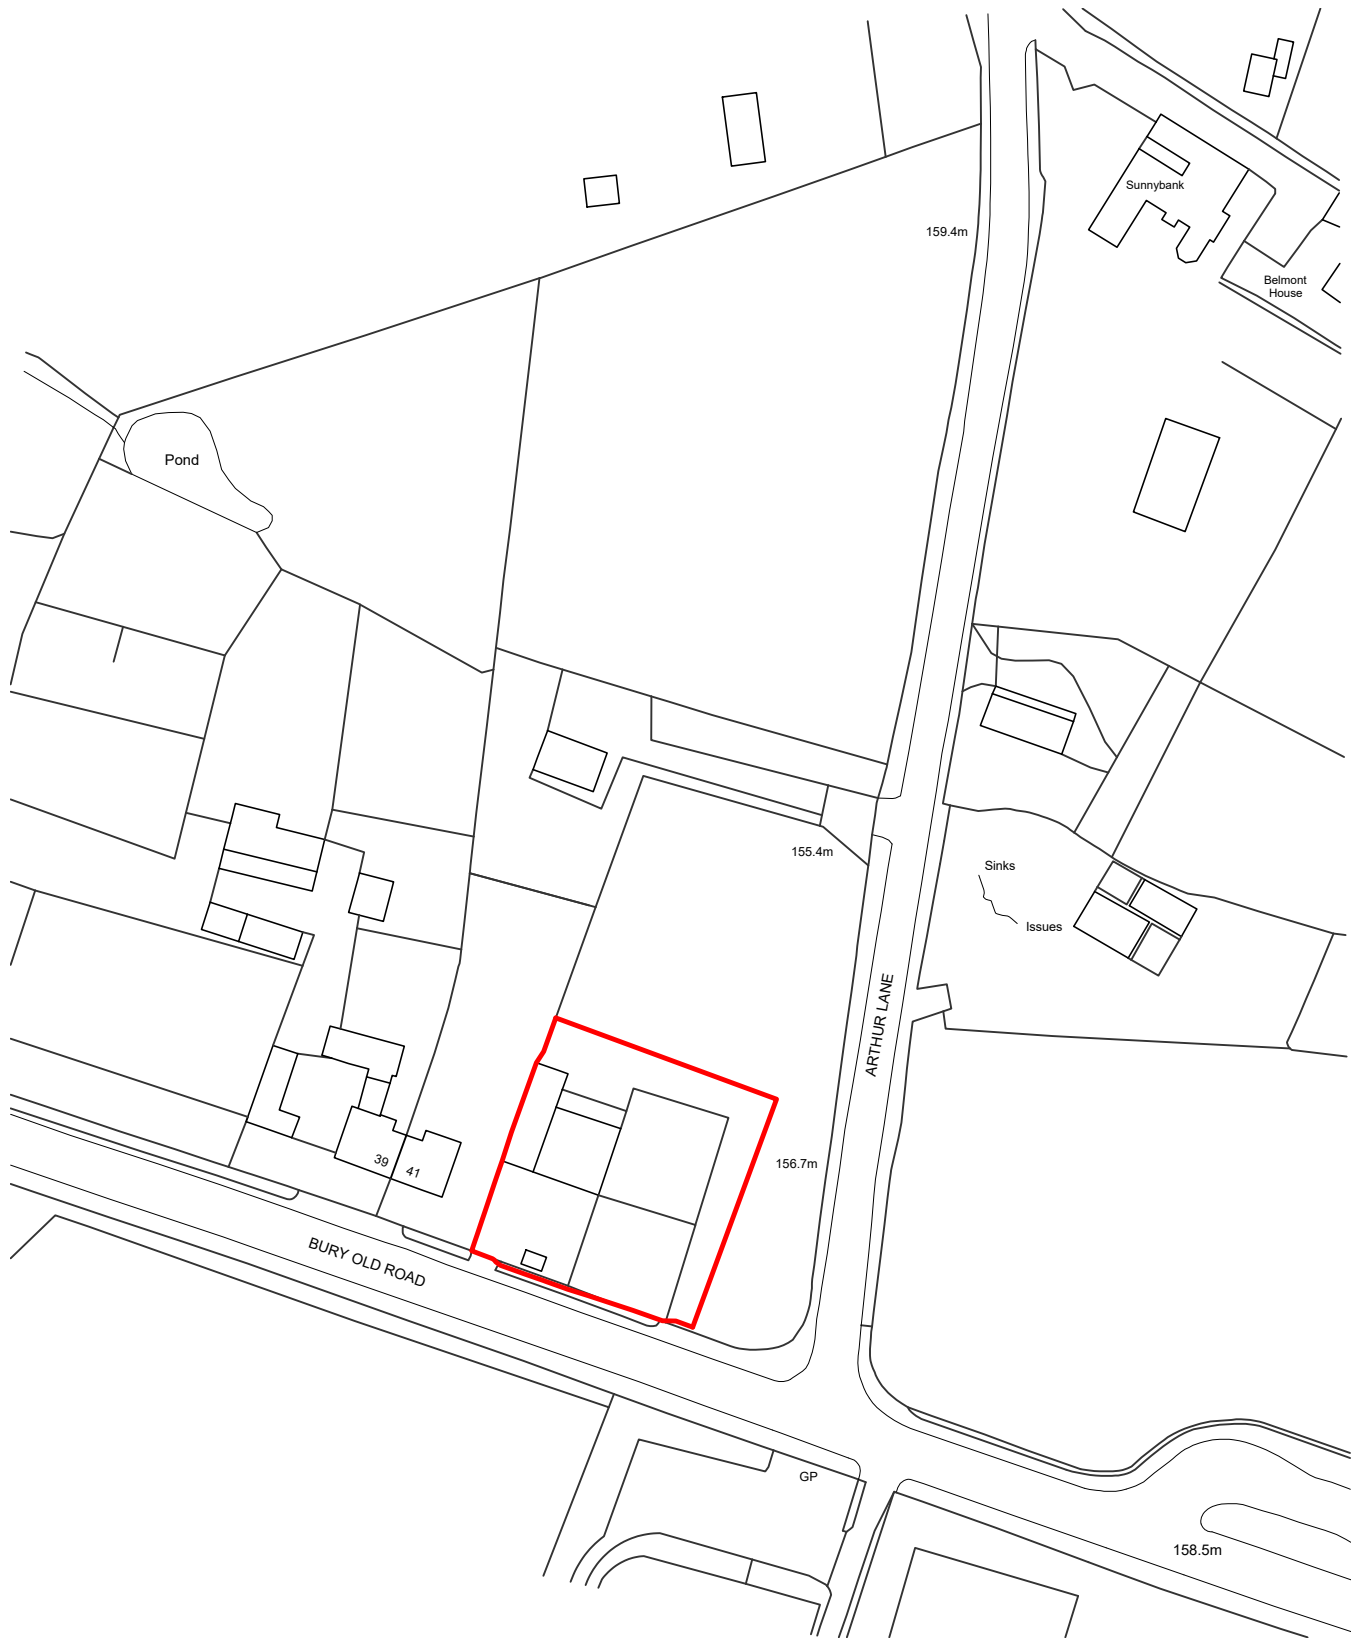

 RIBA | Chartered Practice

Project Name
Bury Old Road
BL2 5PF
Location Plan
01

Rev --

Project No. 108.20
Stage Planning Re-submission

Scale 1:1250 @ A4
Date July 2024

Drawn RP