



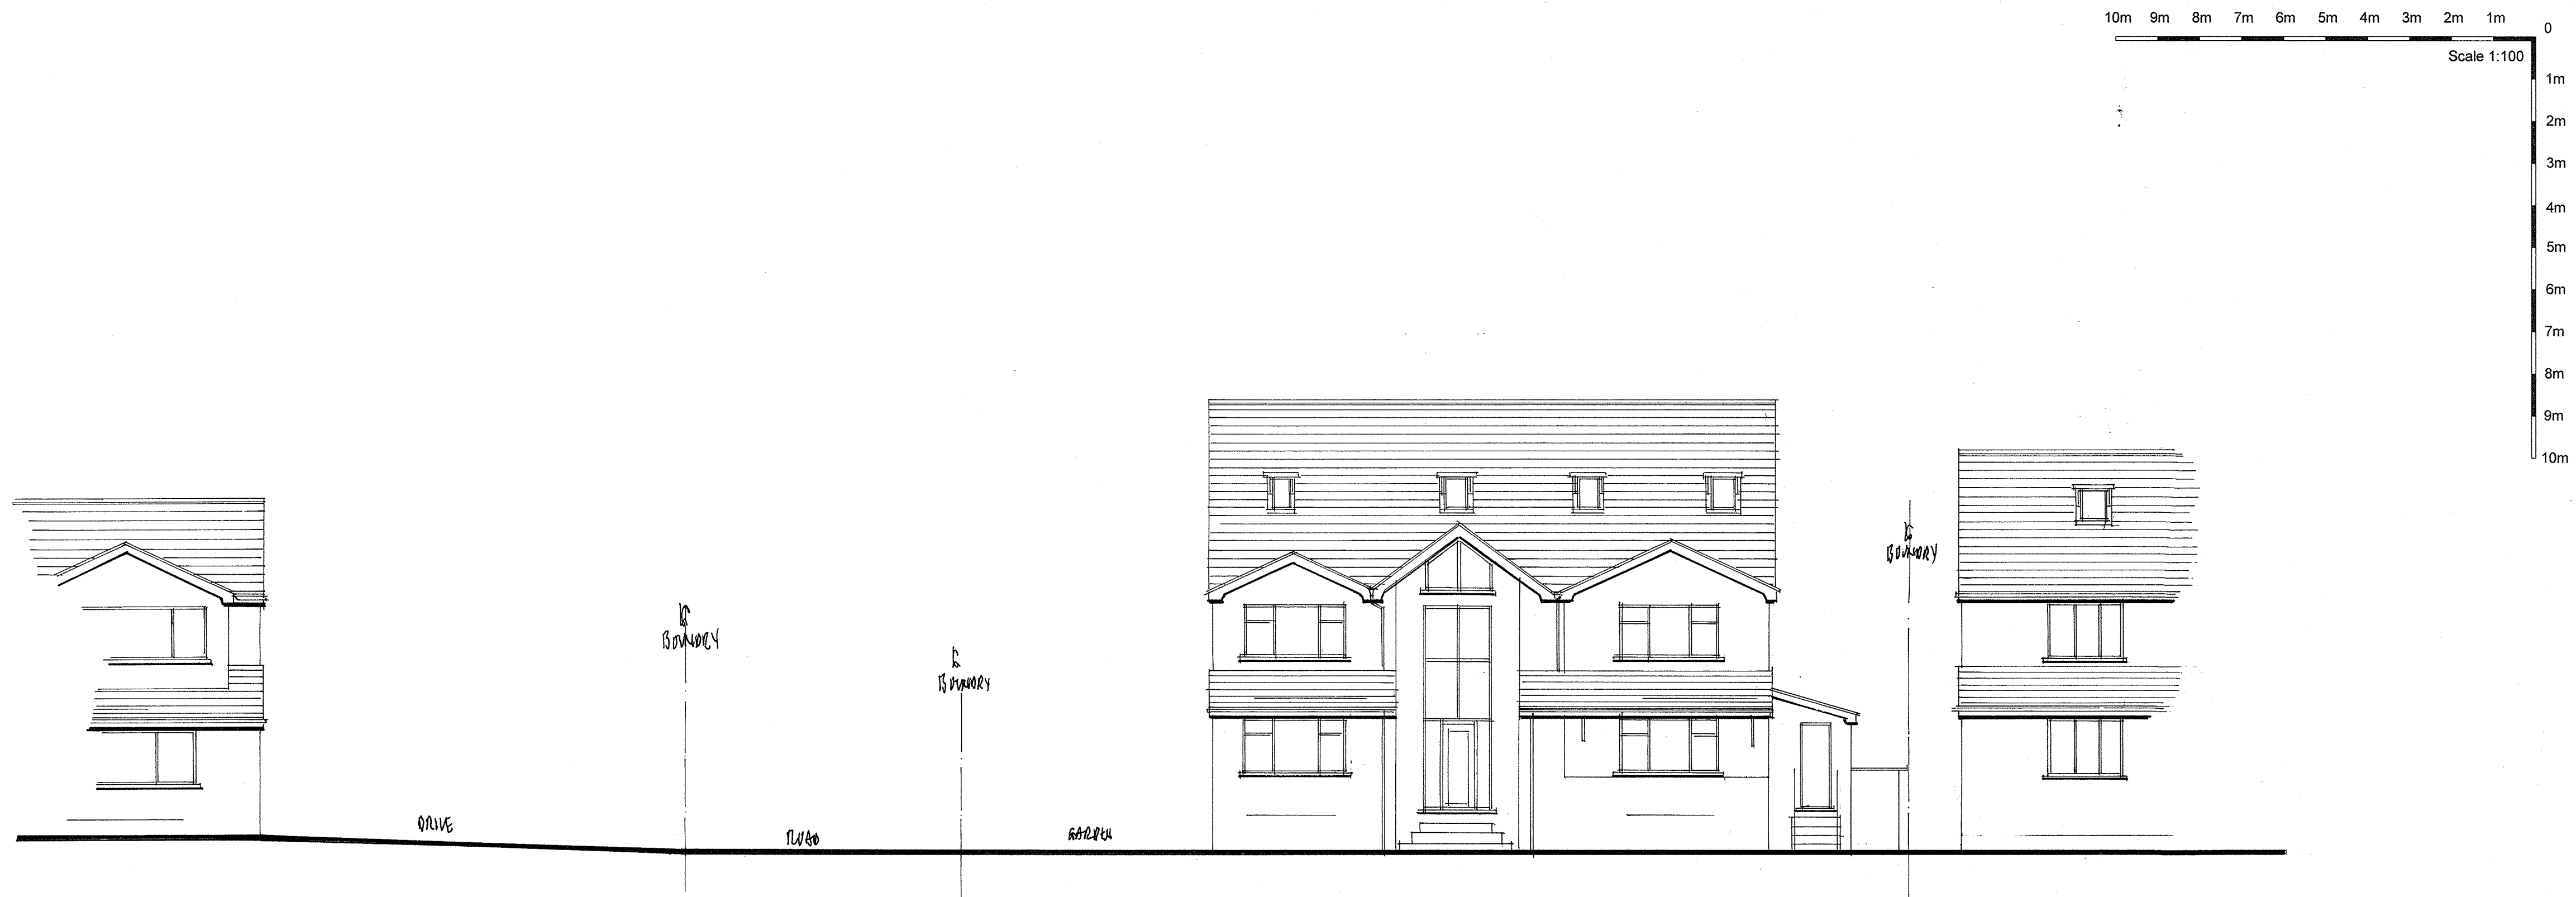

FRONT STREET VIEW ELEVATION
PROPOSED

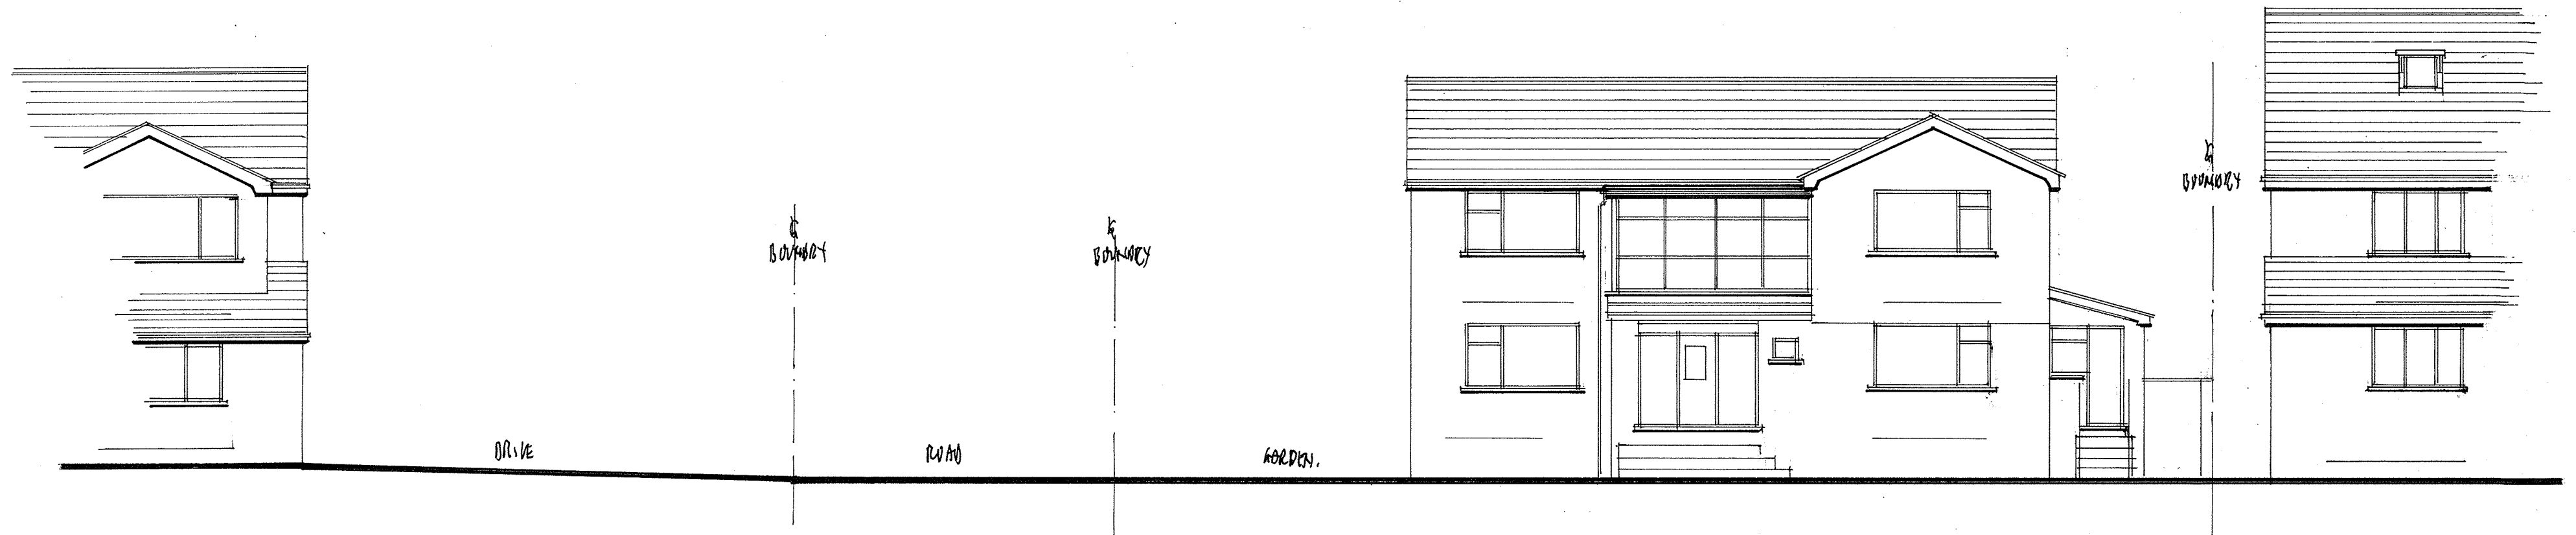

FRONT STREET VIEW ELEVATION
EXISTING

AMENDMENTS		DATE	
PROPOSED WORKS AT: 93 Simister Lane Prestwich Manchester. M25 2SU. FOR: Mr M. KHAN.			
CONTRACT No		SHEET SIZE A1	
Scale	Date	Dwg No	Rev No
1:100	Mar '24	2015-F	