

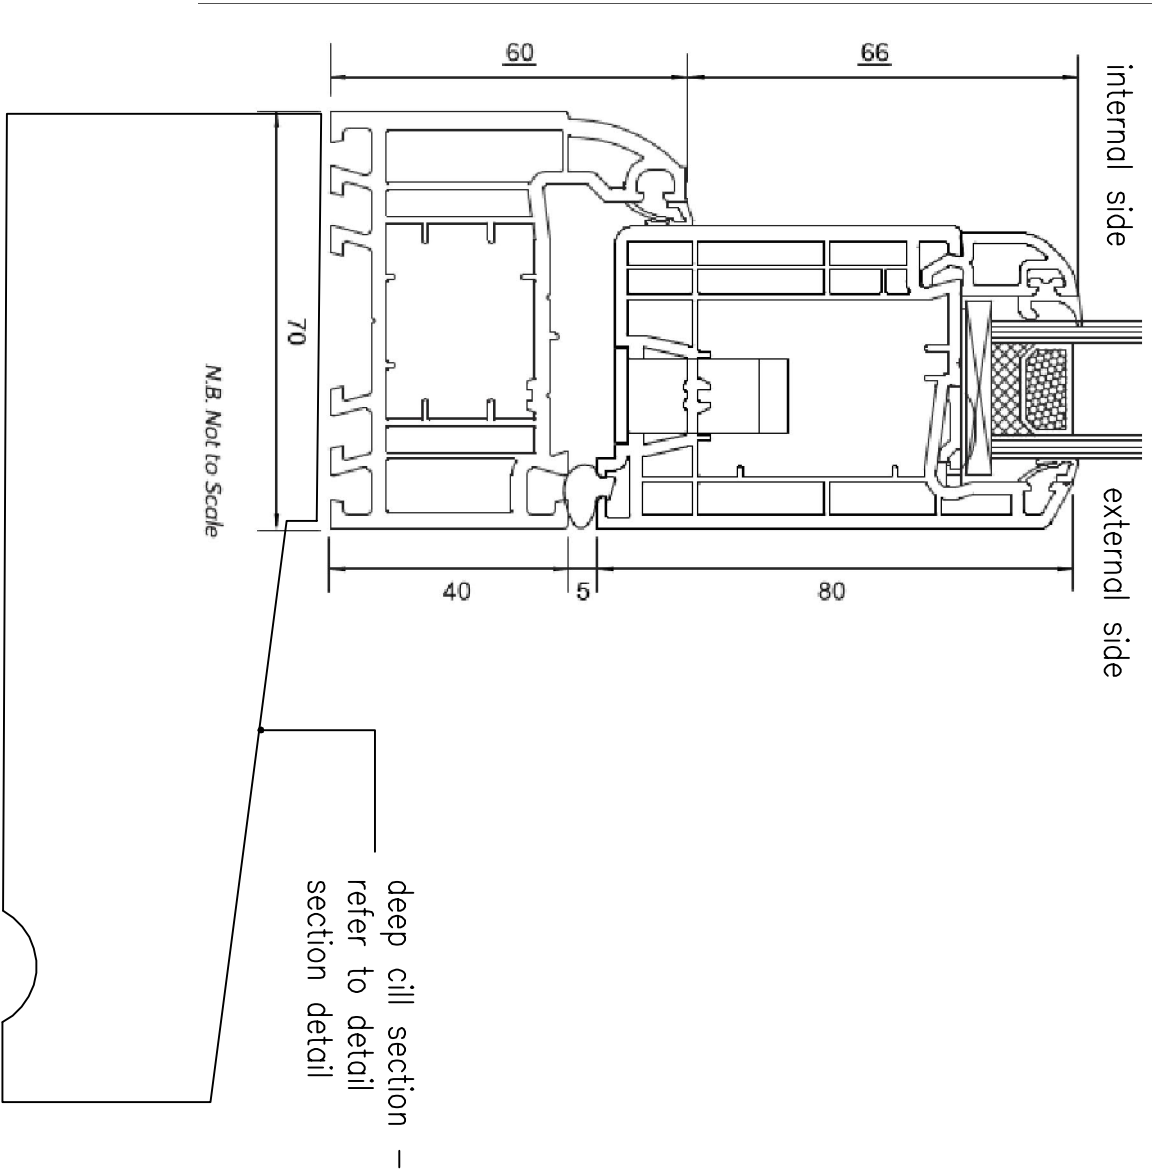
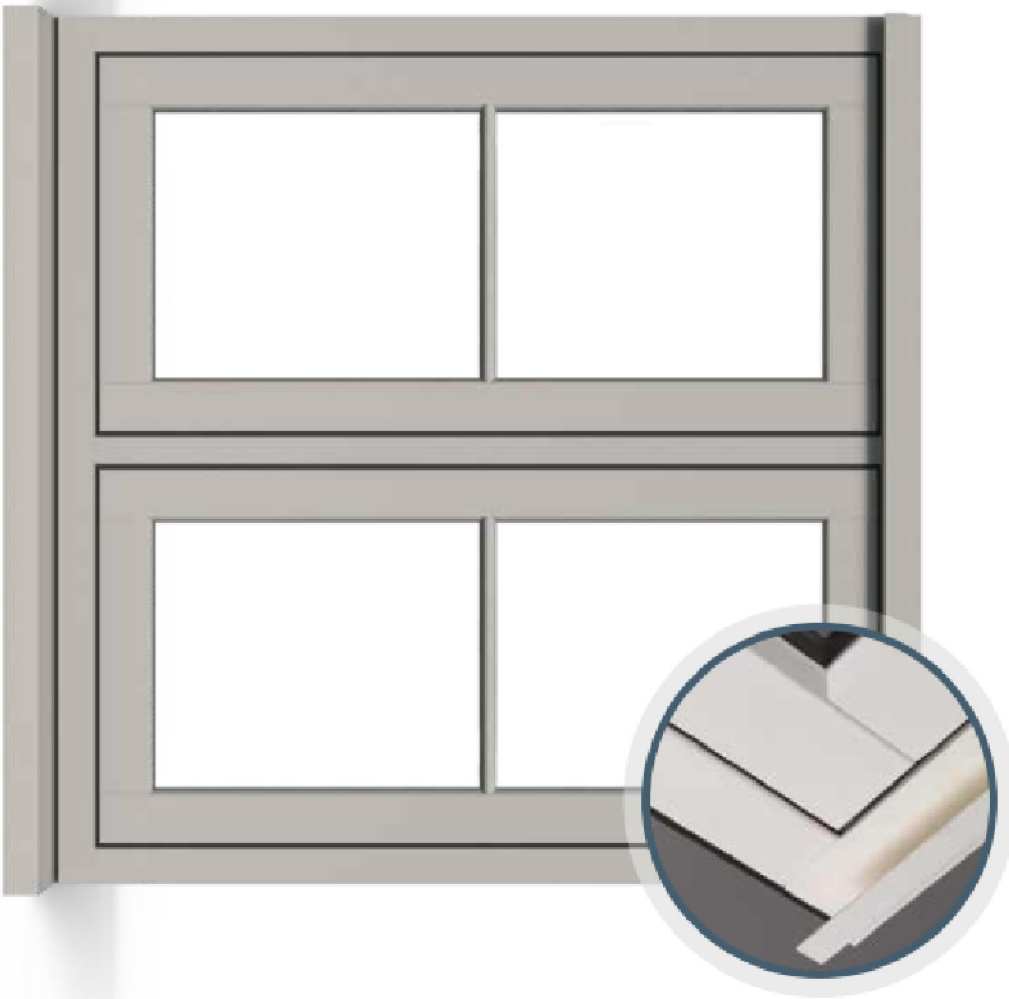
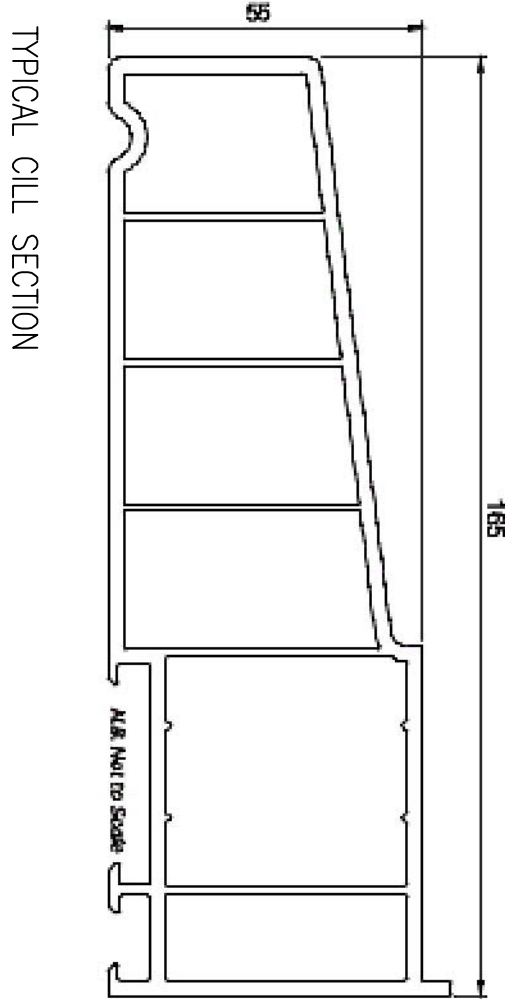
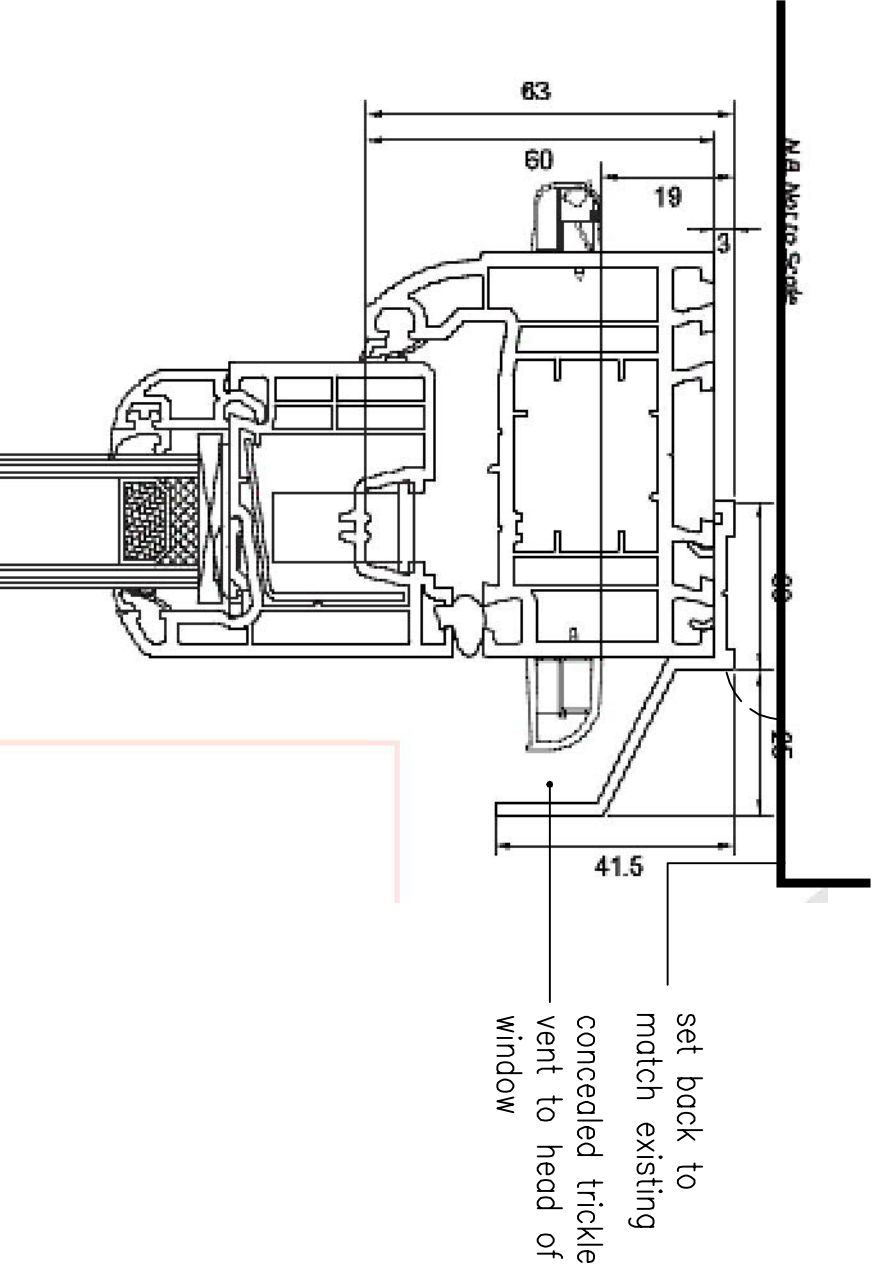
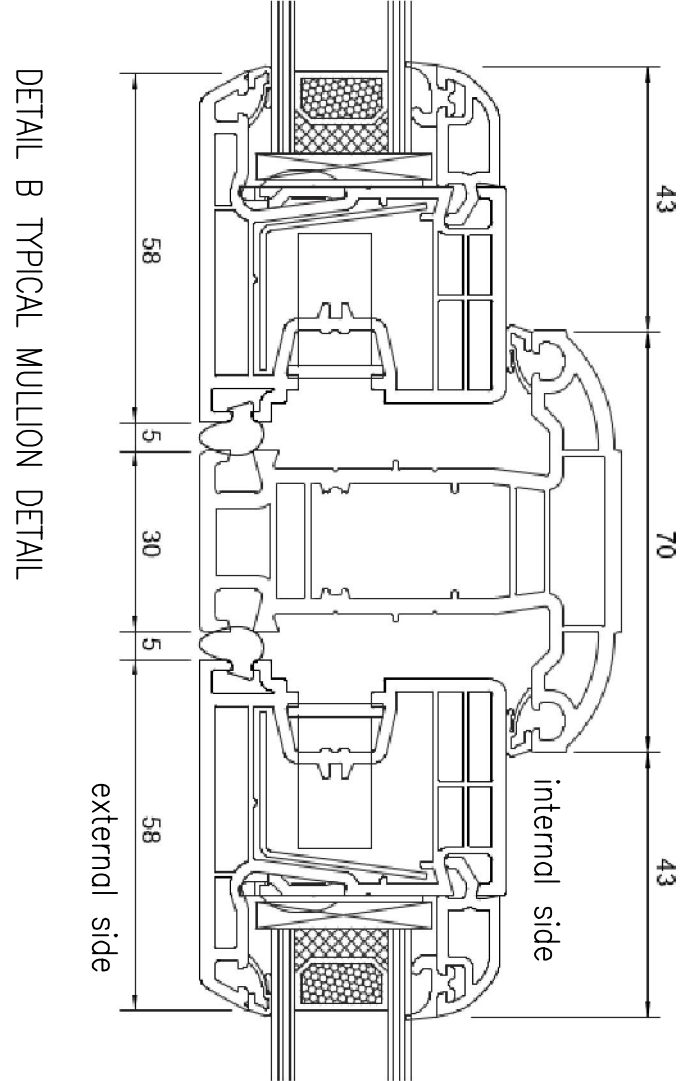
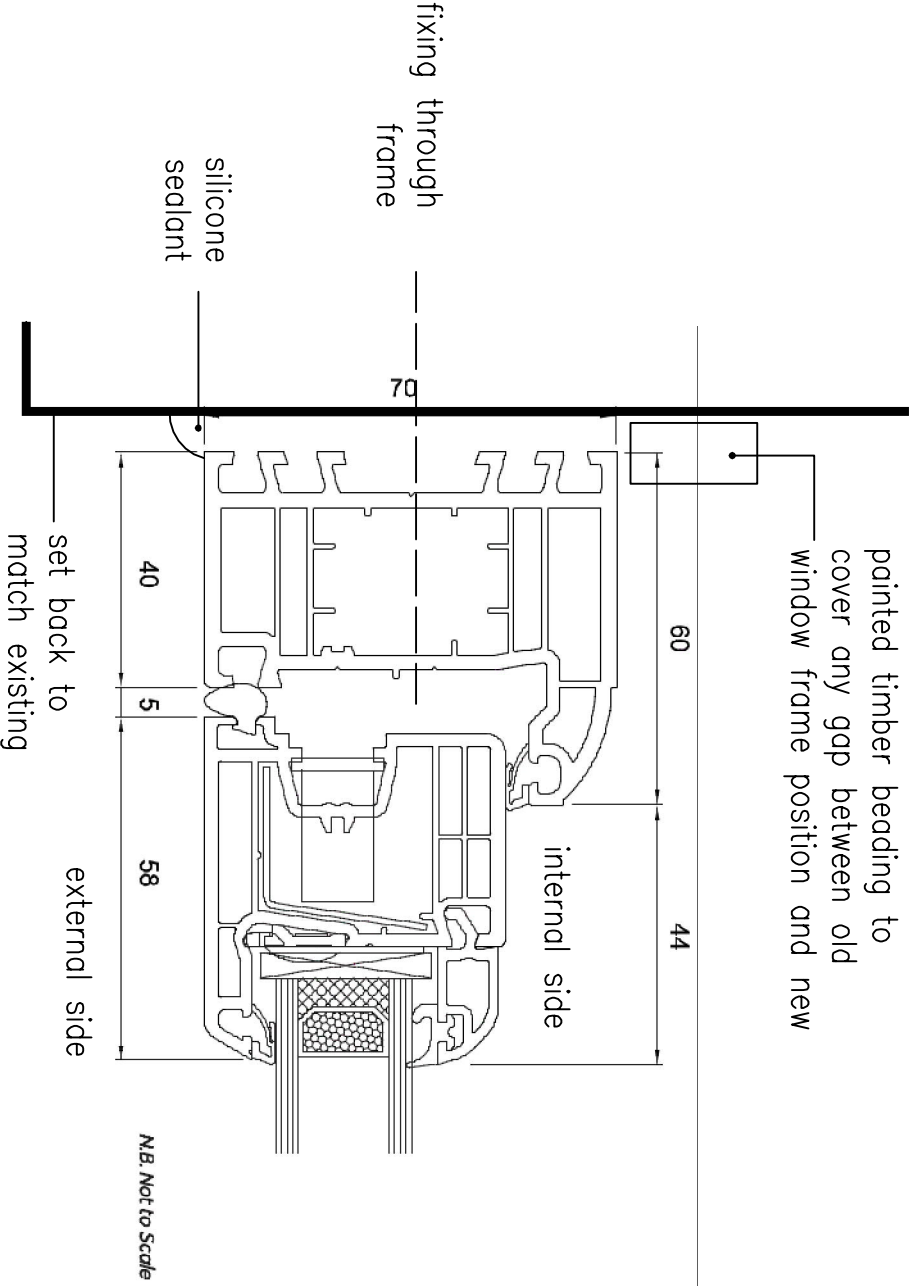
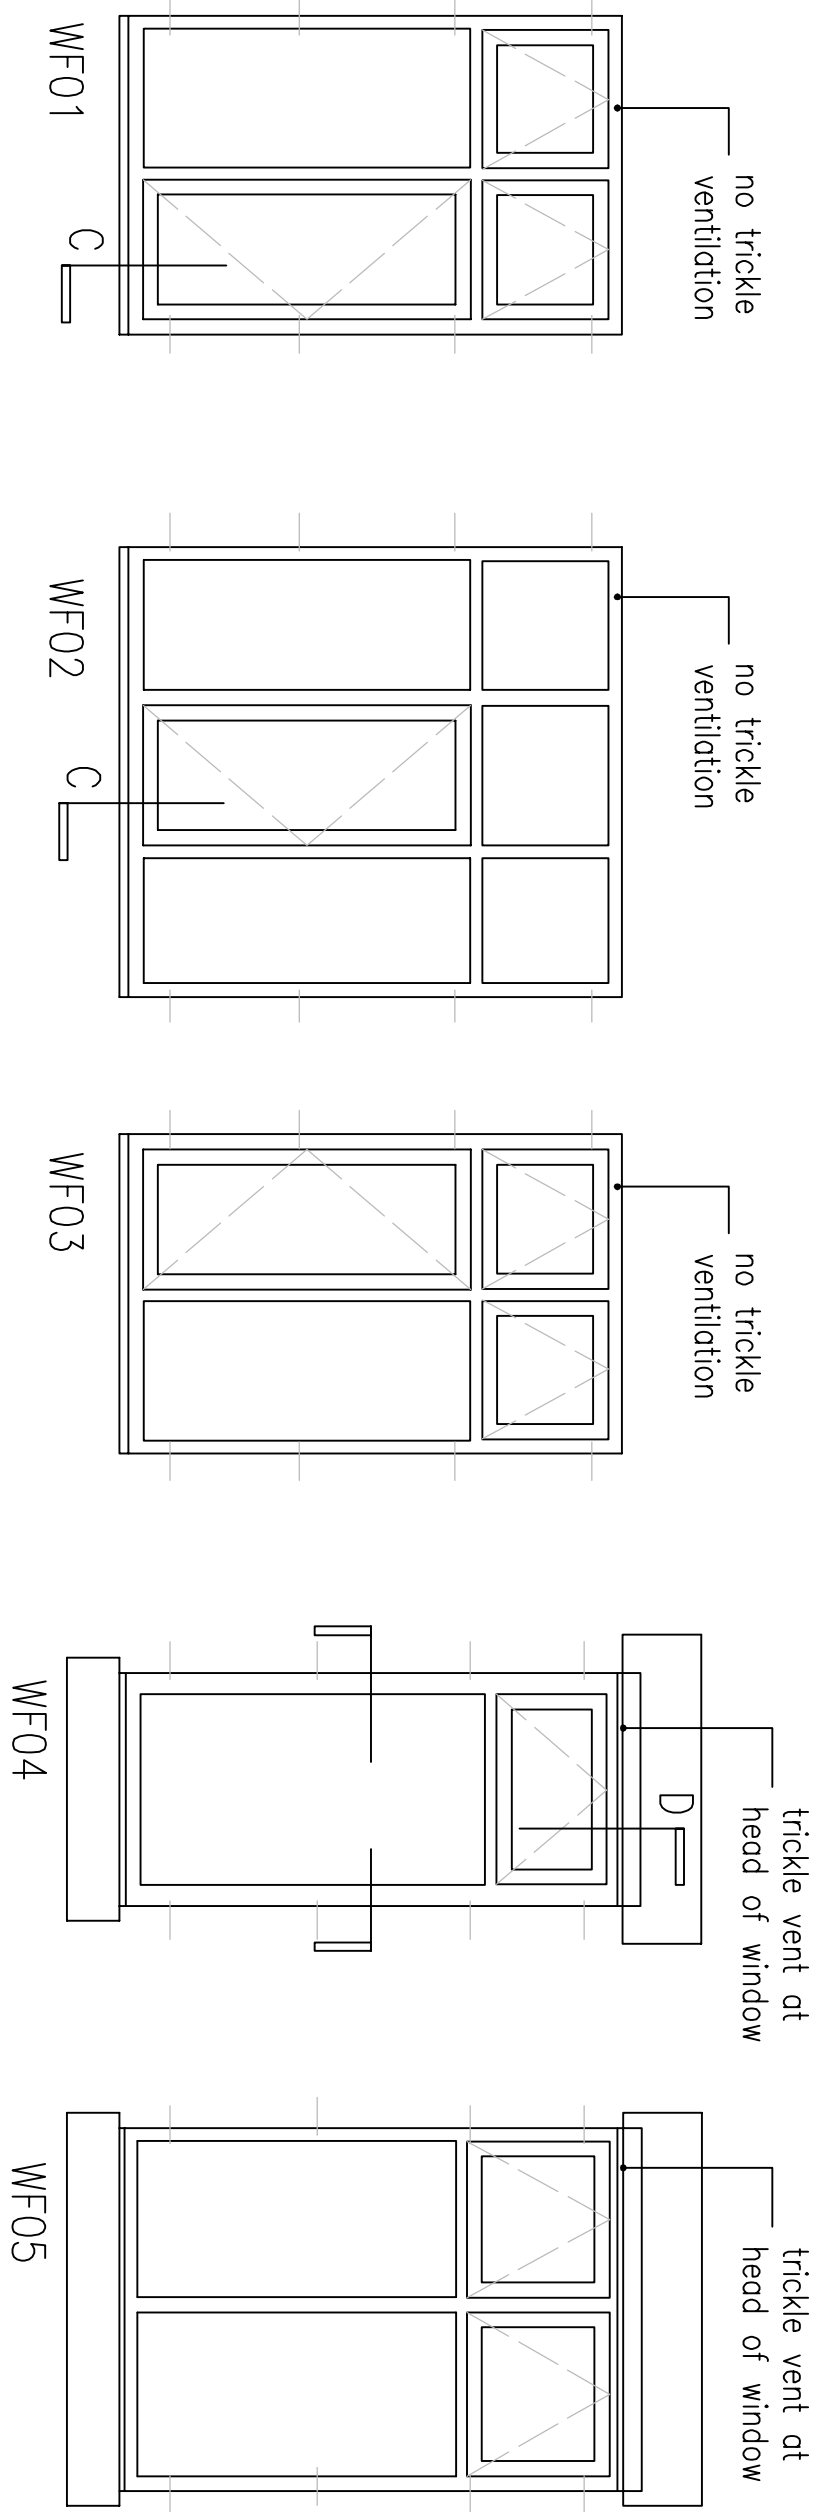
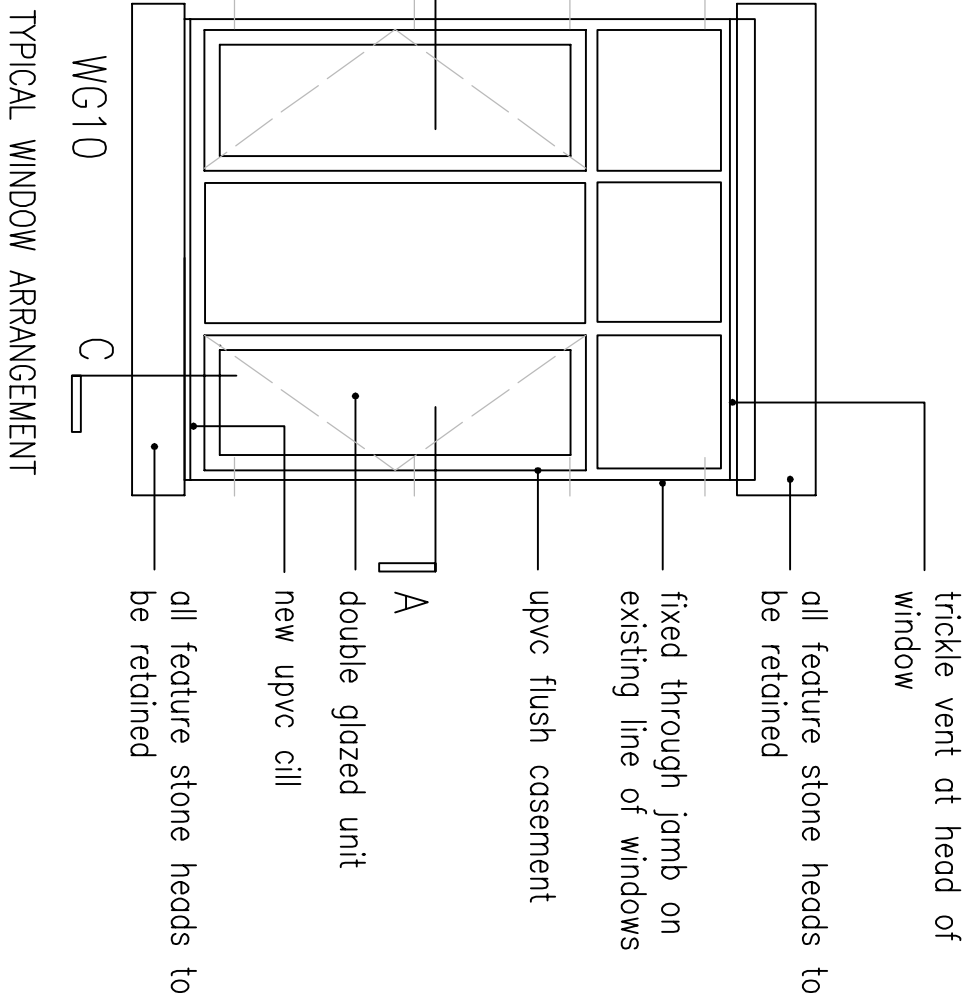
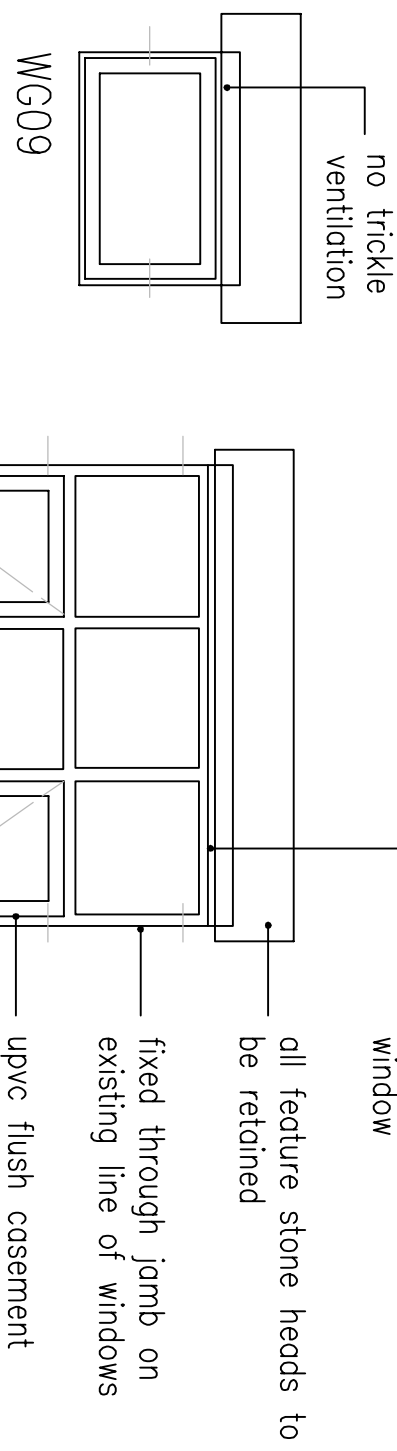
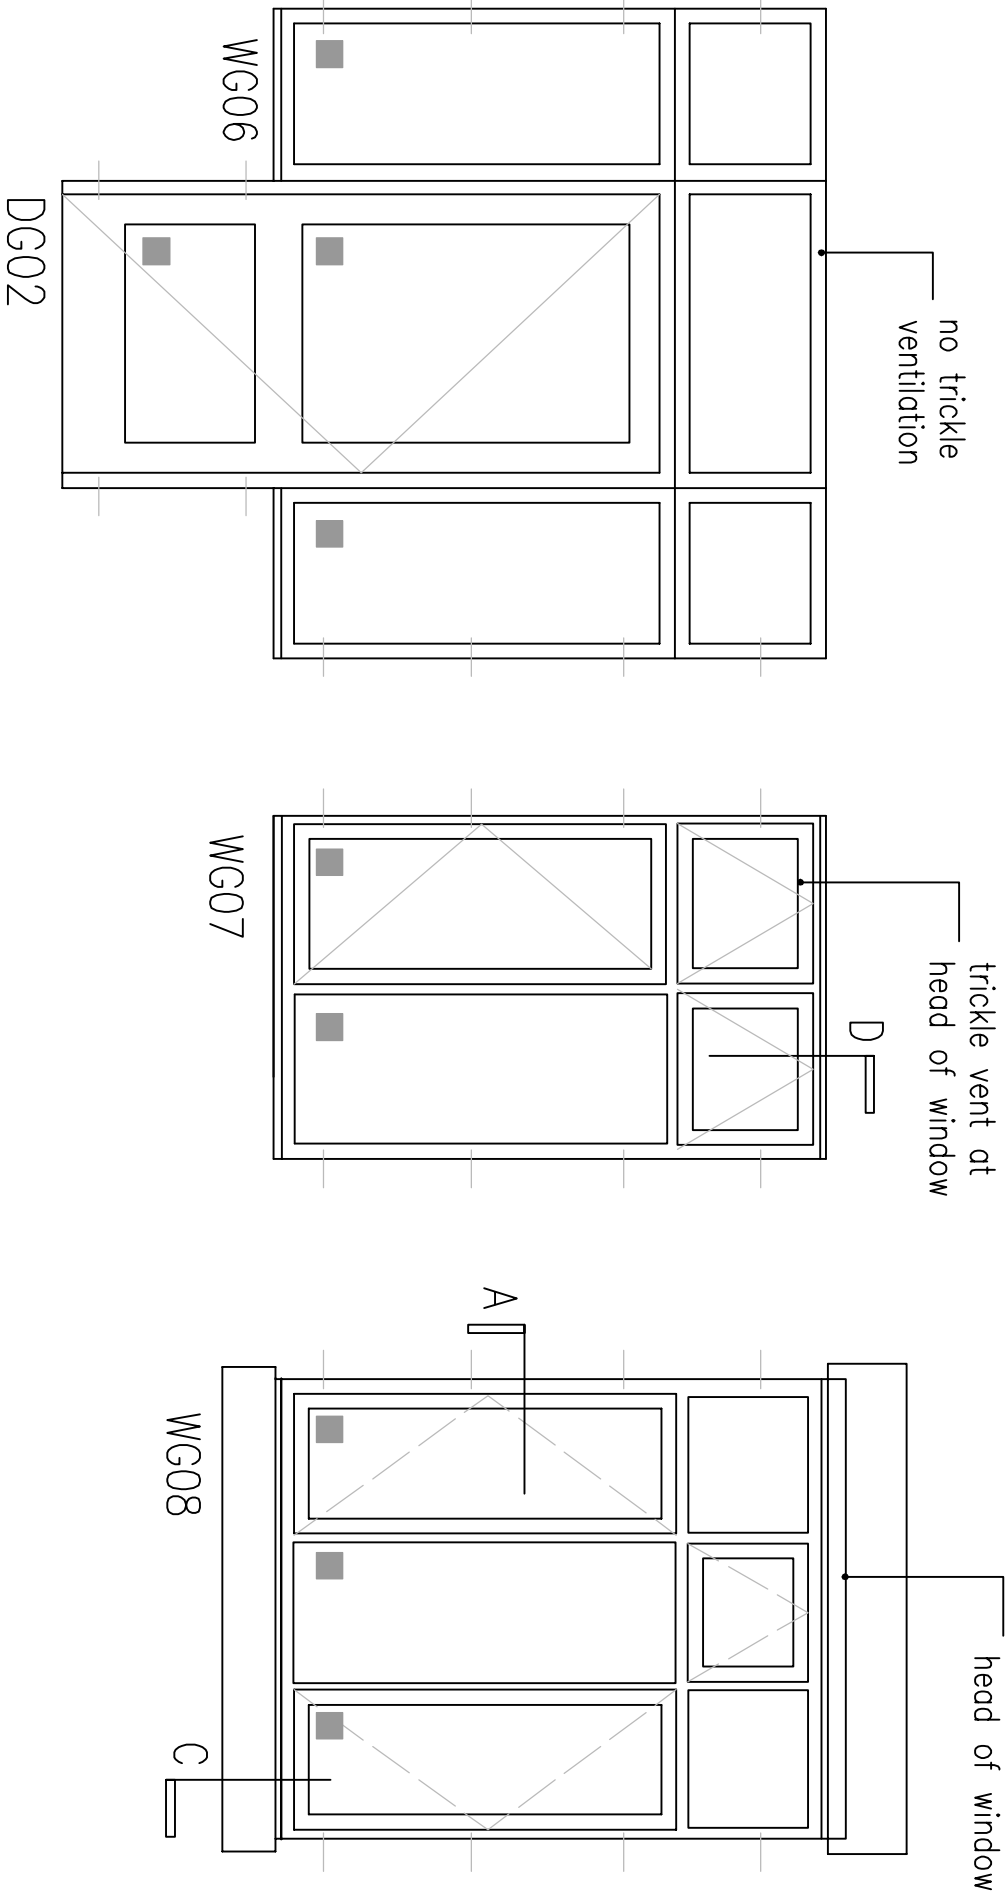
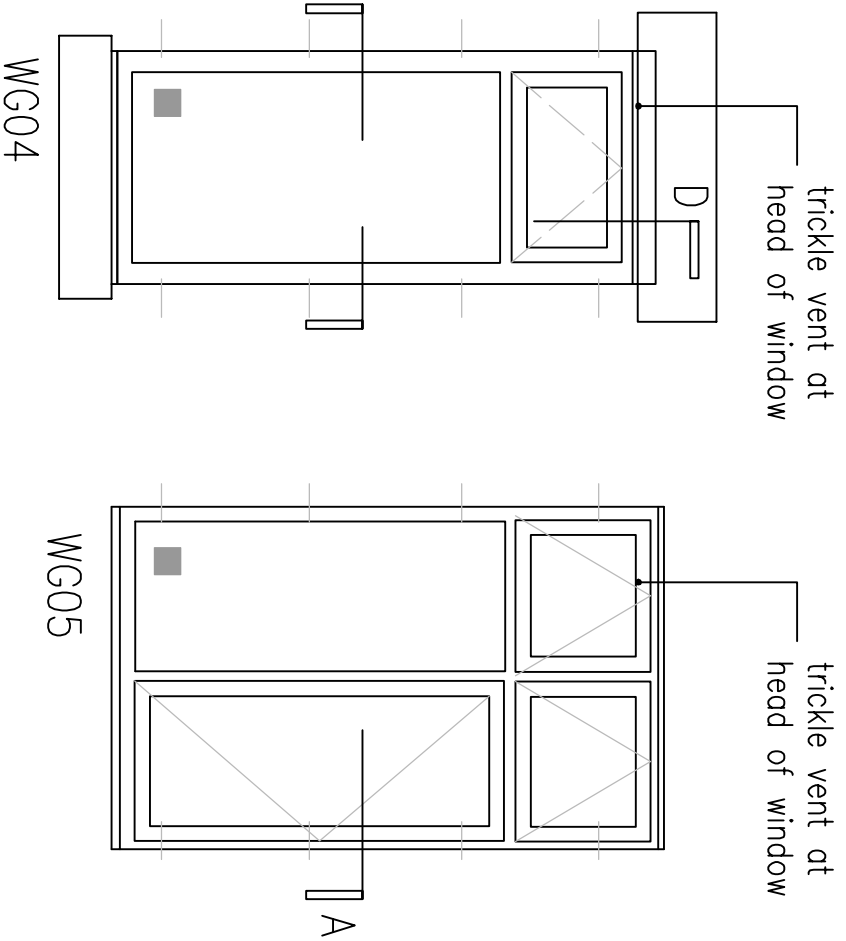


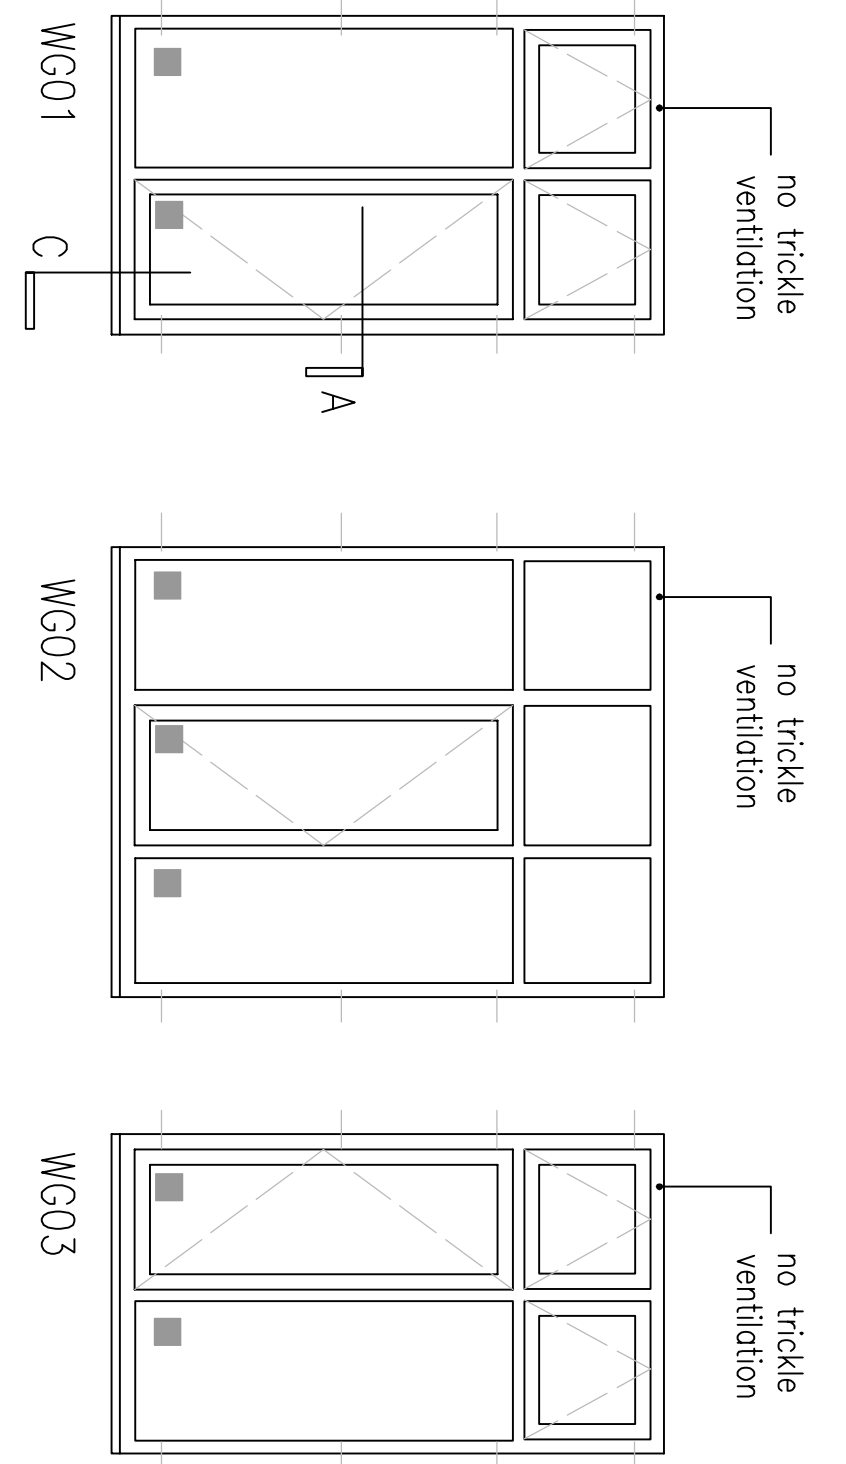

DETAIL C TYPICAL BOTTOM RAIL

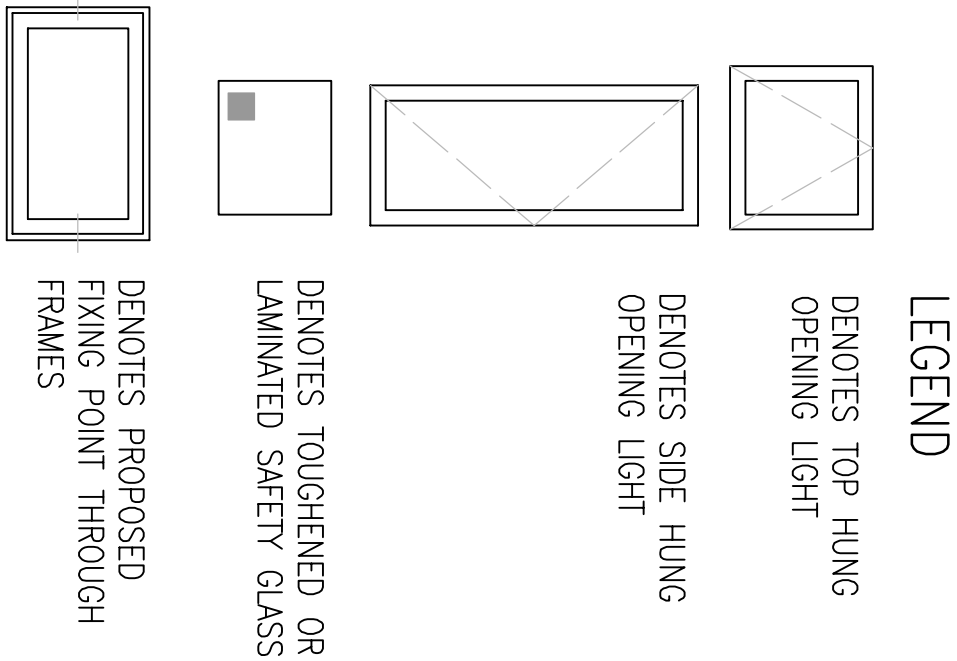

revisions		
proposed window schedule		
beeches nursery		
st anns road prestwich		
date: march 2023	scale 1:25 and 1:10 @a1	
status: preliminary	dwg. d458/03	
DO NOT SCALE - IF DIMENSIONS ARE NOT GIVEN PLEASE ASK		

architectural designworks limited