



• Roof pitch:- Prior to construction works on site, contractors to establish exact AUCSE/pitch of Exs/ original - DOB pitched roof scape, Approx 20°.. TO BE CONFIRMED

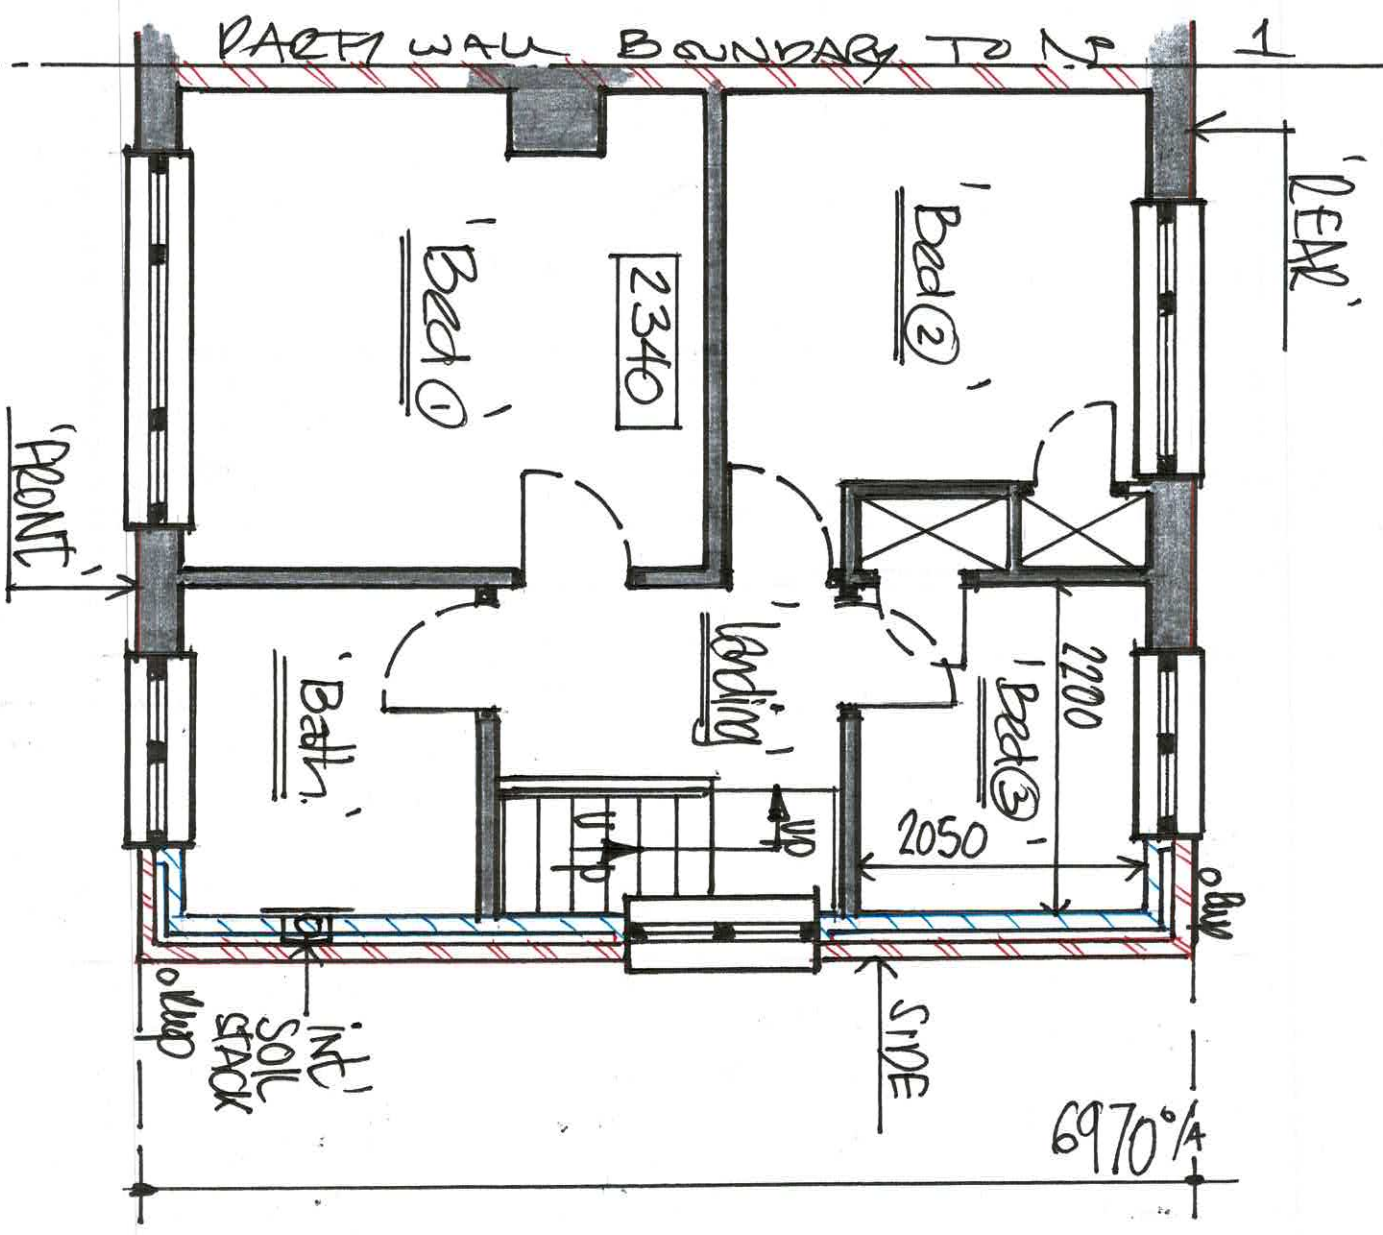

1:50 EXISTING 1st FLOOR PLAN

• GENERAL NOTES:- THESE PLANS, DETAILS AND DRAWINGS HAVE BEEN PRODUCED, DETAILED AND DRAWN FOR THE SOLE PURPOSES OF APPLYING TO BURY COUNCIL'S PLANNING AND BUILDING CONTROL IN ORDER TO OBTAIN THE RELEVANT AND NECESSARY HOUSEHOLD PLANNING PERMISSION AND BUILDING REGULATIONS FORBANS / PLAN CHECKING, CONSENTS AND APPROVALS ... ONLY!!

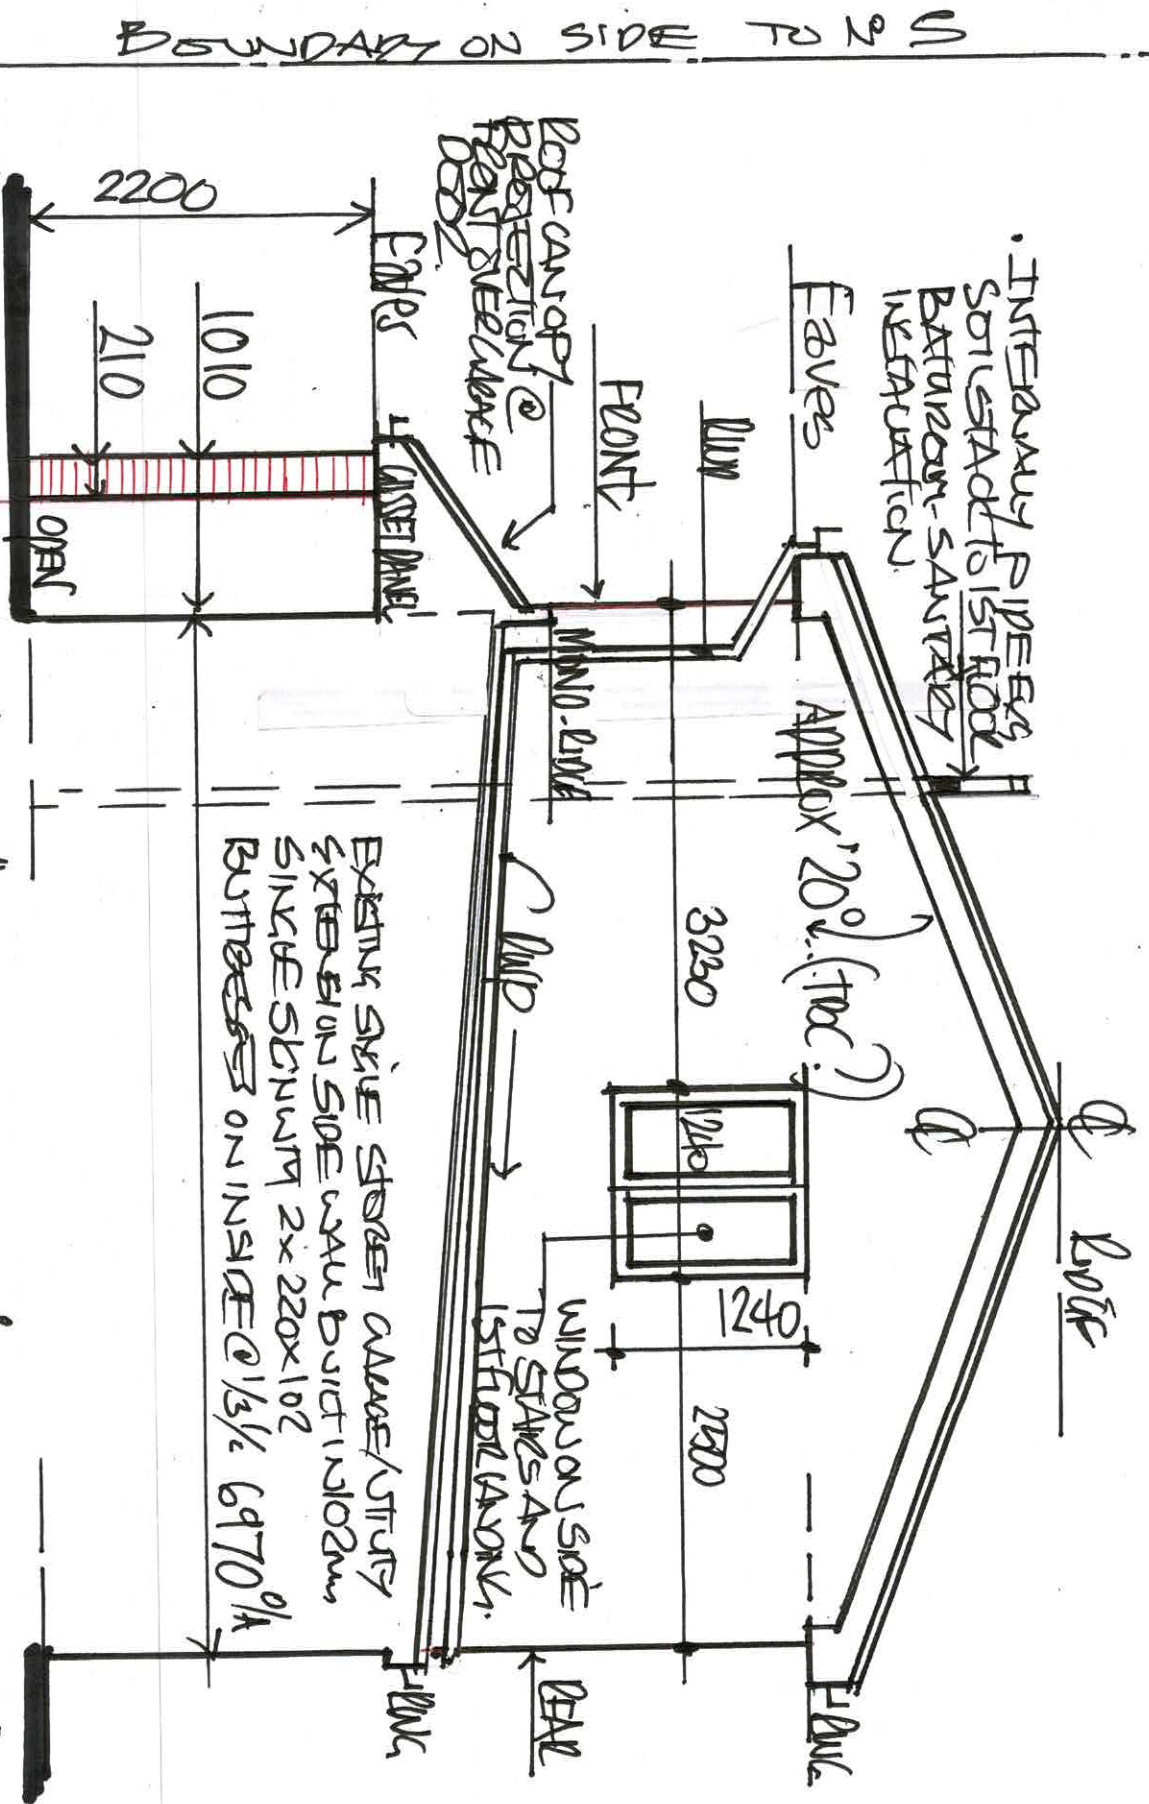

1:50 EXISTING "SIDE" - ELEVATION FROM N°5