



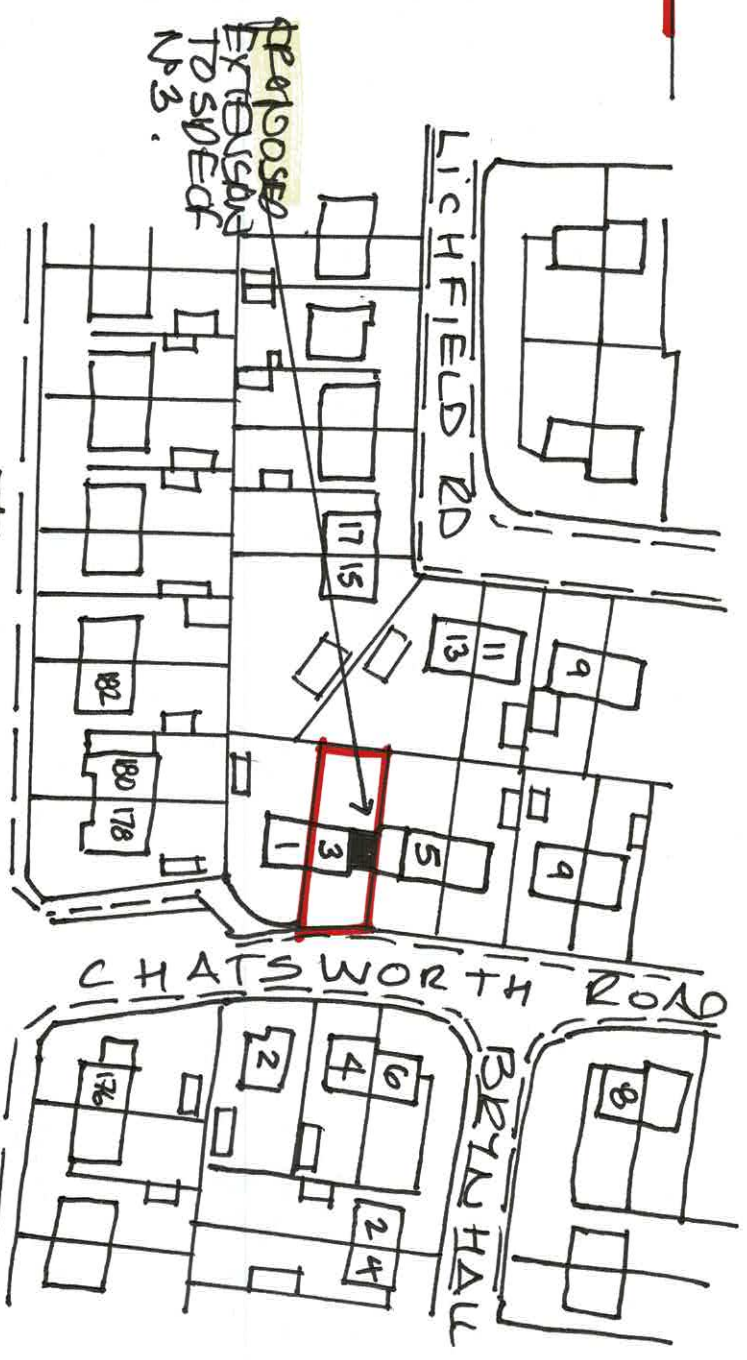

1:1250 Site location. Plan

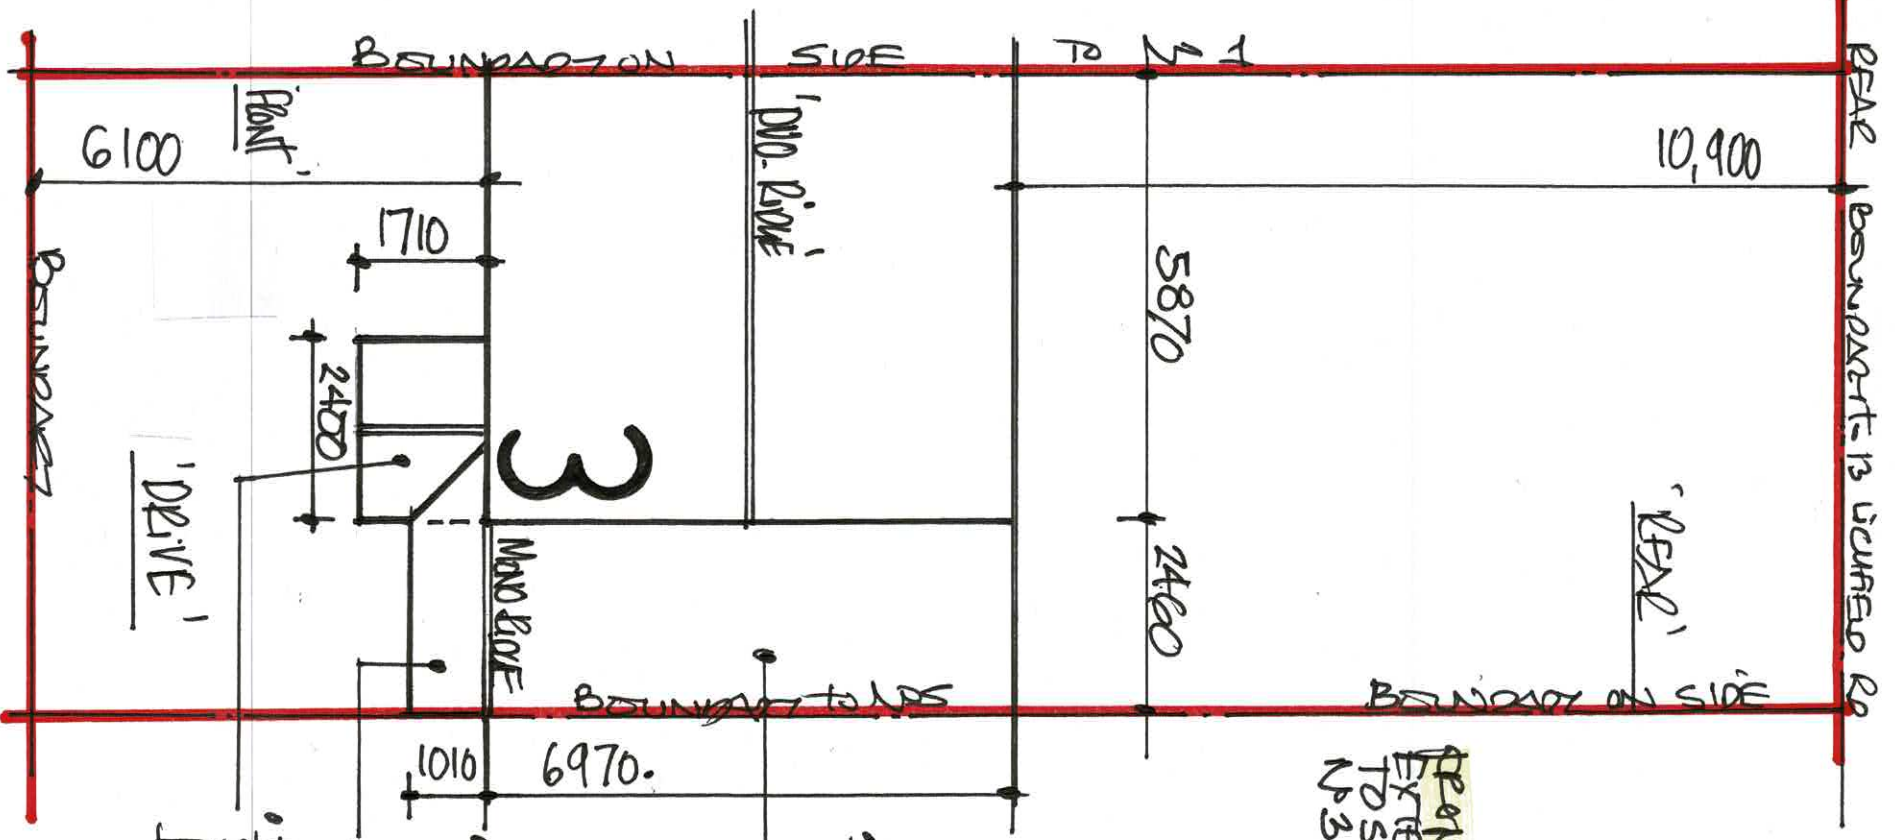

1:100 EXISTING. "BLOCK PLAN"

- EXISTING SINGLE STOREY FLAT ROOFED CANOPY AND UTILITY EXTENSION BUILT ATTACHED TO SIDE OF QUEEN'S
- MONO-PITCHED TILED CANOPY ROOF PROJECTION TO FRONT
- EXISTING SINGLE STOREY FRONT PORCH EXTENSION TO DRIVE

Address: —

Nº 3 Chatsworth Road,

Ladcliffe,


Manchester, M20 4NT.

JUNE 2024

D R G N

1

- PROPOSED 1st FLOOR UP AND OVER BED/BATH ROOM EXTENSION BOIT ATTACHED TO SIDE OF HOUSE SET BACK FROM FRONT AS CURRENT PLANNING PERMISSION ABOVE EXISTING EXTENSION.

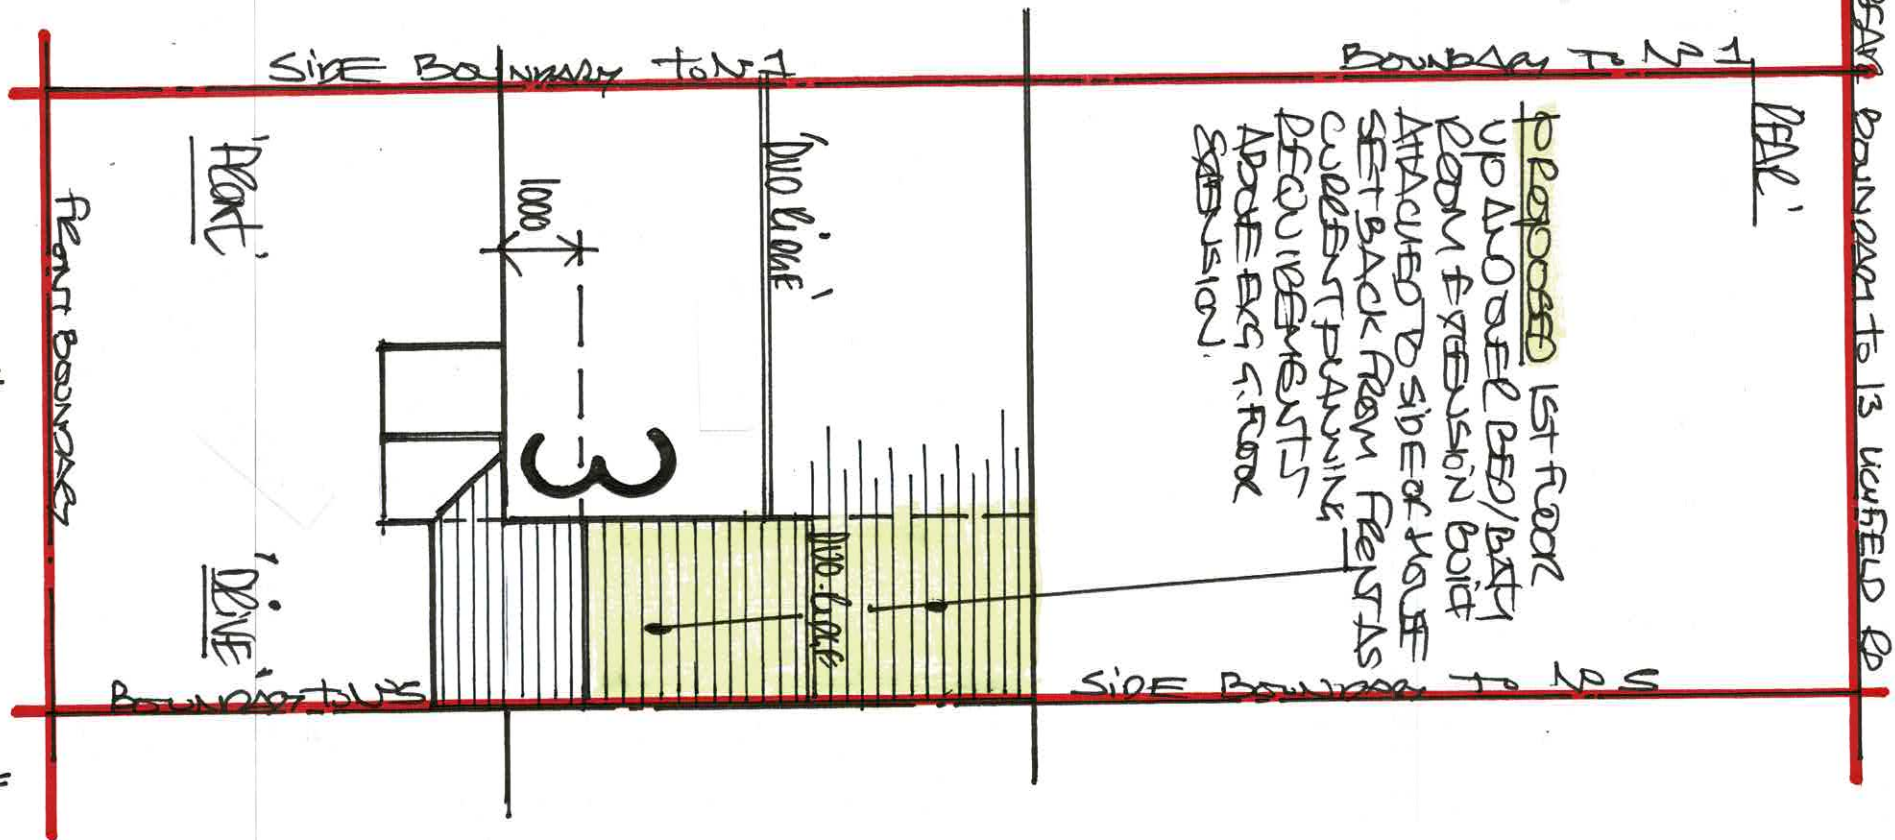

1:100 PROPOSED - "BLOCK PLAN"