

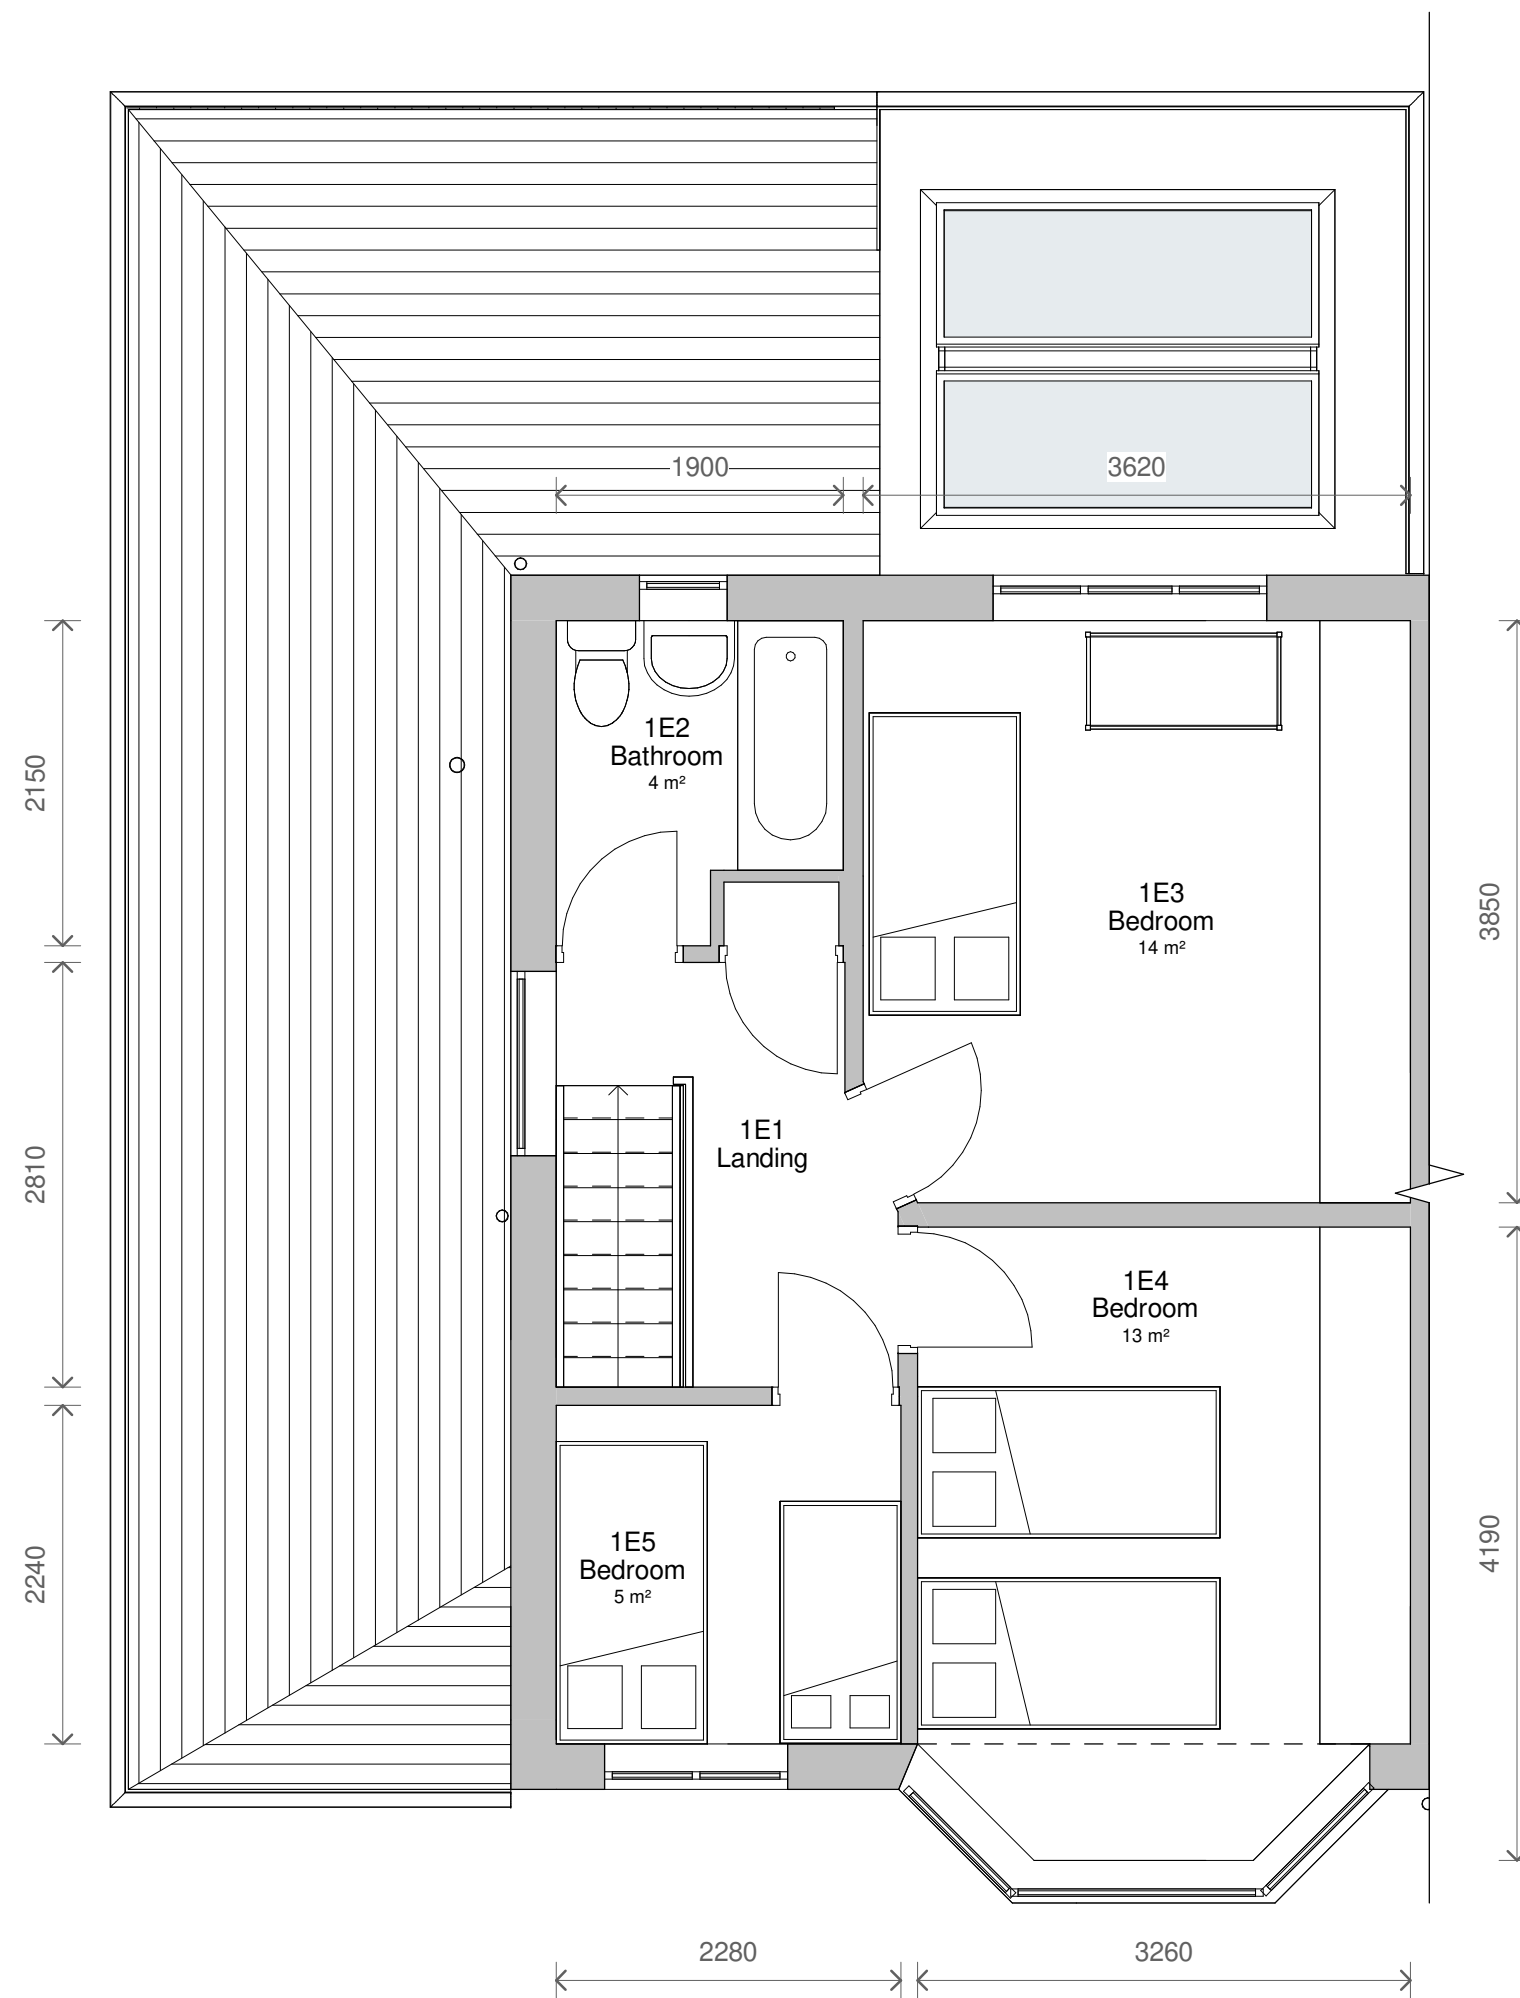
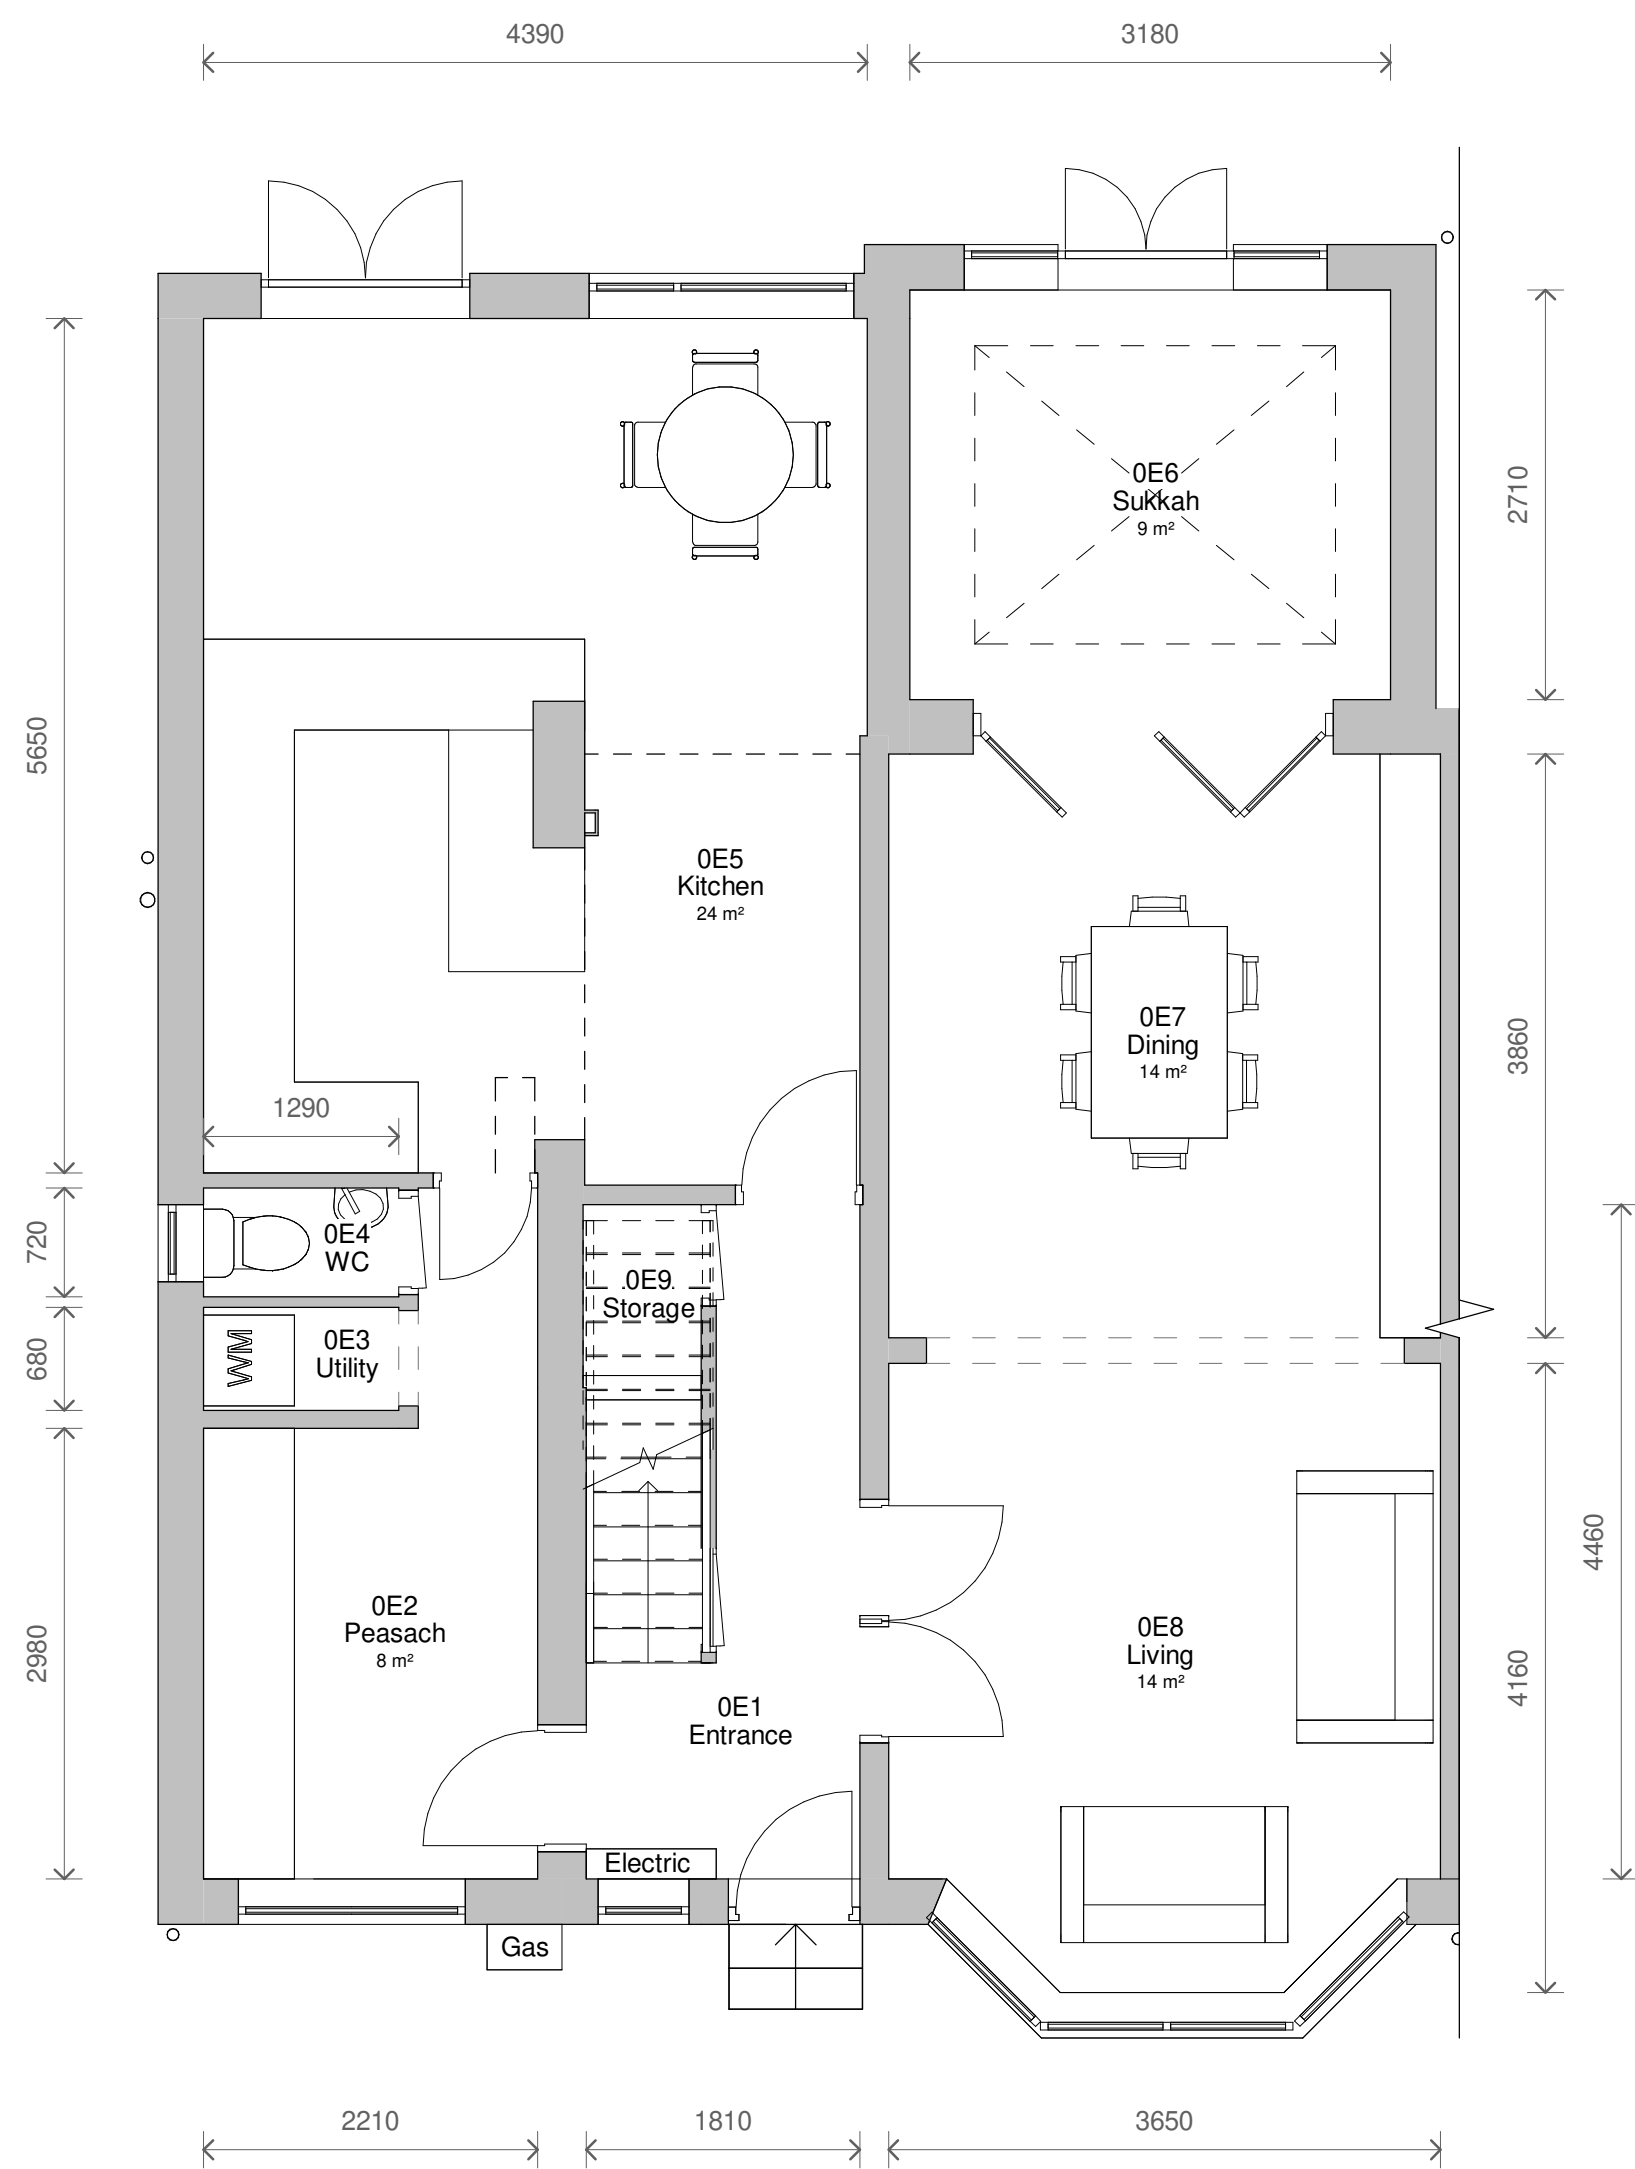


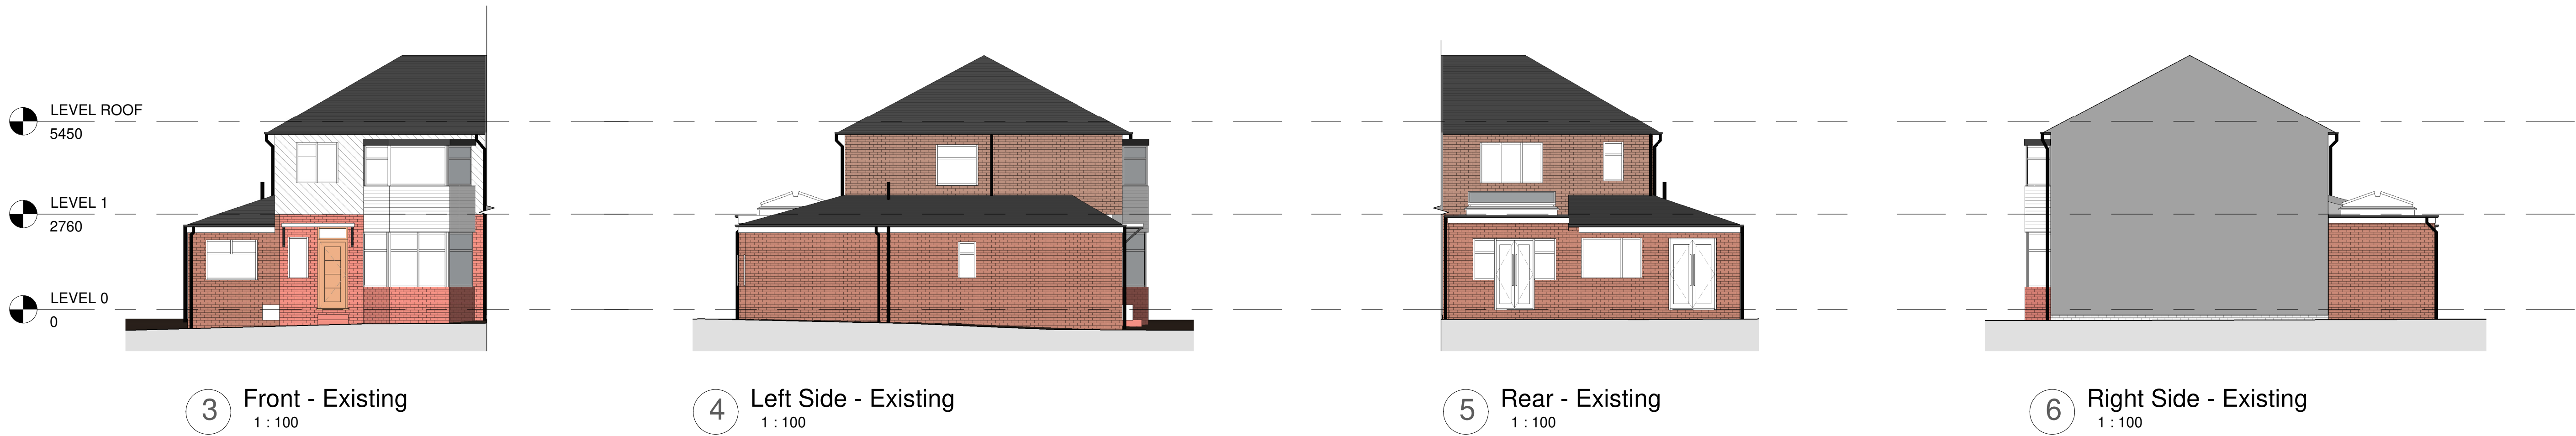

1 Level 0 - Existing
1 : 50

2 Level 1 - Existing
1 : 50

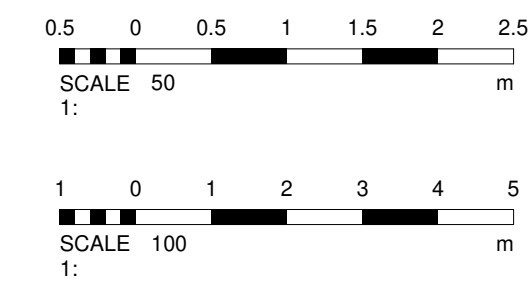

No.	Description	Date
PROJECT 105 Kings Road		
TITLE Existing Plans and Elevations		
CLIENT Silbiger		
STATUS DESIGN		
DRAWN BY CB	DATE 27/02/2023	SCALE (@ A1) As indicated
PROJECT NUMBER GSS23009	DRAWING NUMBER 002	REV
GOLD SKETCH S T U D I O S www.goldsketch.co.uk info@goldsketch.co.uk 0161 792 9595		
NOTES COPYRIGHT ALL RIGHTS RESERVED. NO CONTENT MAY BE REPRODUCED WITHOUT PRIOR WRITTEN CONSENT. DRAWING TO BE USED FOR THE STATUS INDICATED ONLY. ANY DISCREPANCIES TO BE REPORTED TO THE DESIGNER PRIOR TO THE COMMENCEMENT OF ANY WORK. ALL WORK AND MATERIALS TO BE IN ACCORDANCE WITH CURRENT STATUTORY LEGISLATION, RELEVANT CODES OF PRACTICE AND BRITISH STANDARDS. ALL DIMENSIONS ON THIS DRAWING ARE IN MILLIMETRES (UNLESS OTHERWISE STATED).		