



Side View (A3)
Scale 1cm - 100cm

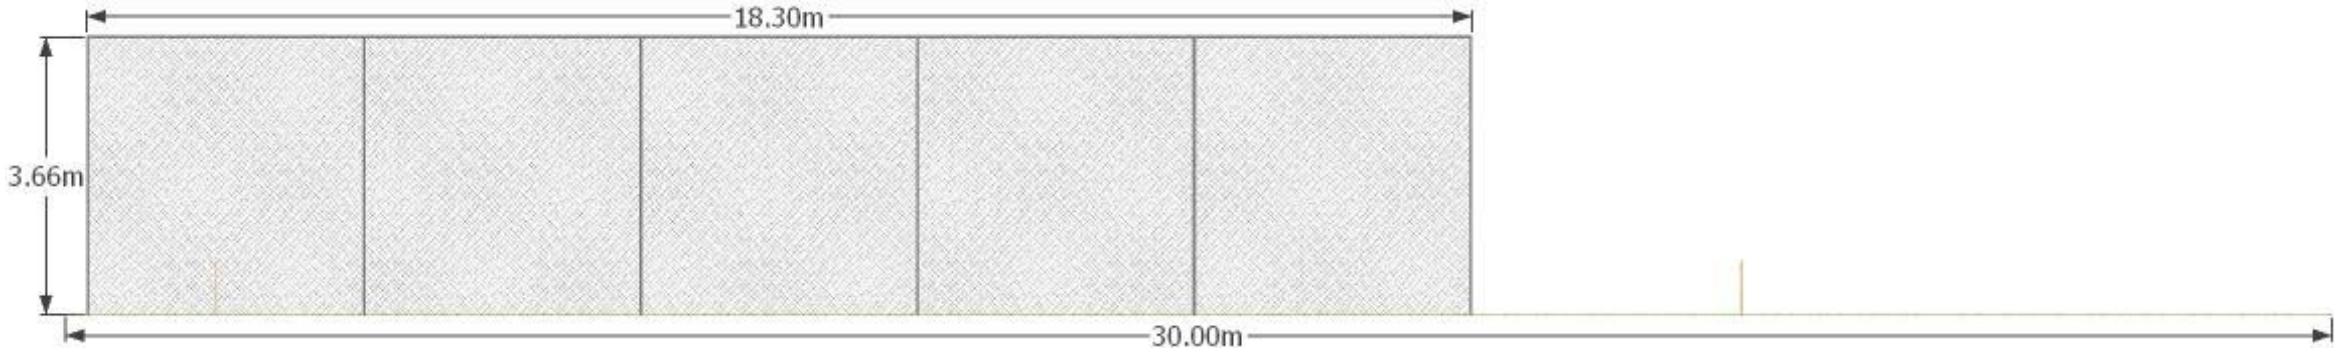

Aerial View (A3)
Scale 1cm - 100cm

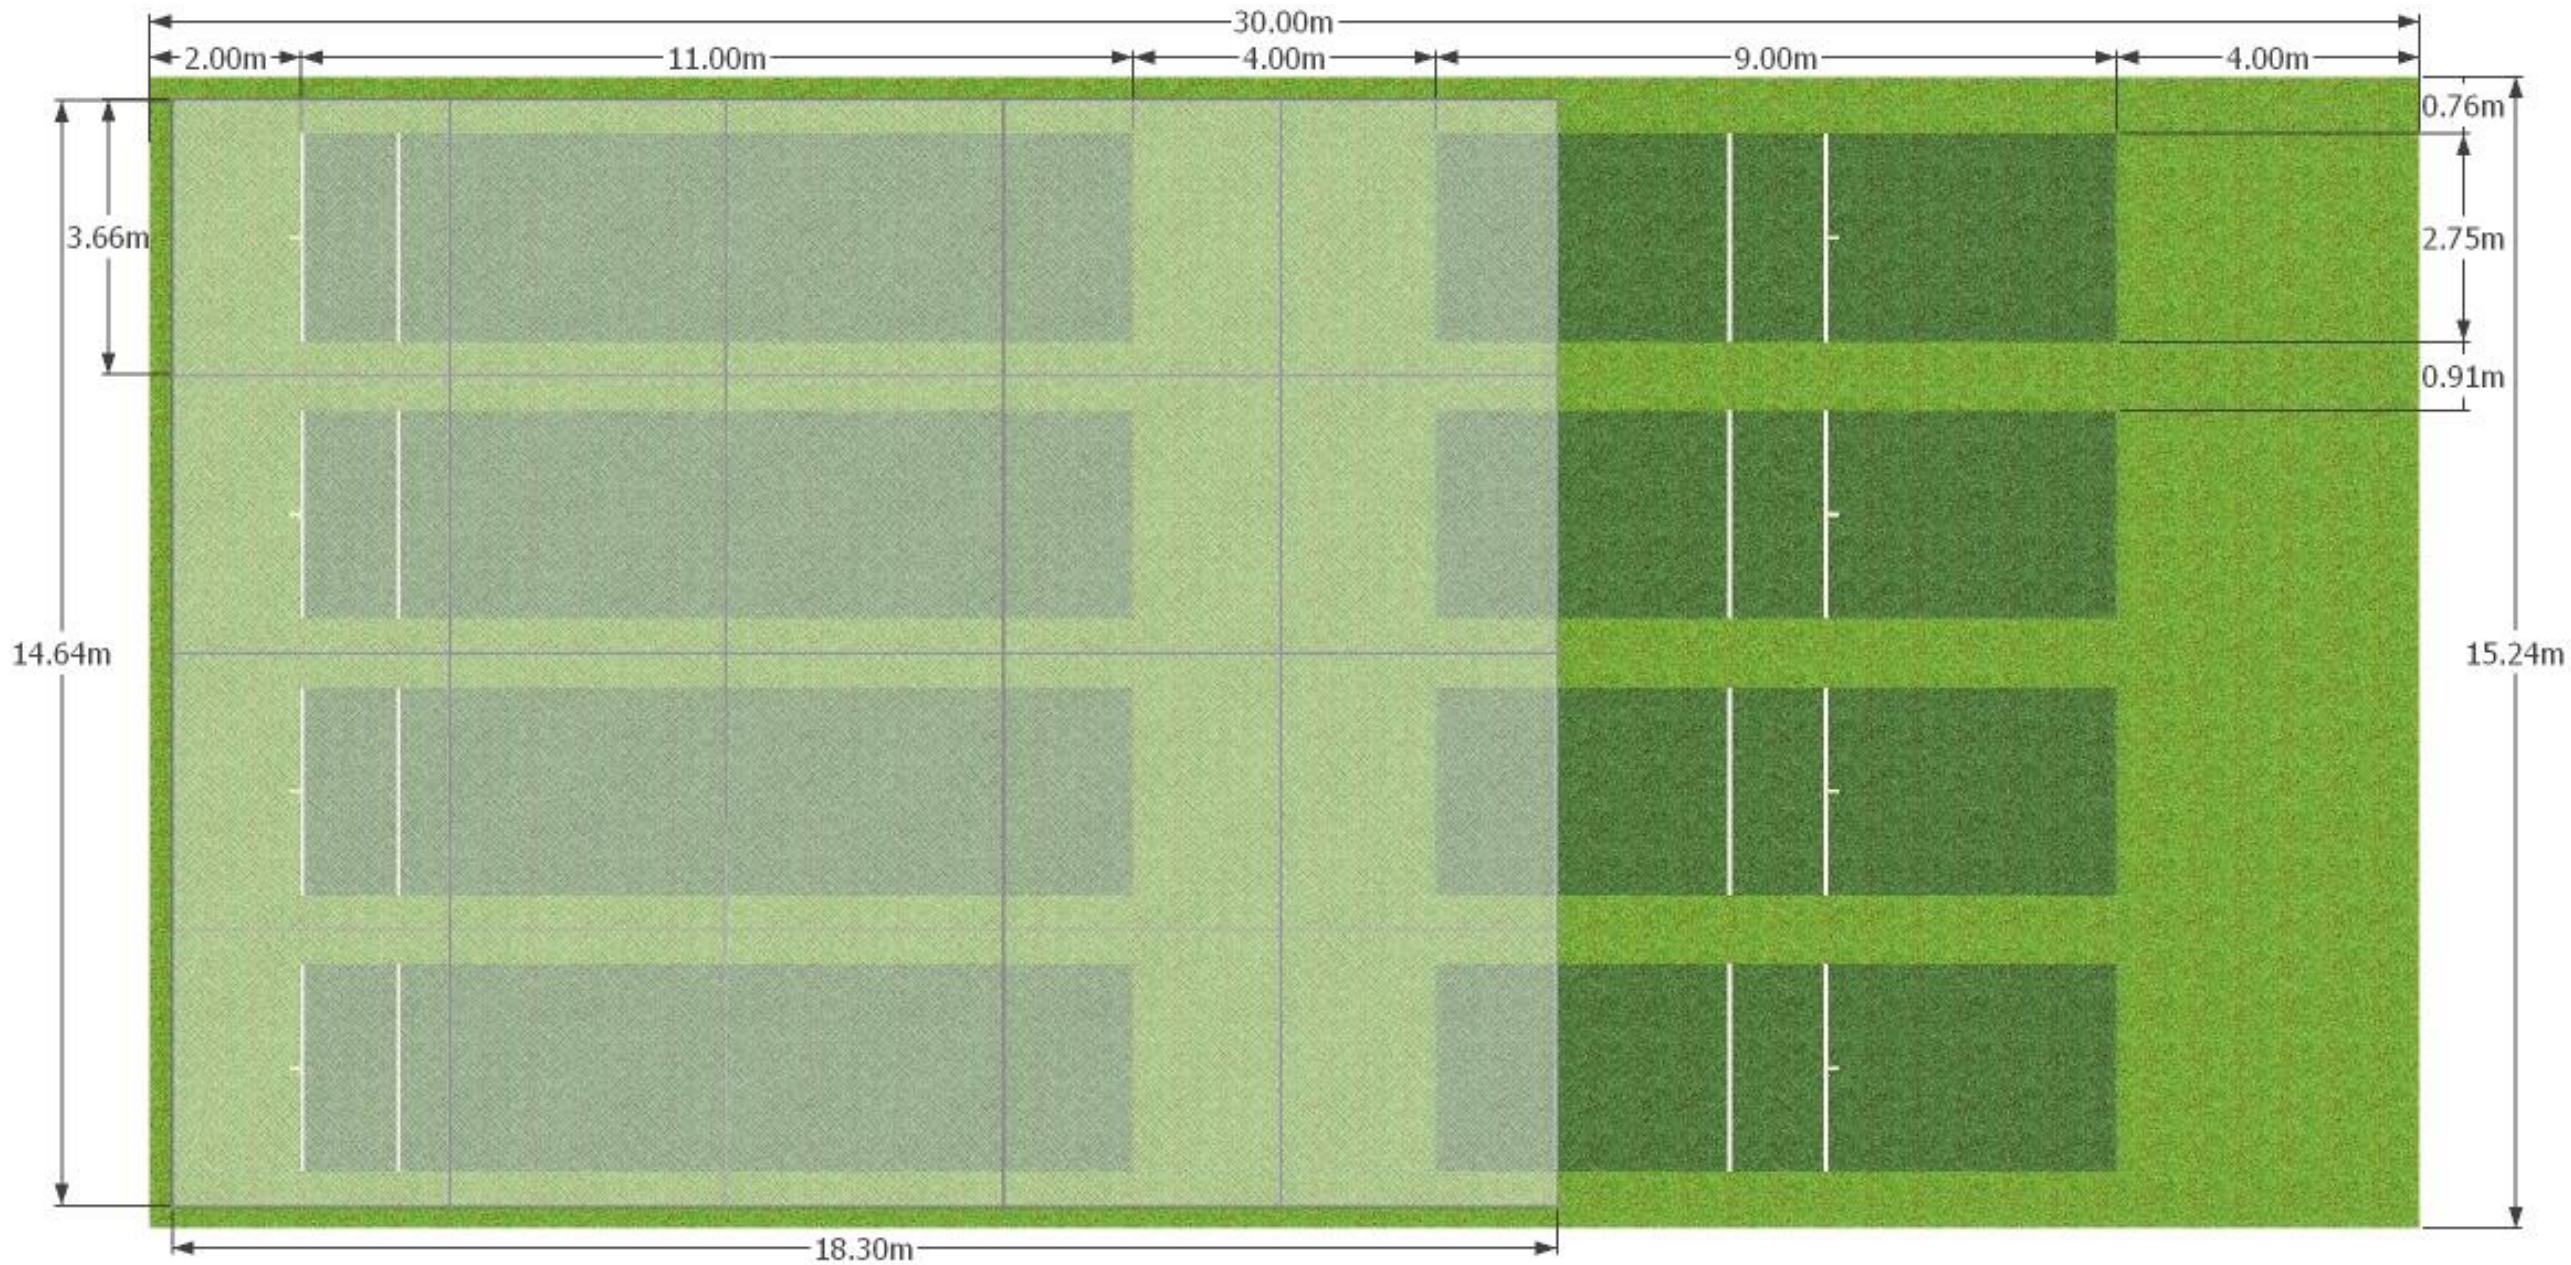

COPYRIGHT IN THIS DRAWING REMAINS WITH
CLUB DESIGN LTD

DO NOT SCALE TO ASCERTAIN DIMENSIONS

REV	DATE
+	+

NOTES
Four bay practice area
11m batting ends,
4m gap and m bowling ends
forming split configuration
practice pitches

Full infill surround
4m extended run-up area to
form fully carpeted area
30m long by 15.24m wide

Fully roofed netcage
18.3m by 14.64m by 3.66m



CLIENT
MORRIS HOMES LTD

PROJECT
EAST LANCS PAPER MILL
PROPOSED NEW PAVILION
AND FACILITIES

DRAWING
CRICKET NET
PLANS & ELEVATIONS

DRAWING NUMBER	REV
1149-006	+

SCALE@ A3	DATE
1:100	DEC 23

AUTHOR	STATUS
RB	INFO

SPORTS FACILITIES DESIGNERS
CHARTERED ARCHITECTS
PROJECT MANAGERS

CLUB DESIGN LTD

65, Hillside Road, Ramsbottom, Bury, BL0 9NJ
Tel: 01706 632600 or 01829 863617
E-mail: name@clubdesign.net
Web: www.clubdesign.net