


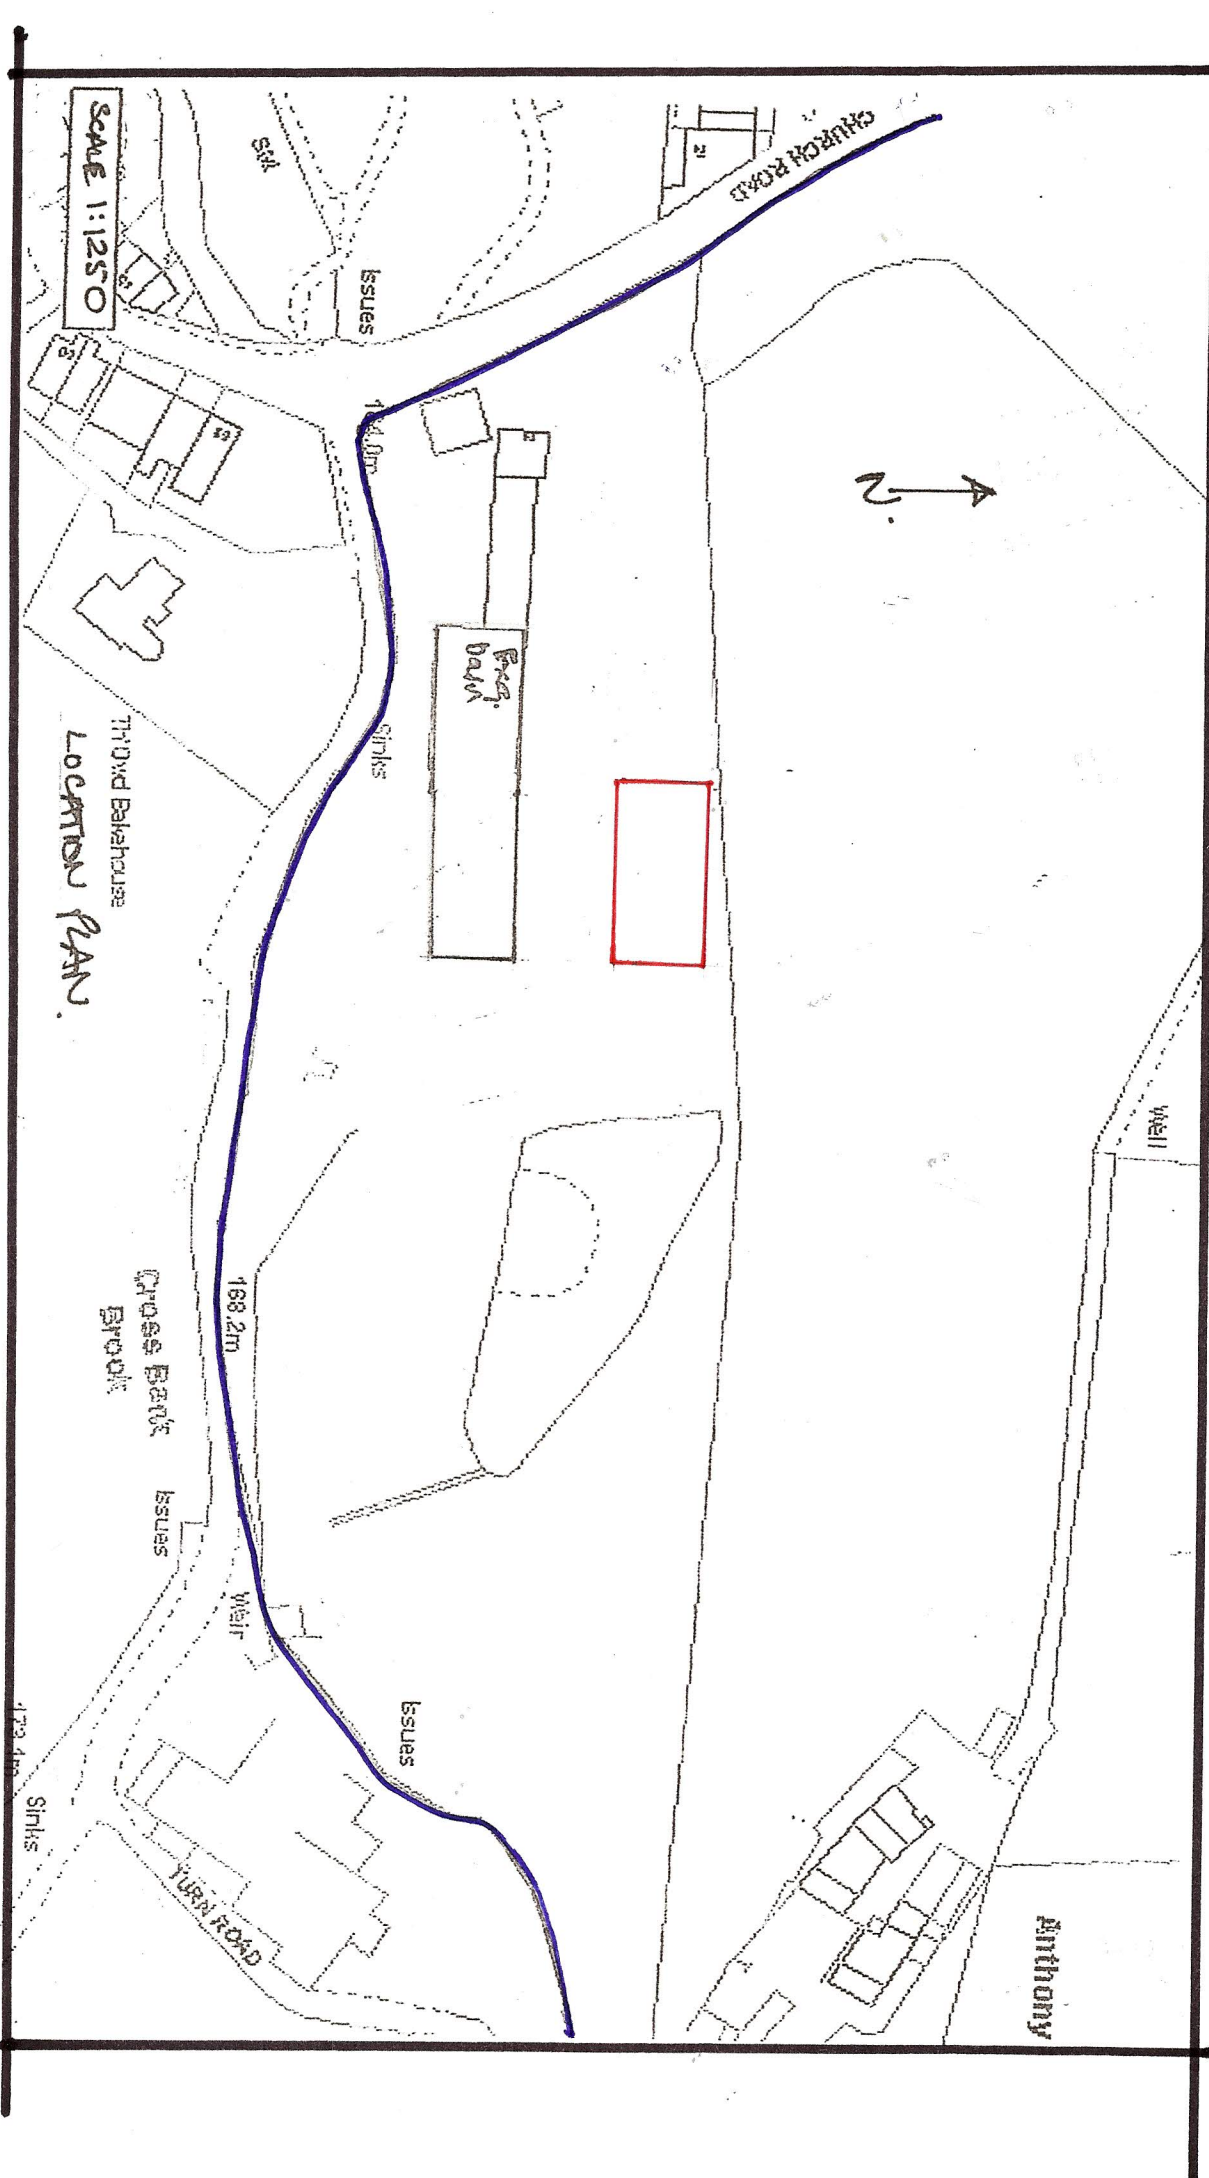

SCALE 1:1250

TH Old Balahouse
LOCATION PLAN

Cross Bank
Brook

Church Road

Bog Barn

Anthony

Turn Road

Well



Issues

Sinks

Issues

Weir

Issues

Sinks

Sink