



1:50 EXISTING "G.-FLOOR" PLAN

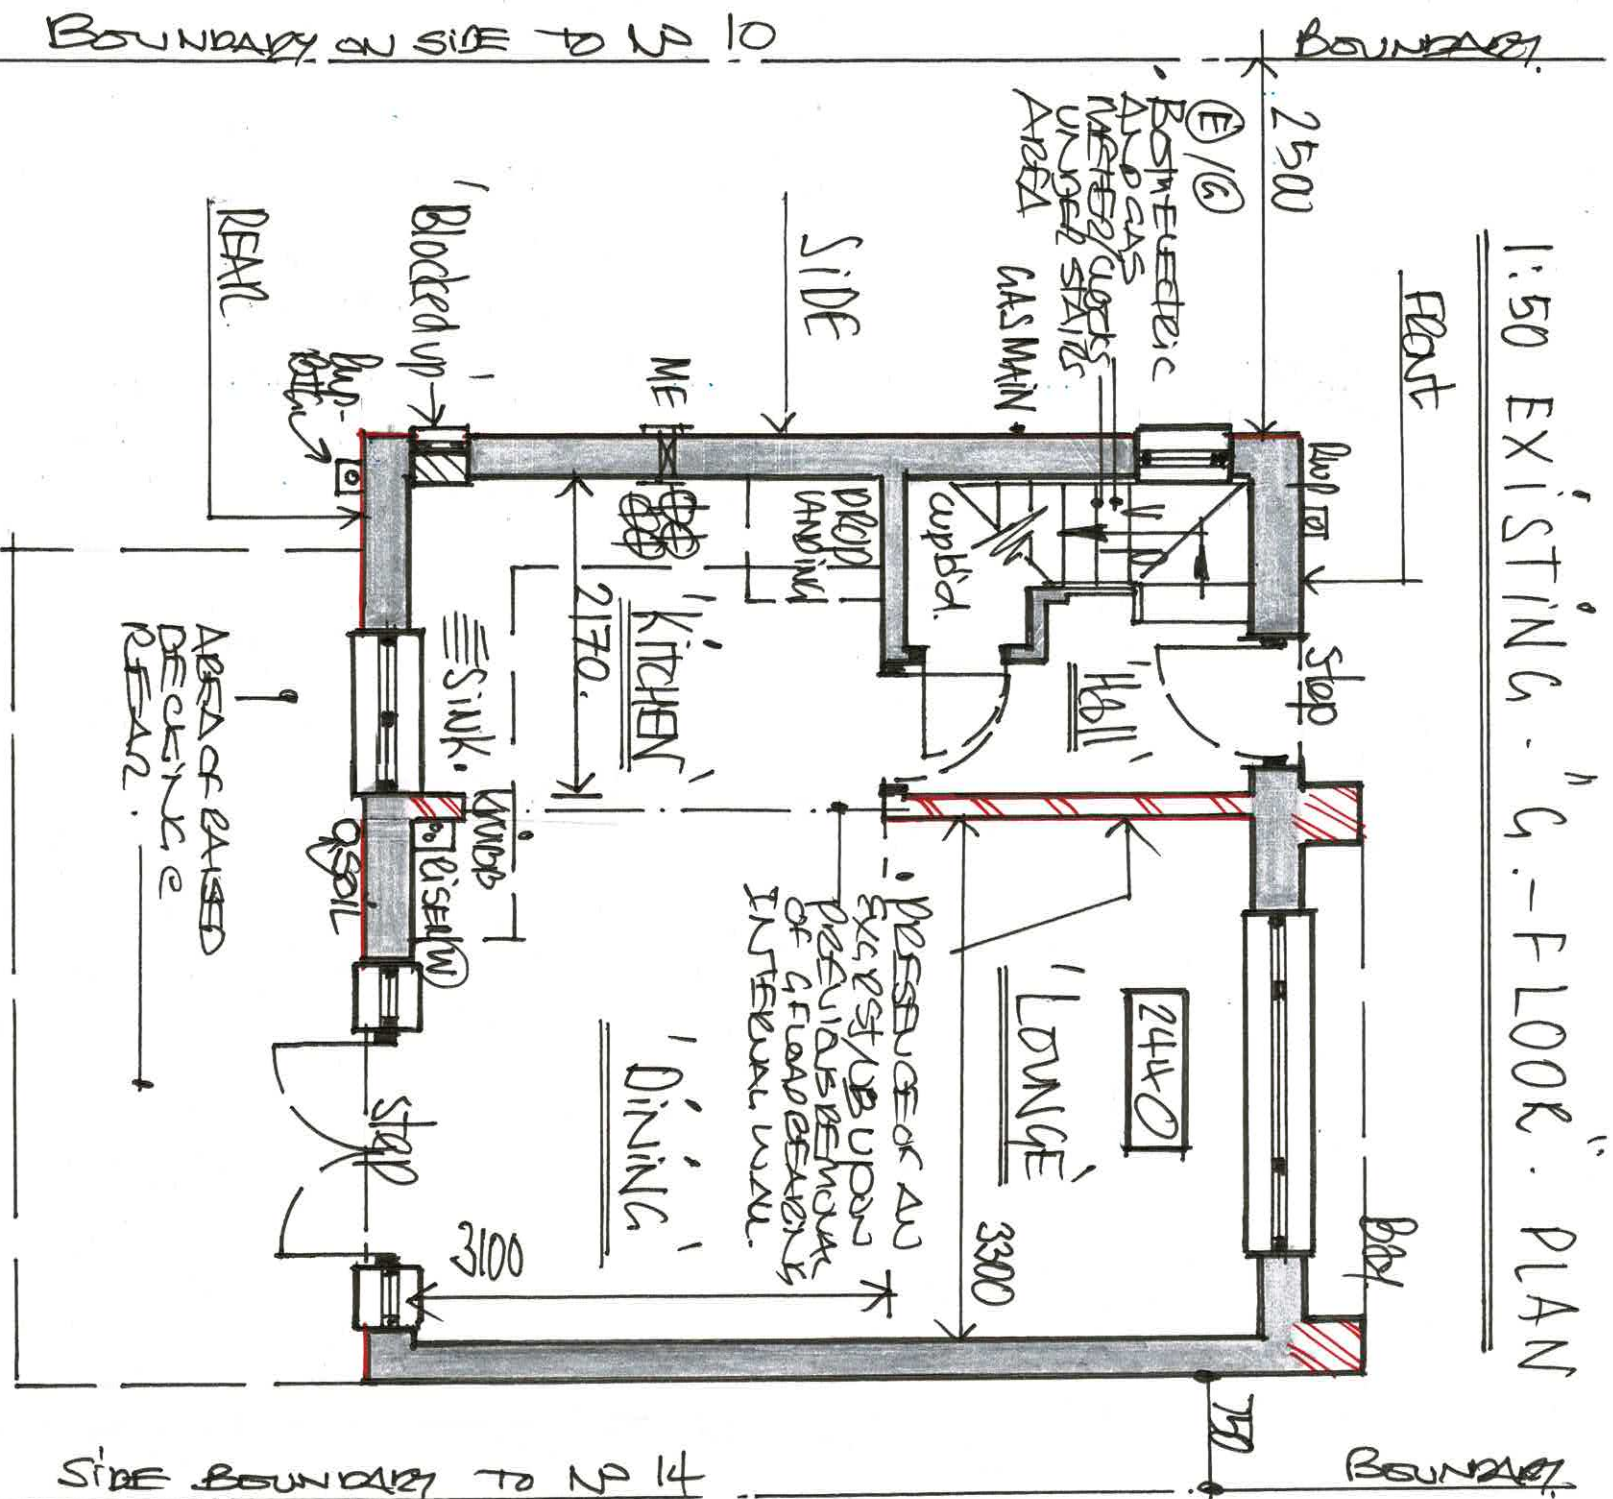

1:50 EXISTING "1st FLOOR" PLAN

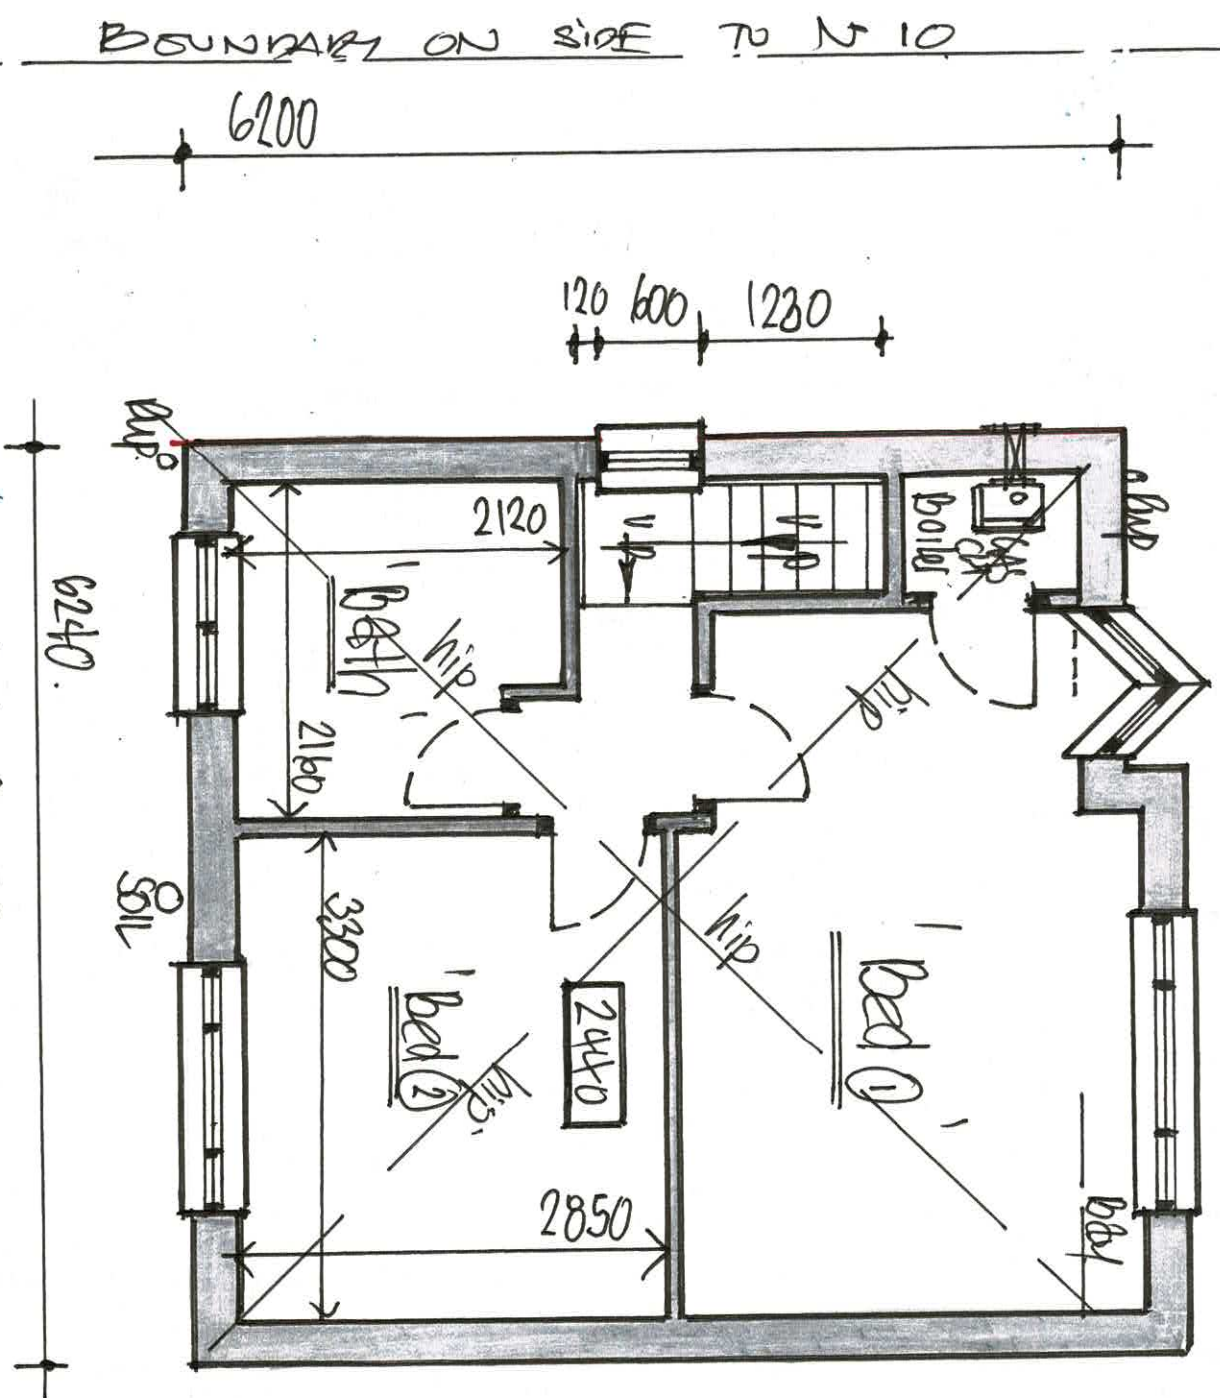

• SITE DRAINAGE :- AGE OF PROPERTY AND OBSERVATIONS MADE TIME OF SURVEY WOULD SUGGEST THAT A COMBINED SYSTEM OF FUL/SW GRADU DRAINAGE EXISTS ON SITE, HOWEVER PRIOR TO ANY WORKS COMMENCING ON SITE, CONTRACTORS TO VISIT ALL EXISTING SITE DRAINAGE ESTABLISH AND CONFIRM THE EXACT LOCATION. POSITION, DIRECTION, DEPTH AND INLET/OUTLETS OF DRAINAGE AND ARRANGE TO UPGRADE, EXTEND AND MODIFY DRAINAGE TO SUIT PROPOSED WORKS AND AT ALL TIMES WORKS CARRIED OUT AT ALL TIMES TO FULL SATISFACTION / APPROVALS OF LABCO ON SITE.... RECAPORESS !!

• ADDRESS :-

Nº: 12 CARLTON GROVE,

PRESTON,

MANCHESTER,

M25 9TN.

FEB' 2025.

D R G N:

1