


EXISTING 7.2m WIDE x 6m LONG DRIVE
 DRIVEWAY & FRONT
 JOINTS AT LEAST 2x
 OFF ROAD PARKING SPACES,

• TWO STOREY
 PROPERTY NEAR DORR
 EN-10. PROJECTS OUT
 TWO STOREY, BY
 2.7m FROM BACK
 OF N-12


• AN AREA OF RAISED
 DECKING EXISTS AT
 REAR OF 2x BED
 DETACHED DWELLING
 BY 2.5m FROM REAR
 ELEVATION

EXISTING 3.2m x 2.4m
 DETACHED CARPORT, ROOM,
 OUTBUILDING & BOTTOM
 OF REAR GARDEN WITH
 0.5m OFF BOUNDARIES
 (CLASS F 15m DEEP)

1:100 EXISTING - "BLOCK - PLAN"

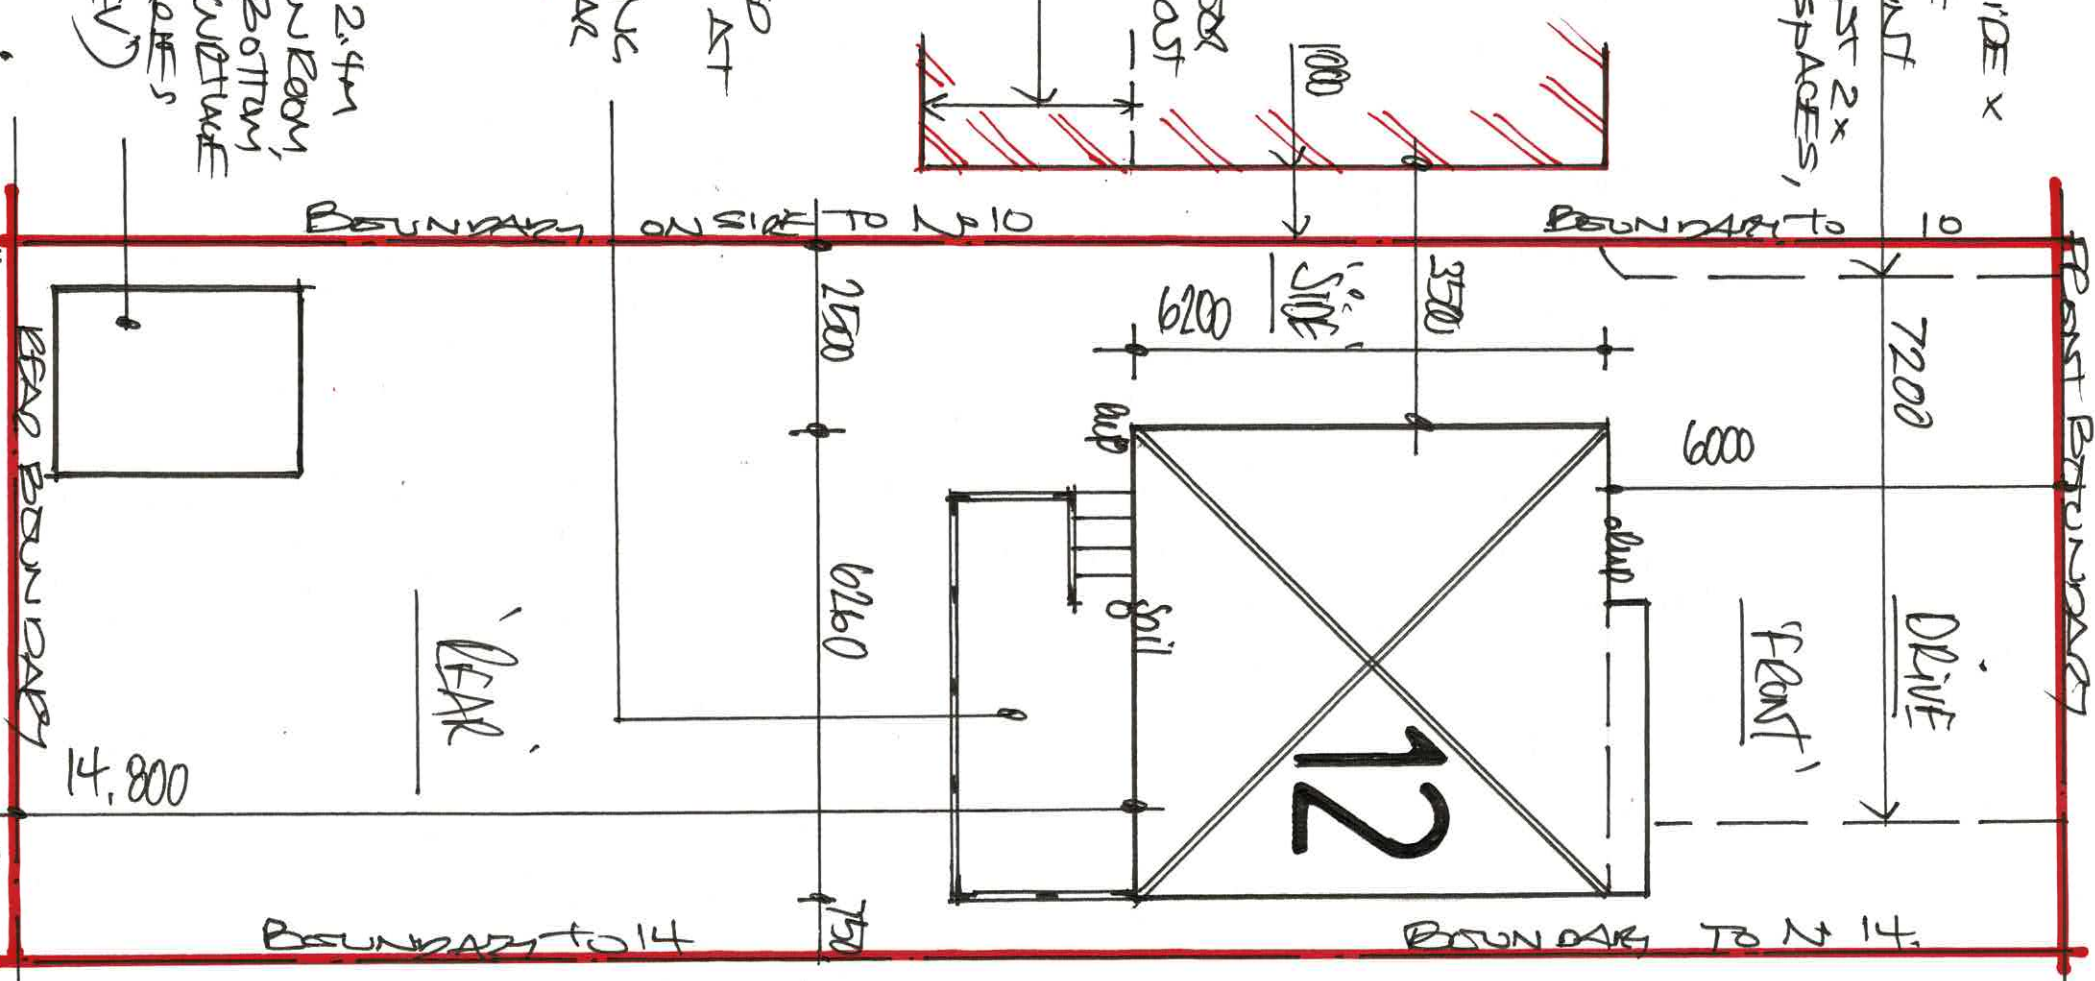

• GENERAL NOTES: - THESE PLANS, DETAILS AND DRAWINGS HAVE
 BEEN PREPARED, DETAILED AND DRAWN FOR THE SEE PURPOSES
 OF APPLYING TO BURY COUNCILS PLANNING AND BUILDING
 CONTROL DEPTS IN ORDER TO OBTAIN THE RELEVANT NECESSARY
 HOUSEHOLD PLANNING PERMISSION AND BUILDING CONTROL
 FULL PLANS / PLAN CHECKING, APPROVAL & COMMENTS ONLY!
 • AS ADVISORS APPLICANTS THEY OWN THEIR PROPERTY ON A
 FREEHOLD TENURE AND NOT LEASEHOLD SO NO LANDLORD CONSENT
 IS REQUIRED TO BE REQUIRED IN ADDITION TO THOSE REQUIRED FROM
 THE LOCAL AUTHORITY ETC.....

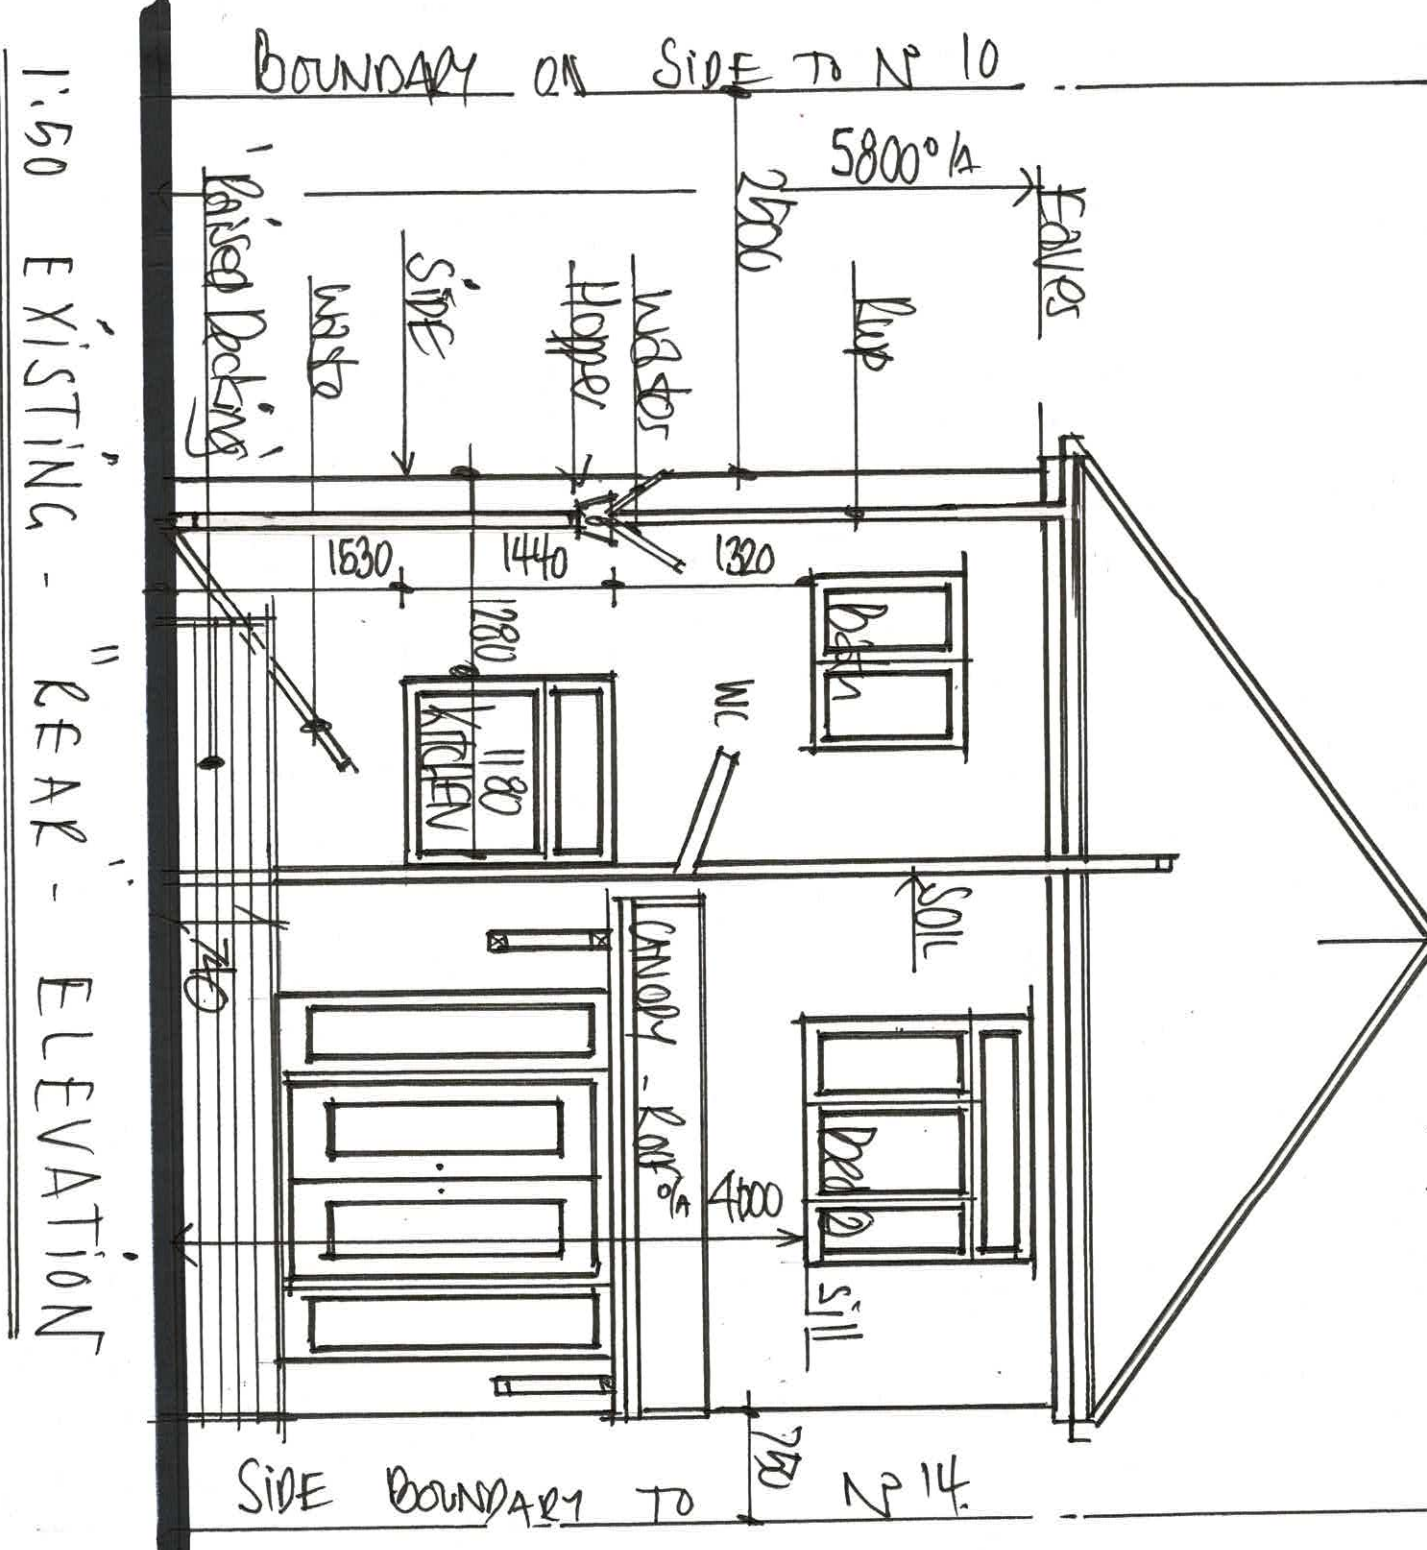

1:50 EXISTING - "REAR - ELEVATION"

OK & N
 3