
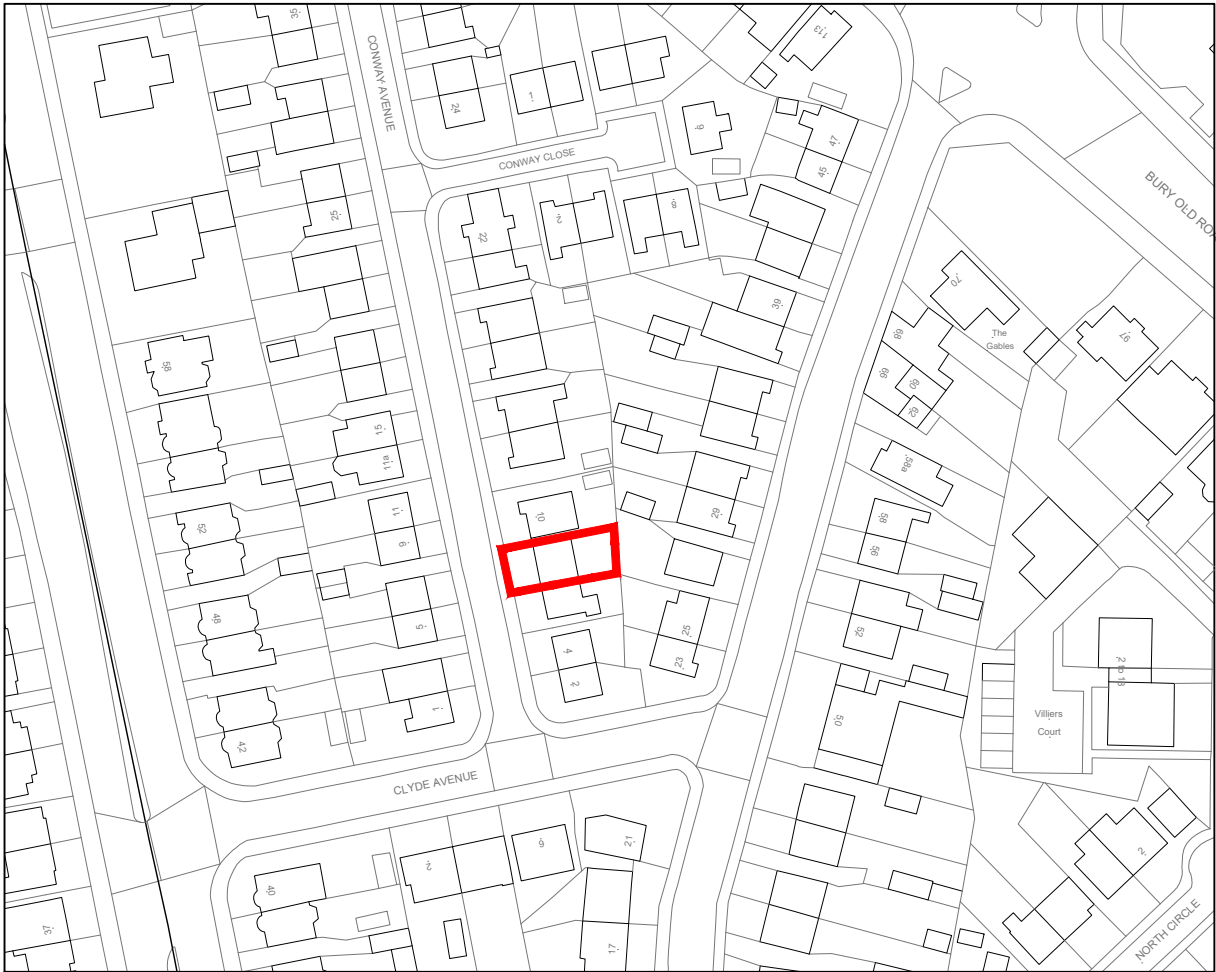


SITE LOCATION PLAN 1-1250

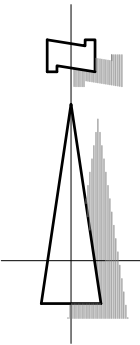

Copyright and database rights 2025 OS Licence no. AC0000849896

CLIENT P & S ALKENNA	TITLE Site Location Plan				REV	DESCRIPTION	DATE 3 Manchester Road Bury LANCASHIRE BL9 0DR T : 0161 797 2077 F : 0161 797 2088 E : info@equilibriumarchitects.co.uk
PROJECT Proposed Loft Conversion, 8 Conway Avenue, Whitefield, Greater Manchester, M45 7AZ	SCALE 1:1250@A4	DATE Oct 2025	DRAWN PM	CHECKED -			
	DRAWING NO. R-1033-SLP	CAD REFERENCE NO.		REVISION			