


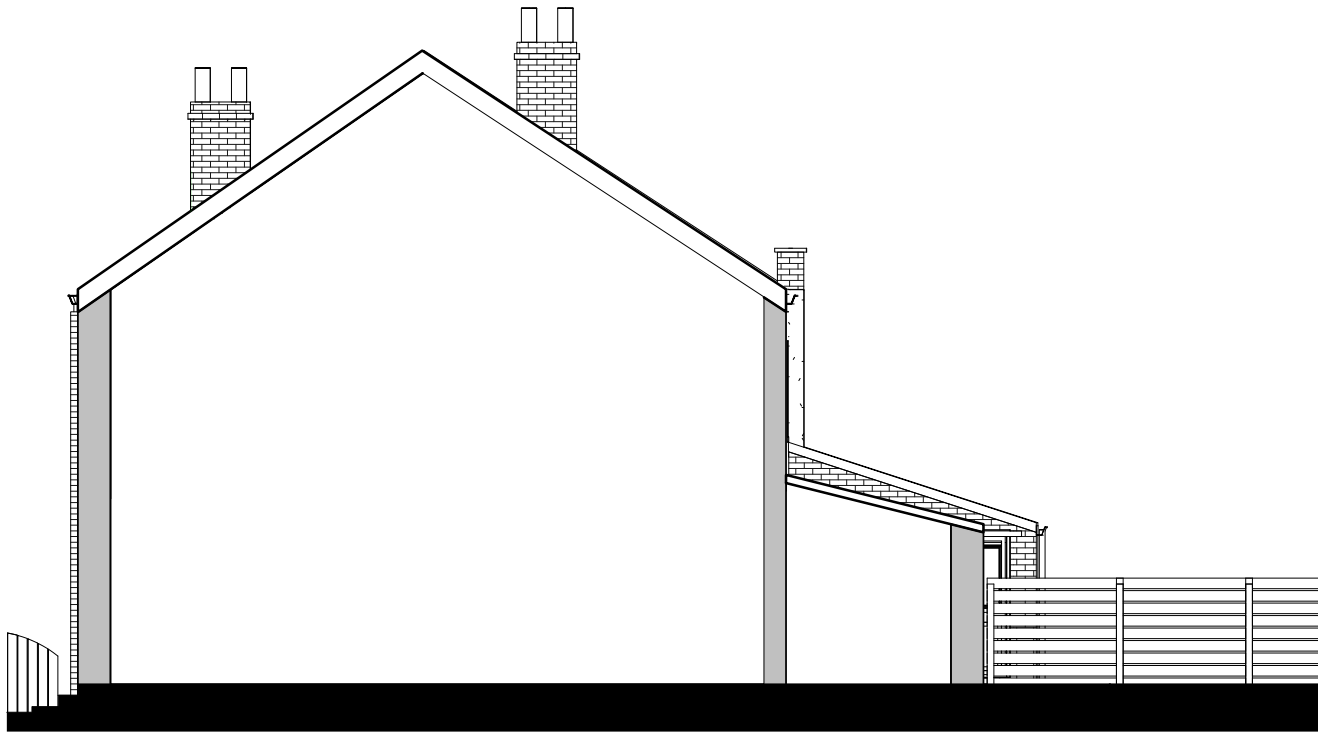


1 North Side Elevation - Existing
1 : 100




2 North Side Elevation - Proposed
1 : 100



3 North Side Elevation From 40 KRW - Existing
1 : 100

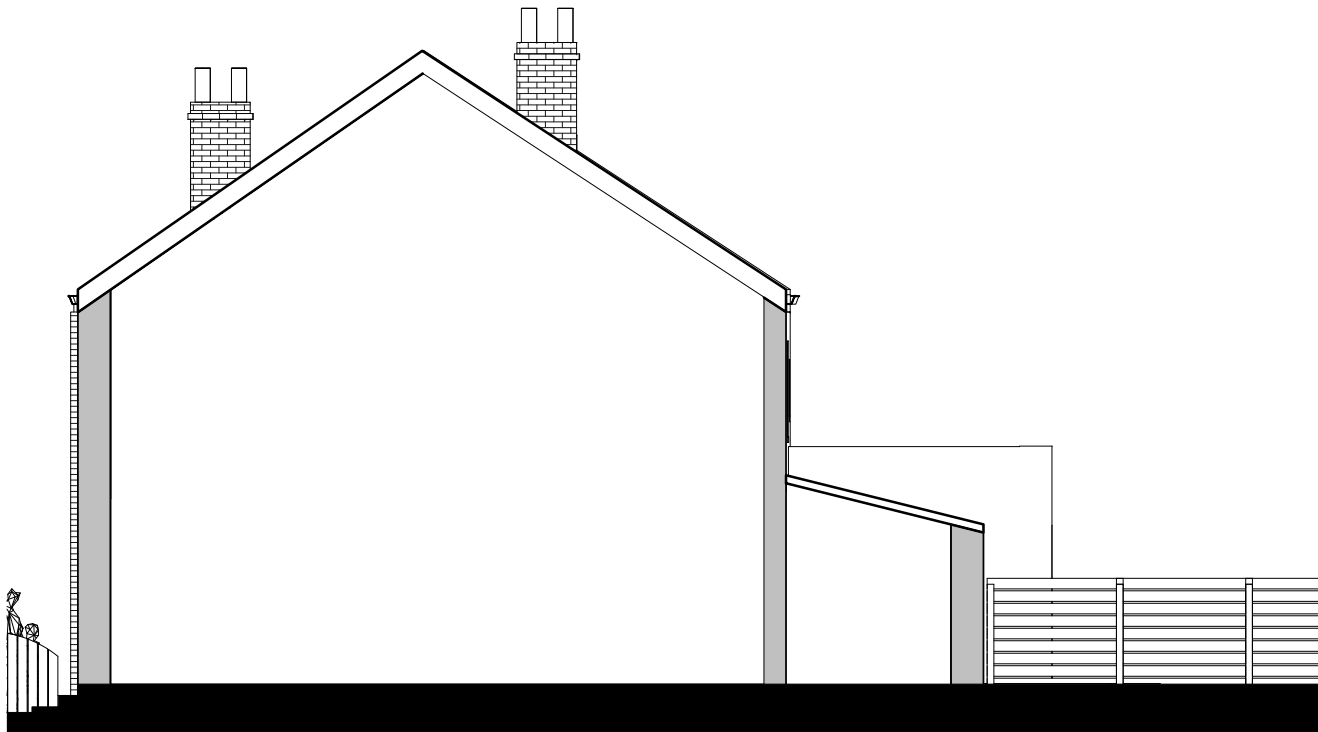

4 North Side Elevation From 40 KRW - Proposed
1 : 100

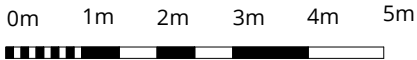

SCALE 1:100

RALA SHALL HAVE NO RESPONSIBILITY FOR ANY USE MADE OF THIS DOCUMENT OTHER THAN FOR THAT WHICH IT WAS PREPARED AND ISSUED. ALL DIMENSIONS SHOULD BE CHECKED ON SITE. DO NOT SCALE FROM THIS DRAWING

ANY DRAWING ERRORS OR DIVERGENCIES SHOULD BE BROUGHT TO THE ATTENTION OF RALA AT THE ADDRESS SHOWN BELOW.

DRAWINGS SHALL BE READ IN CONJUNCTION WITH THE FOLLOWING BEFORE WORK COMMENCES:

- THE CDM DESIGN ISSUES REGISTER
- THE RALA RISK SERIES OF DRAWINGS
- THE PROJECT CDM RISK REGISTER

NOTES

P00 Additional Planning Information RB RB 21/01/22

CLIENT

11 Hackford Close,
Brandlesholme,
Bury,
Greater Manchester,
BL8 1XP
United Kingdom

T +44 [0]7564 361 972



PROJECT TITLE
42 Kendal Road West

RDP JOB NUMBER
P0010

ISO 27001 CLASSIFICATION
Planning

DRAWING TITLE
Existing & Proposed Side Elevation
from 40 Kendal Road West

SCALE
@ A3

1 : 100

DATE FIRST ISSUED
21/01/22

DRAWING NO.
KRW-RALA-ZZ-XX-DR-A-(PL)-0003

REVISION
P00