
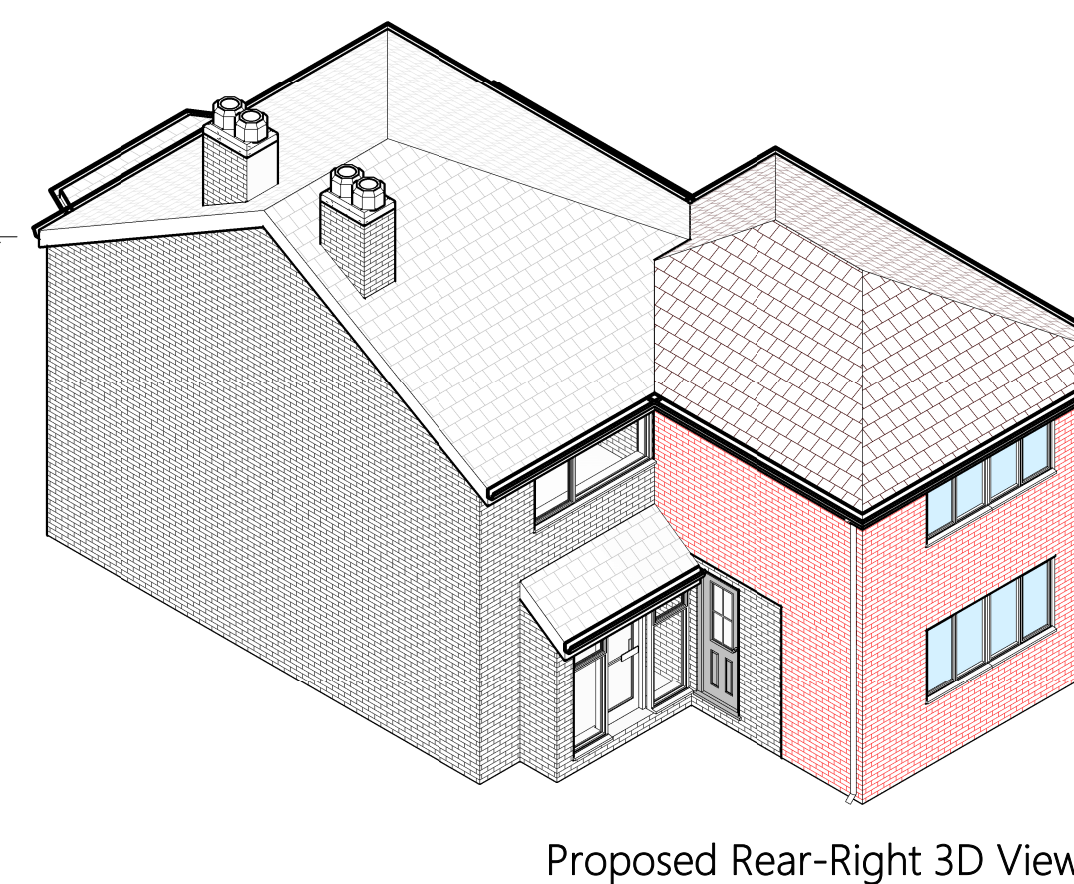
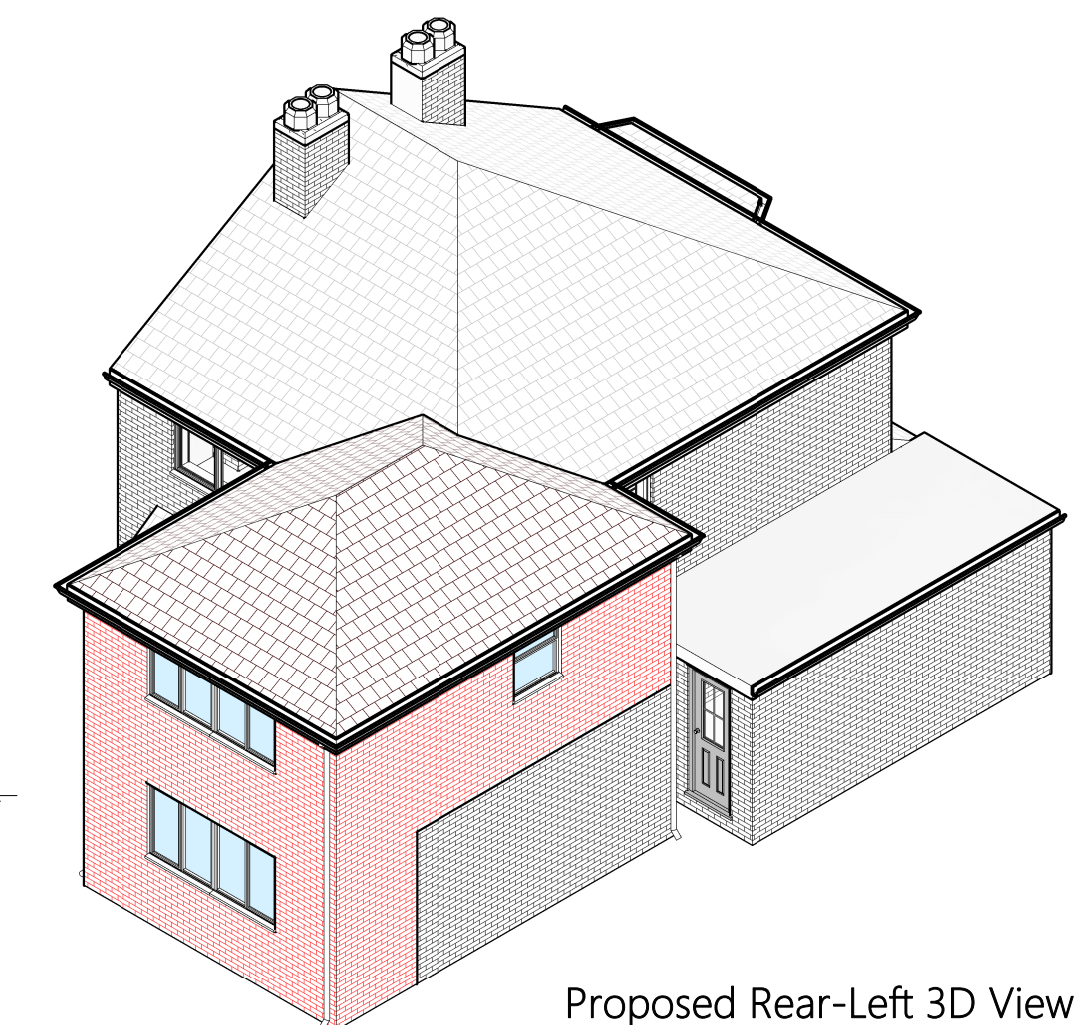
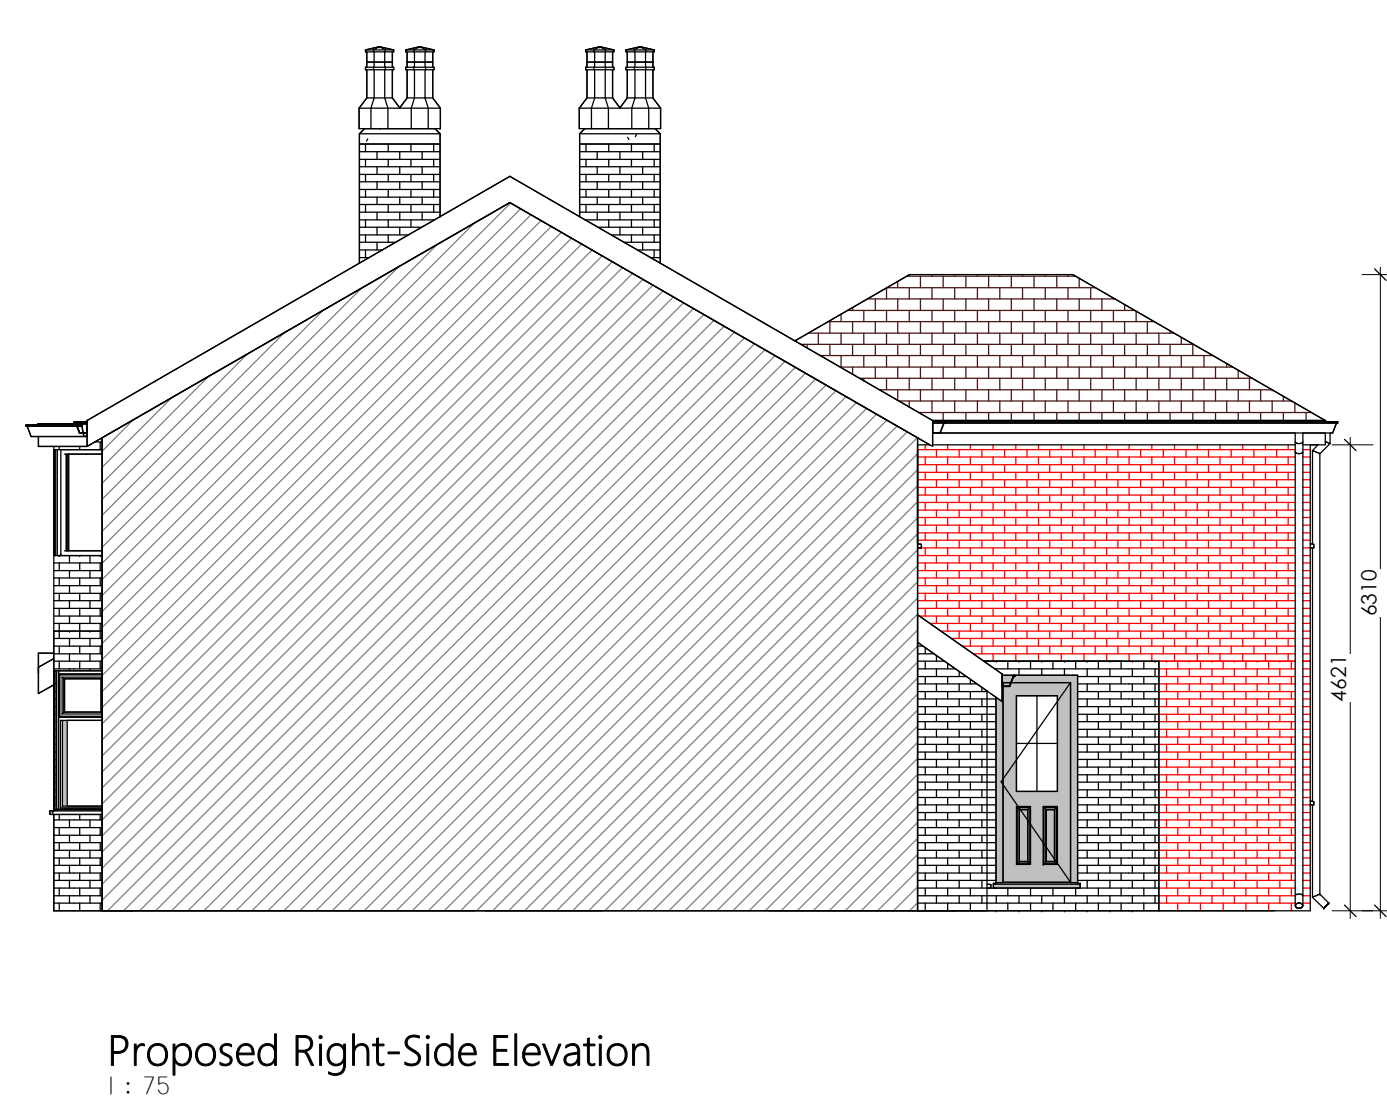
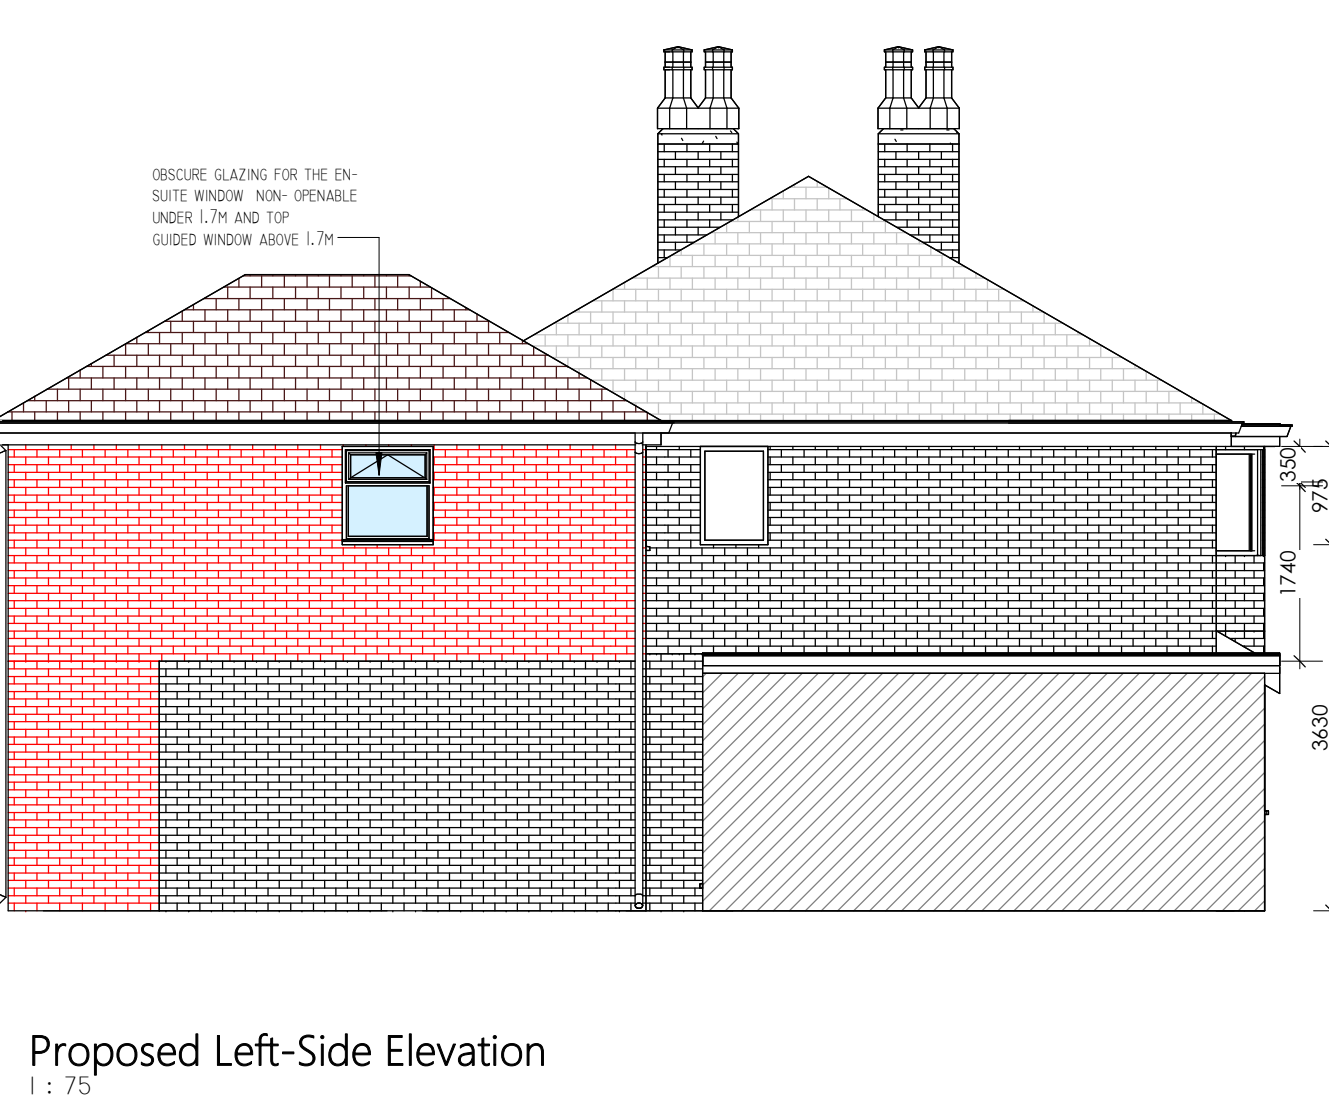
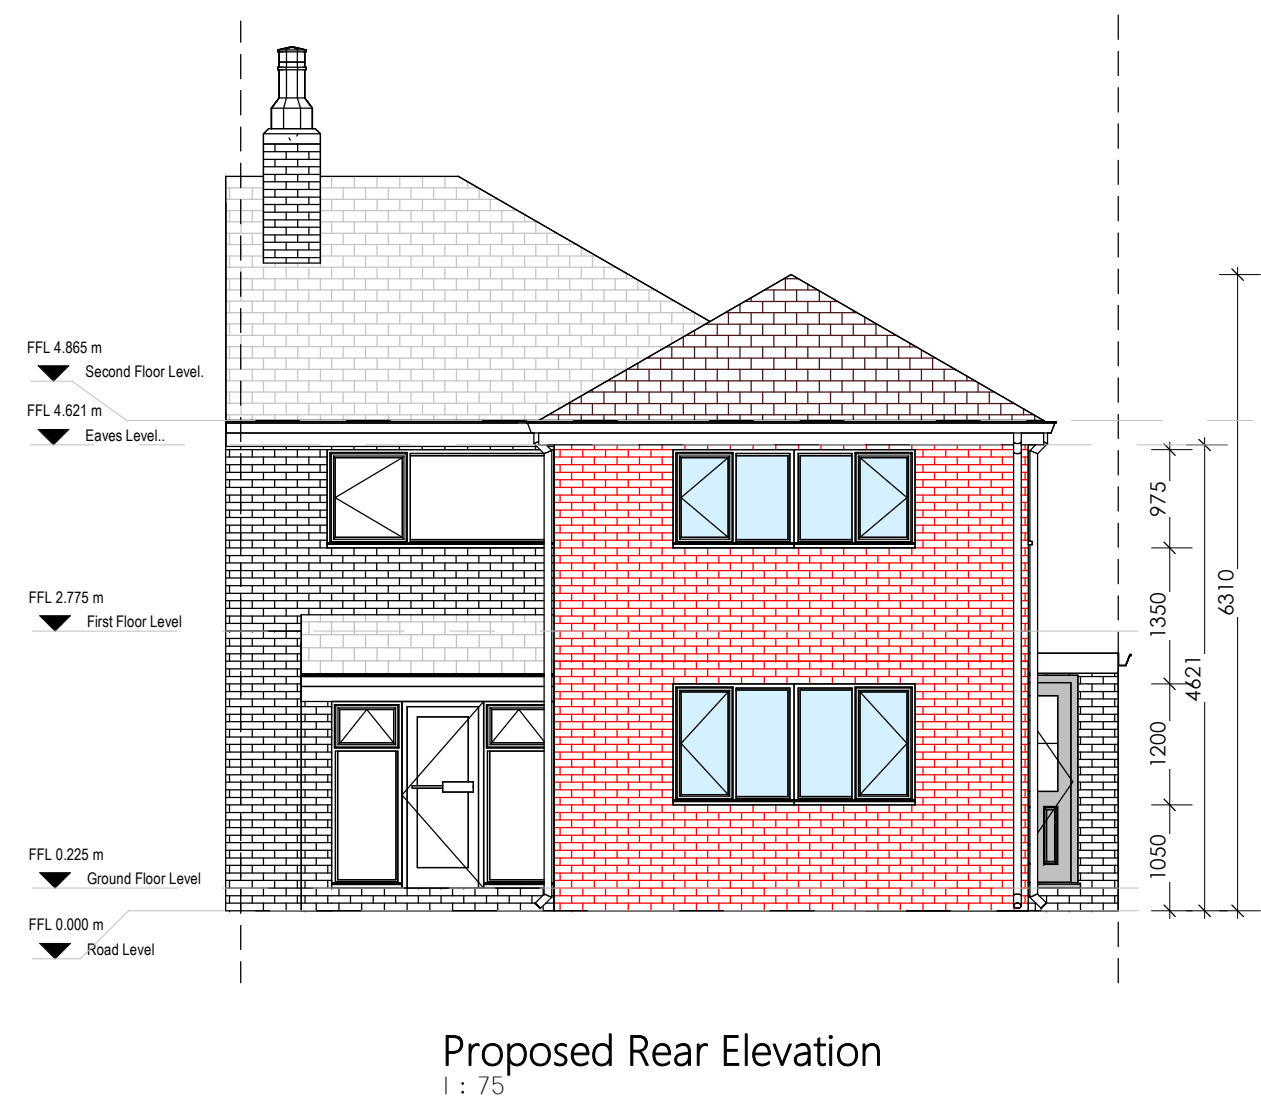
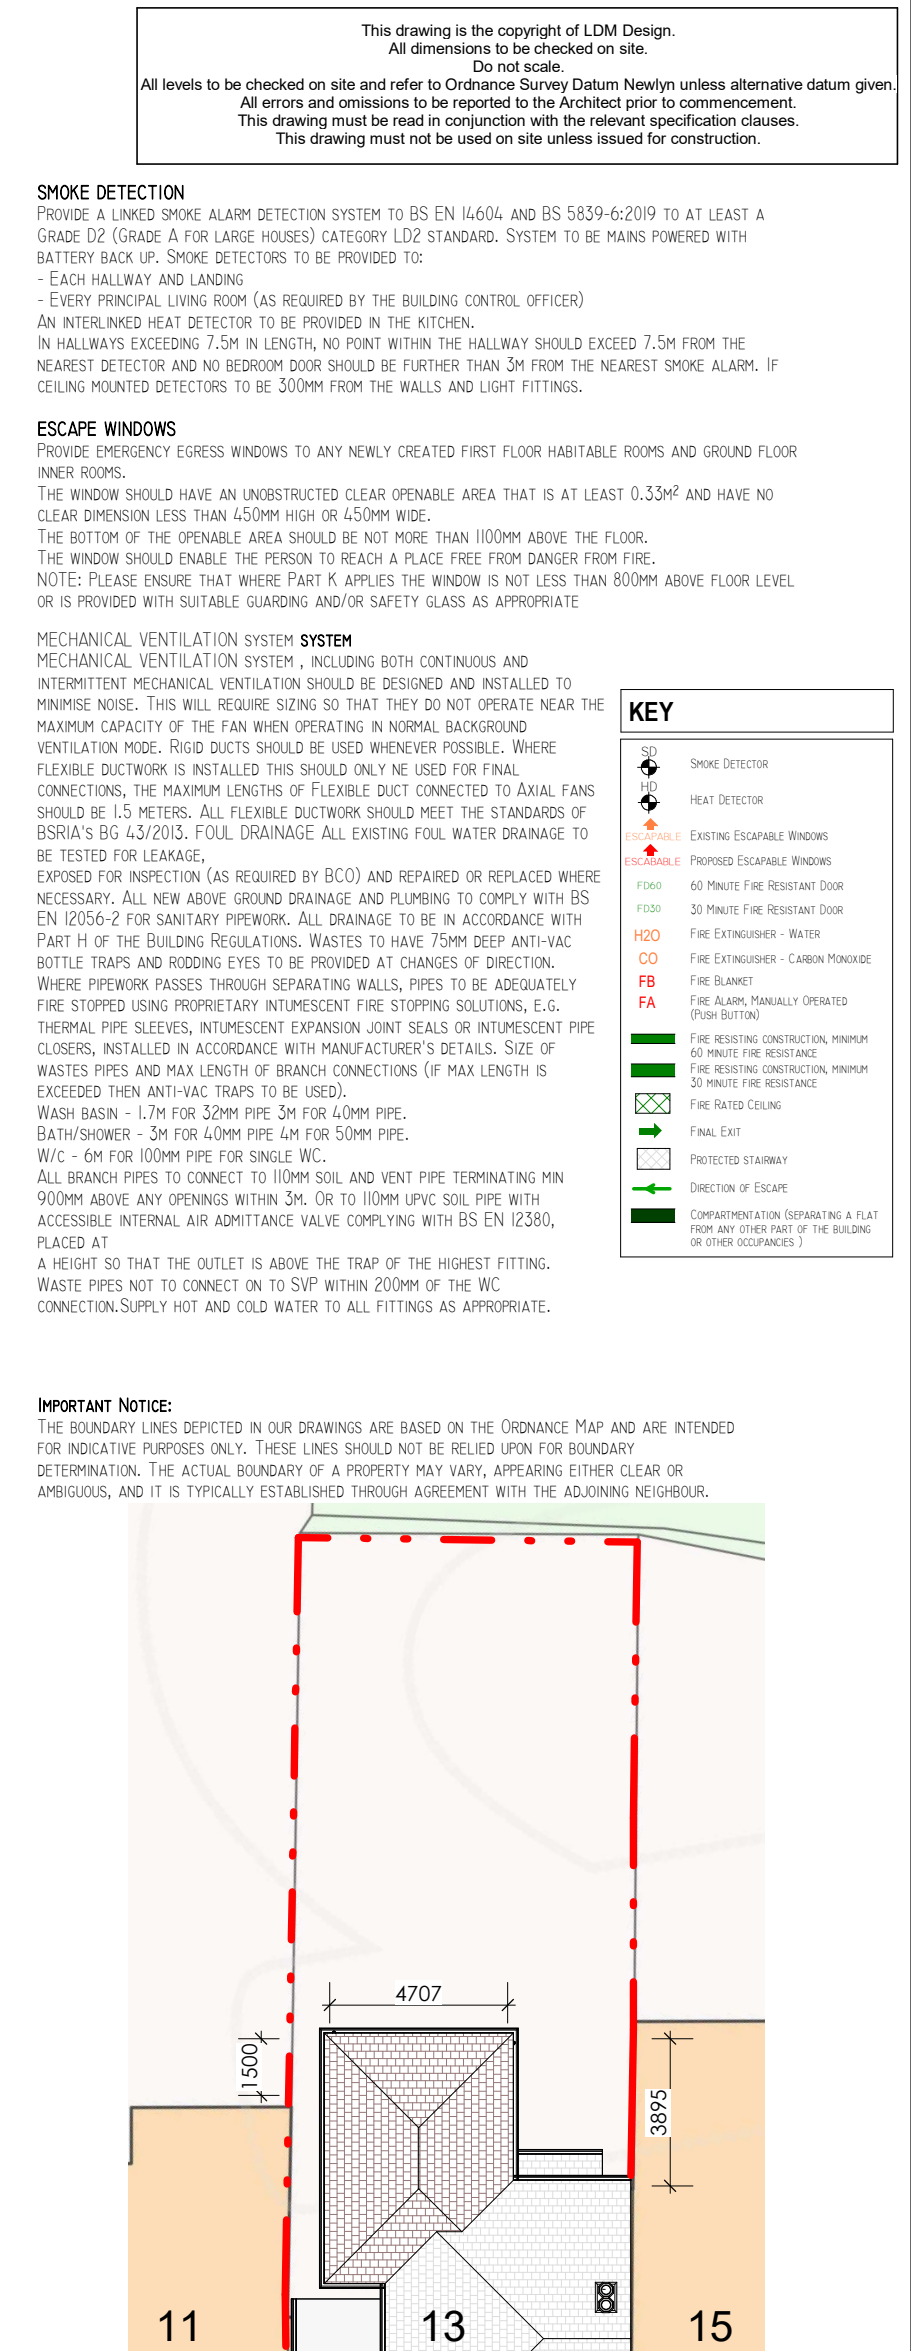
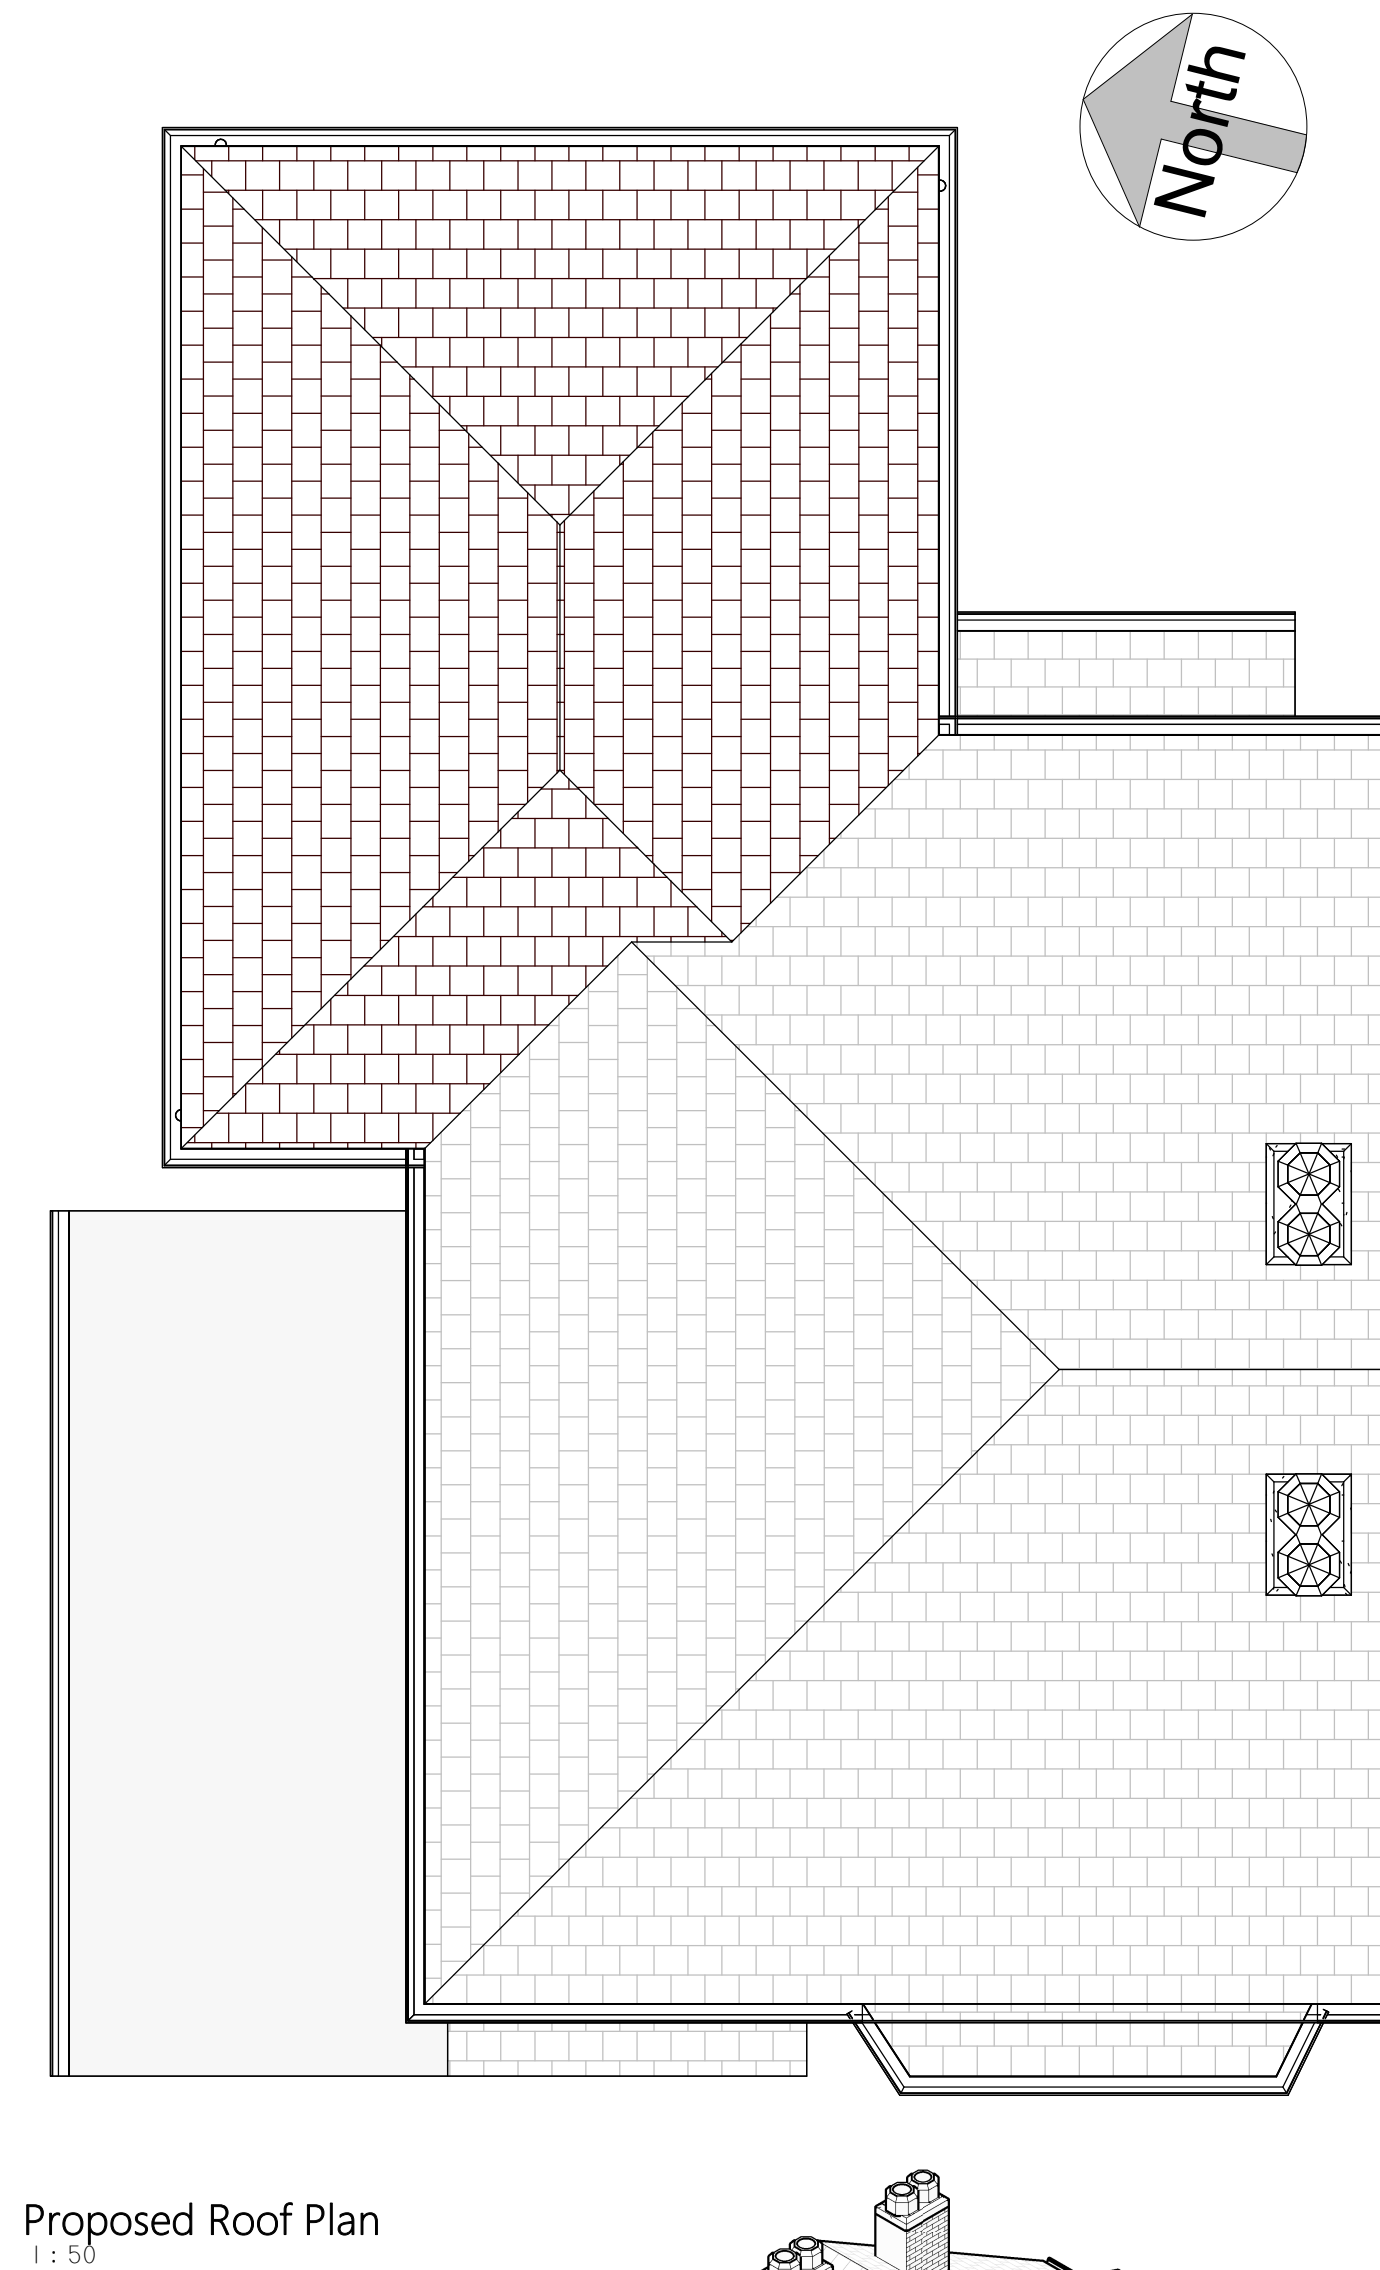
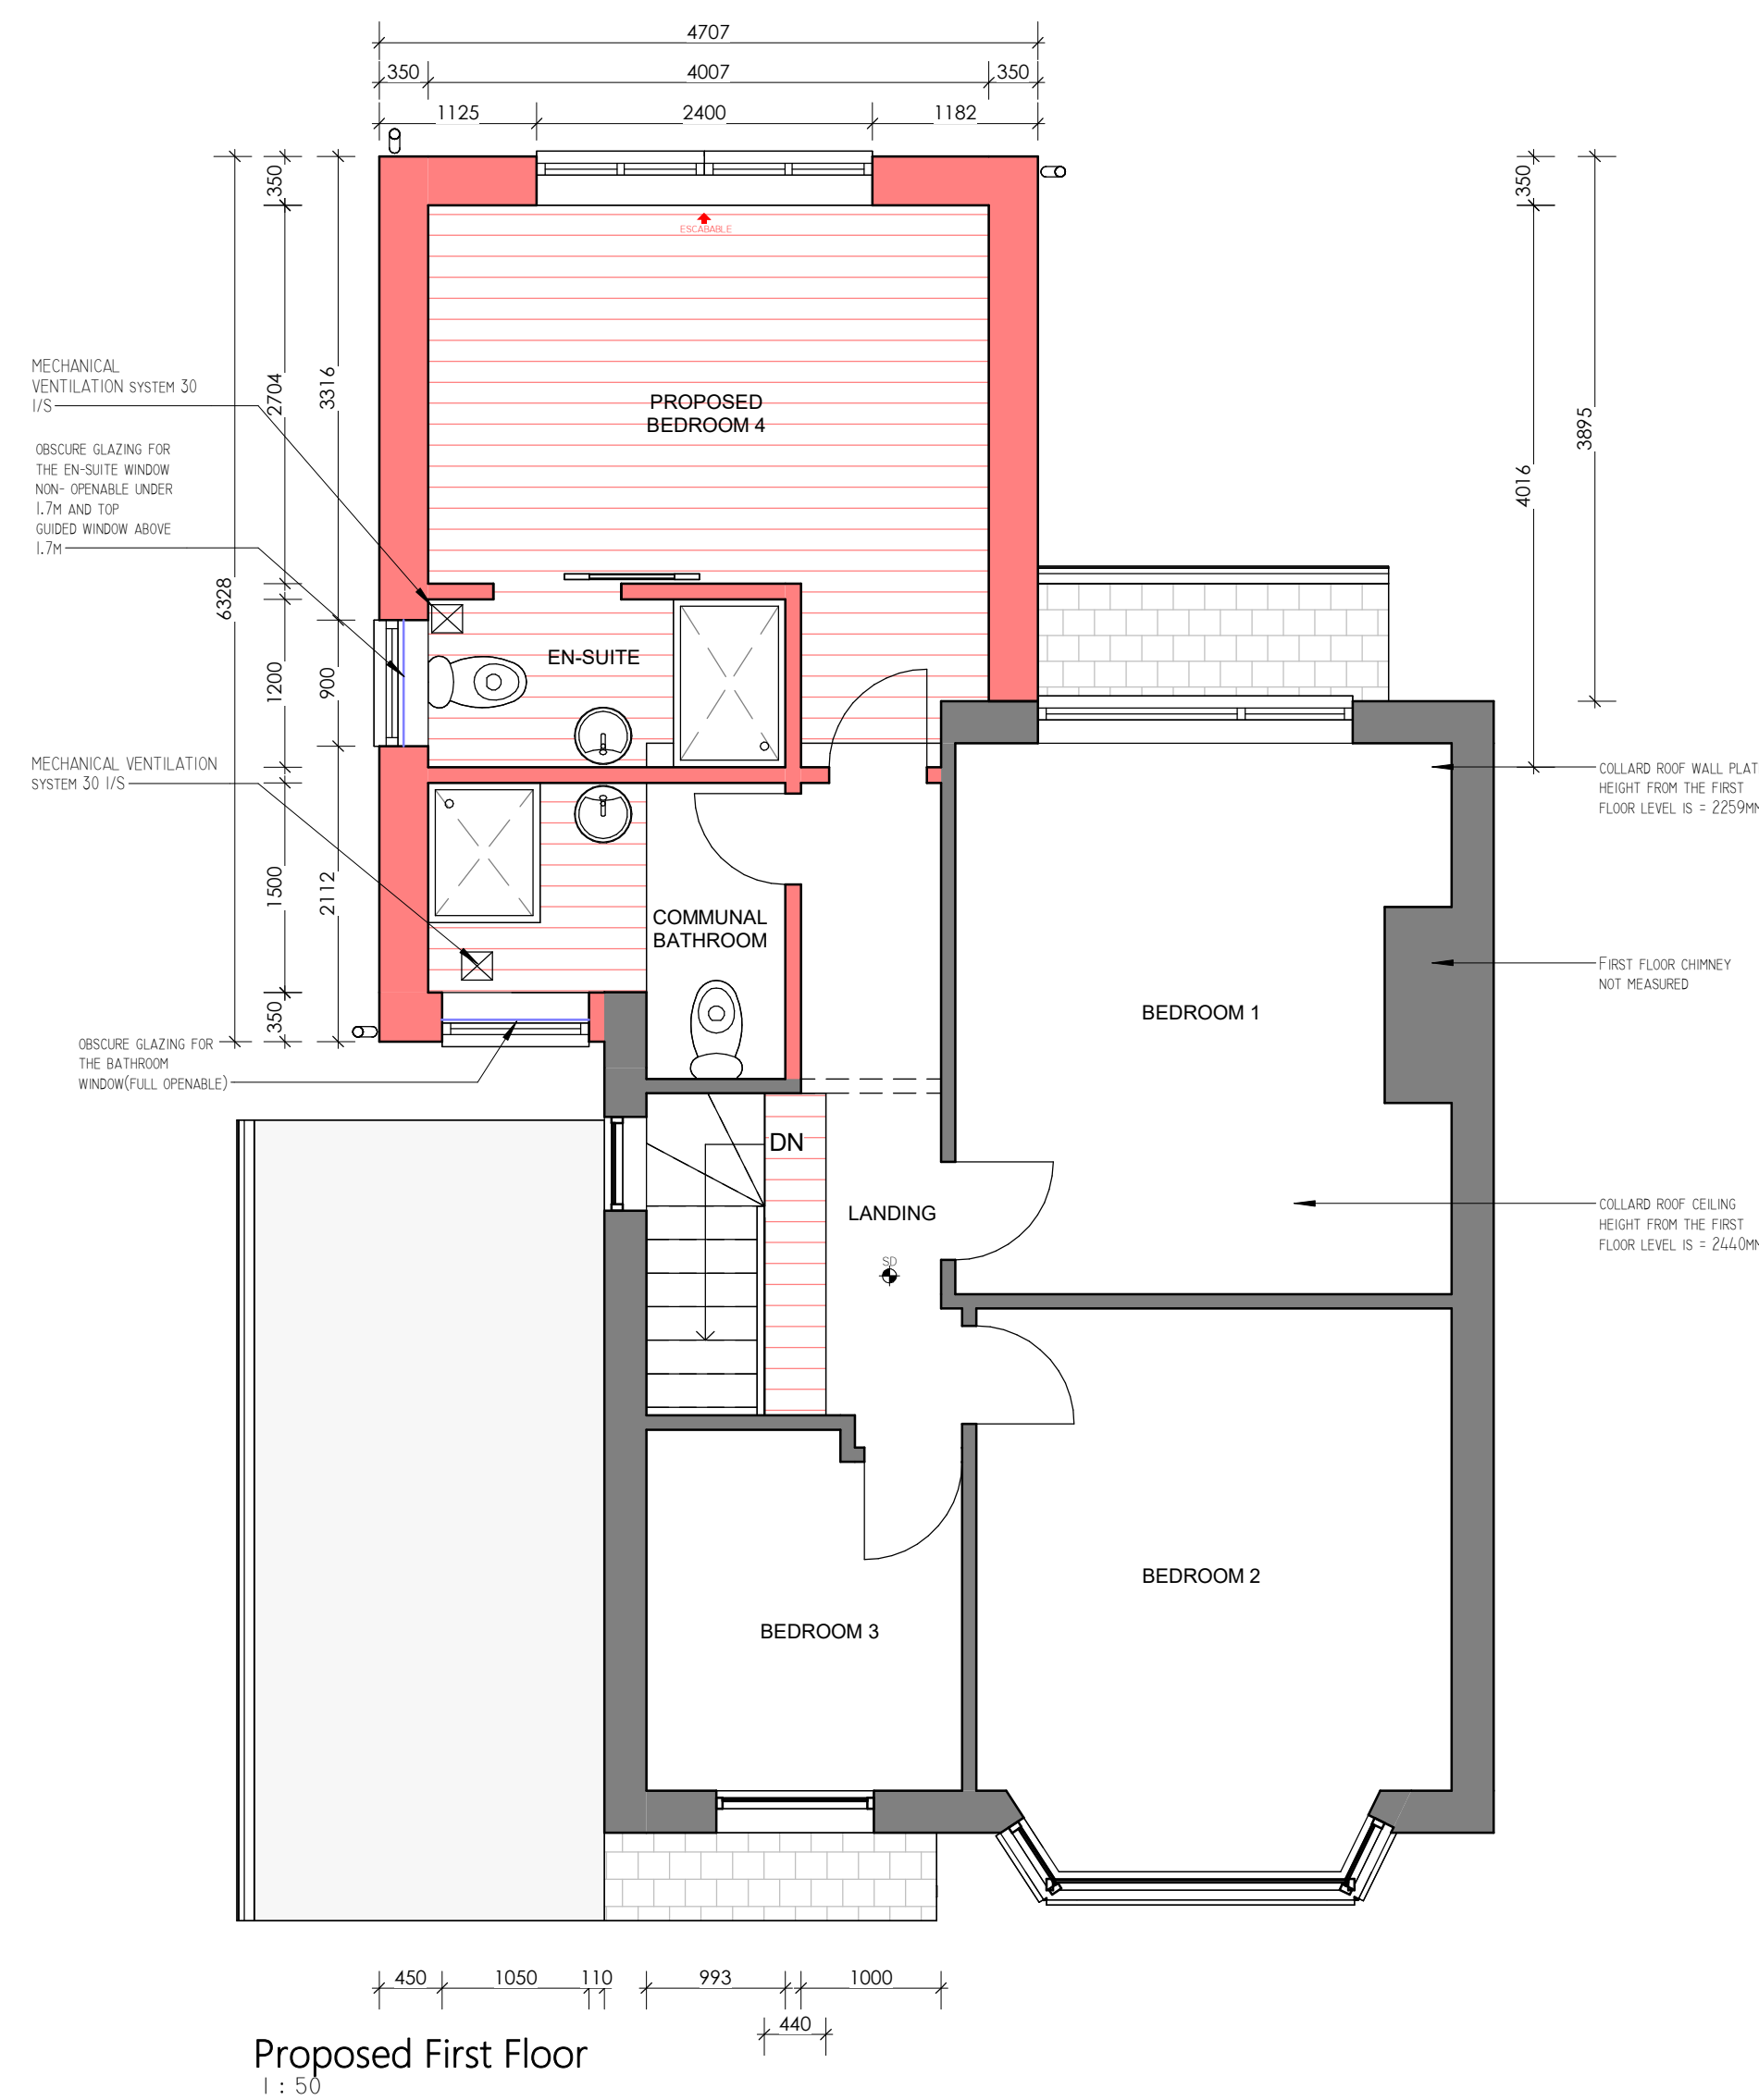


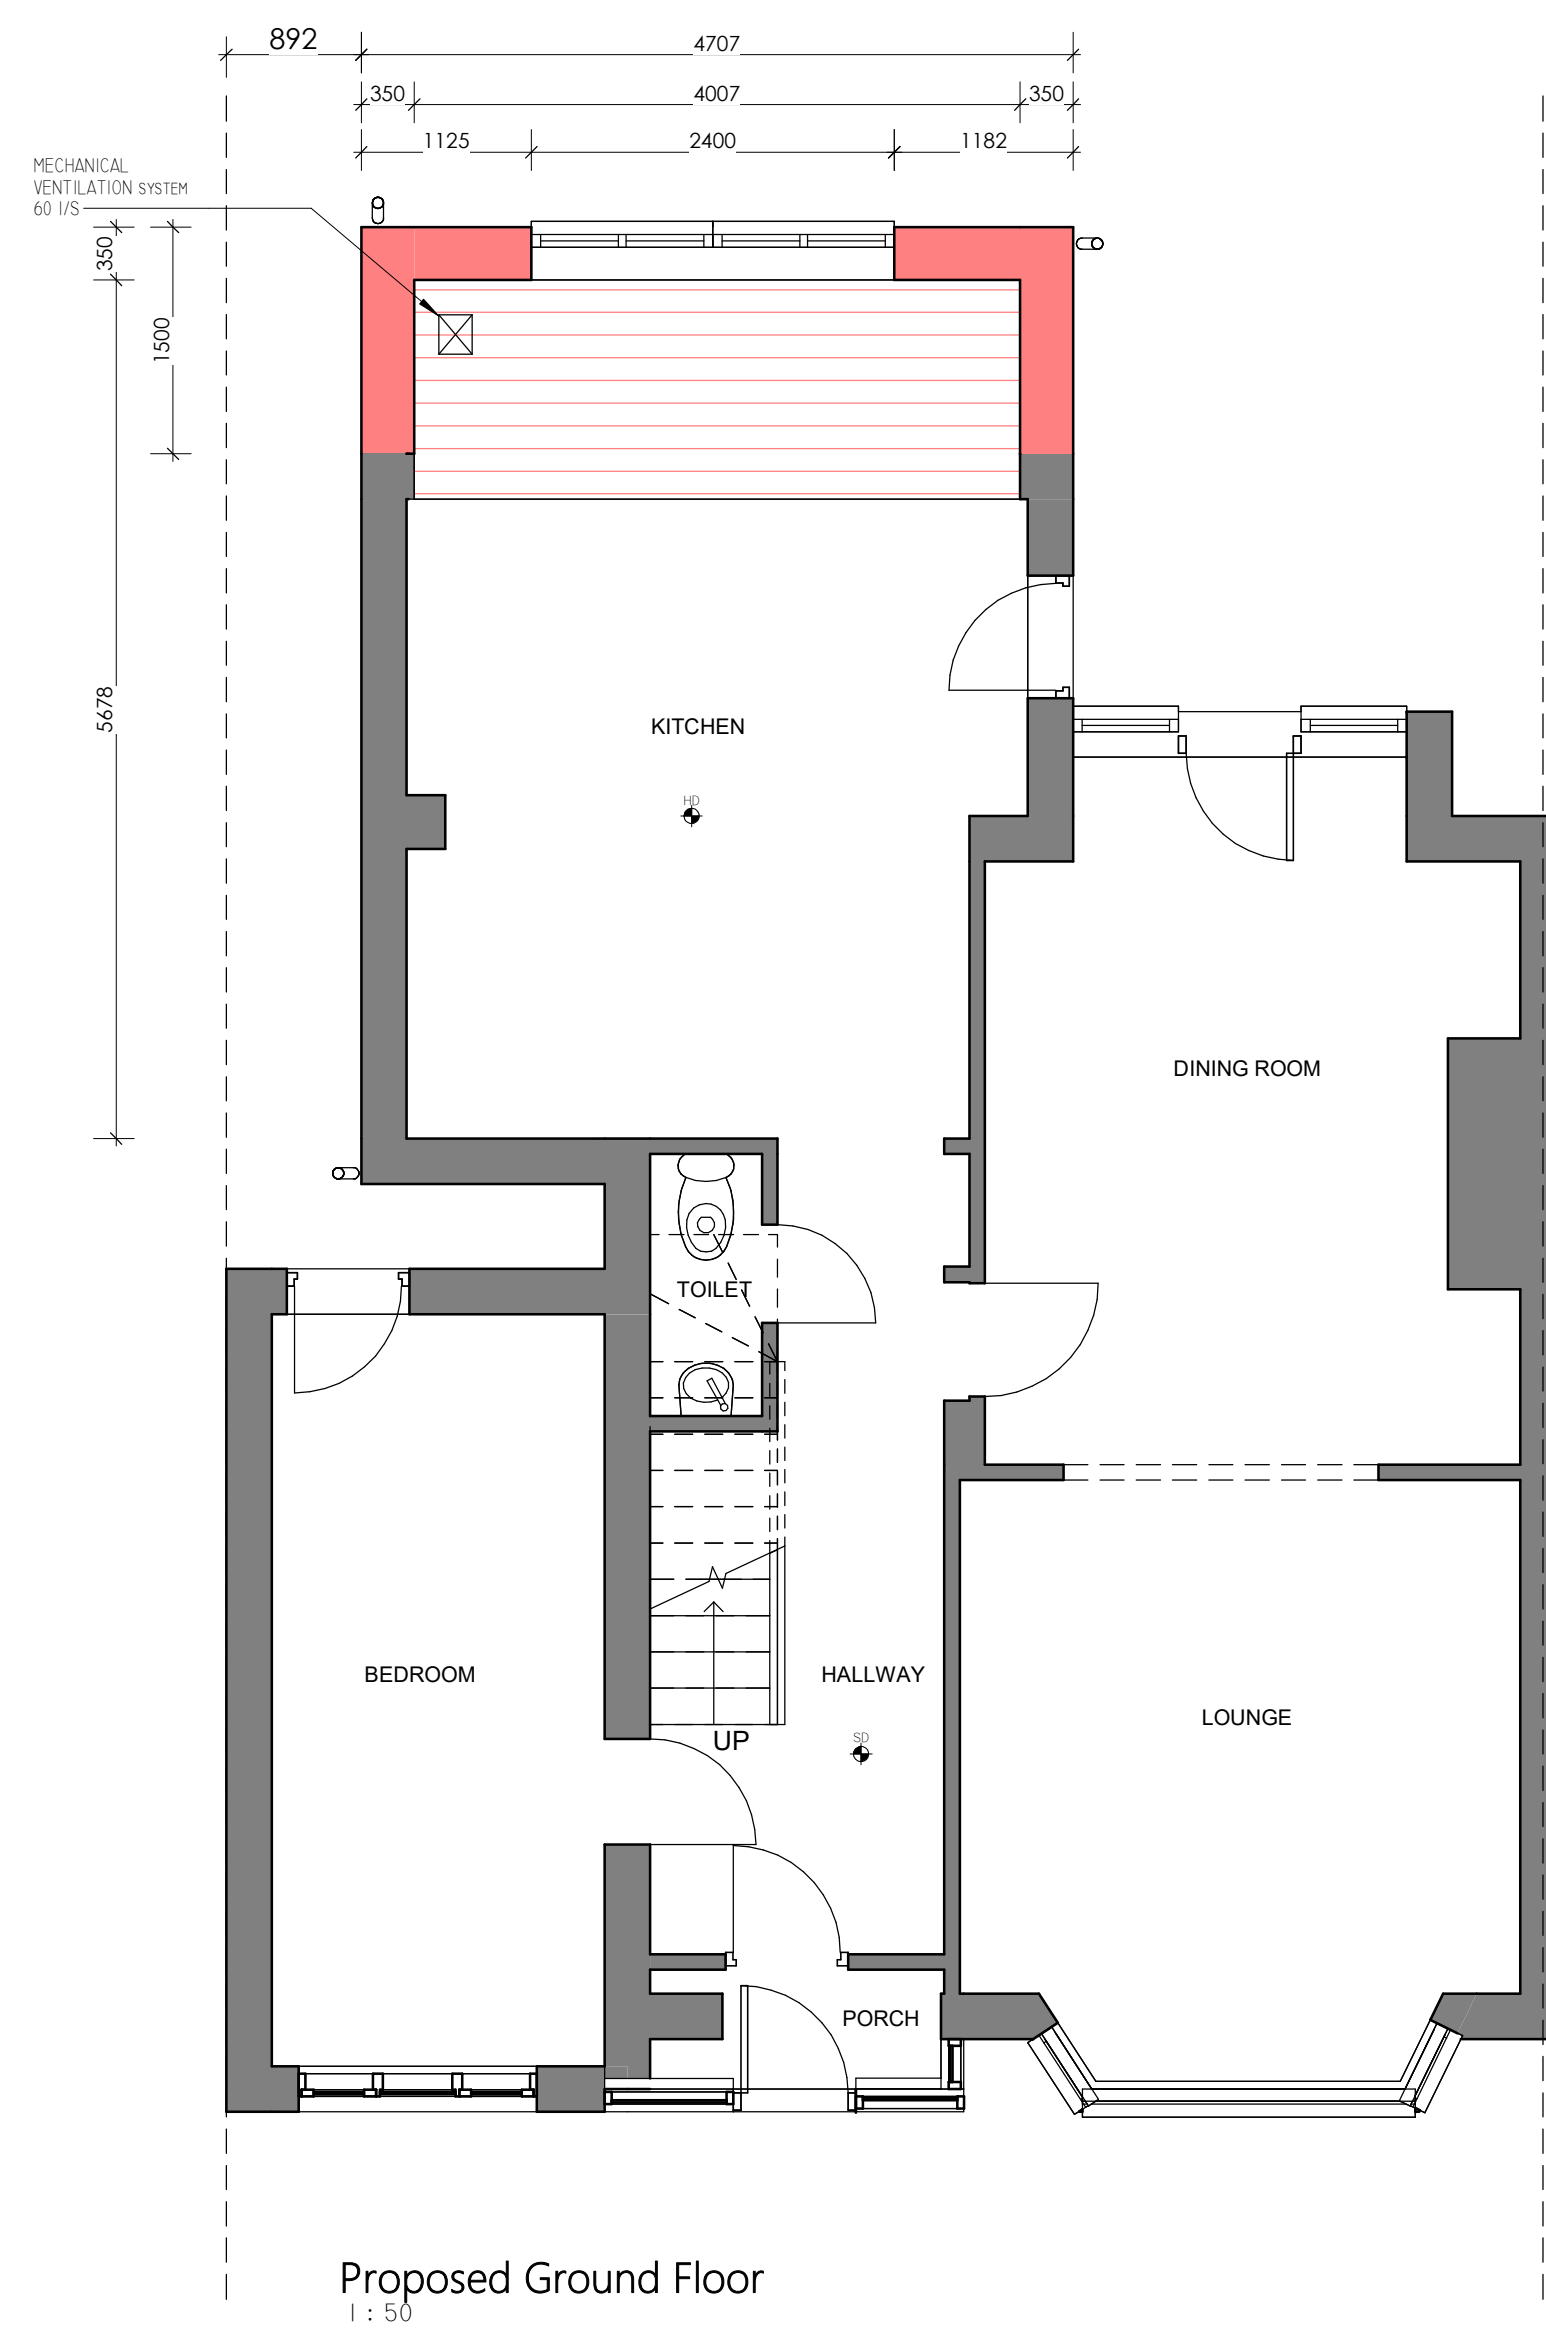

Proposed double storey rear extension, 1.5m from the existing rear wall at 13 Prestfield Rd, Whitefield, Manchester M45 6BD			
			
PROJECT : 13 Prestfield Rd, Whitefield, Manchester M45 6BD			
SHEET : Proposed Drawings (Planning)			
CLIENT : Landy SU			
Scale (@ A1) :		As indicated	
Drawn by : RA	DRAWING NUMBER : A1-002b		REV : C
Checked by : BA			