


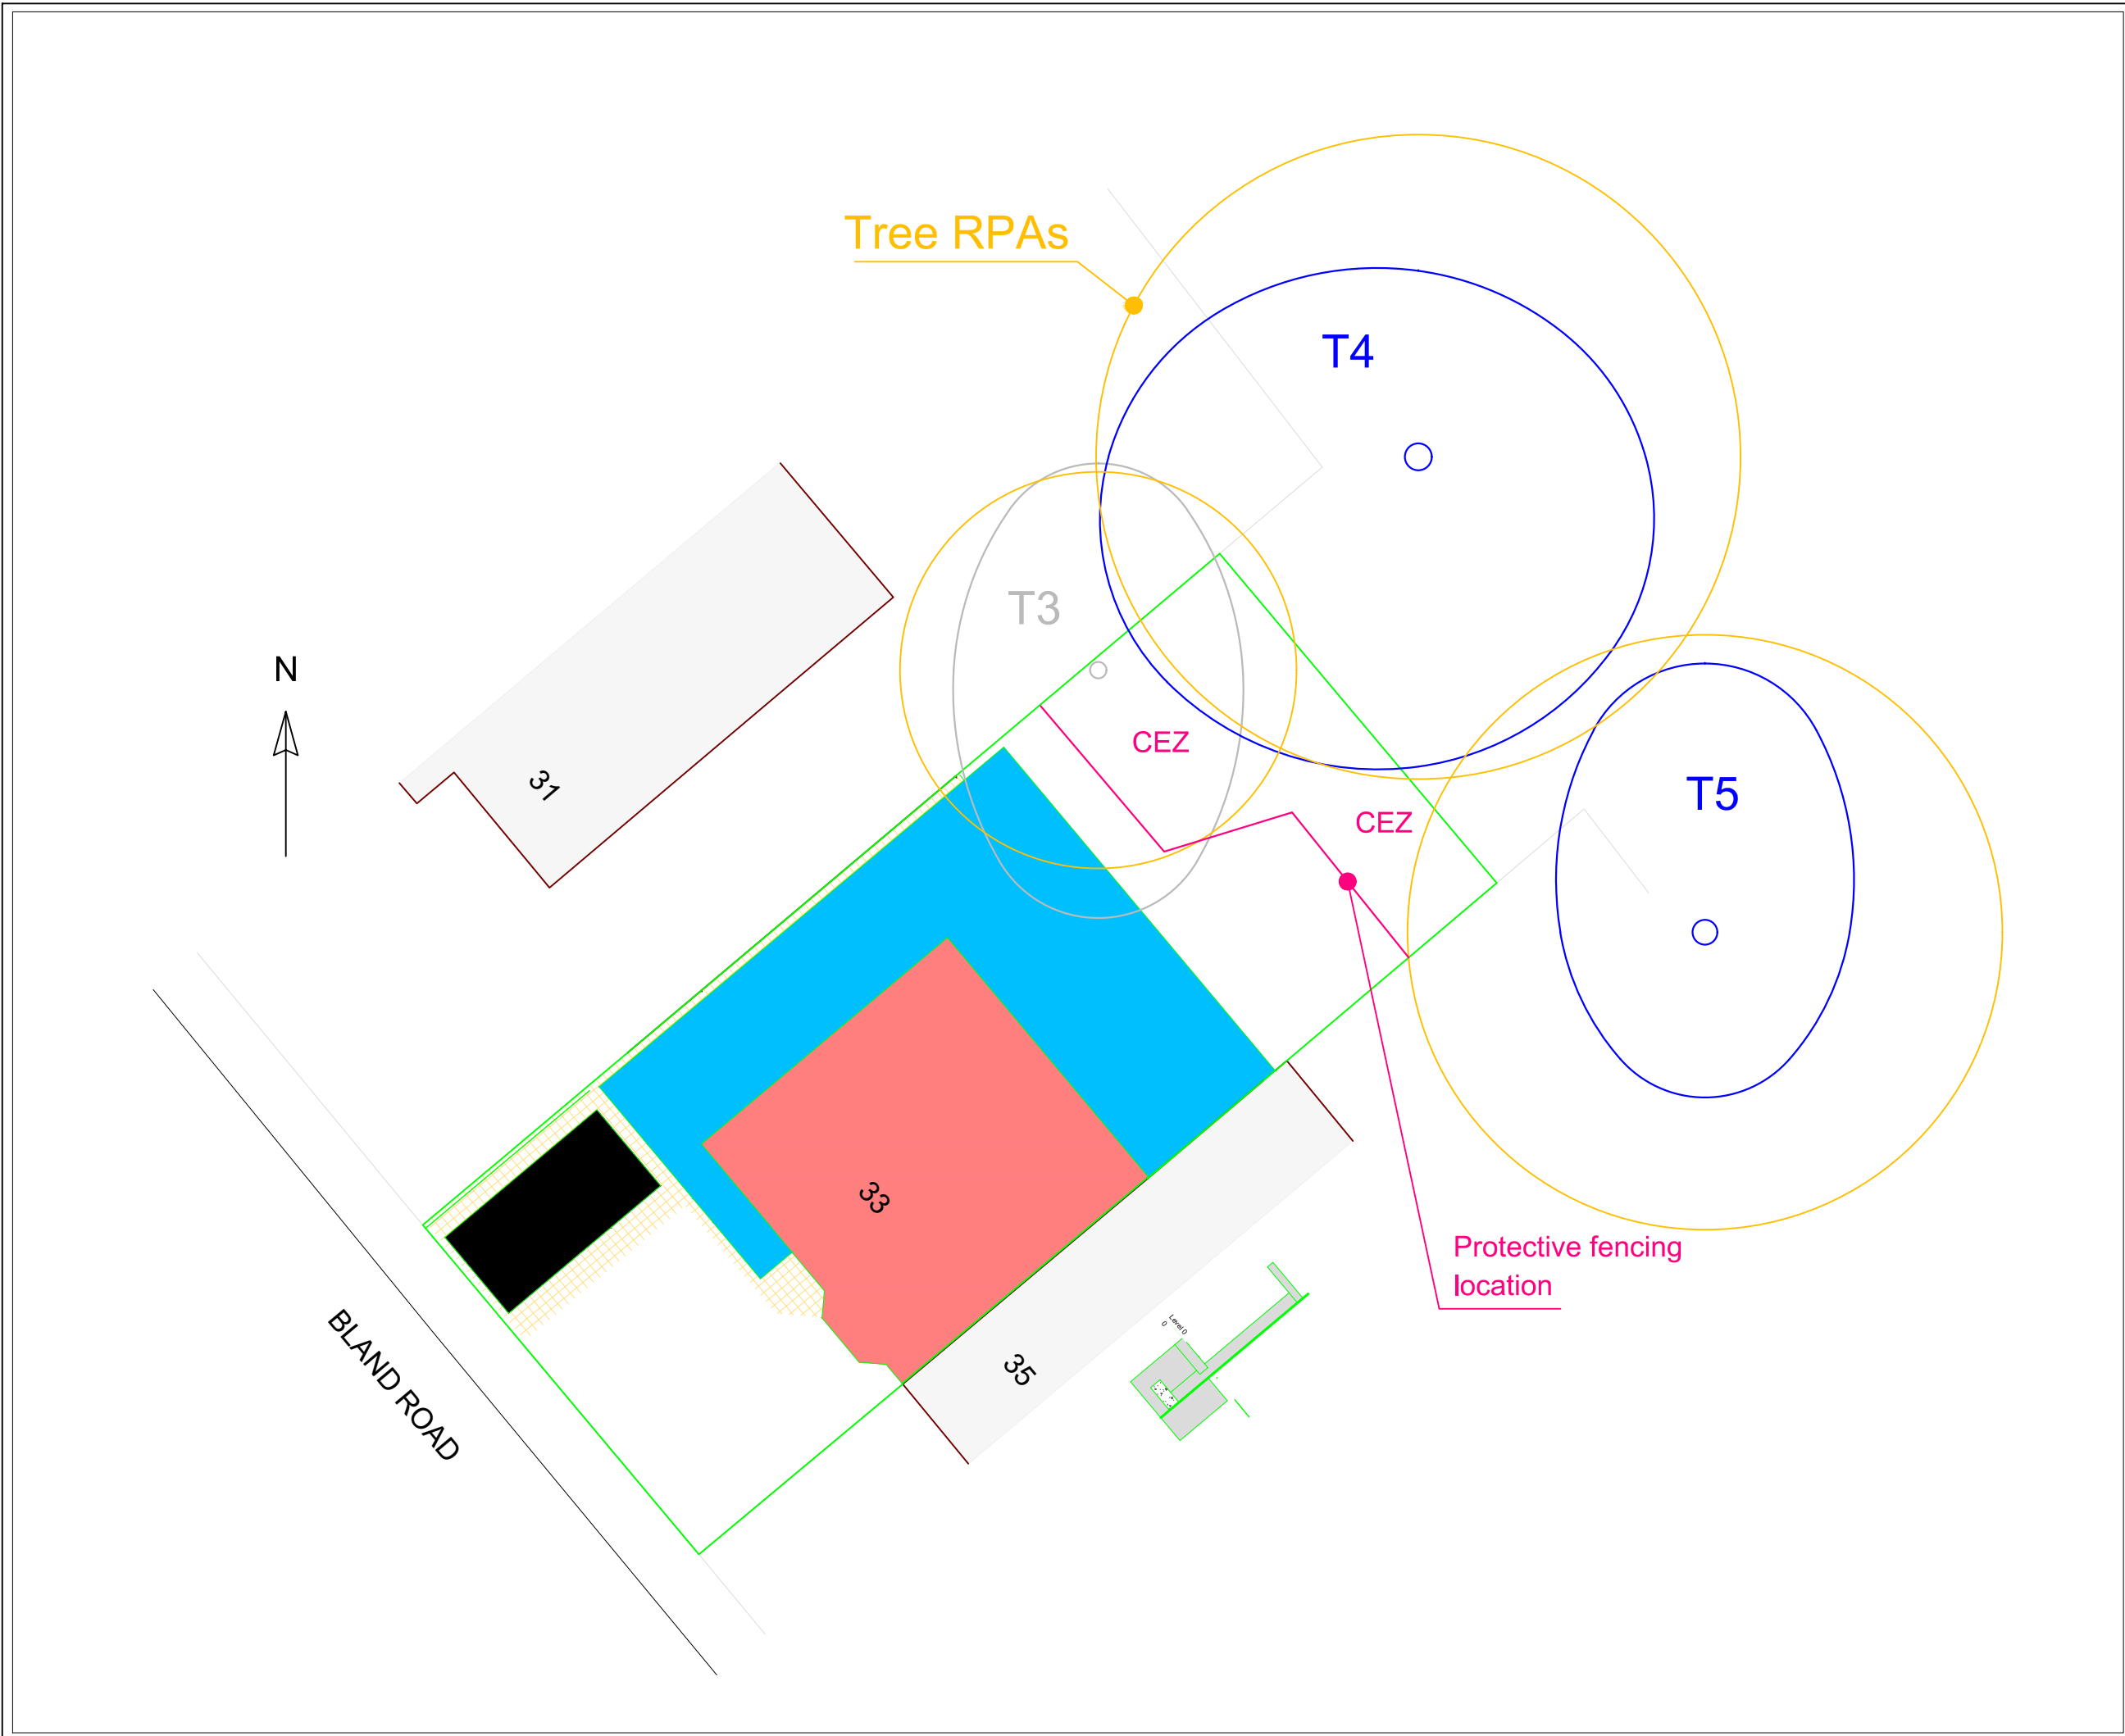

Category A Tree Trees of high quality with an estimated remaining life expectancy of at least 40 years
Category B Tree Trees of moderate quality with an estimated remaining life expectancy of at least 20 years
Category C Tree Trees of low quality with an estimated remaining life expectancy of at least 10 years, or young trees with a stem diameter below 150mm
Category U Tree Trees in such a condition that they cannot realistically be retained as living trees in the context of the current land use for longer than 10 years
RPA Calculated root protection area (RPA) , depicted as a measured radius around a tree that should remain undisturbed during demolition and construction activity, a construction exclusion zone (CEZ)
CEZ Protective fencing location
Client: Mr & Mrs Litke
Project: 33 Bland Road, Prestwich, M25 9NW
Dwg No: RTS/13102020 02/TPP 002
Date: 25/06/2024
Scale: 1:150 Size: A3
Rowbottom's Tree Services Ltd Cheddleton Lodge, West Road, Prestwich, Manchester, M25 3FB Tel: 07778 277200 www.rowbottoms.co.uk email: bill@rowbottoms-tree-services.co.uk