
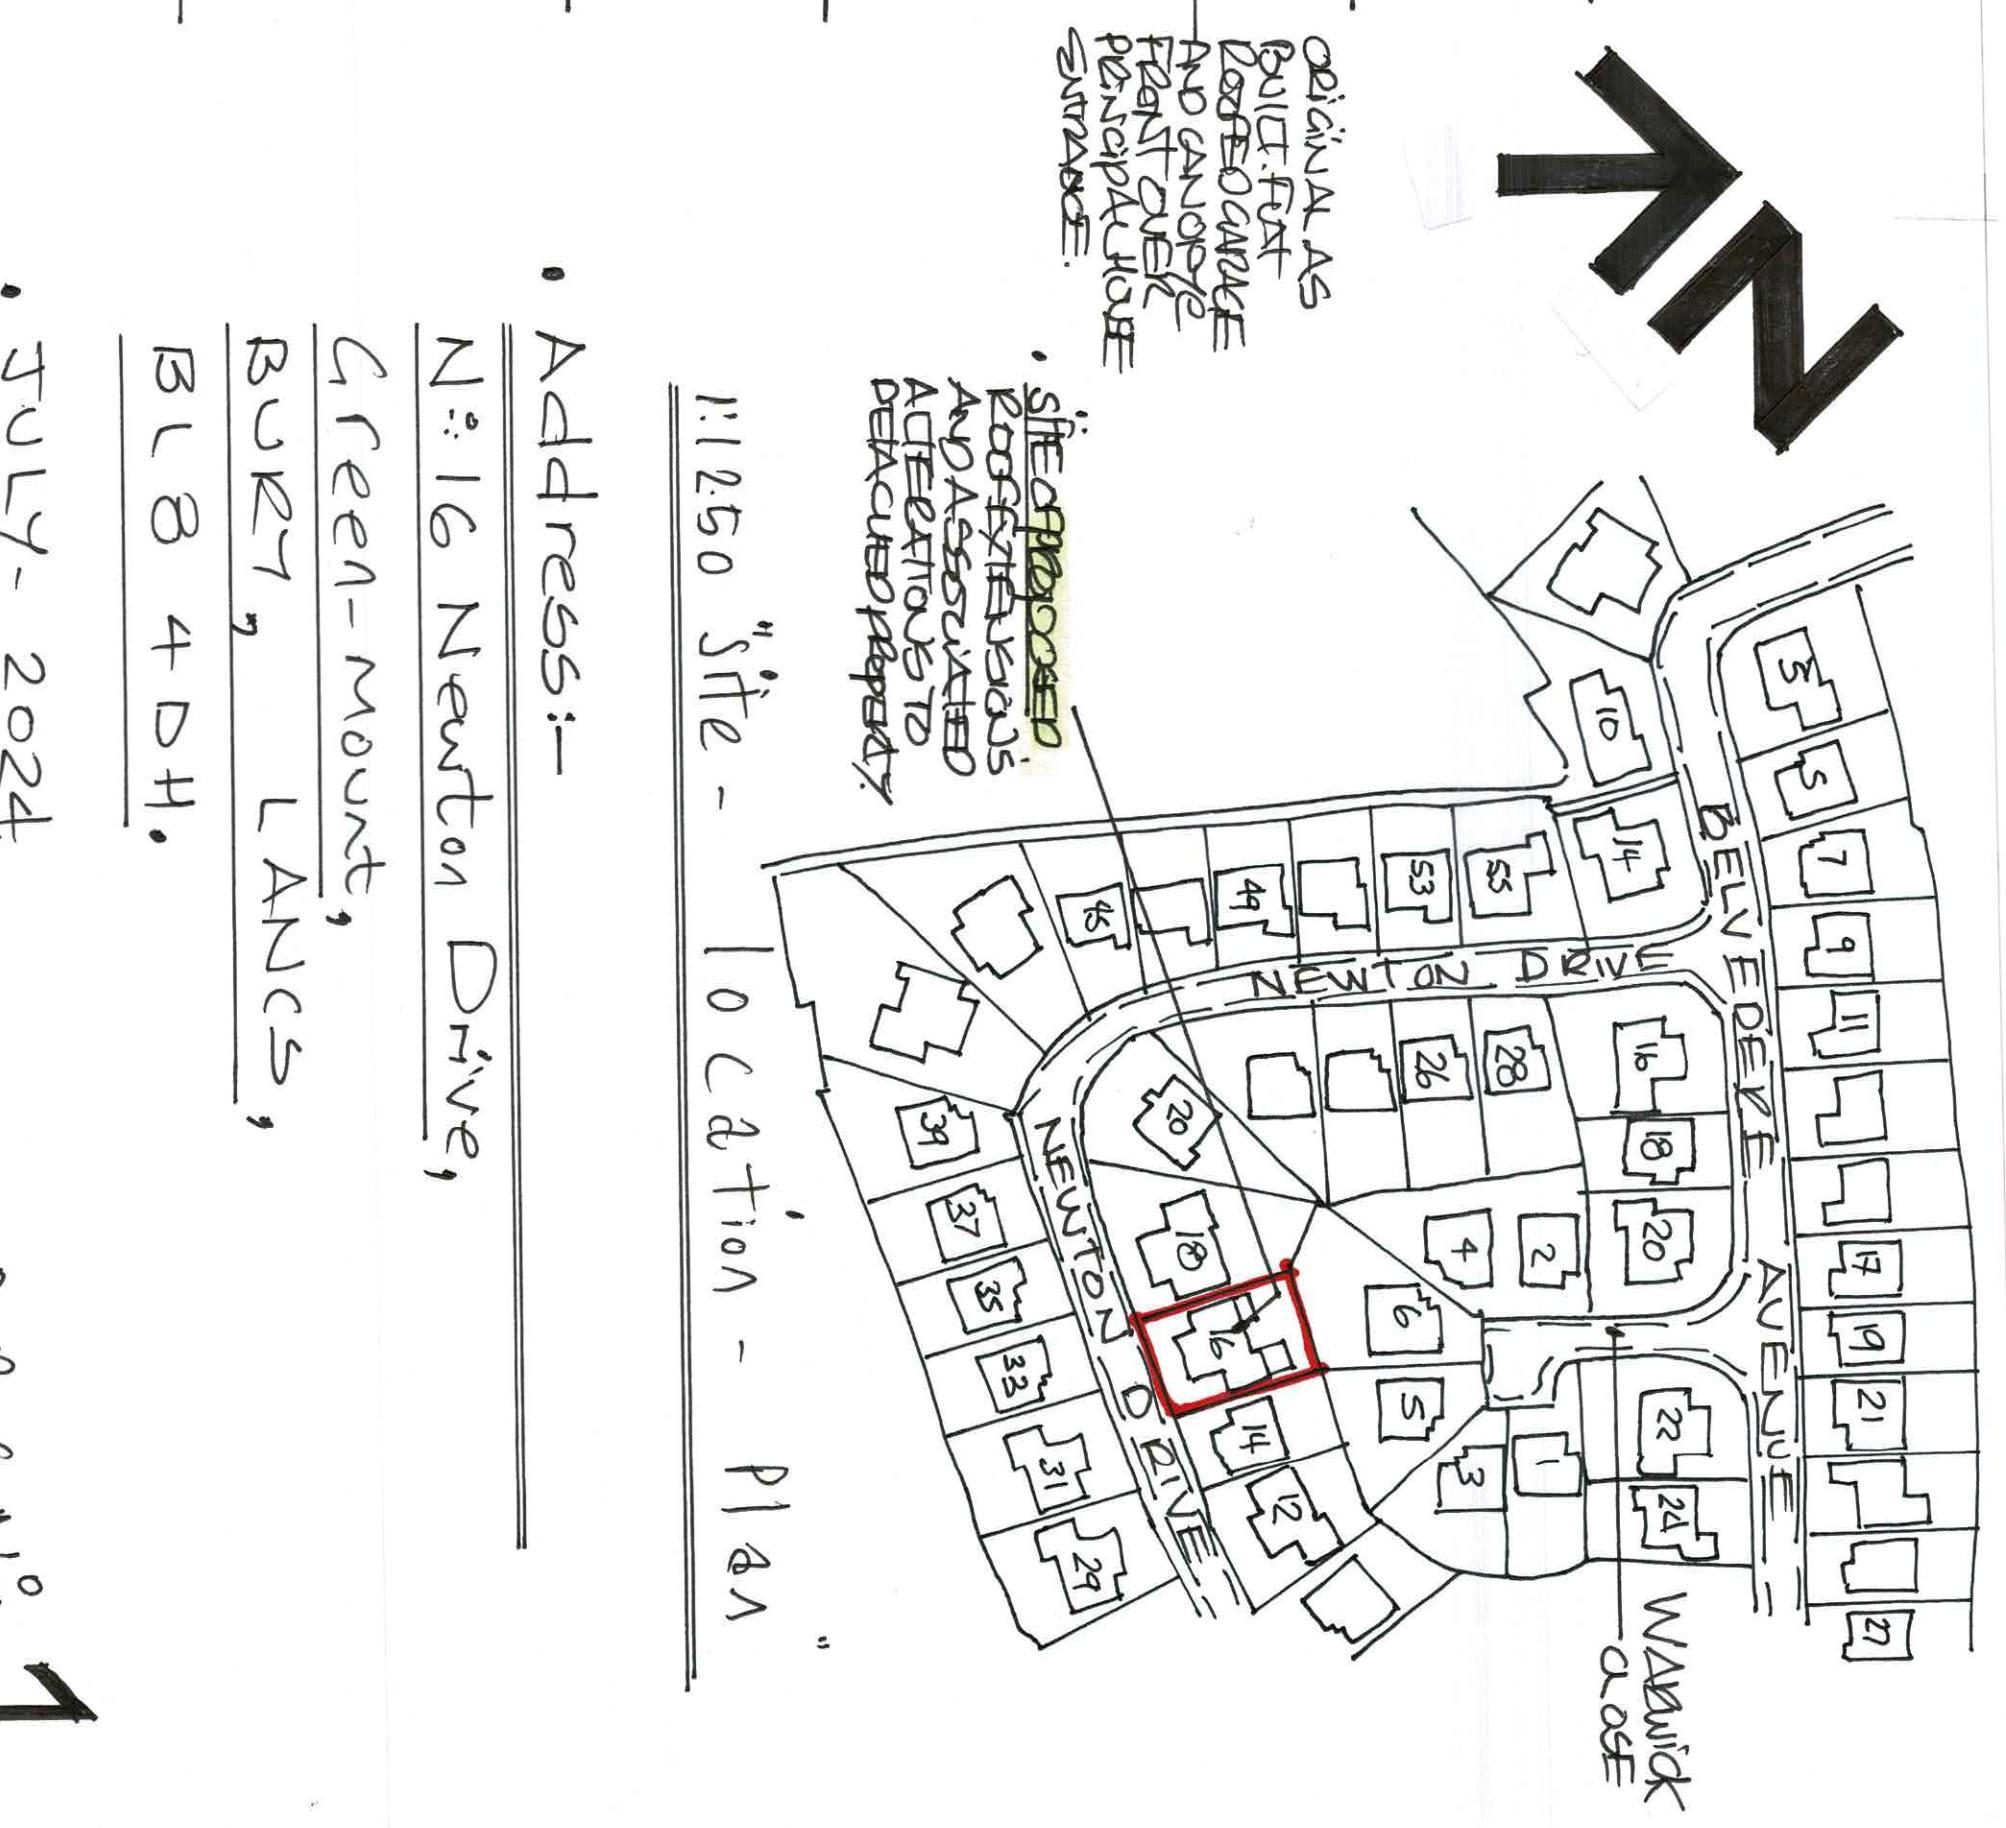


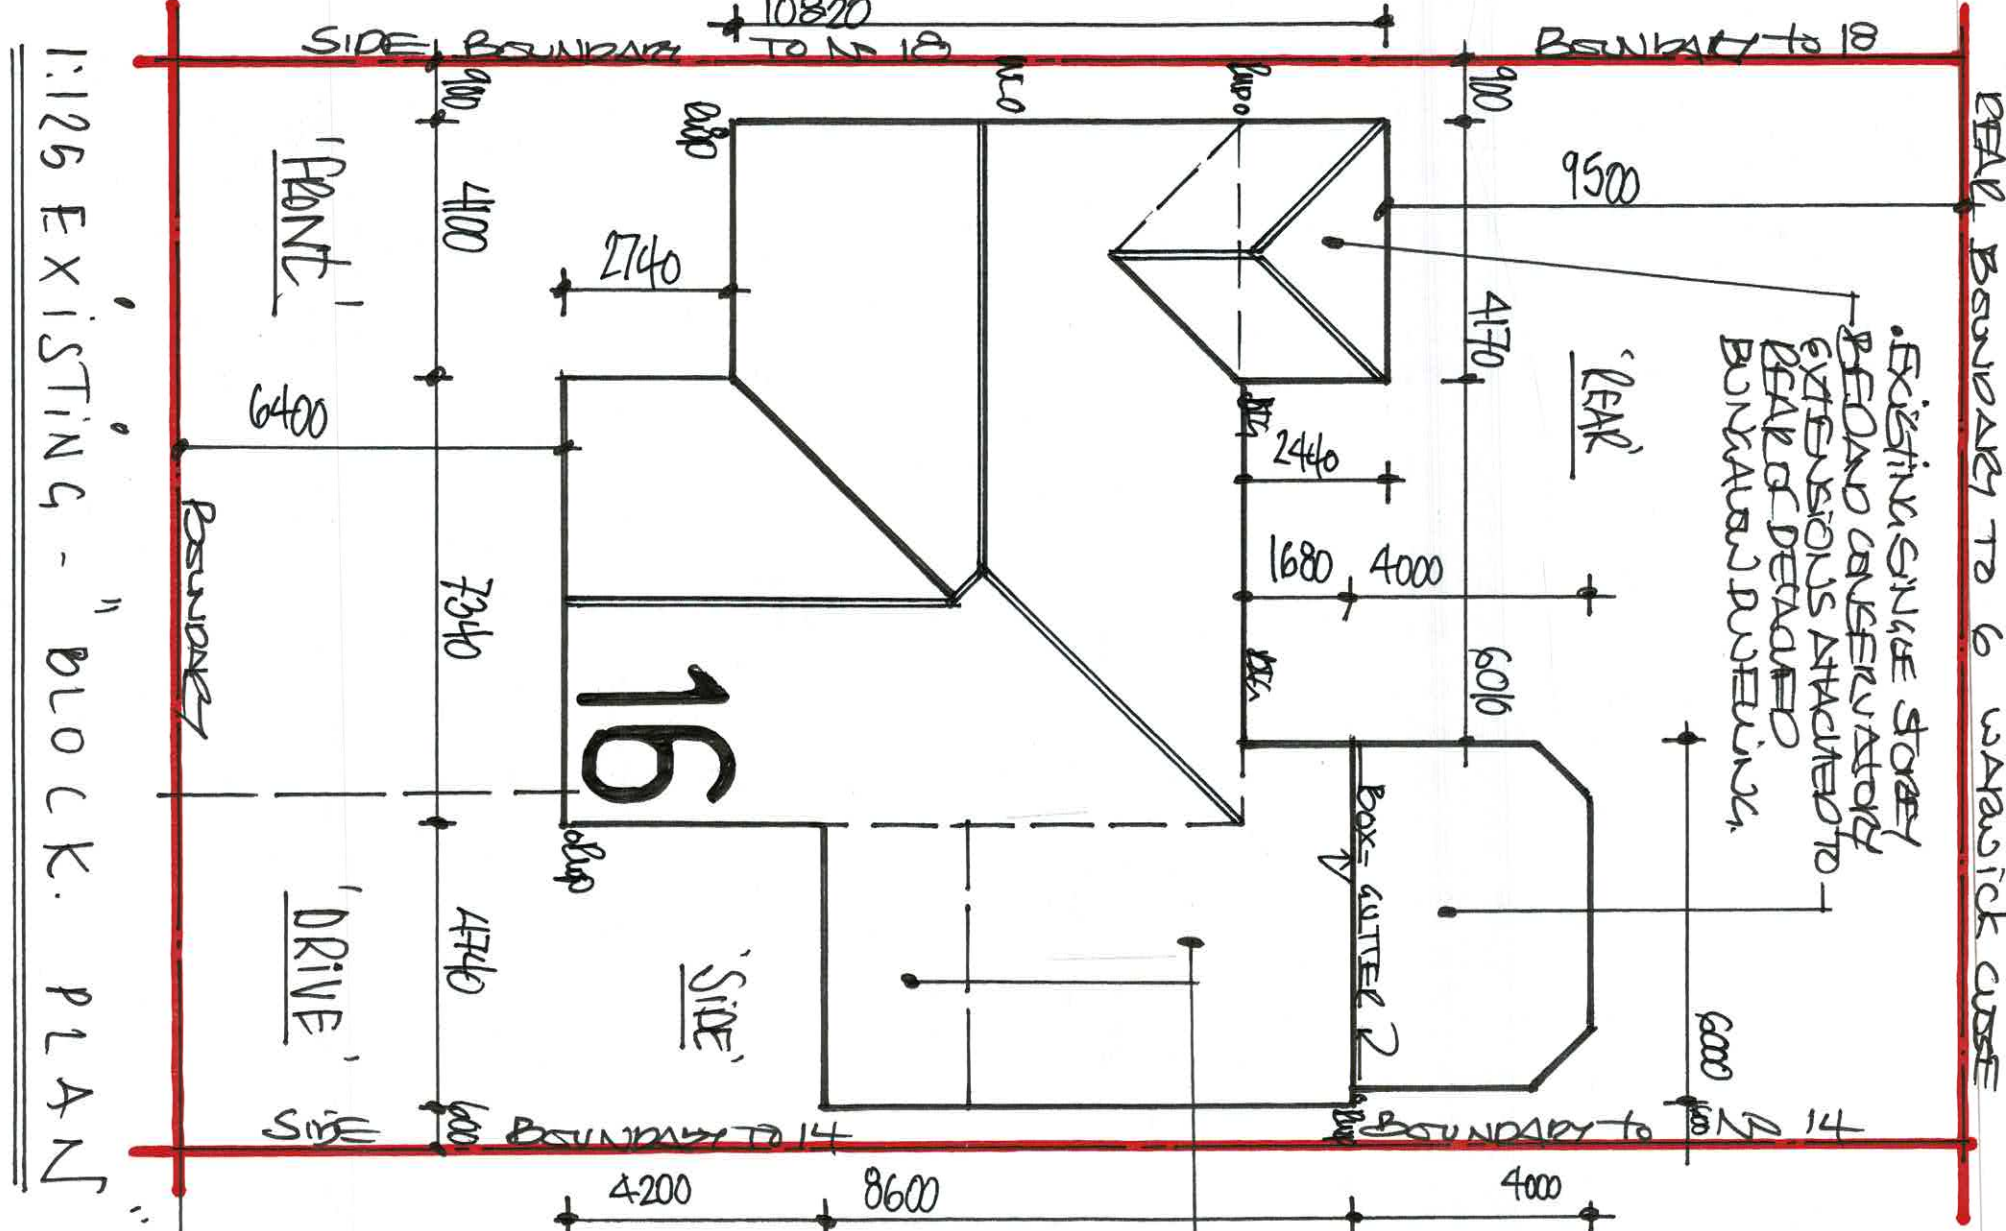

EXISTING SINGLE STOREY
BED AND CONSERVATORY
EXTENSIONS ATTACHED TO
REAR OF DETACHED
BUNGALOW BUILDING.

ORIGINAL AS
BUILT. FIRST
ROOFED GARAGE
AND CANOPY
FRONT OVER
PRINCIPAL HOUSE
ENTRANCE.

SITE APPROPOSED
PROPOSED WORKS
AND ASSOCIATED
ALTERATIONS TO
DETACHED PROPERTY

Address:-
No: 16 Newton Drive,
Green-Mount,
BURT, LANCS,
BL8 4DH.

JULY- 2024.

DRGN: 1