
- NEW HIPPED/DUO-PITCHED ROOF CONSTRUCTION.
- SMOOTH GREY INTERLOCKING CONCRETE, PROFILED ROOF TILES TO A MATCHING PROFILE INC HEADGAPS, ANGLE + PITCH AS EXISTING ONTO 50x25 TREATED TANALISED ROOFING BATTENS, HORIZONTALLY GAUGED TO SUIT HEADLAPS/SIZE, ONTO 'TYVEK-SUPRO' OR SA BREATHABLE ROOFING FELT MEMBRANE DRAPED OVER ROOF SPARS AND FASCIA BOARD @ EAVES TO ALLOW FOR MOISTURE AND DRIVEN RAIN TO RUN DOWN BEHIND TILES AND INTO RAINWATER GUTTERS @ EAVES.
- PROVIDE A SYSTEM OF SPECIALIST, ENGINEER DESIGNED ROOF TRUSSED RAFTERS AND TIMBER ROOF CARCASSING TO SUPPORT ROOF FROM "TRUSS-FORM LTD" Tel 01706 212238, DESIGNED TO ECS IN ACCORDANCE WITH BS EN 1990, BS EN 1991 PTS 1, 3, 4, 6 & 7 AND BS EN 1995 1-1, SUPPLIED TO SITE AND FIXED @ 600c/c USING GALVD-MS 'MITEK' NAILPLATES DOWN TO WALLPLATE/FLAT ROOF JOISTS.
- REFER TO ROOF TRUSS DESIGNS/CALCULATIONS AS PROVIDED BY 'TRUSS-FORM LTD' BASED UPON THEIR SITE-SURVEY (JUNE 24) TO BE FORWARDED TO LABC FOR APPROVALS
- ROOF-LINES UPVC RAL GREY COLOUR COATED PROFILED FASCIAS AND SOFFITS @ EAVES TO SUIT NOMINAL PROJECTIONS AND UPVC GREY VERGE BOARDS TO SUIT PITCH/PROFILE OF GABLED-DIKE-ENDS ONTO GABLE LADDER FRAMES TO APPROX 450 PROJECTIONS
- UPVC GREY RAINWATER GUTTERS + DOWNSPOUTS TO MATCH AND FORM A MAINTENANCE FREE SYSTEM OF ROOF-LINES ETC
- 'RAL' ANTHRACITE GREY-7006 COLOUR COATED PLASTIC/COMPOSITE HORIZONTAL CLADDING BOARDS TO FACE OF NEW RAISED, GABLED DIKE END ABOVE GARAGE FLAT ROOF TO PITCH/PROFILE, CUT TO SUIT VERGES AND SECURED ONTO BREATHABLE FELT MEMBRANE TACKED ONTO 100x50 SC3/C16 TREATED SW TIMBER STUD FRAME STUDS @ 400c/c-CROSS NOGGINS TO SUIT

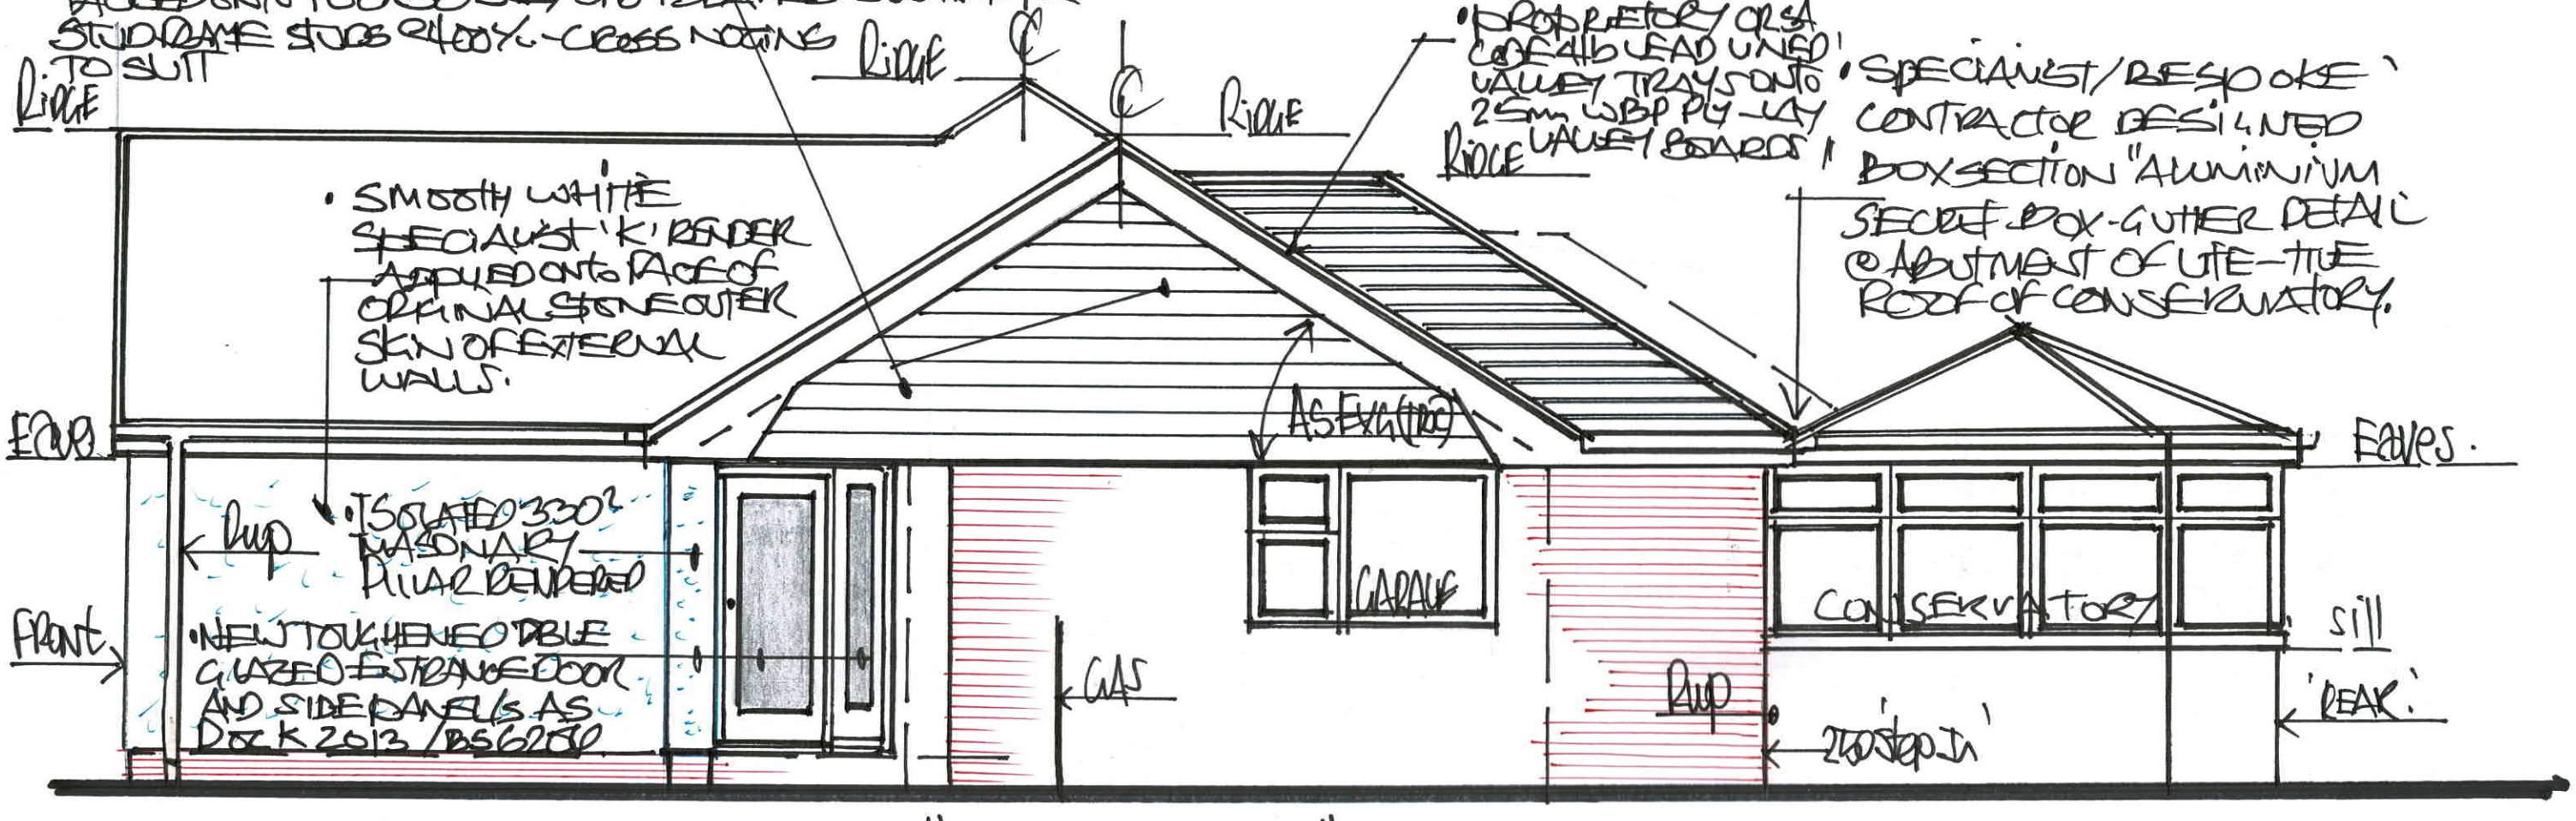


1:50 PROPOSED "SIDE-VIEW" - FROM N°14

DRG N°: 8