


SOUTH FACING ELEVATION AS PROPOSED
Scale 1:50

Scale 1:50

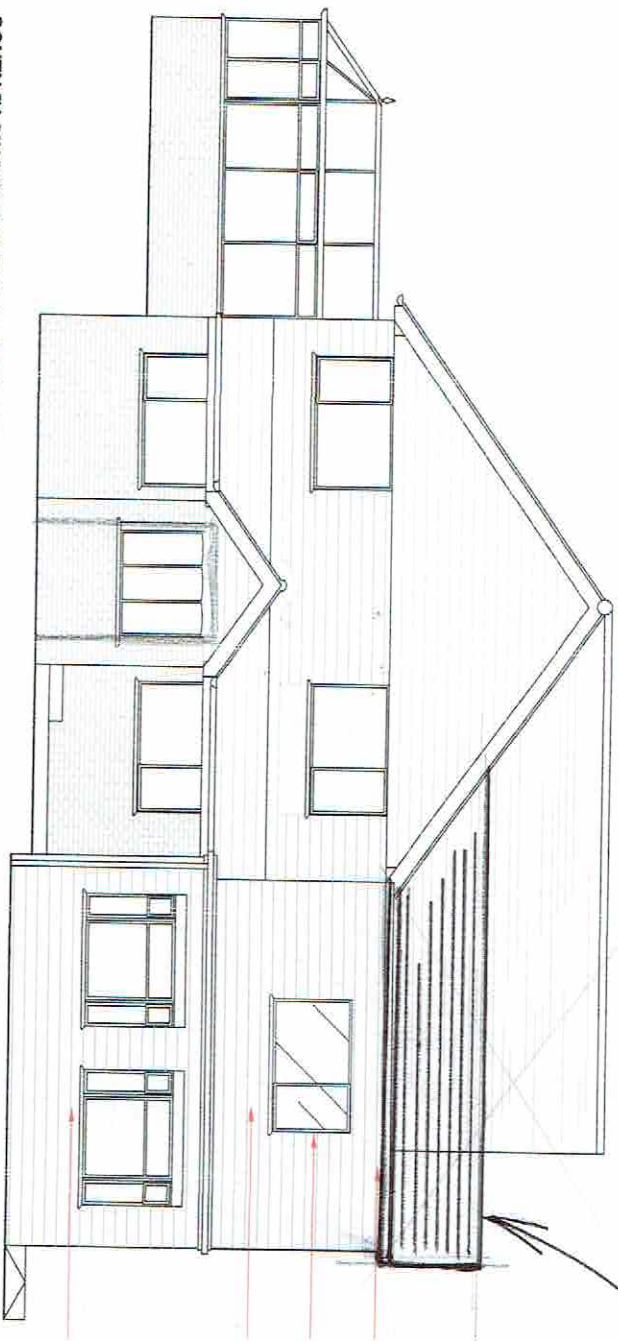

pitched
roof
to shed
water.

Now first floor extension to sit on top of existing flat roof with new flat roof to top.


New window to match style of existing windows.

Cedral Cladding to new extension and upper floor frontage as shown

Central cladding to frontage on existing flat roof extension.

EAST FACING ELEVATION AS PROPOSED
Scale 1:50


Scale 1:50

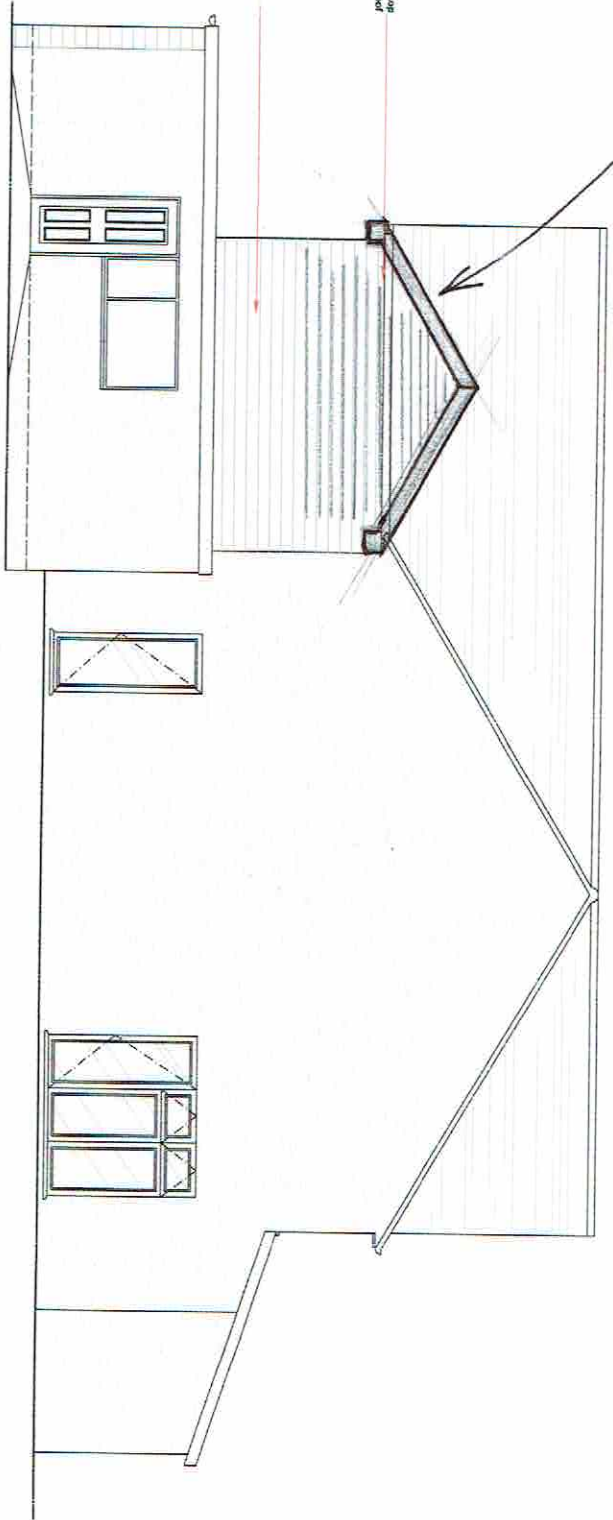

pitched
roof
to shed
water.

NORTH FACING ELEVATION AS PROPOSED


Scale 1:50

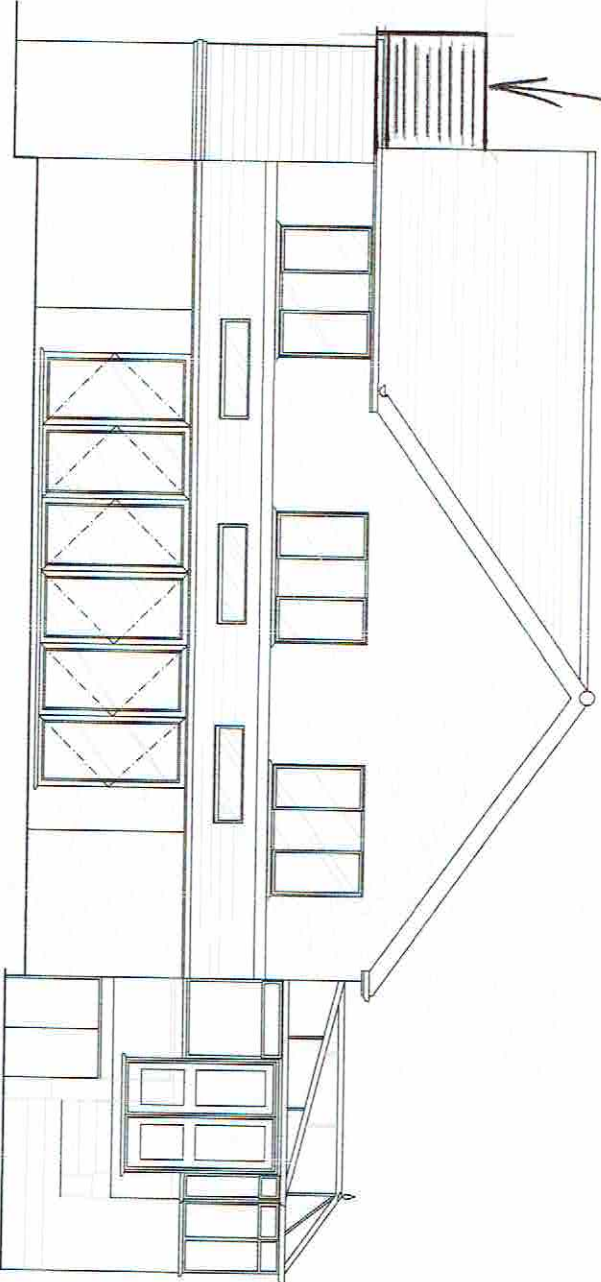

Plutcha Roof
To New Division.

WEST FACING ELEVATION AS PROPOSED

Scale 1:50

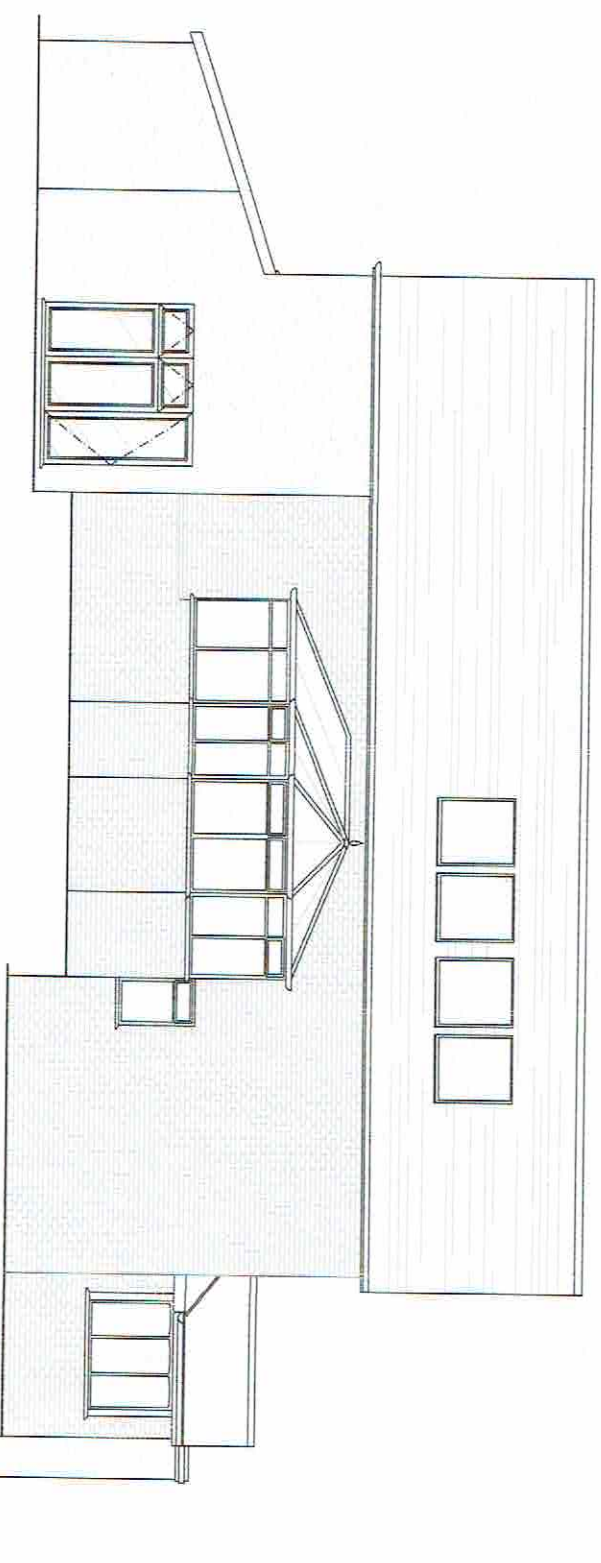

pitched
roof
to shed
water.

All logos and dimensions must be checked on site by contractor prior to commencement of works. Any variations must be reported to JSA Design.
All information contained in is the copyright of JSA Design. Copying in full or in part is forbidden without the written permission from JSA Design.



Client	Mr & Mrs Crook			
Est	May 2002	Status	Proposed	
Division	L&O	Contract	JPS	
Scale	1:50	Size	A1	
Ref	- <i>Quotation</i> AC - 202			
Project Title	Proposed Elevators			
Project Location	15 South Street 3rd Floor, The Old Manservant RL7 5SH			



JSA DESIGN