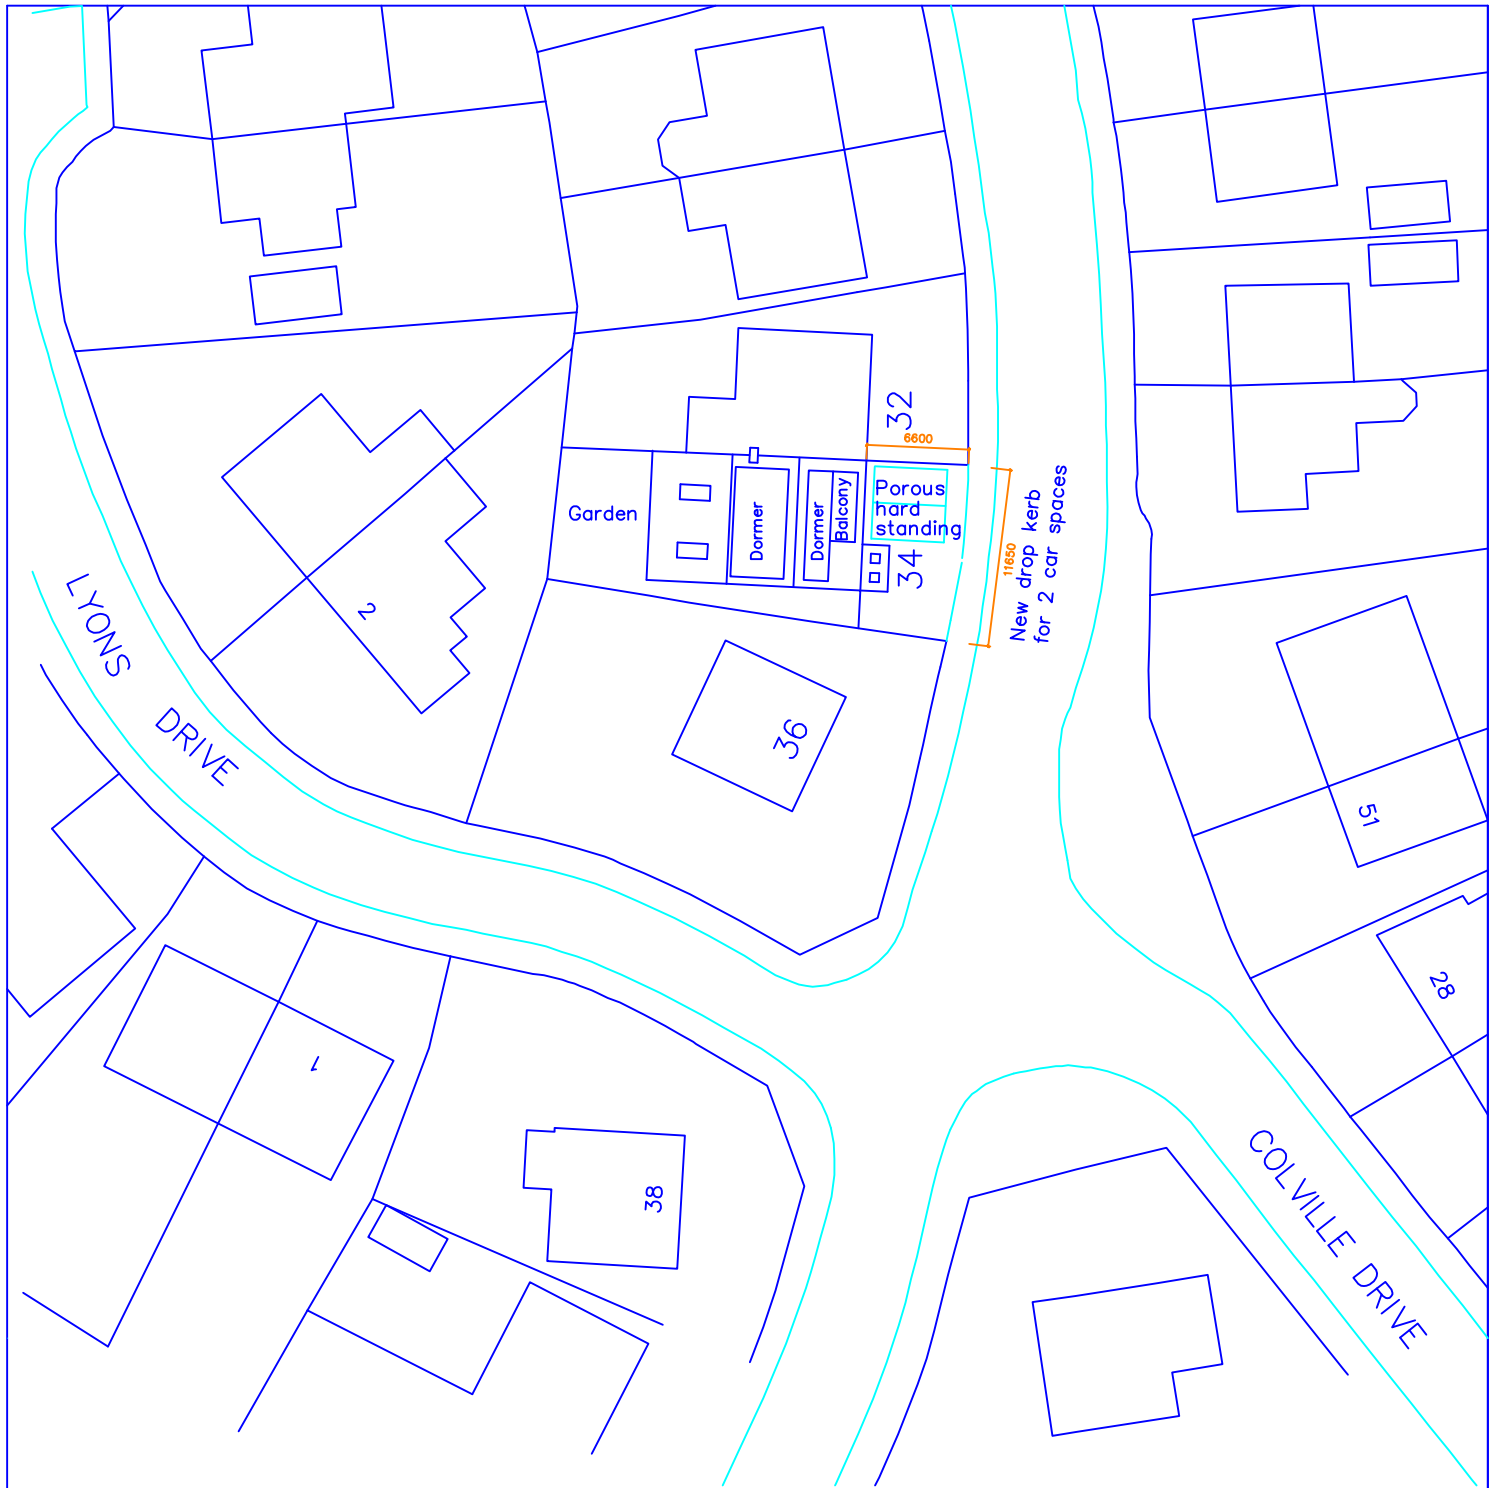


0 10 20 30 m

34 Newington Drive Bury BL8 2NE	scale 1:500 at A4 March 2024
SS1-04	Proposed Block Plan
PPY design Ltd	