
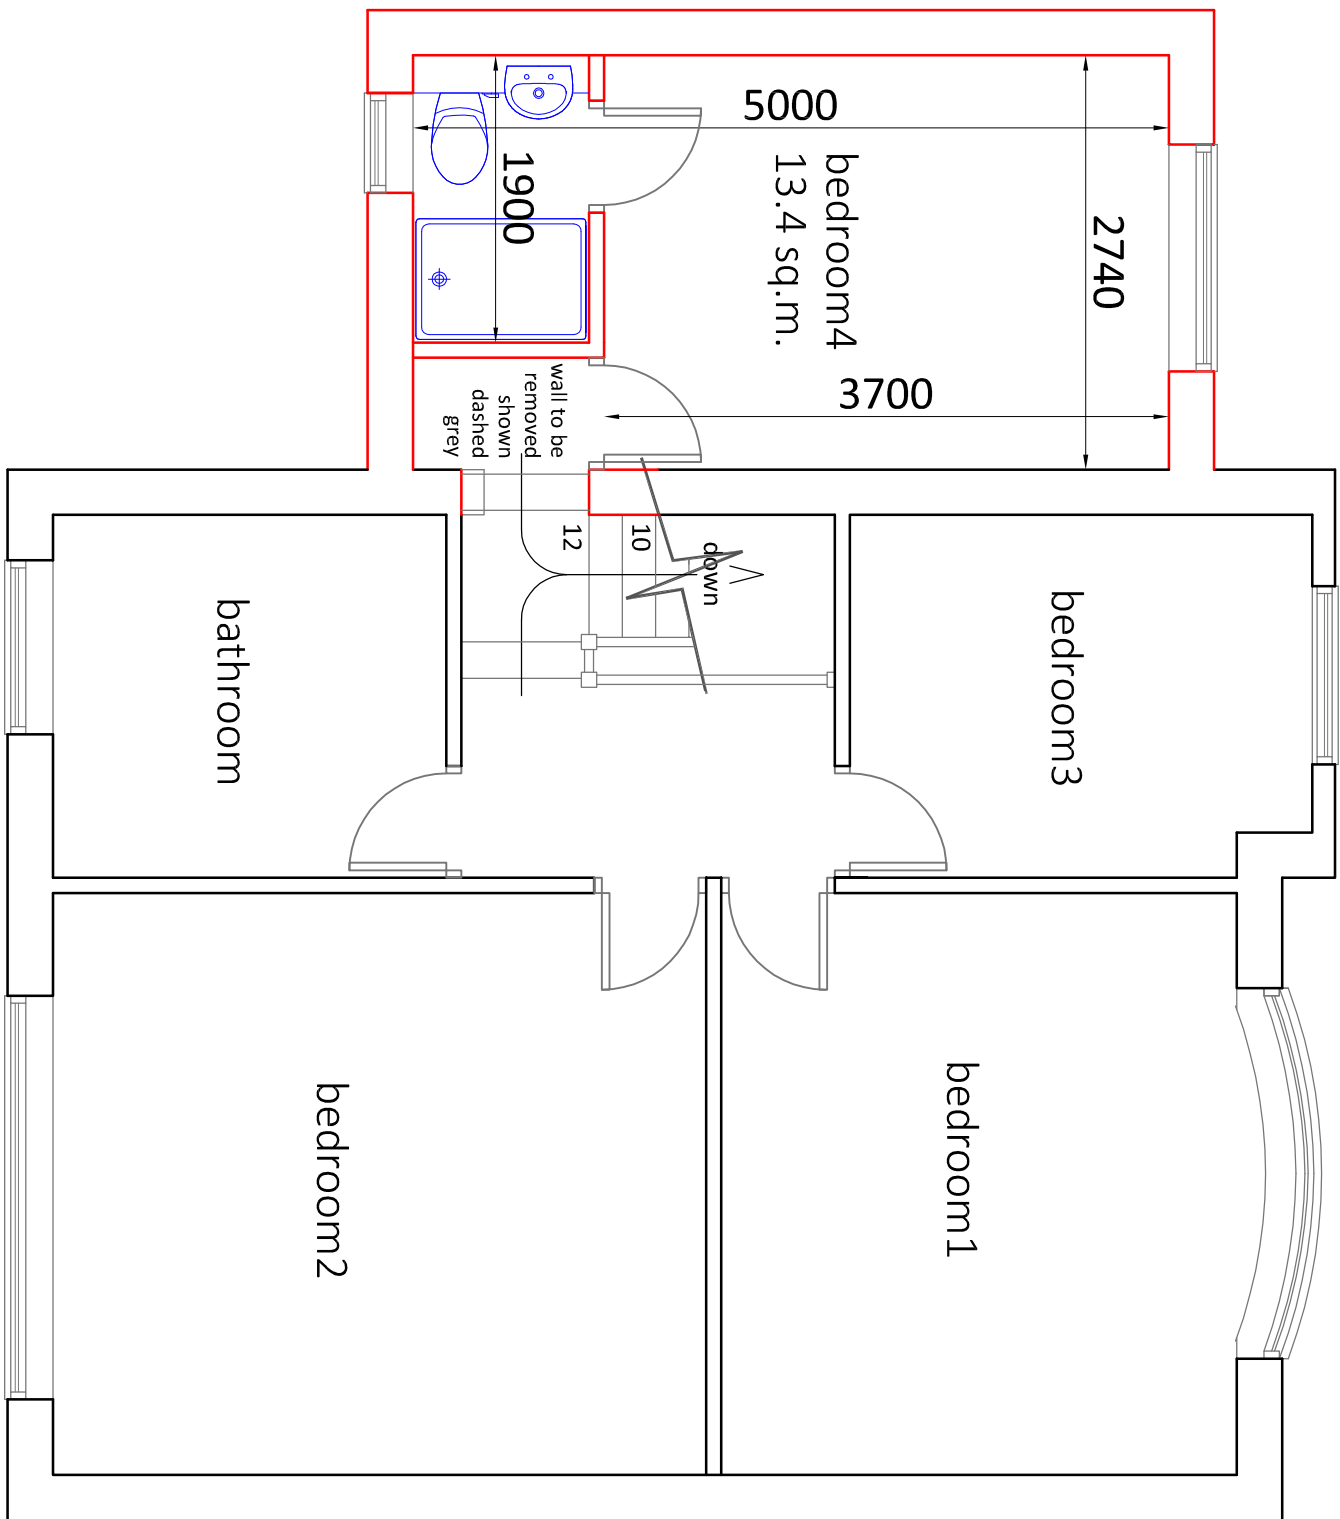
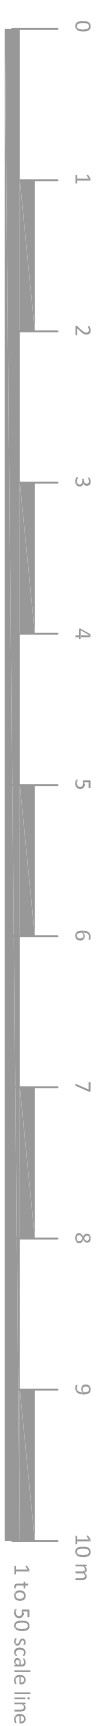



PROPOSED FLOOR PLANS

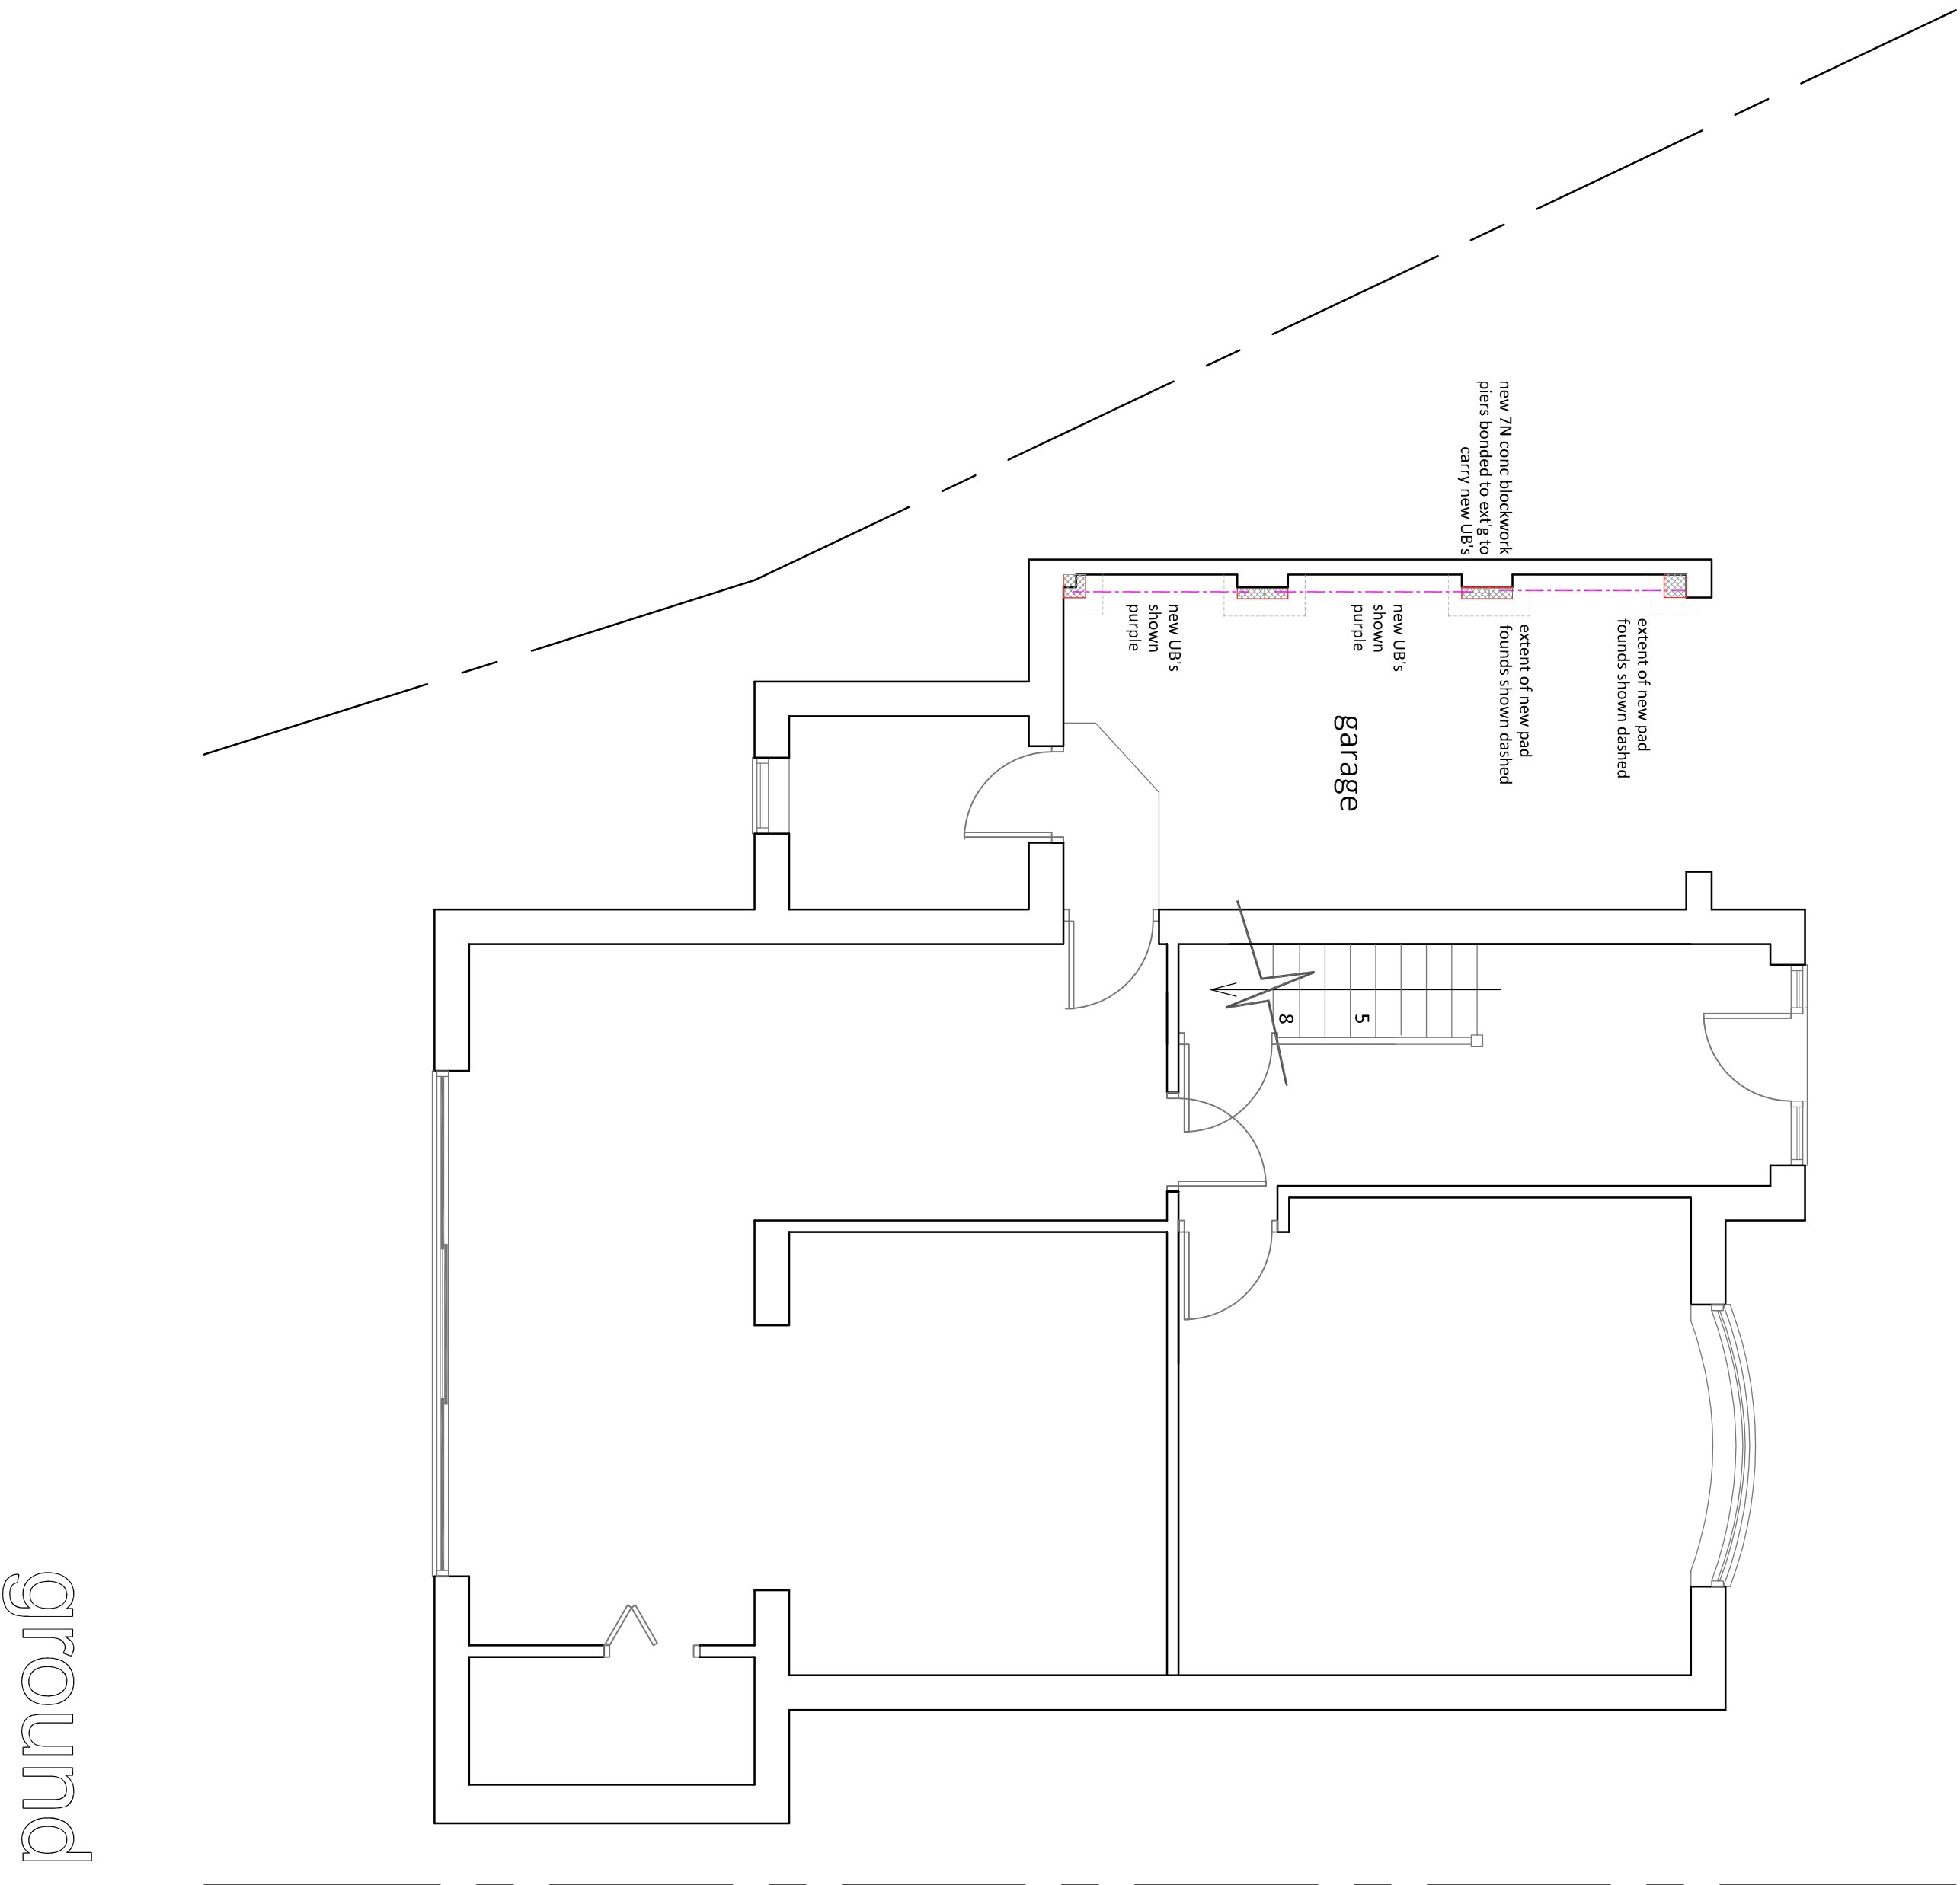

first

revA 11mar24 front elev of extension sst back, extension over shower room omitted

BA Property Consultants Ltd.
First Floor
132 Market Street
Hyde, Cheshire
SK14 1EX
tel: 0161 551 9777 fax: 0161 551 9886
web: www.bapropertyconsultants.co.uk

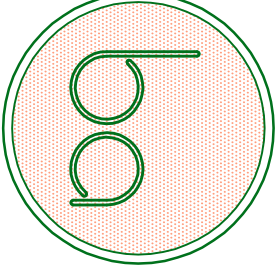

site
7 Brookdene Road
Unsworth, Bury BL98ND
FOR MR R COMISKY

project			
PROPOSED FLOOR PLANS			
date	rev.	scale	drawing ref.
FEB24	A	1to50 on A1 1to100 on A3	23.184:02