




PROPOSED ELEVATIONS

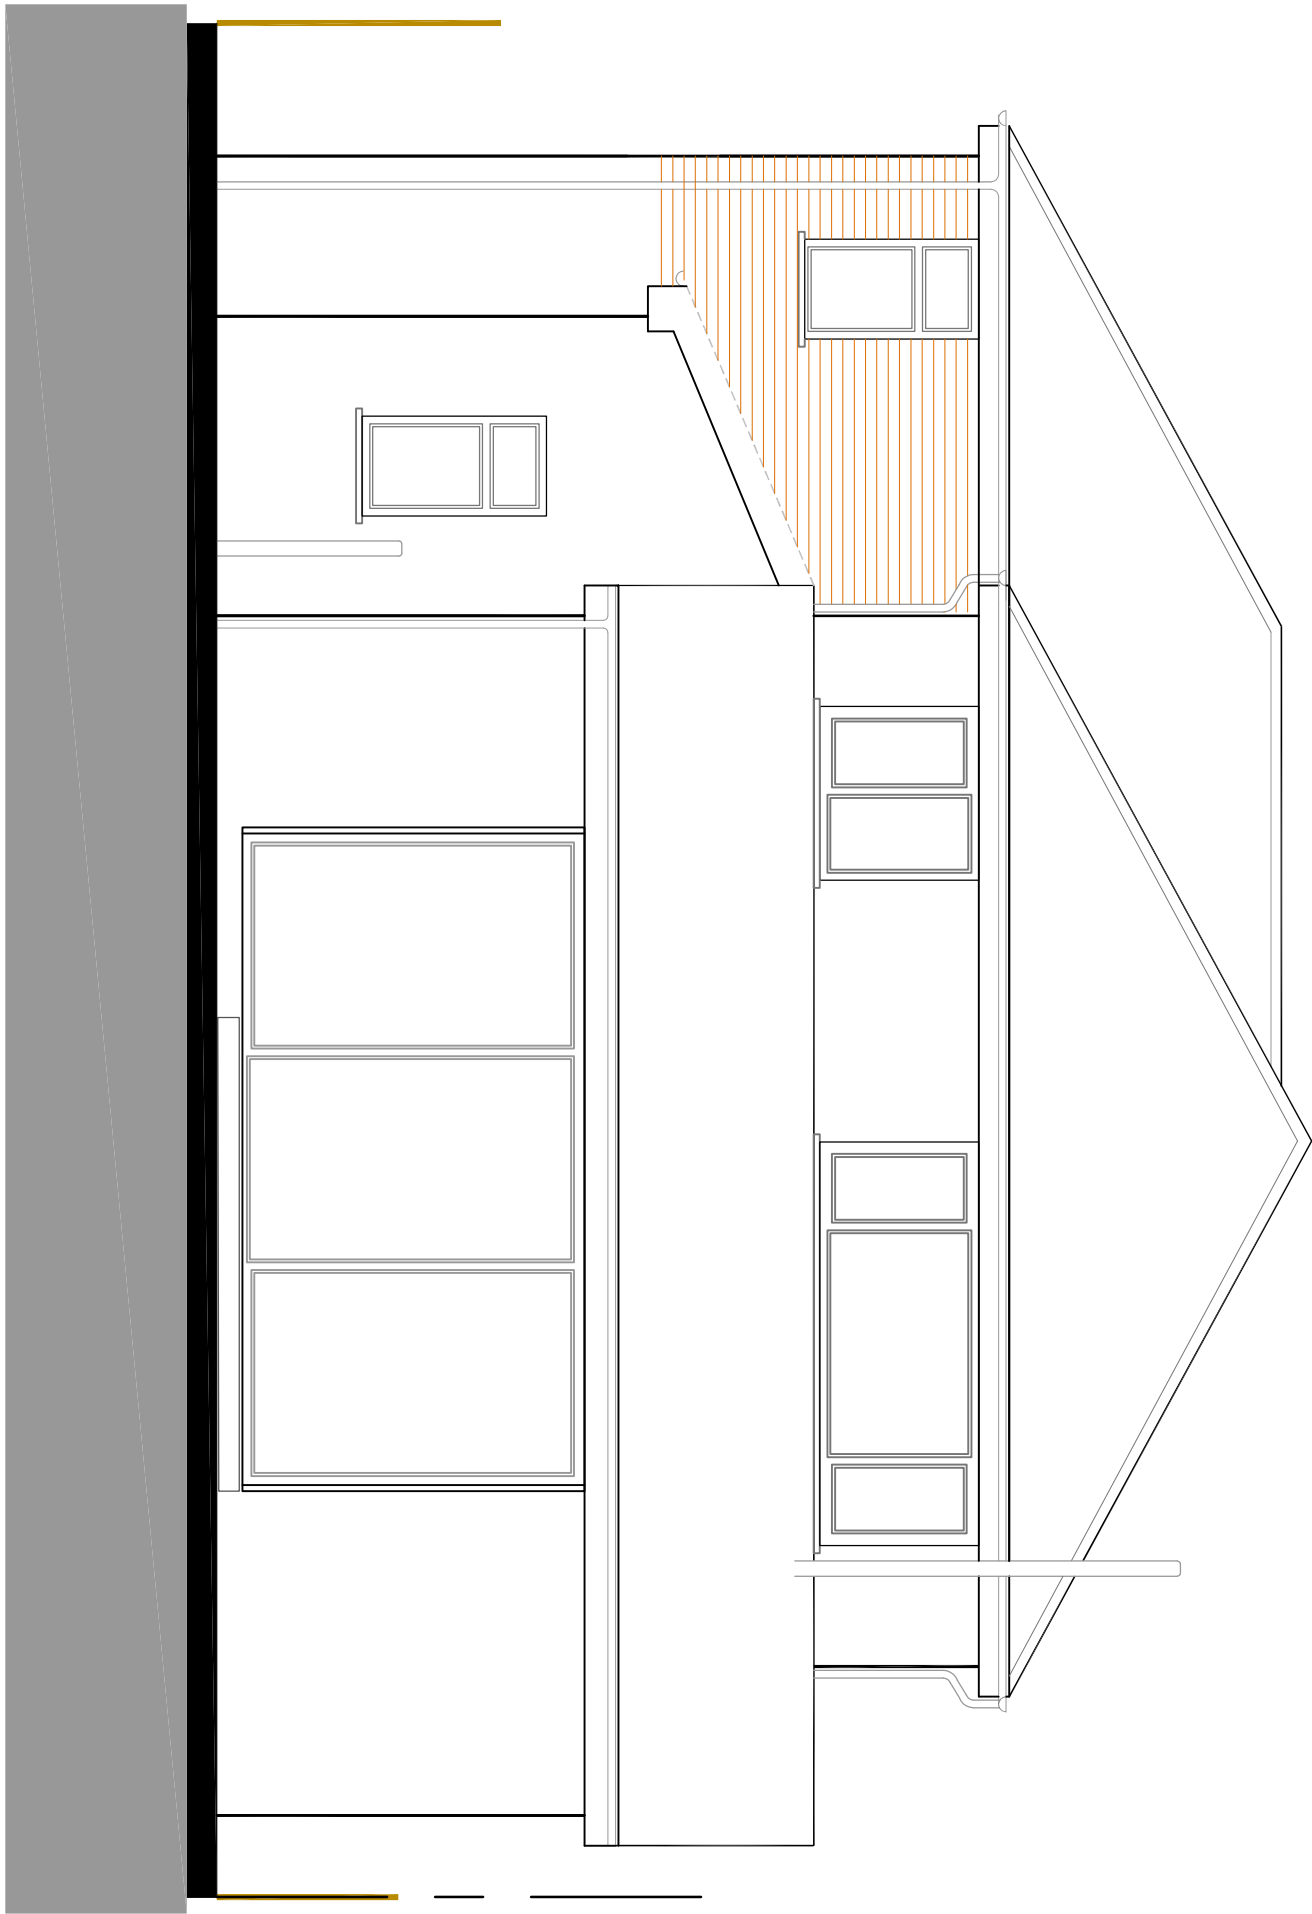


rear

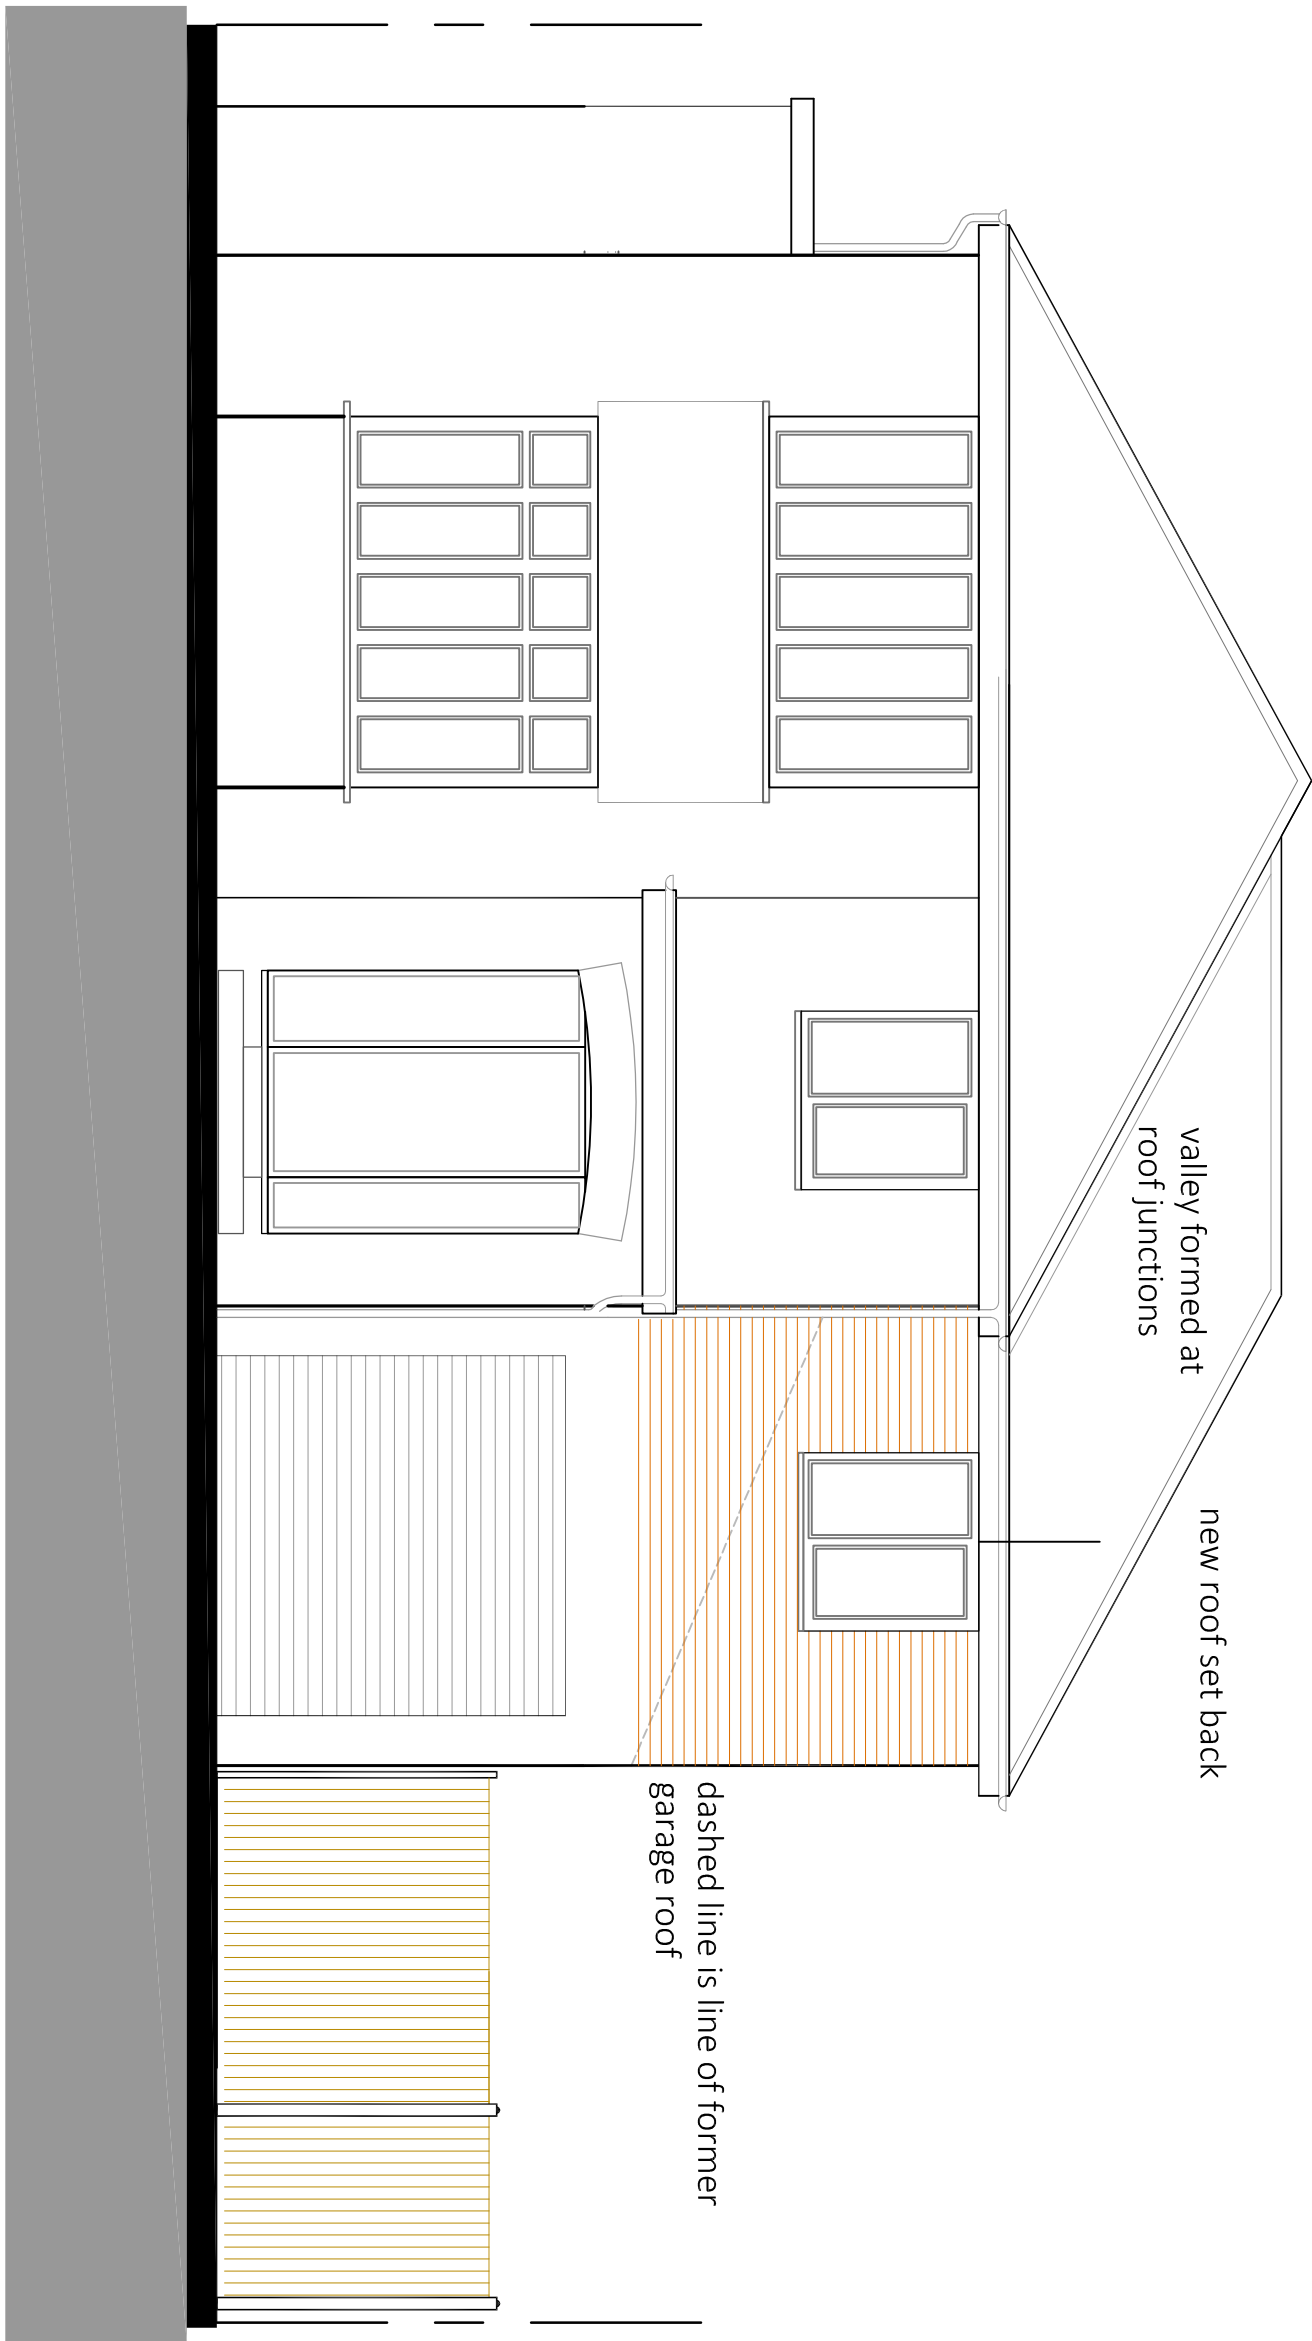


front

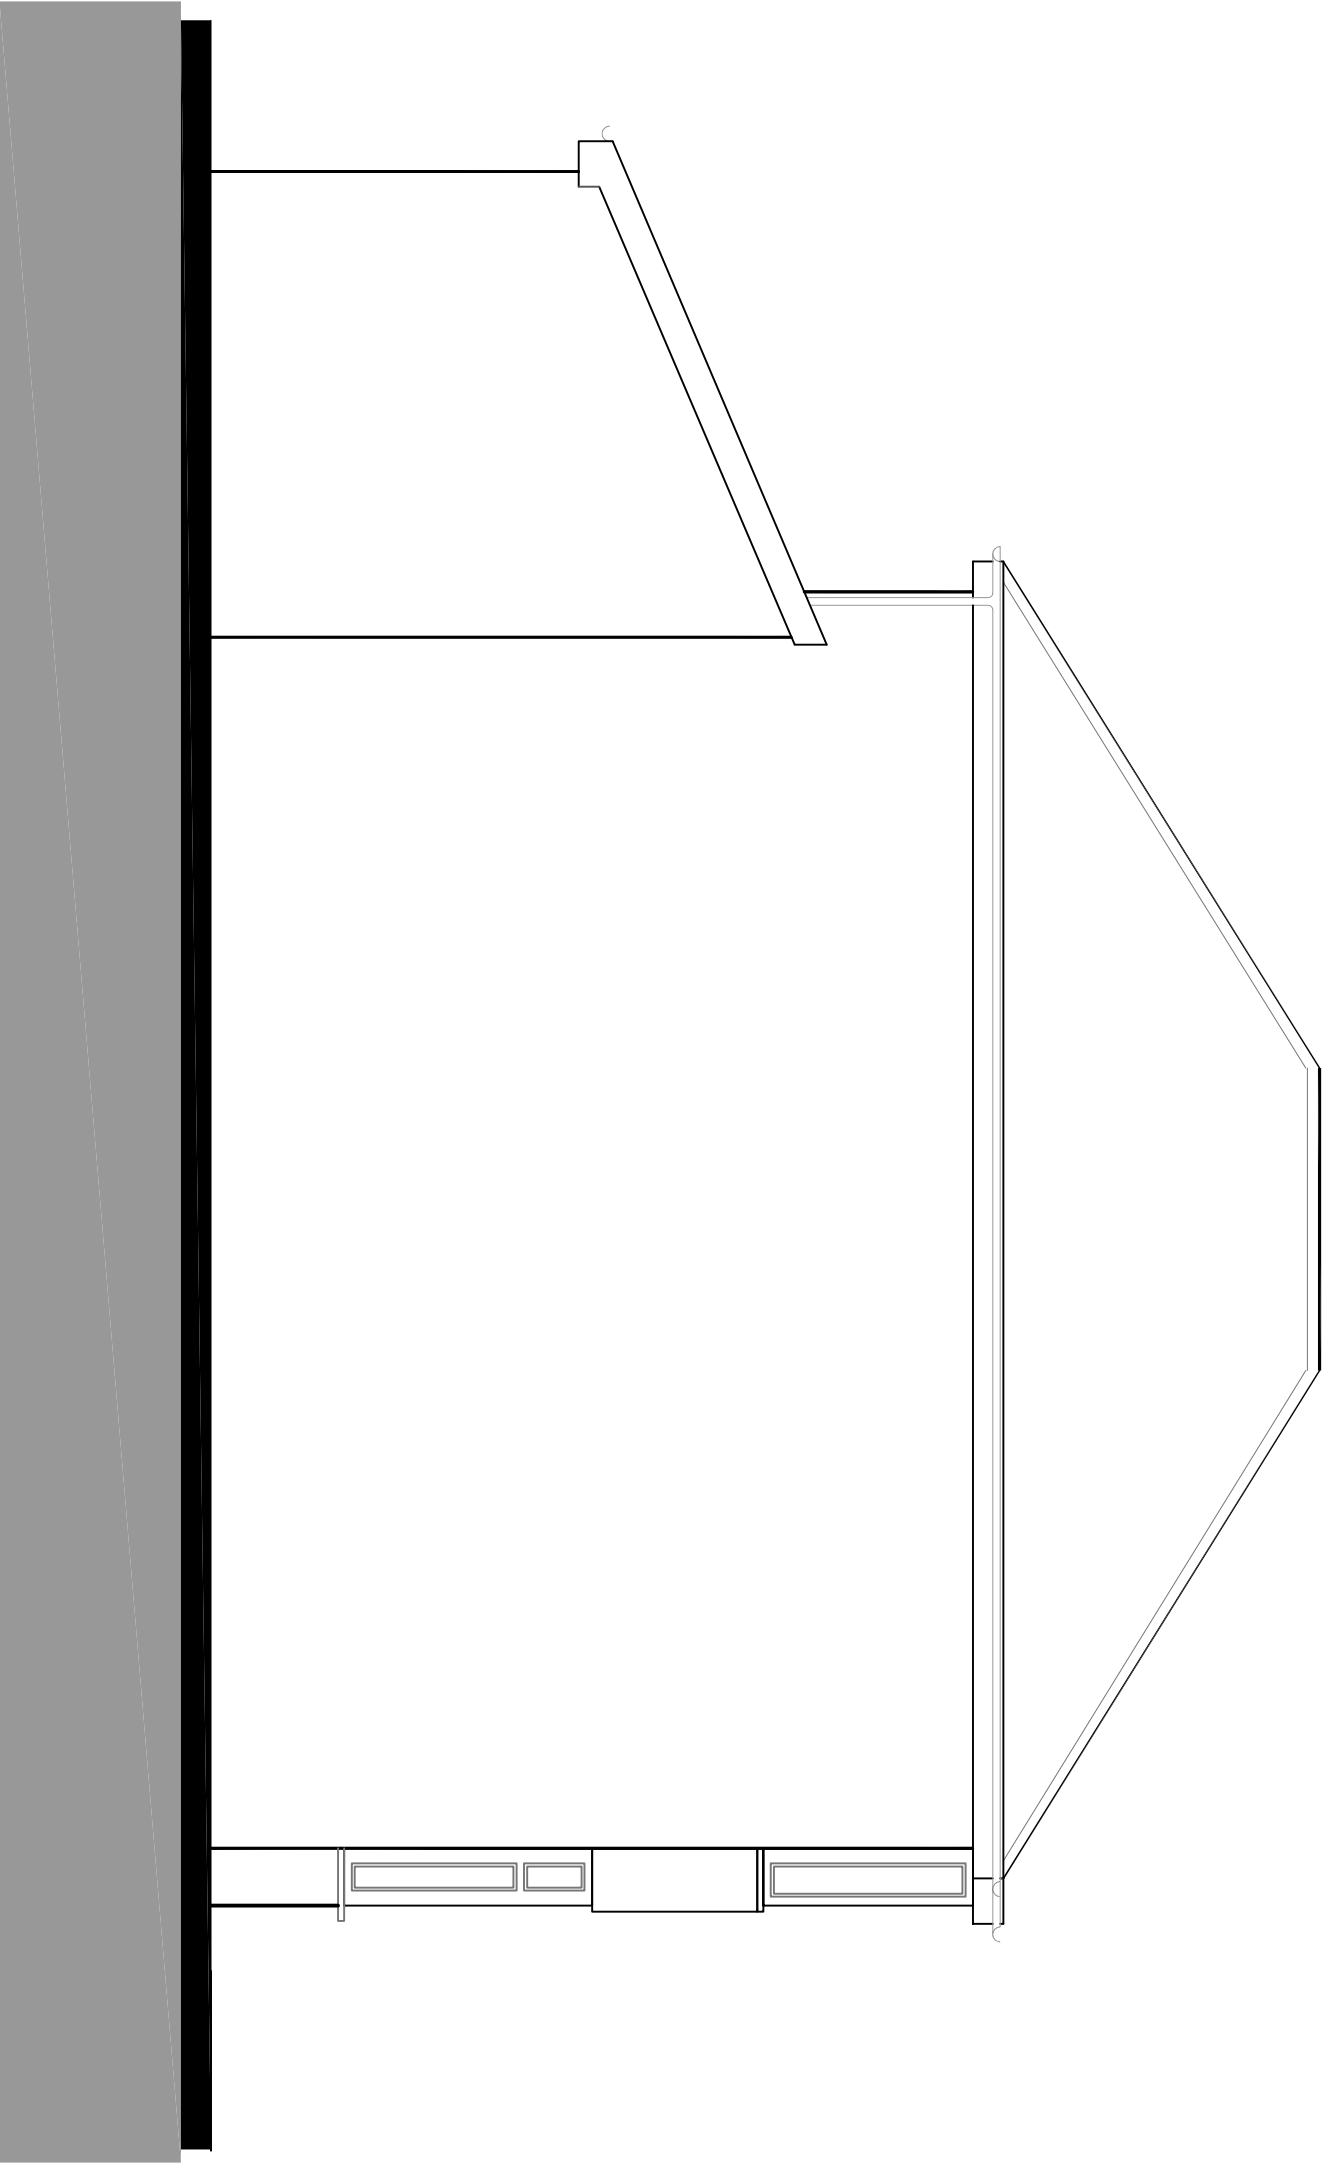

side - east facing

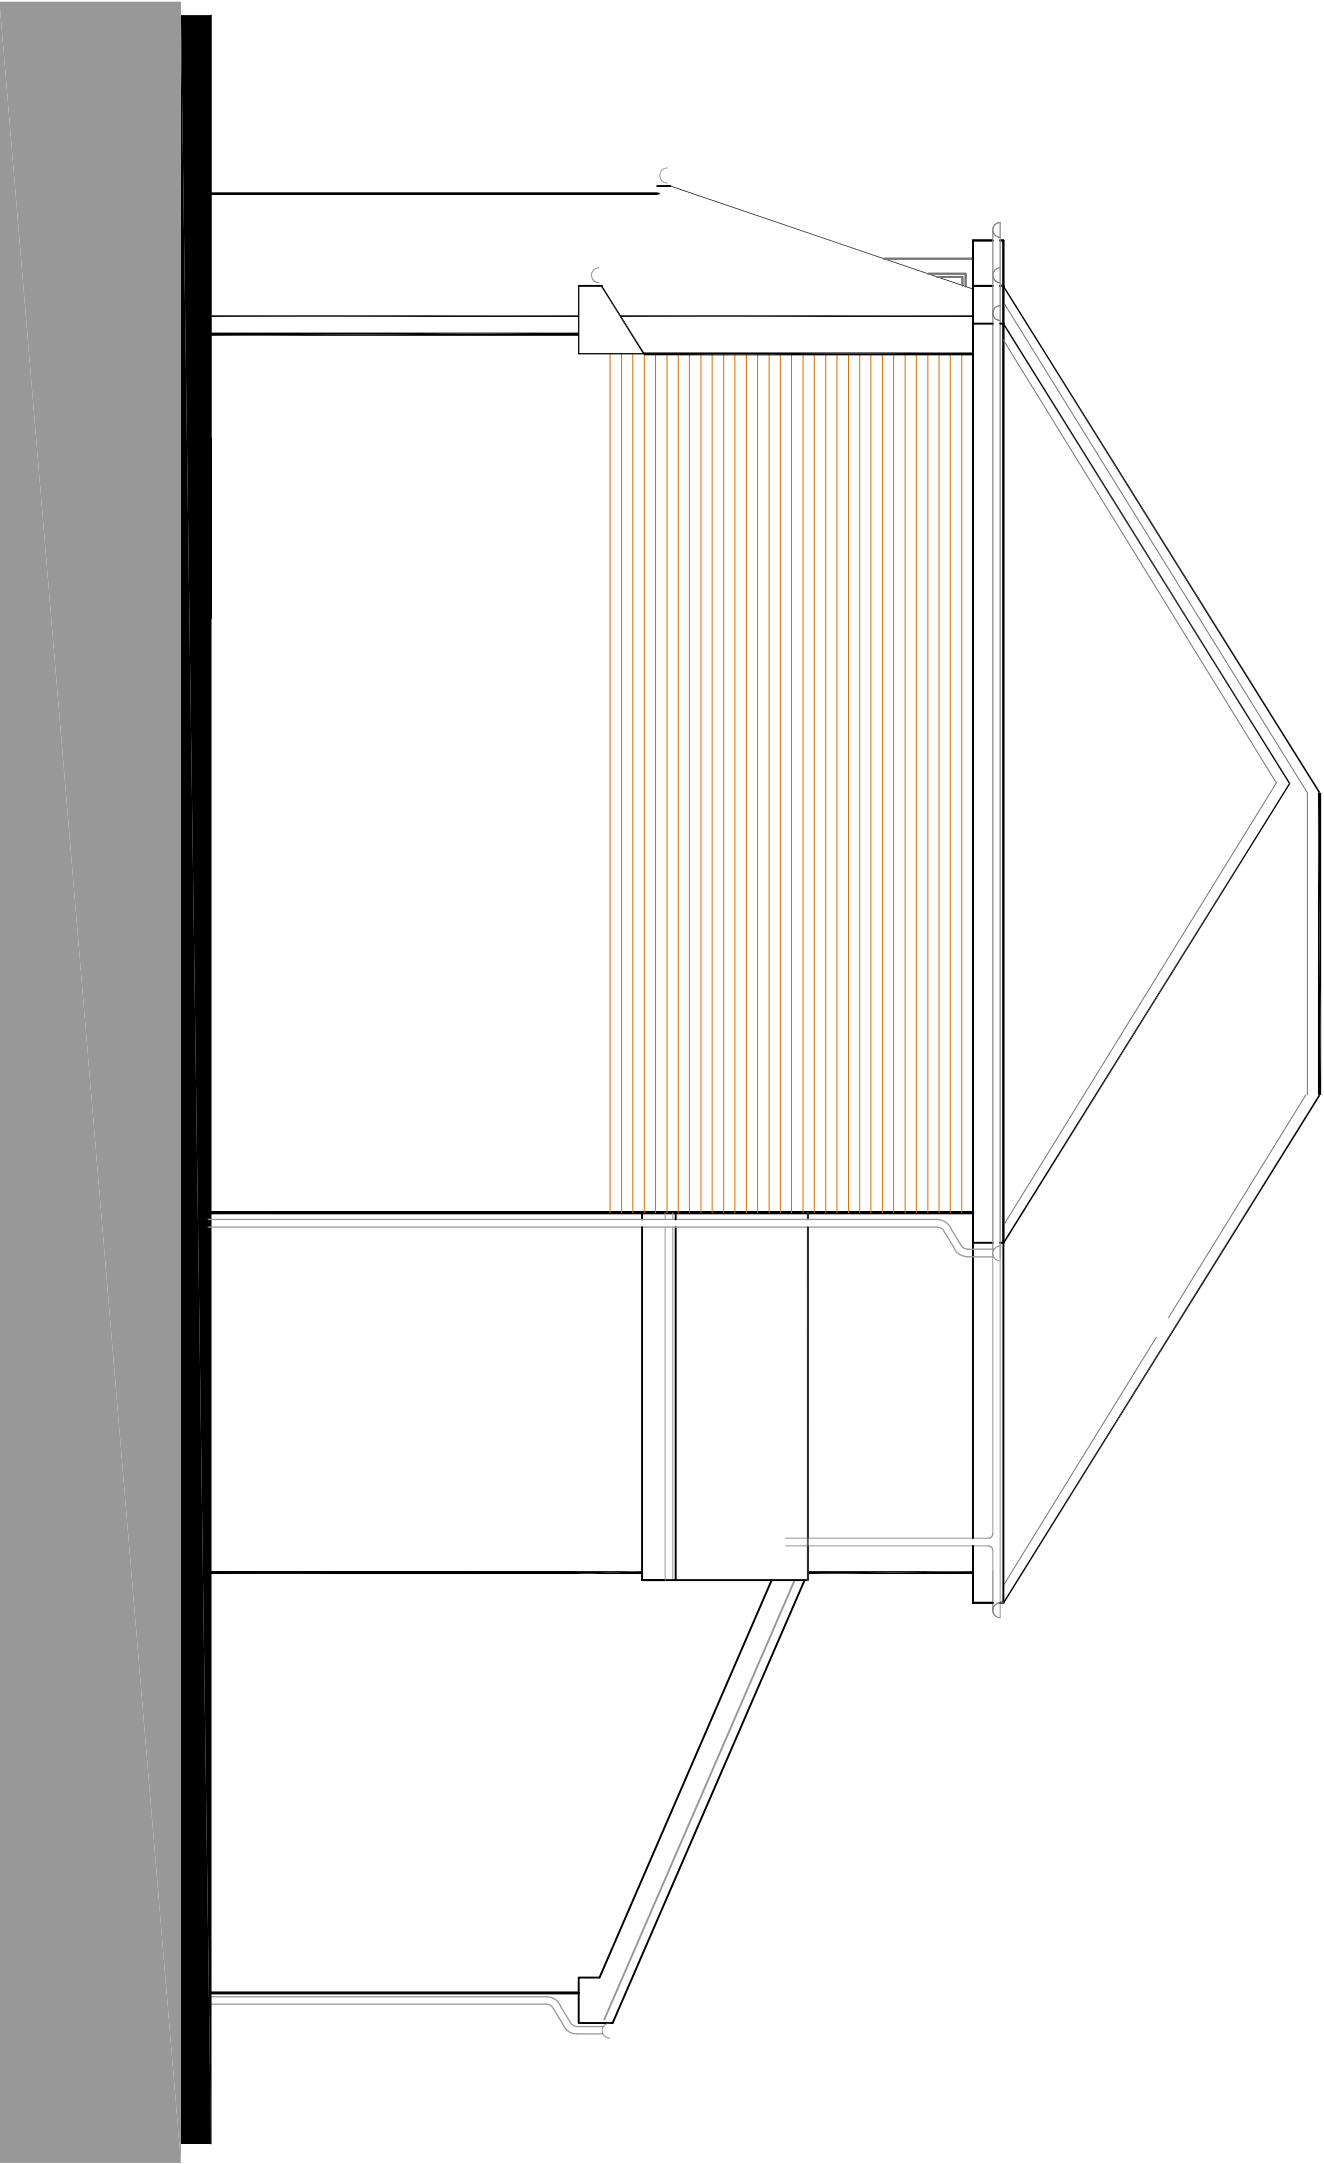


side - west facing

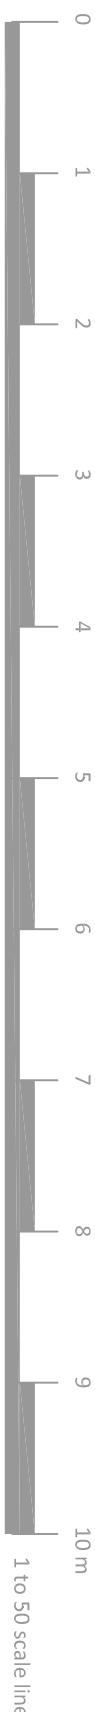

revA 11ma24 front elev of extension set back, extension over shower room omitted

BA Property Consultants Ltd.
First Floor
132 Market Street
Hyde, Cheshire
SK14 1EX
tel: 0161 551 9177 fax: 0161 551 9985
web: www.bapropertyconsultants.co.uk

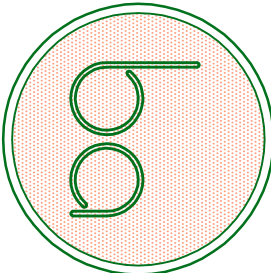

site
7 Brookdene Road
Unsworth, Bury BL98ND
FOR MR R COMISKY

project			
PROPOSED ELEVATIONS			
date	rev.	scale	drawing ref.
FEB24	A	1to50 on A1 1to100 on A3	23.184:04