

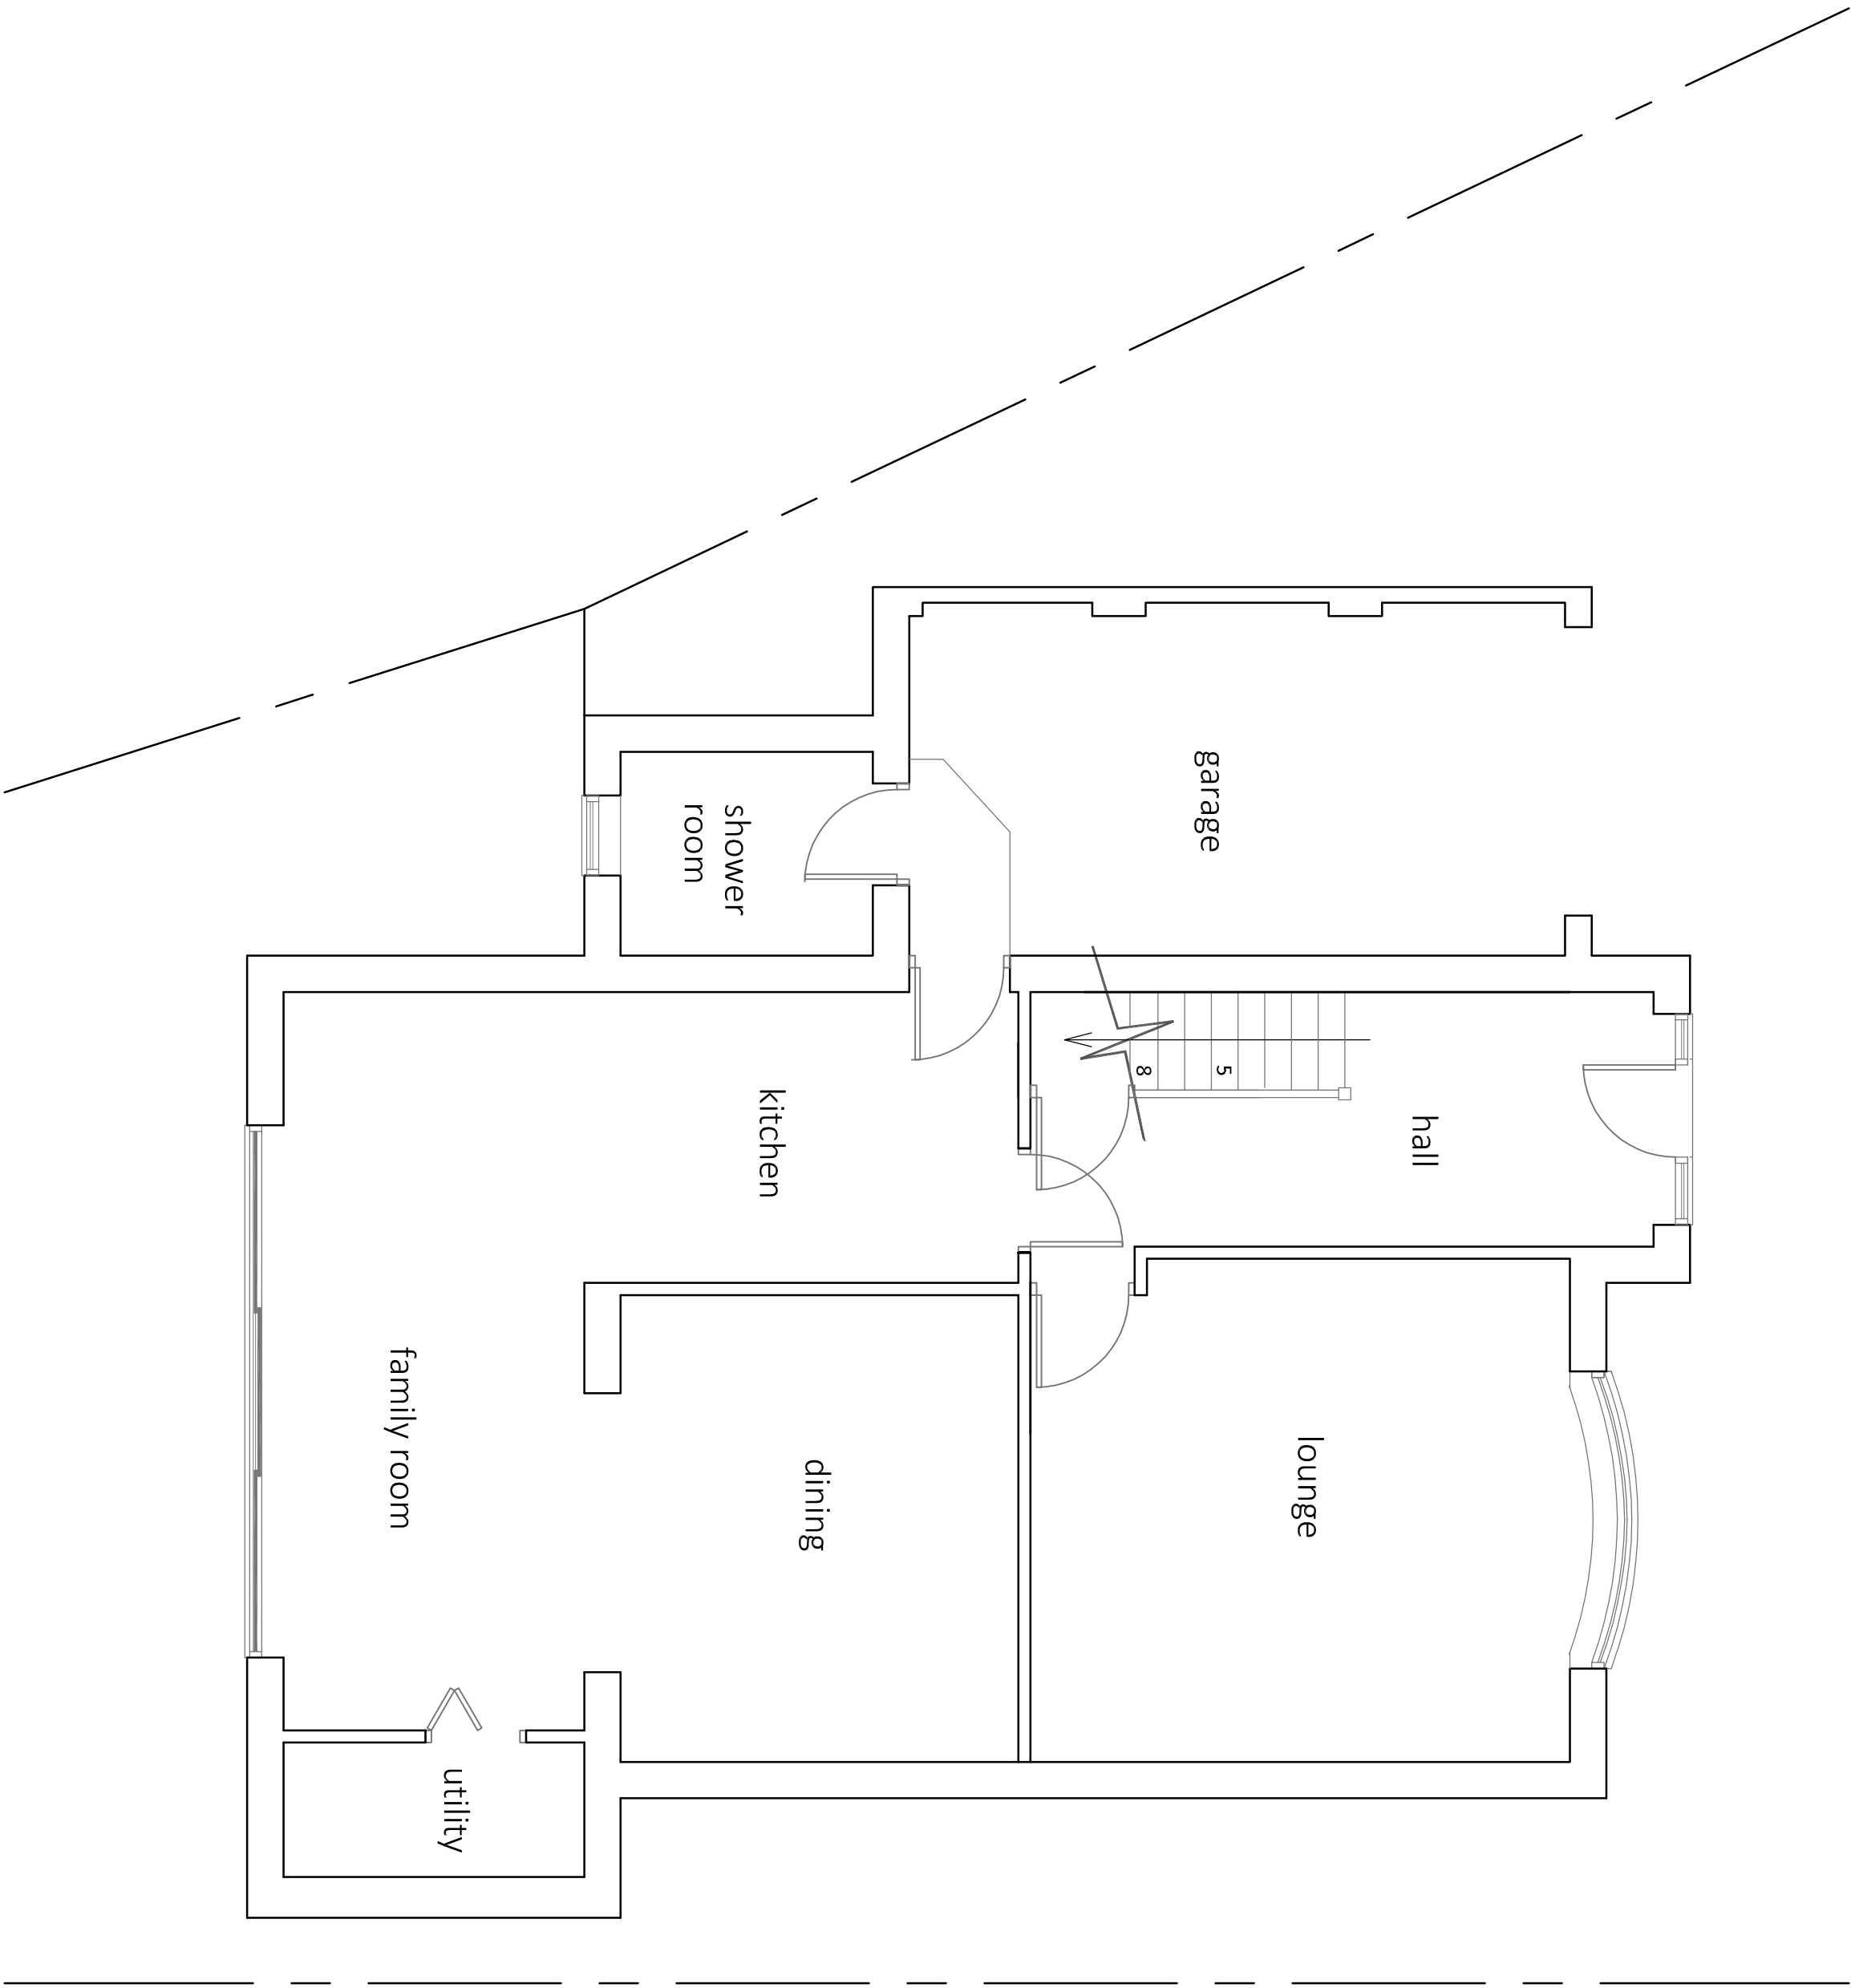



EXISTING FLOOR PLANS

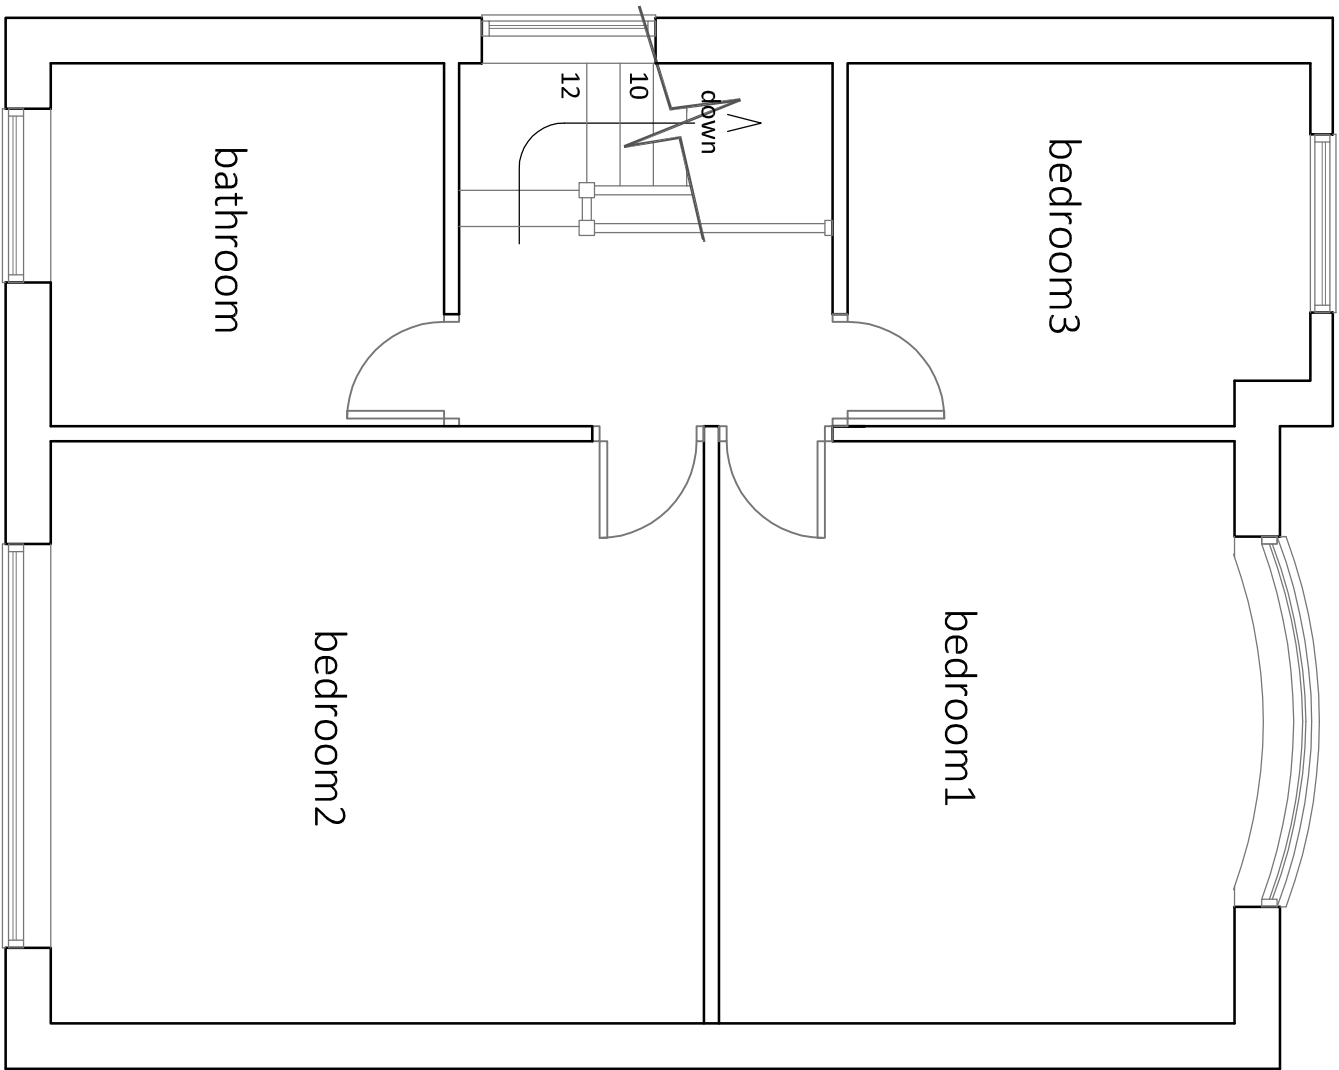

ground

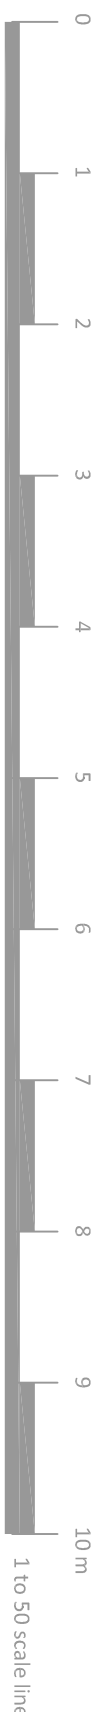

first

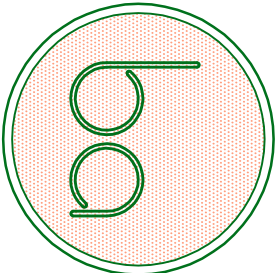BA Property Consultants Ltd.			
First Floor			
132 Market Street			
Hyde, Cheshire			
SK14 1EX			
tel: 0161 351 9777 fax: 0161 351 9886			
web: www.bapropertyconsultants.co.uk			
			
site			
7 Brookdene Road			
Unsworth, Bury BL98ND			
FOR MR R COMISKY			
project			
EXISTING FLOOR PLANS			
date	rev.	scale	drawing ref.
FEB24		1to50 on A1 1to100 on A3	23.184:01