



SITE PLAN

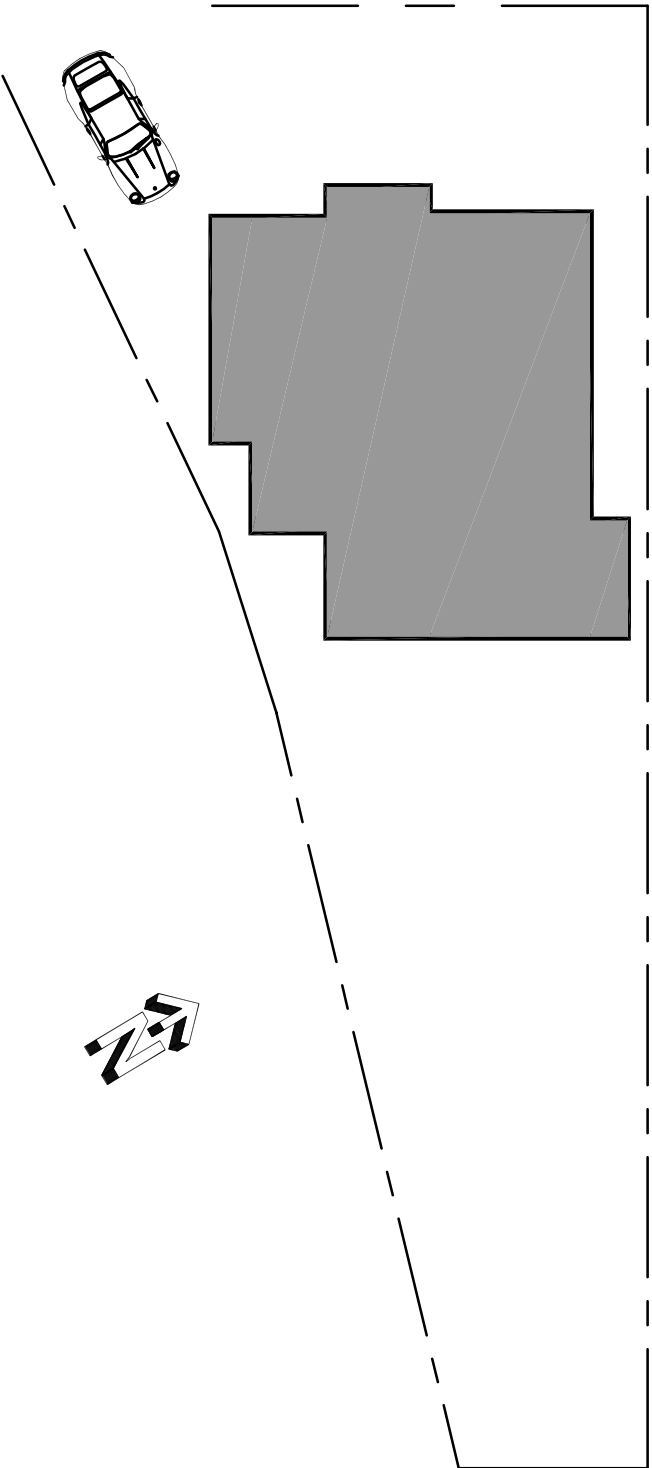

BA Property Consultants Ltd.

First Floor
132 Market Street
Hyde, Cheshire
SK14 1EX
tel: 0161 351 9277 fax: 0161 351 9666
web: www.bapropertyconsultants.co.uk

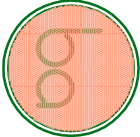

site
7 Brookdene Road
Unsworth, Bury BL9 8ND
FOR MR R COMISKY

project
SITE PLAN

date	rev.	scale	drawing ref.
FEB24		1to200 on A1 1to400 on A3	23:184:06