




ROOF PLAN

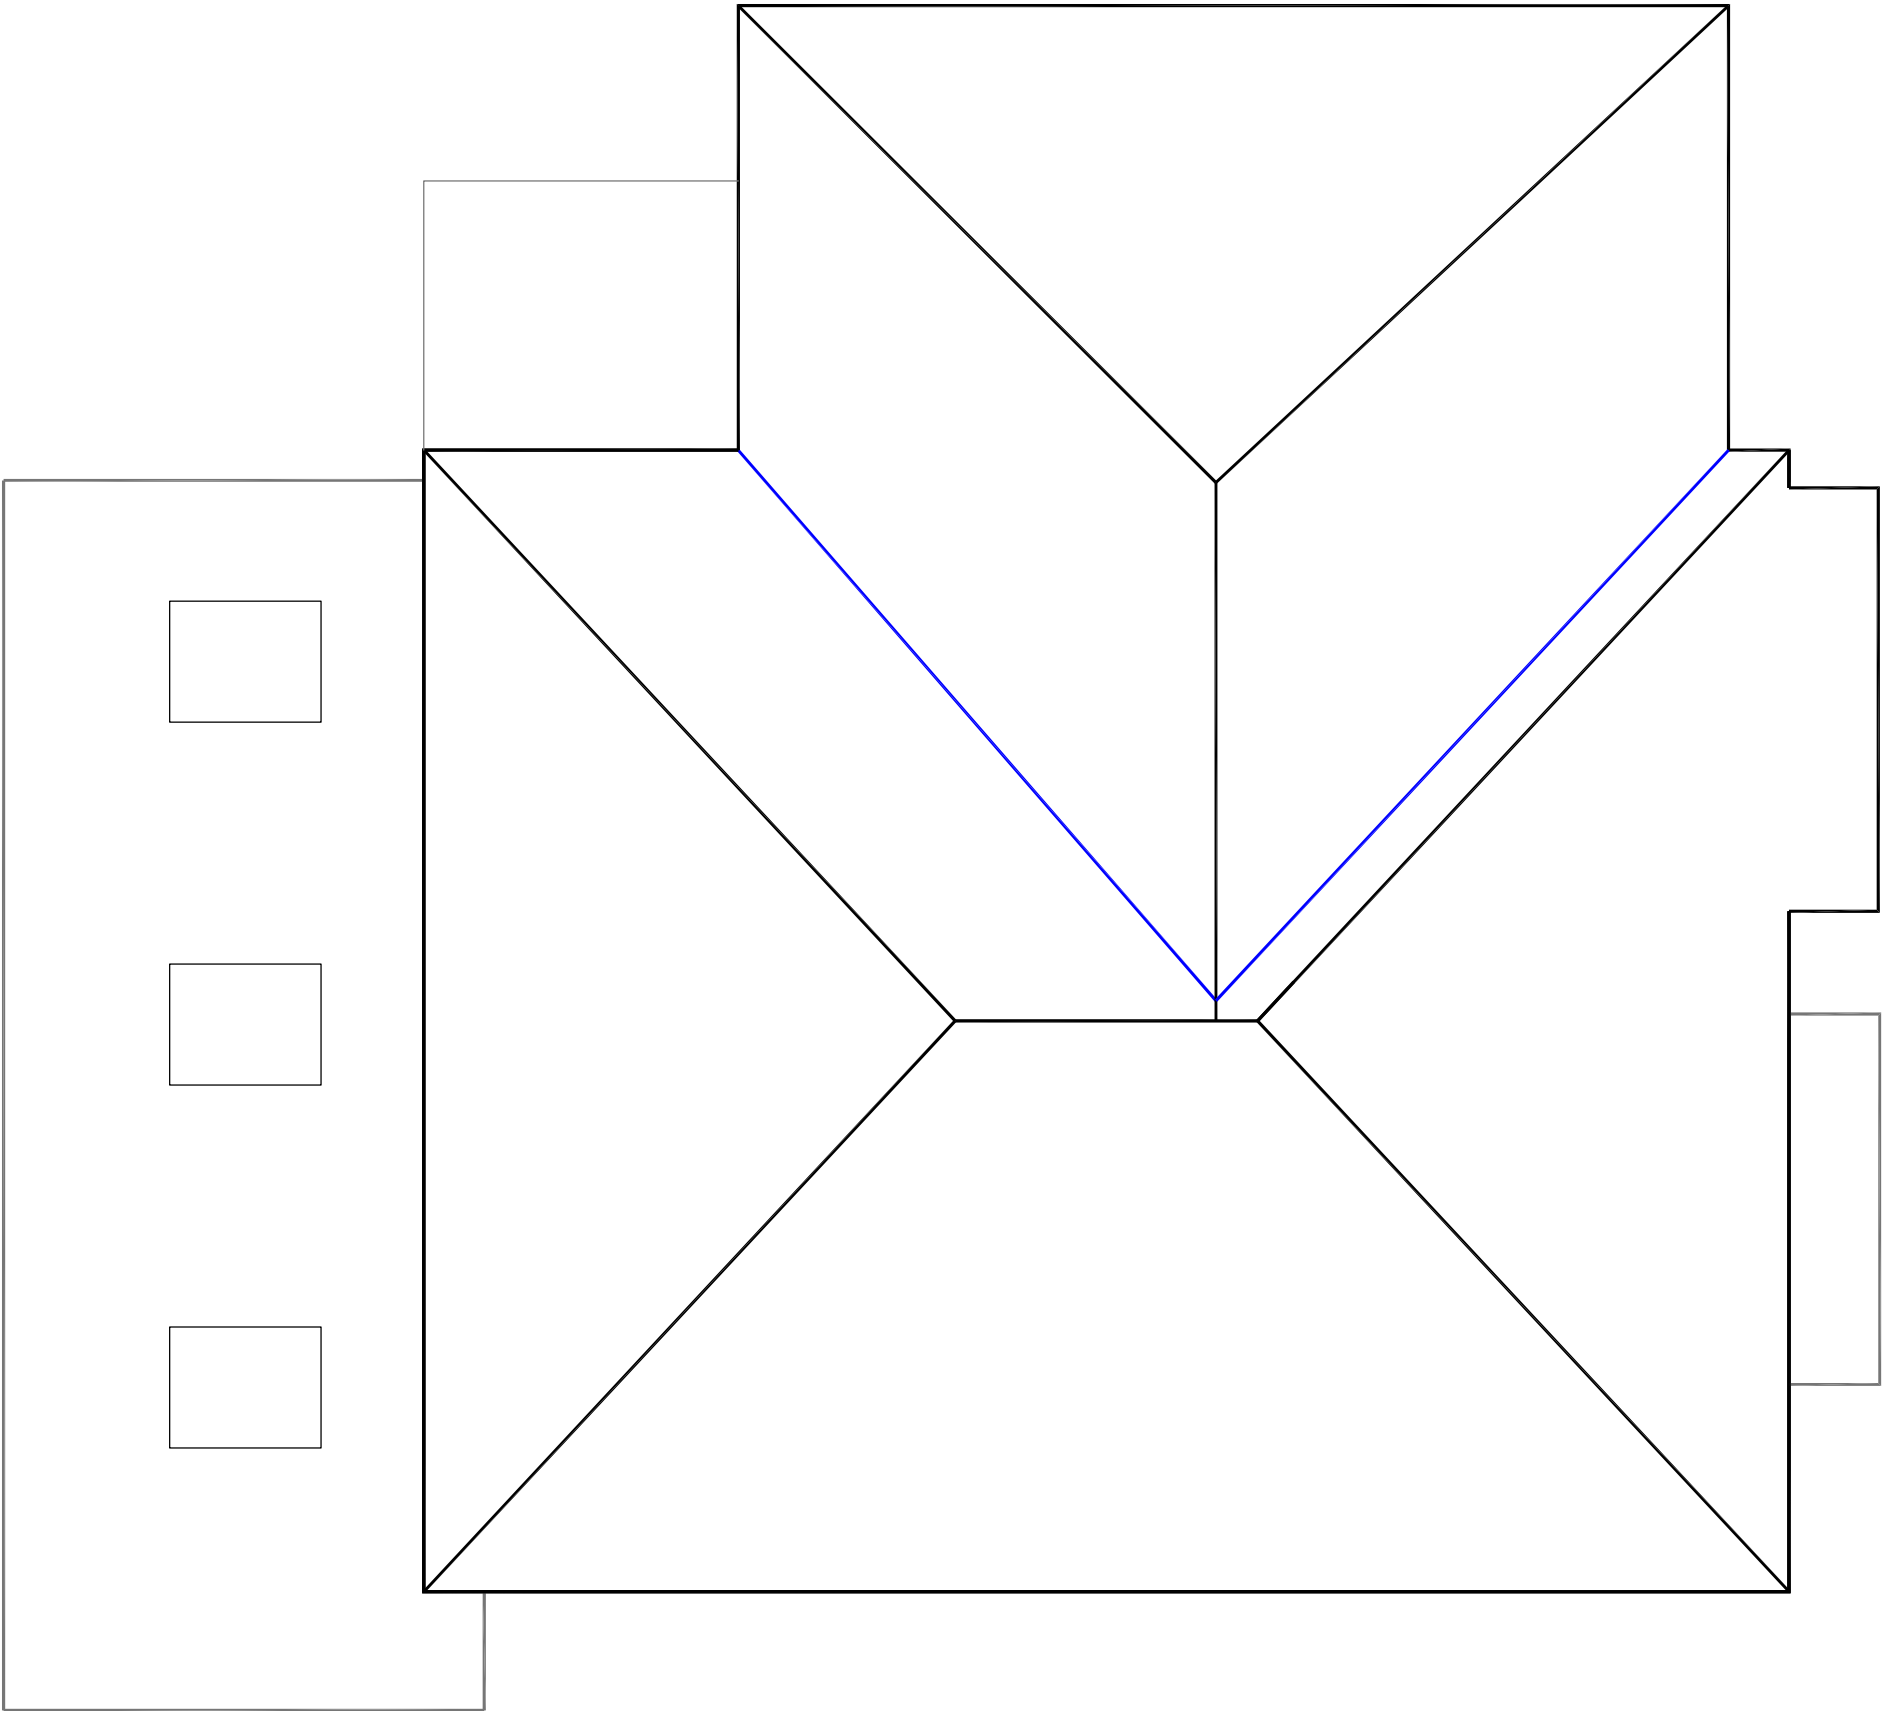


PROPOSED

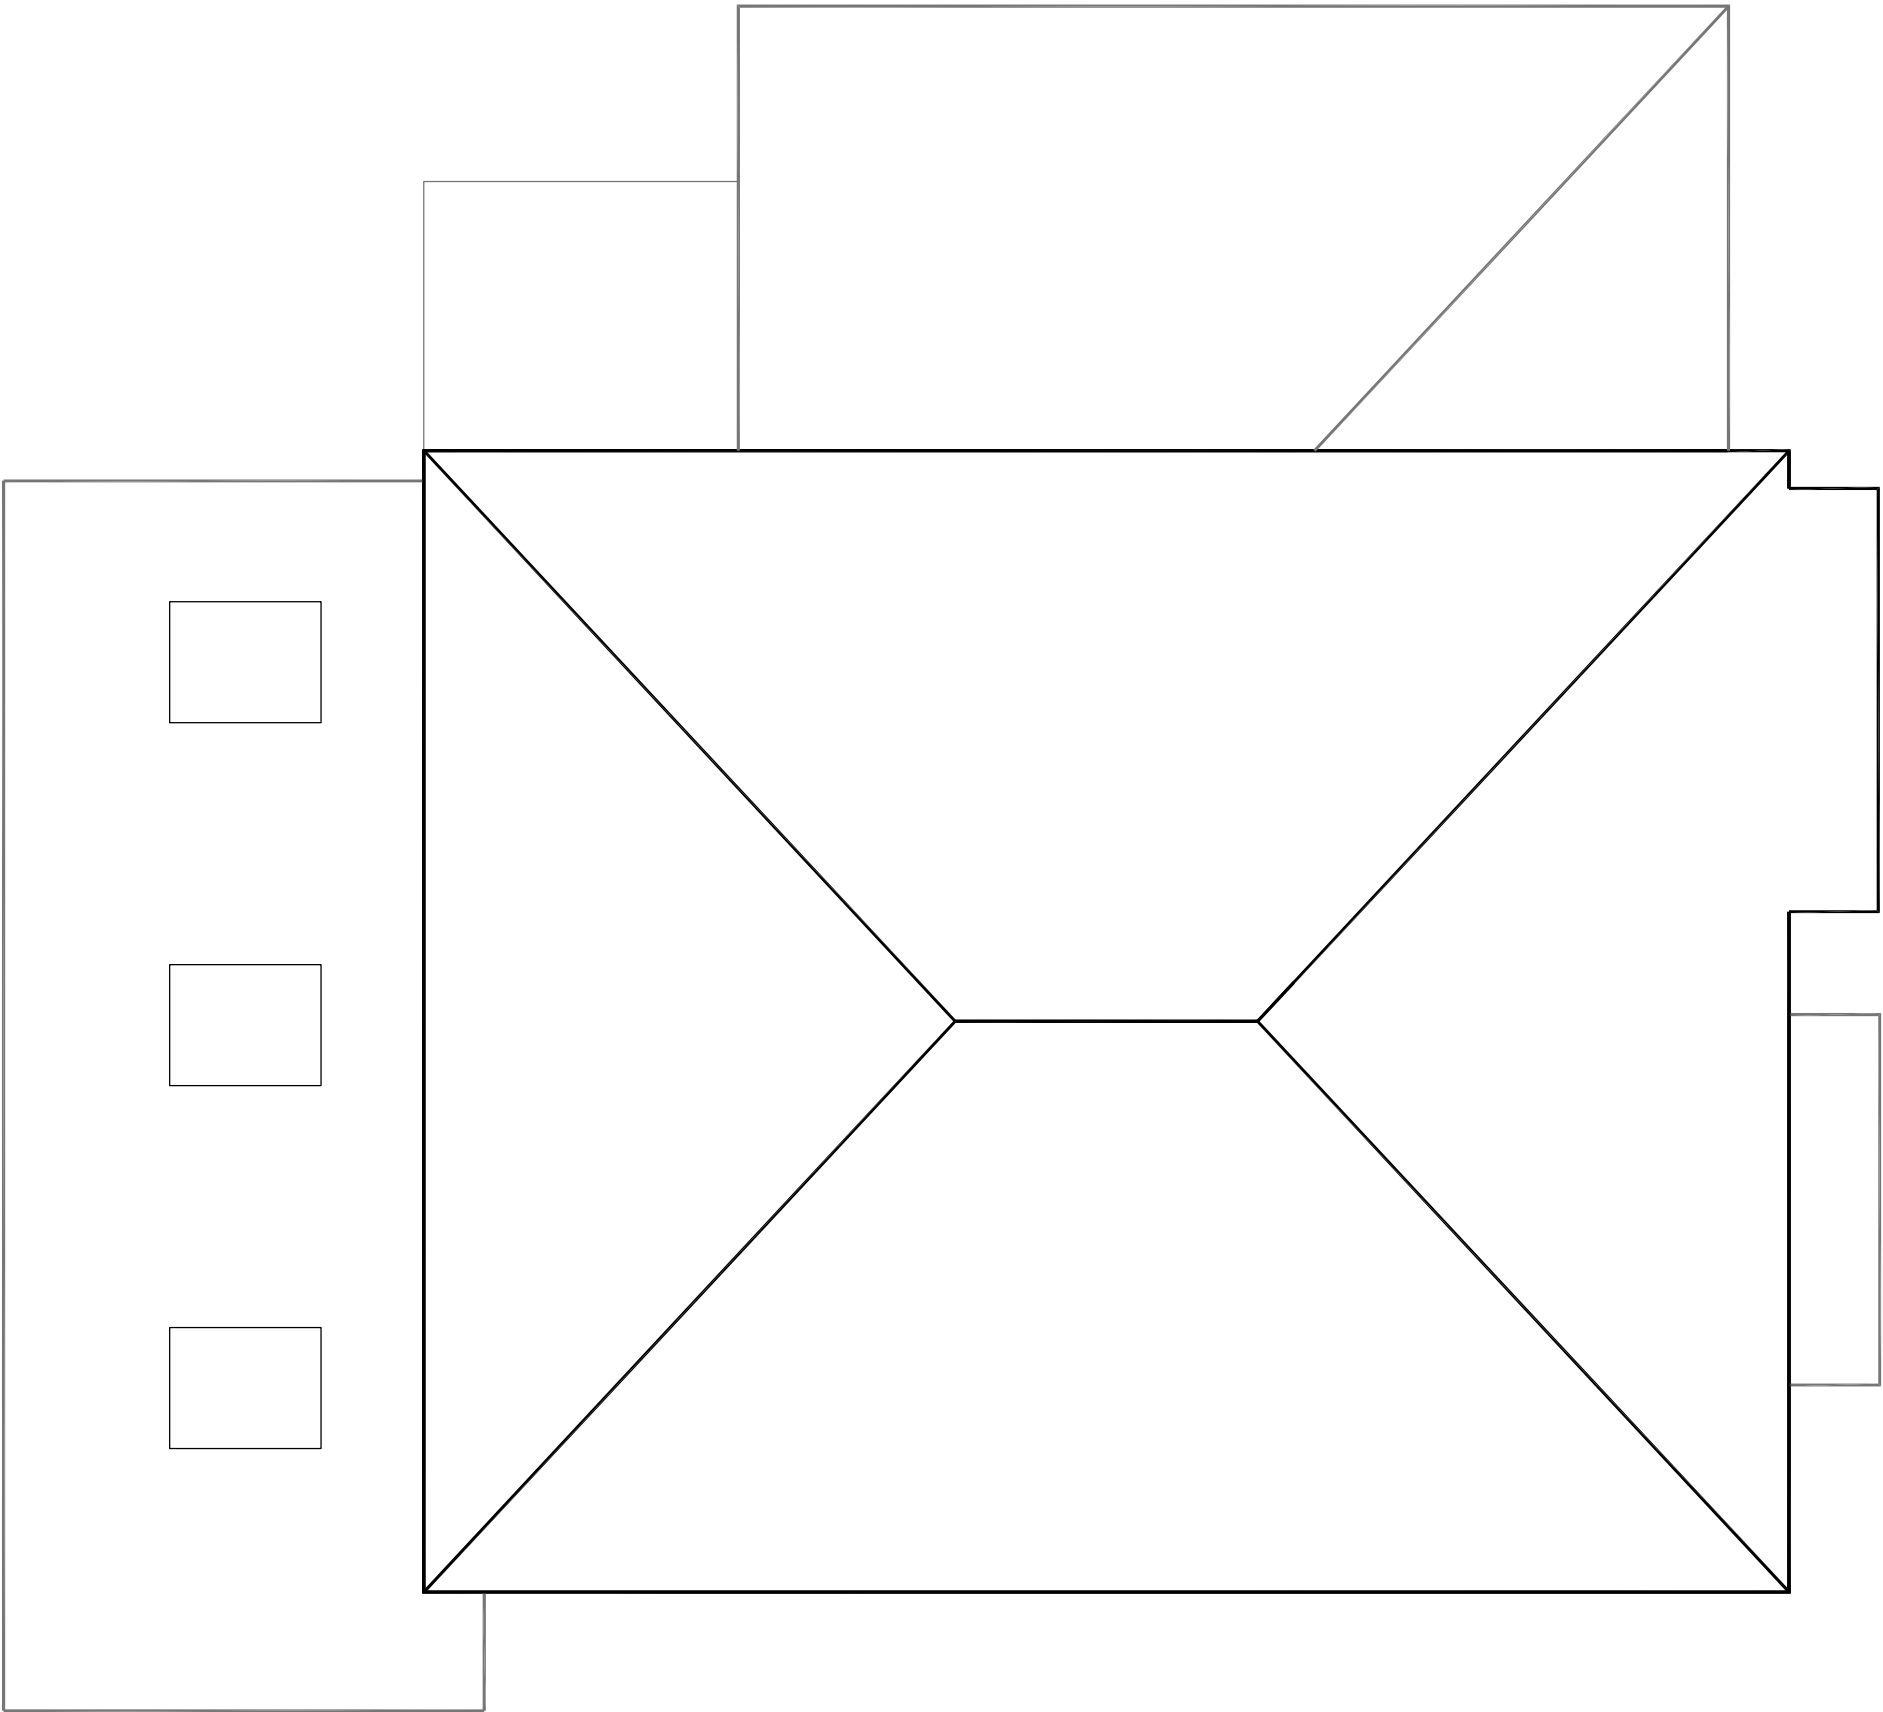

EXISTING

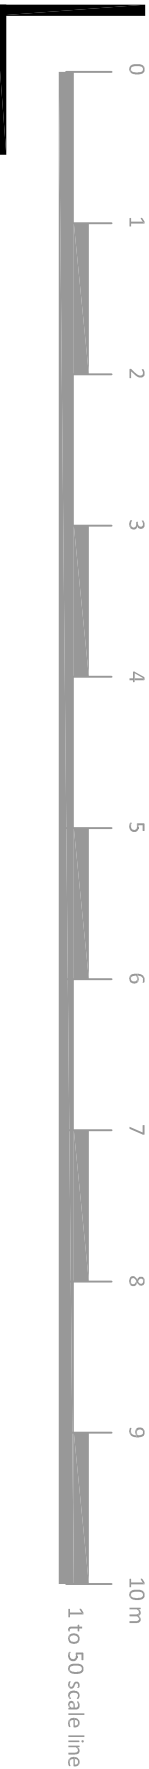

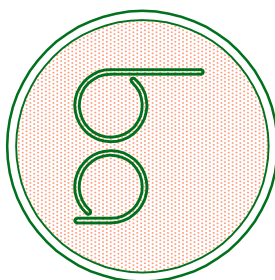BA Property Consultants Ltd. First Floor 132 Market Street Hyde, Cheshire SK14 1EX tel. 0161 351 9777 fax: 0161 351 9886 web: www.bapropertyconsultants.co.uk			
site 7 Brookdene Road Unsworth, Bury BL98ND FOR MR R COMISKY			
project ROOF PLAN			
date FEB24	rev.	scale 1to50 on A1 1to100 on A3	