




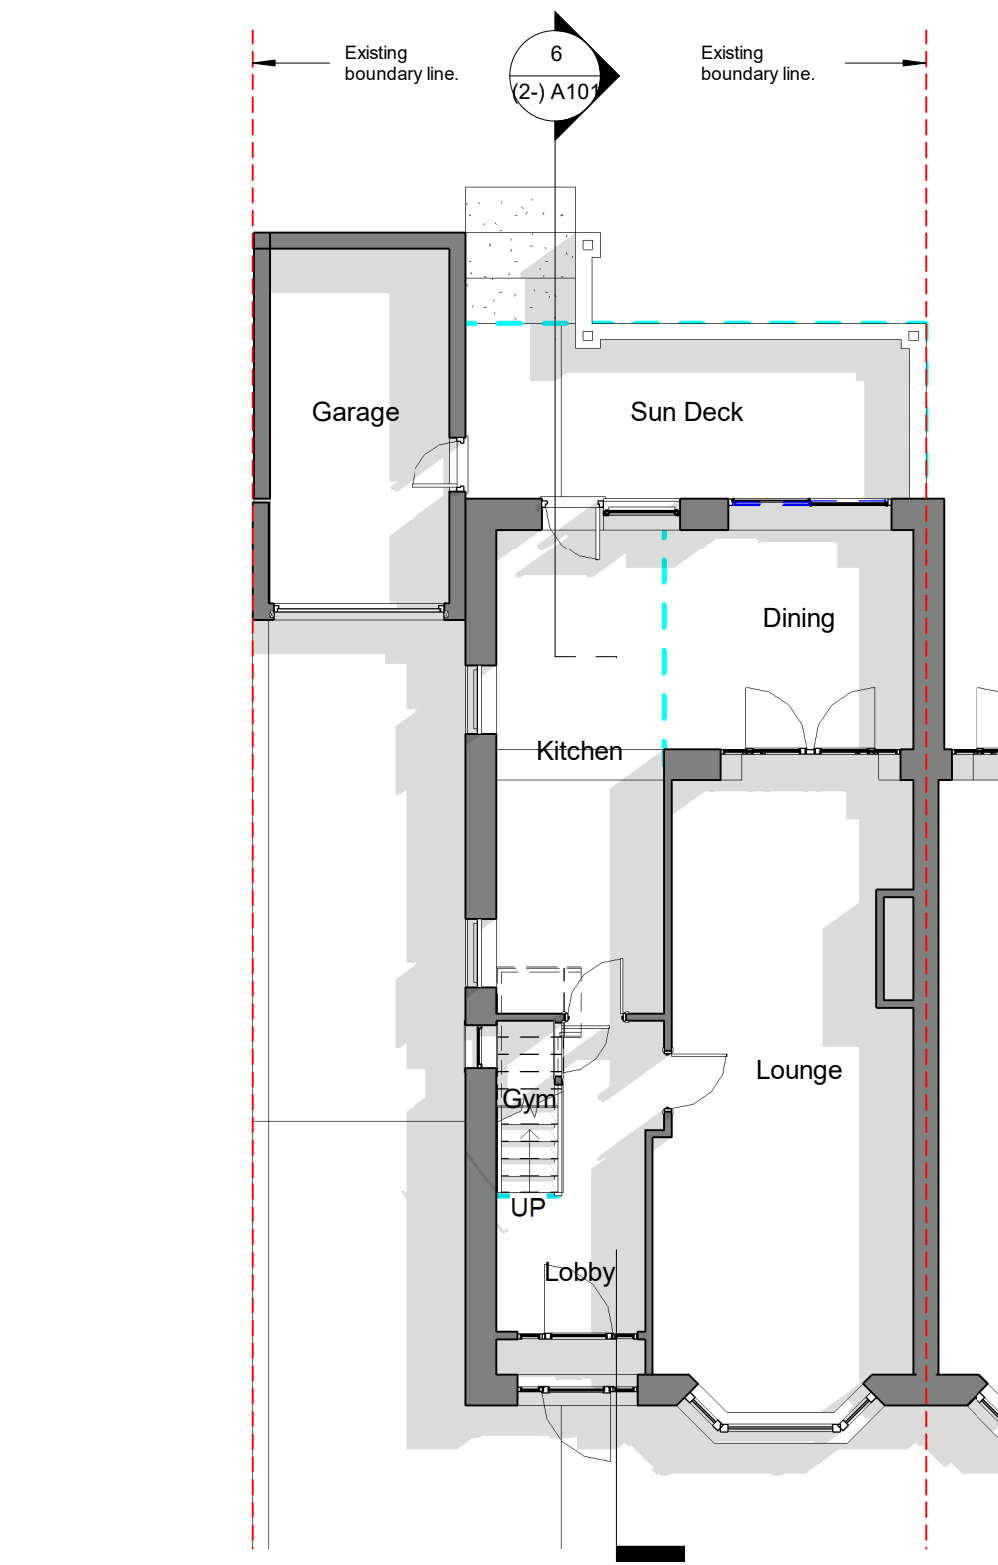


1 Existing GF
1 : 100

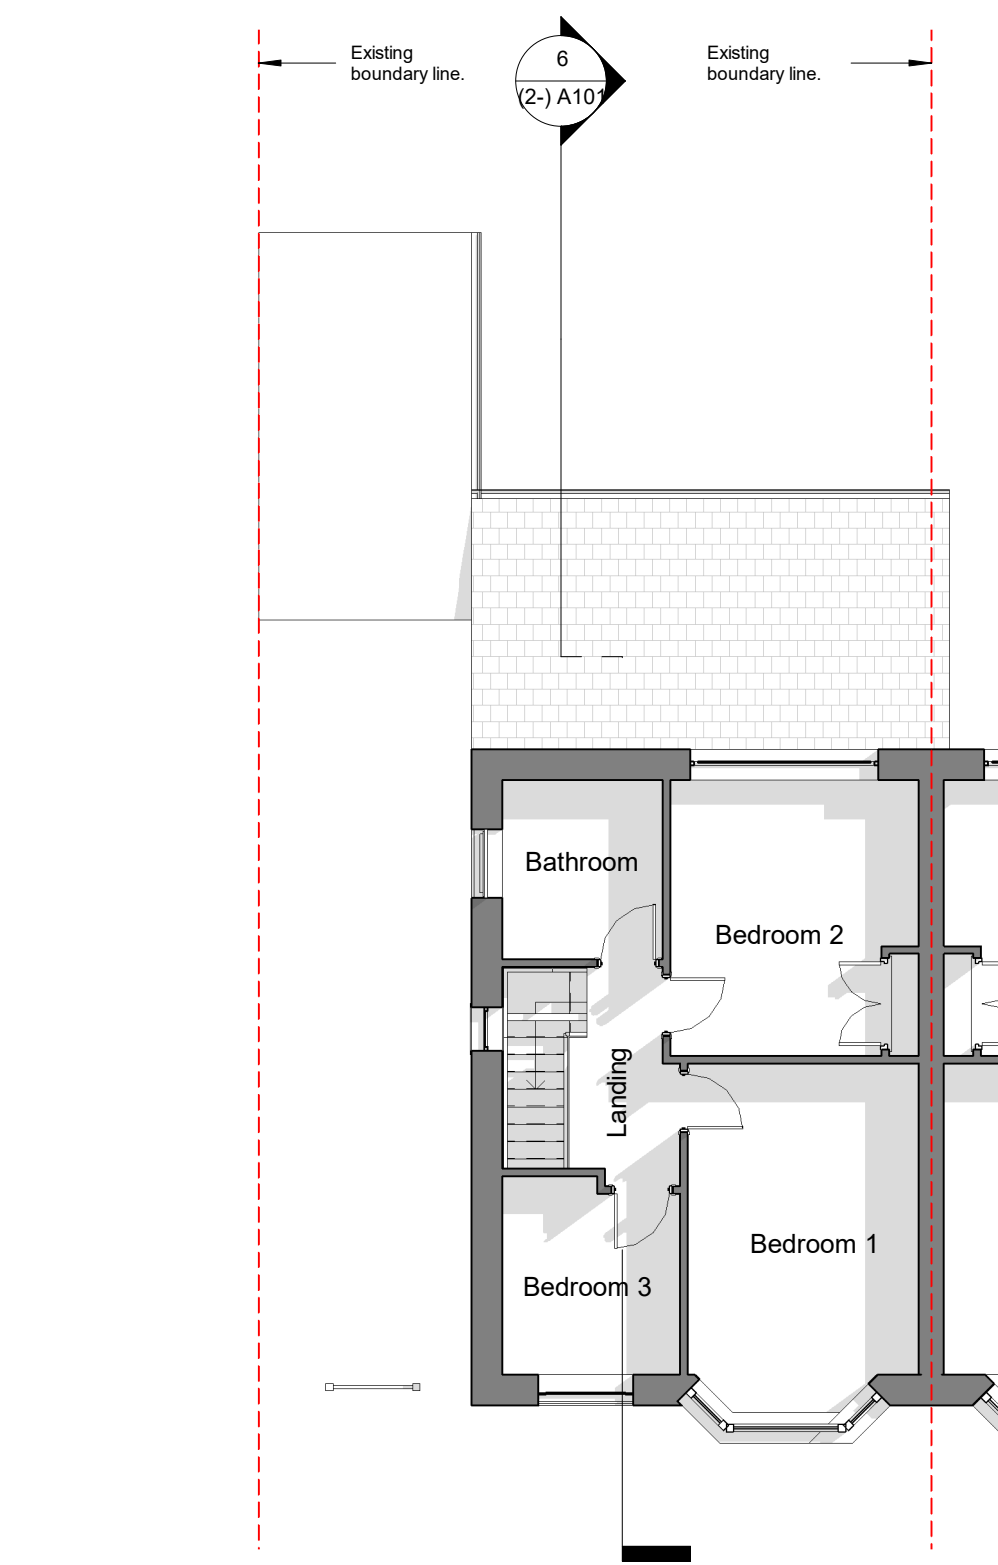


2 Existing FF
1 : 100

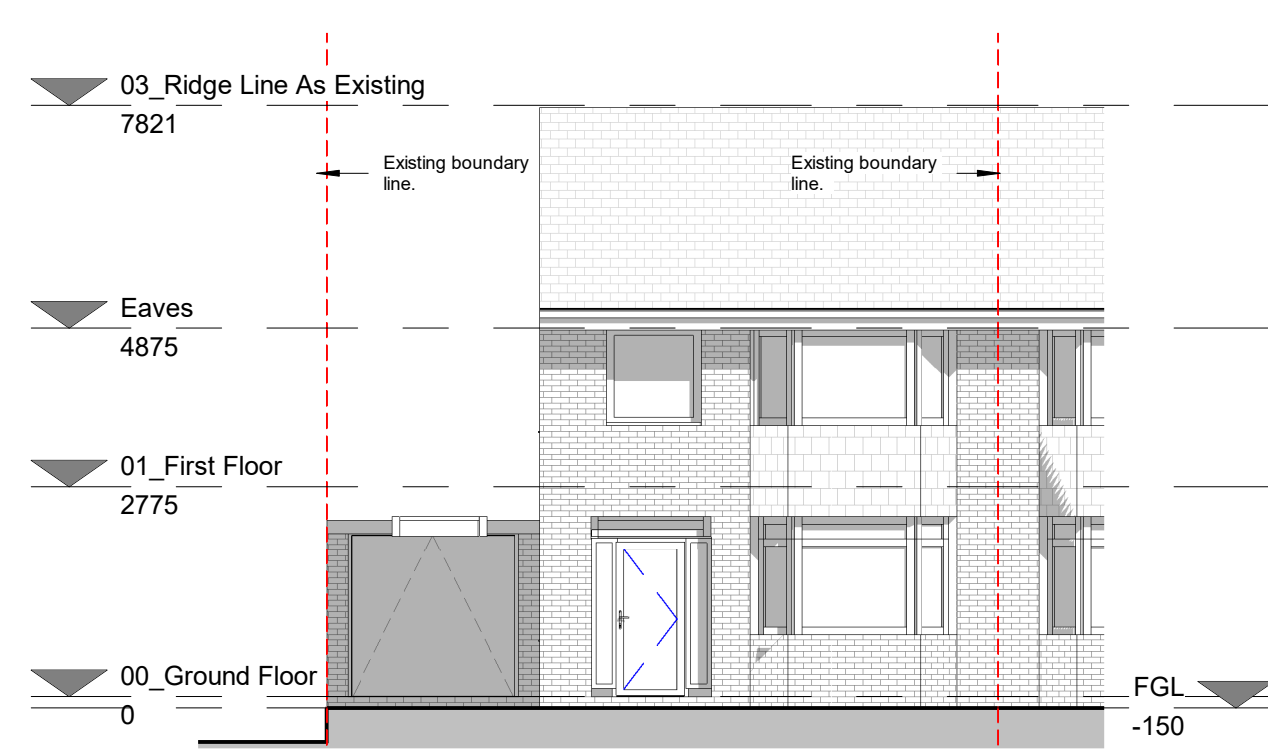


3 Existing SE Elevation
1 : 100

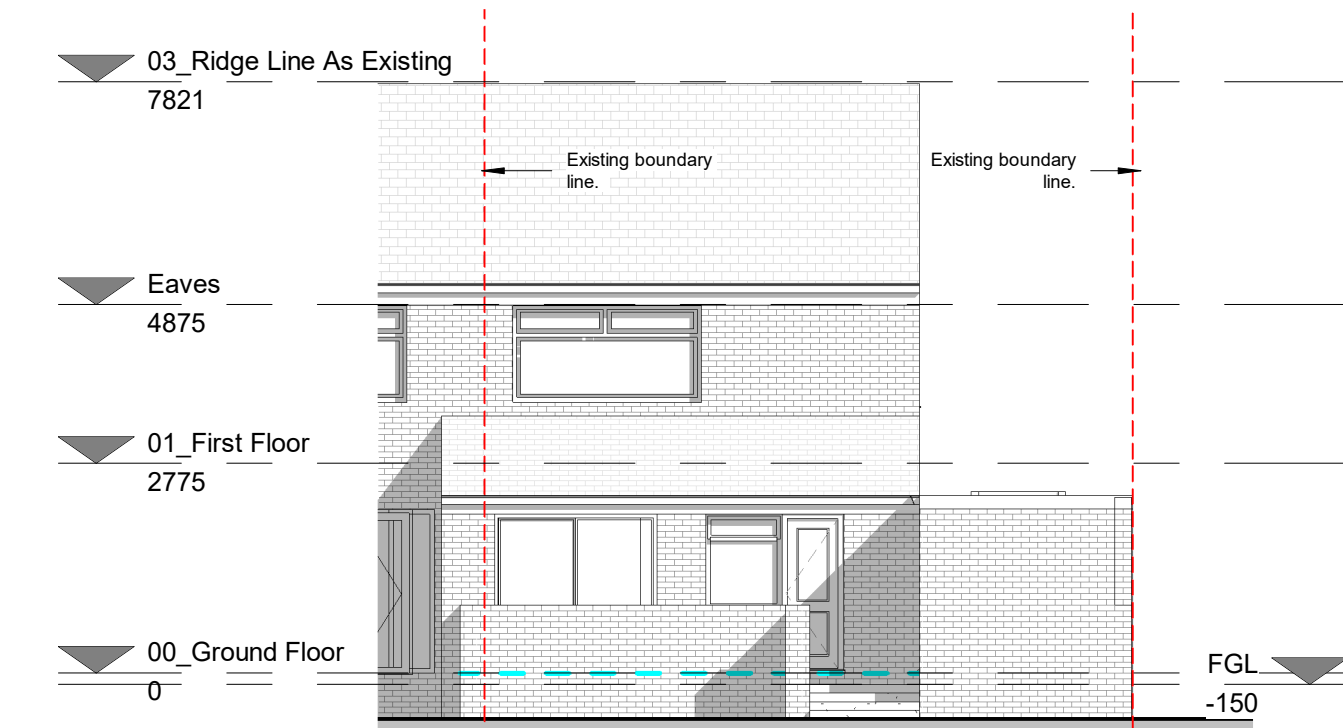

4 Existing NW Elevation
1 : 100

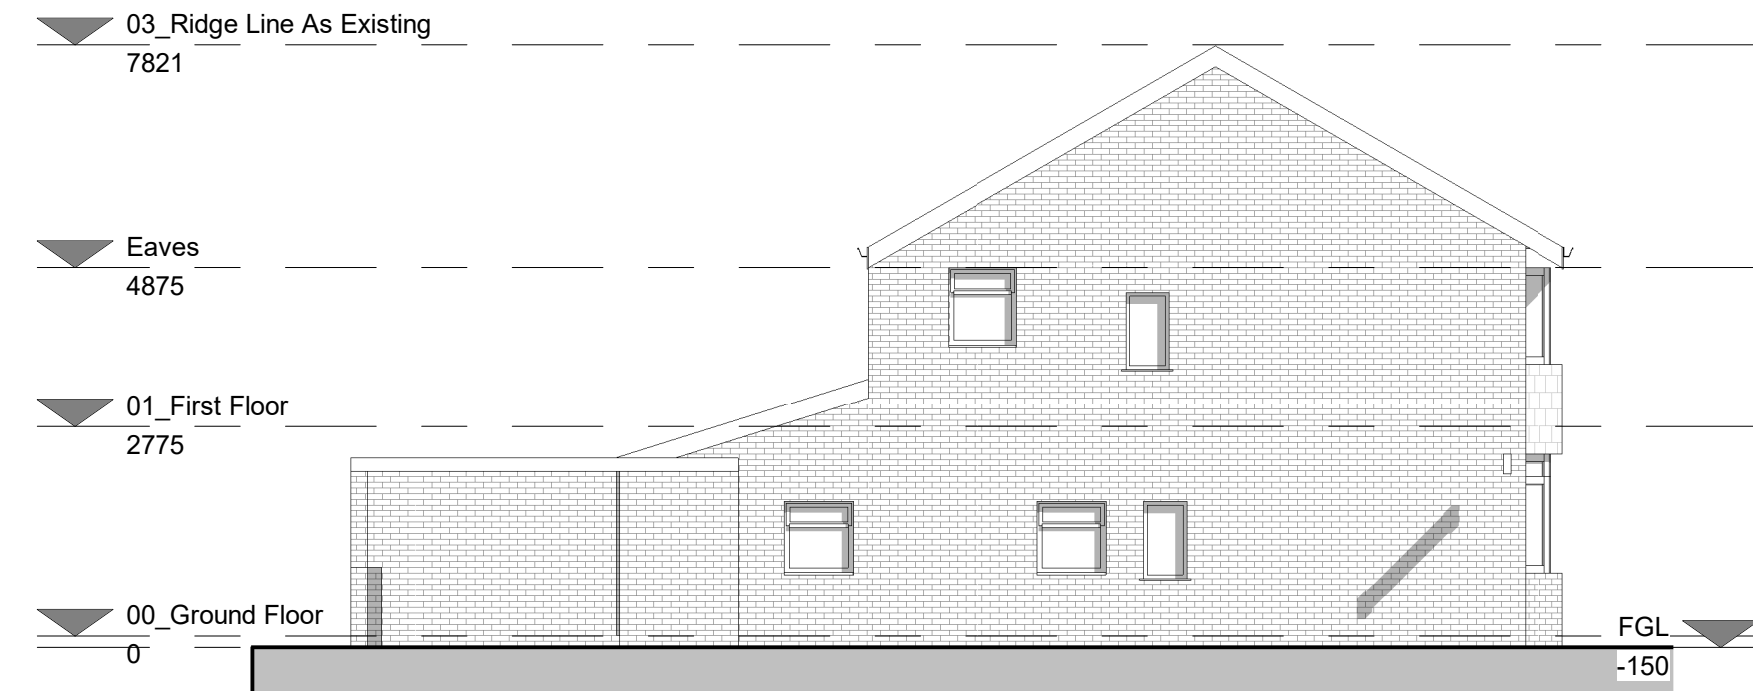

5 Existing SW Elevation
1 : 100

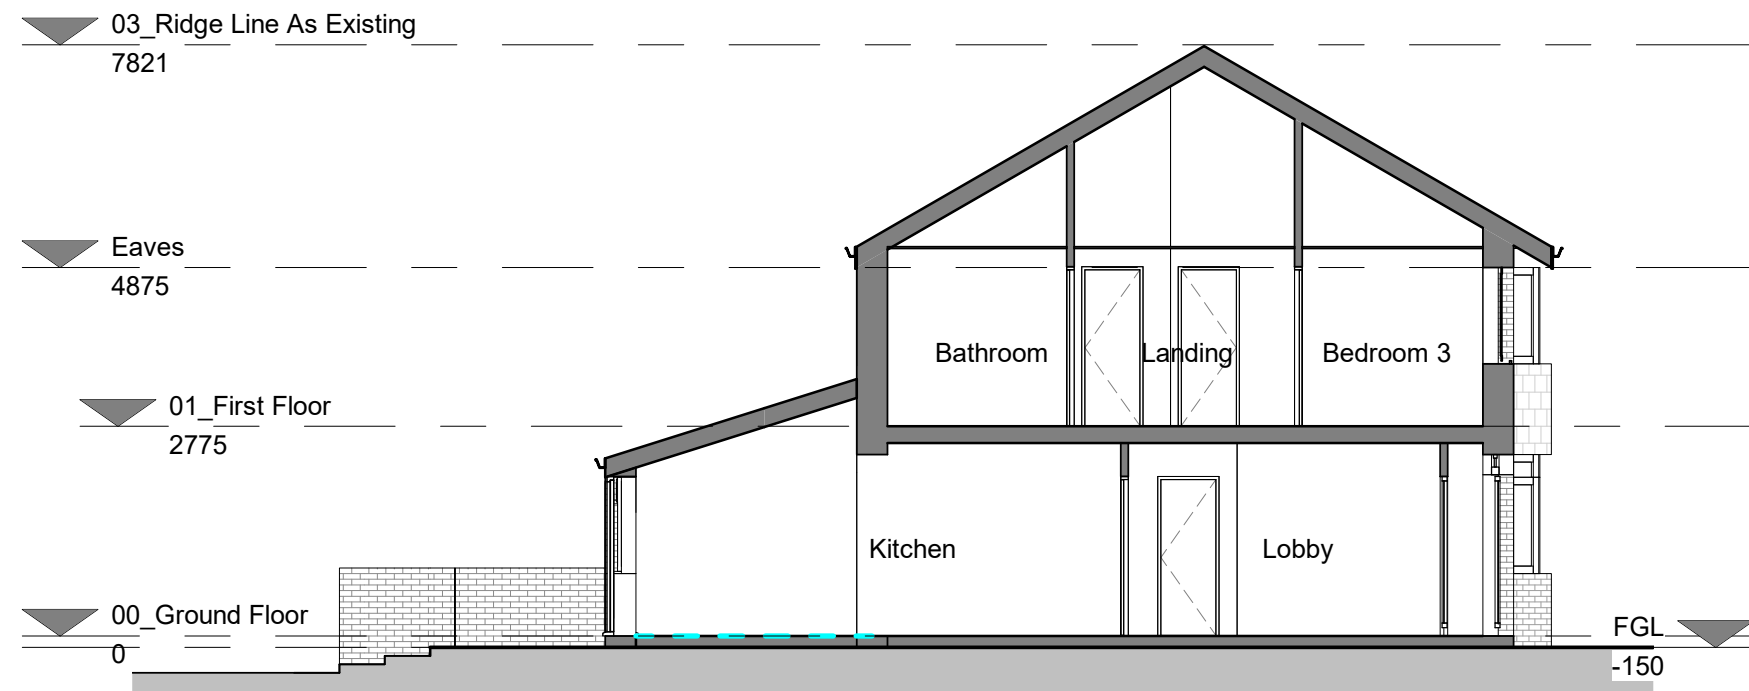

6 Existing Section 01
1 : 100

A & C CONSULTANTS SHALL HAVE NO RESPONSIBILITY FOR ANY USE MADE OF THIS DOCUMENT OTHER THAN FOR THAT WHICH IT WAS PREPARED AND ISSUED.
ALL DIMENSIONS SHOULD BE CHECKED ON SITE.
DO NOT SCALE FROM THIS DRAWING
ANY DRAWING ERRORS OR DIVERGENCIES SHOULD BE BROUGHT TO THE ATTENTION OF A & C CONSULTANTS AT THE ADDRESS SHOWN BELOW.

NOTES

REVISION / DESCRIPTION	DATE	CHECKED	DRAWN
KEY PLAN			

CLIENT

Architectural & Constructuin
Consultants
33 Mere Drive
Clifton
Swinton
Manchester, M60 3JA
United Kingdom
M: +44 (0)746 264 4148
E: achiguma@icloud.com



PROJECT
75 Cuckoo Lane, Whitefield, Manchester,
M45 6WD

2022_06_T Majid

DRAWING
Existing Plans, Elevations
and Section

DRAWING
No (2-) A101

SCALE
@ A2
1 : 100

REVISION